




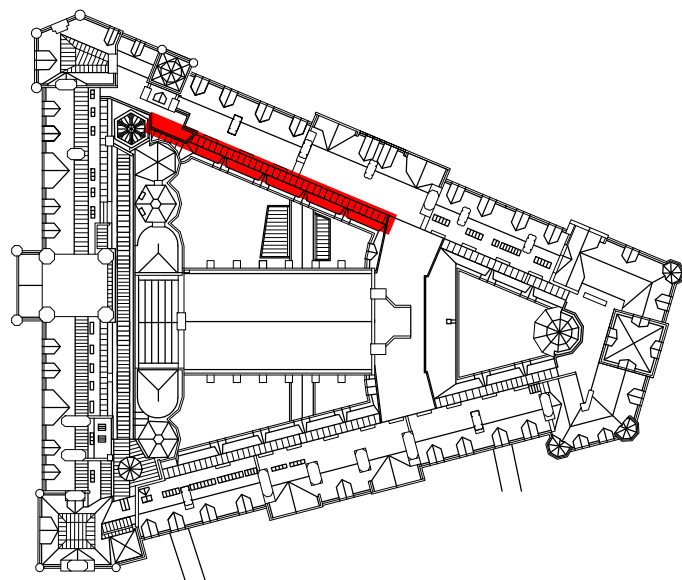


Key plan - north-west guard rail

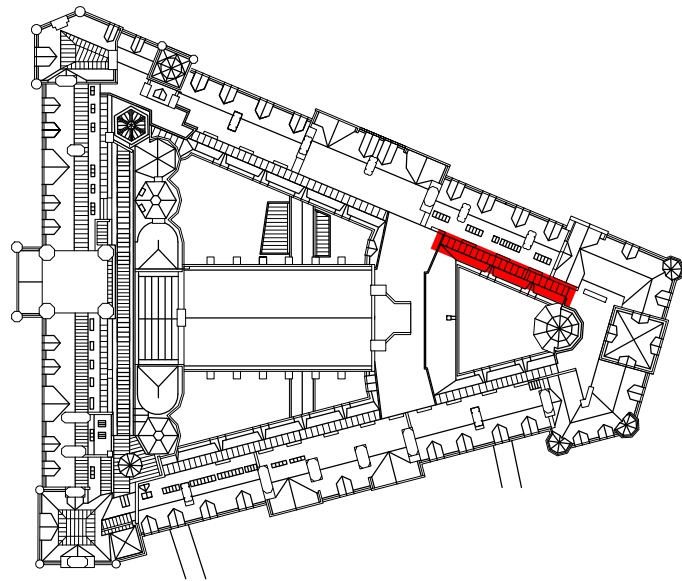


Key plan - north east guard rail

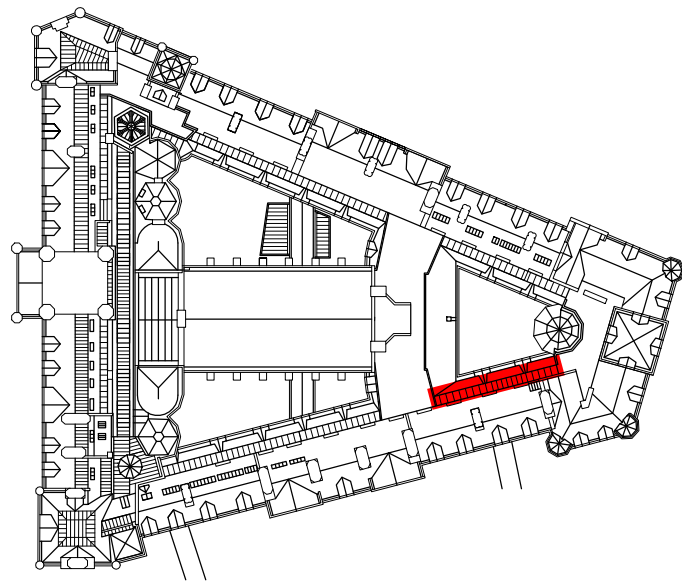


Key plan - south-east guardrail

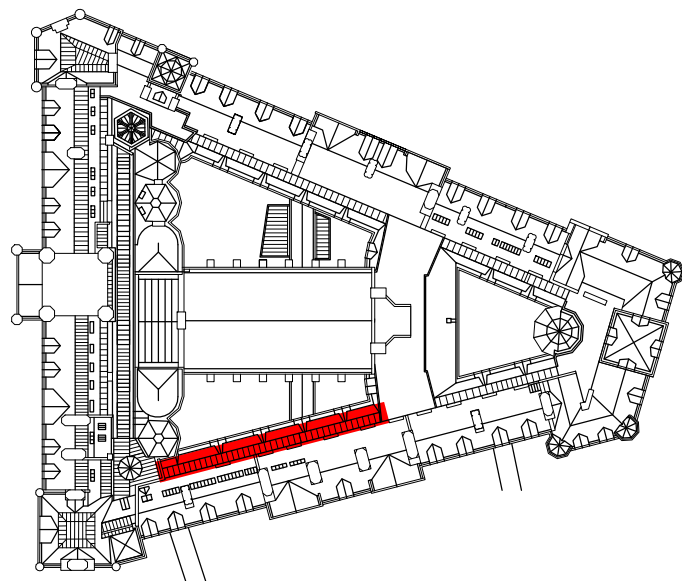


Key plan - south-west guardrail

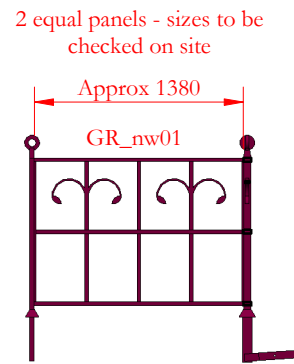


West return elevation

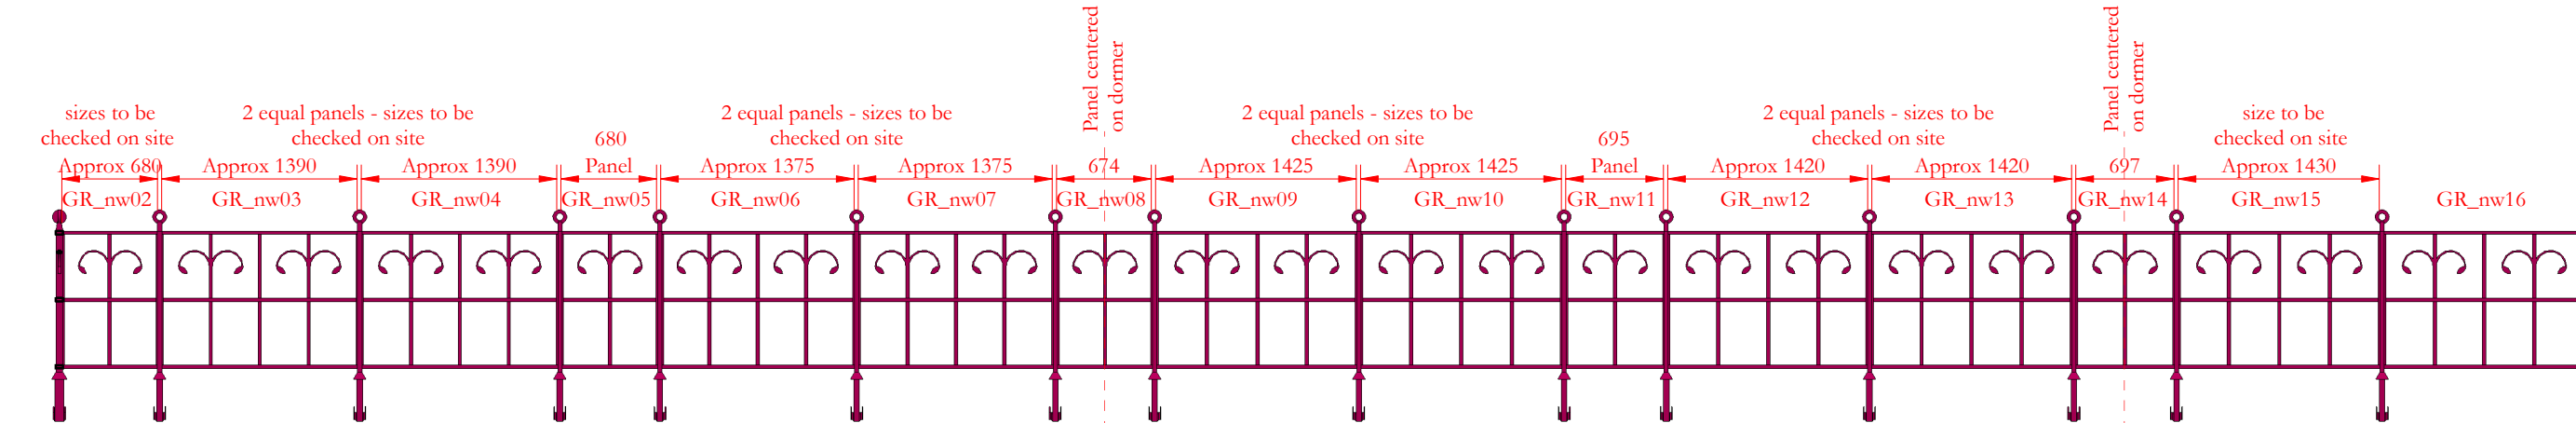

North elevation east end

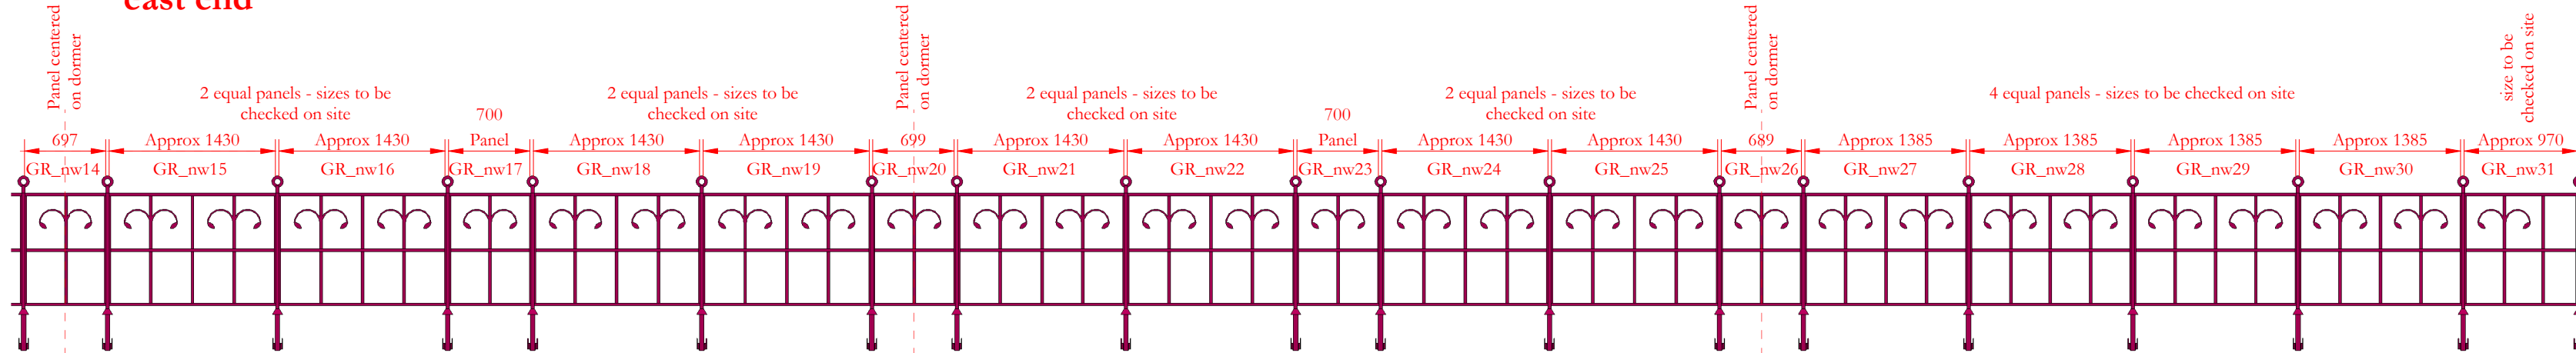


North elevation west end

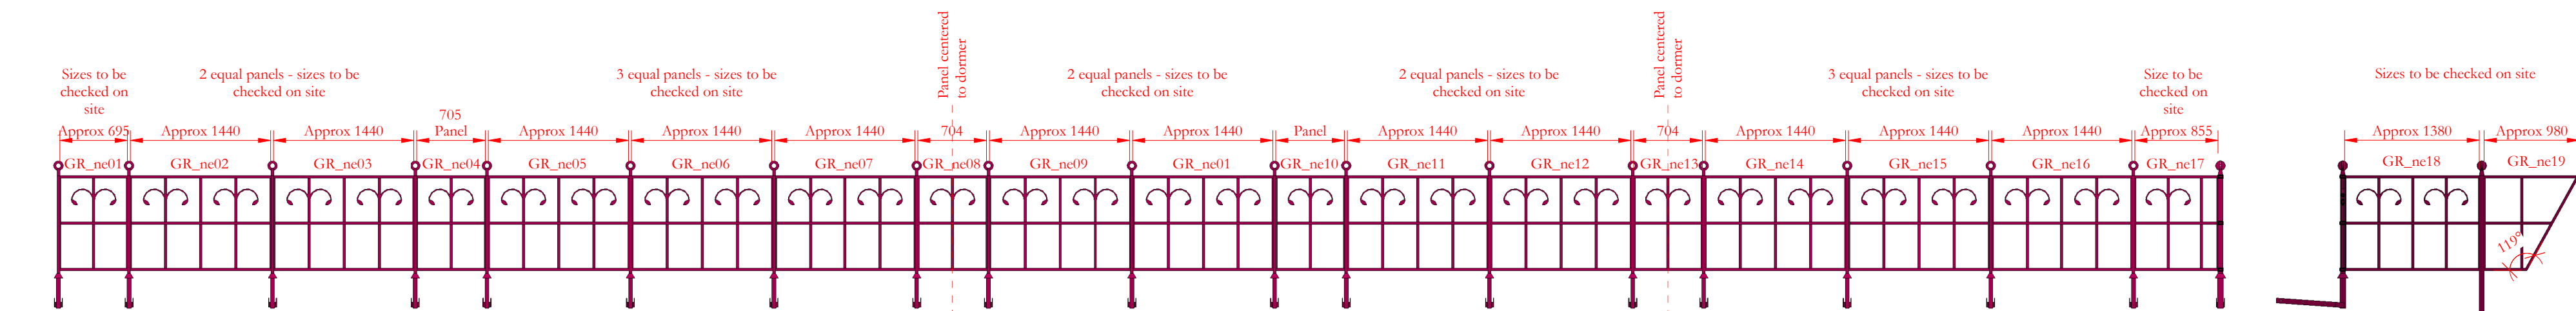


East return elevation

North elevation

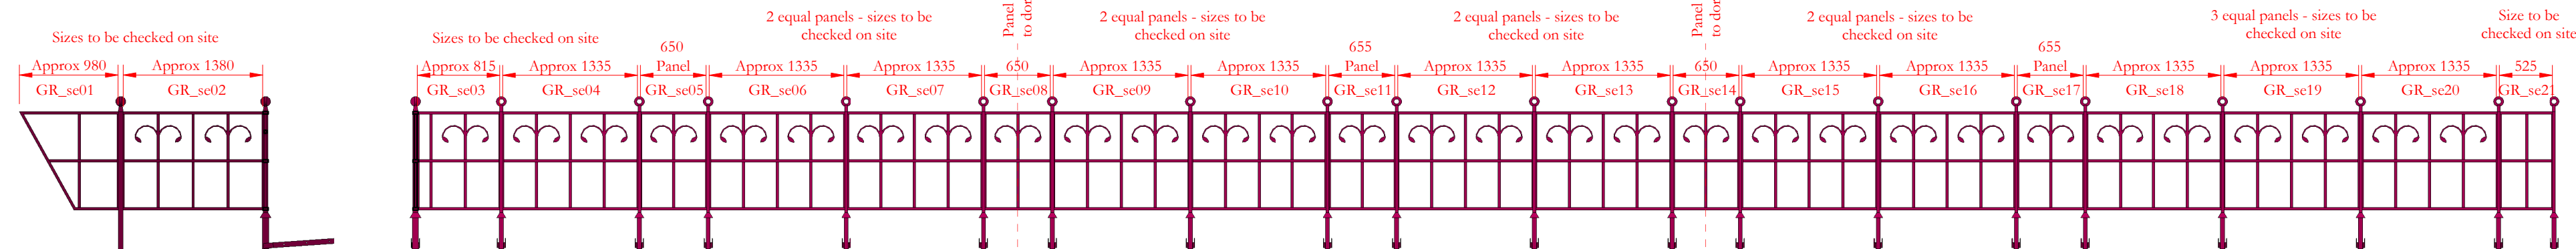


South elevation


East return elevation

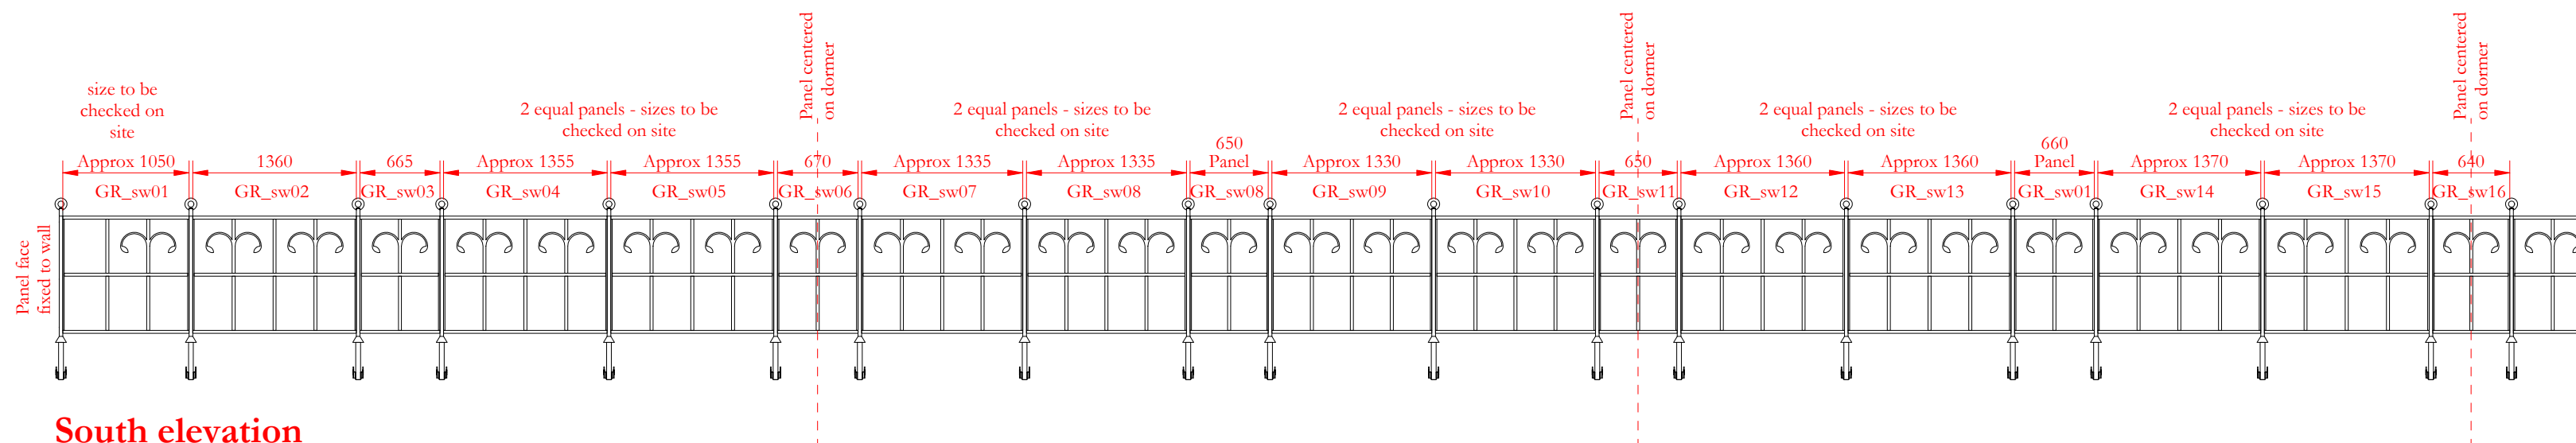

South elevation east end

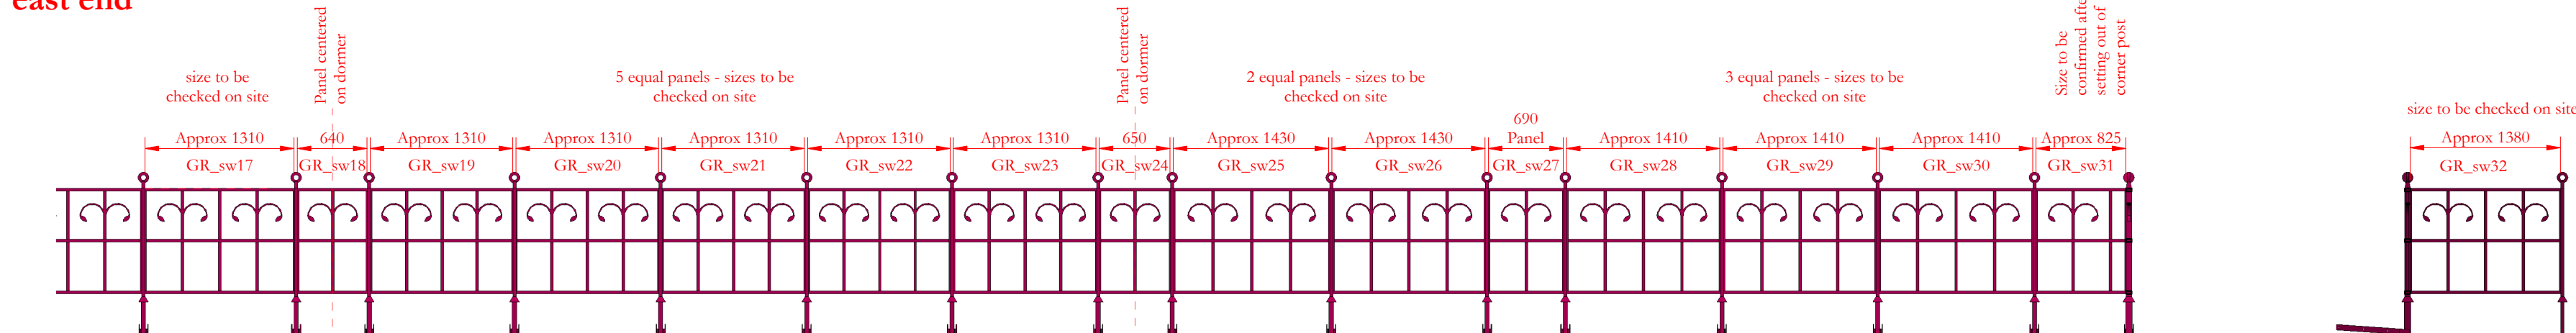

South elevation west end

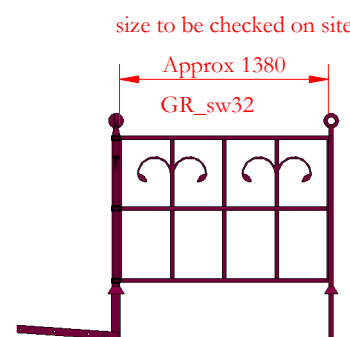

West return elevation

Scale Bars to be used as guidance only - refer to sheet size below									
1:100	mm	0	1000	2000	3000	4000	5000	6000	7000
1:200	mm	0	1000	2000	3000	4000	5000	6000	7000
1:500	m	0	10	20	30	40	50	60	70
1:1250	m	0	10	20	30	40	50	60	70

Notes:
Drawings are based on survey data and may not accurately represent what is physically present.
Do not scale from this drawing. All dimensions are to be verified on site before proceeding with the work.
All dimensions are in millimeters unless noted otherwise.
Purcell shall be notified in writing of any discrepancies.

Revision 03: Railing setting out amended to show approx dimensions that are to be checked on site. Railing panels that are centred on dormers indicated

Revision 02: Drawing re-issued for construction

Revision 01: All details on drawing amended due to the omission of the proposed aluminium gantry walkways and guard rails and substitution with with guard rails fixed to existing roof structure at the edge of the lead roofs. Drawing issued for tender.

ISSUE	DATE	APPROVED	DRAWN	DESCRIPTION
03	26/05/2023	GR	JRC	See note in revision cloud
02	06/09/2021	JC	GR	See note in revision cloud
01	29/06/2020	JC	GR	See note in revision cloud
-	10/12/2019	GR	EP	First Issue



Project Office, Town Hall, MANCHESTER M60 2L1
+44 (0) 7970 097 432
www.purcelluk.com

PROJECT STATUS RIBA Stage 5

CLIENT Manchester City Council

PROJECT Our Town Hall

DRAWING TITLE General arrangement elevations of courtyard guard rails

SIZE & SCALE A1:1:50

DRAWING STATUS S4 Construction

JOB NUMBER 236959

DRAWING NO. OTH-PUR-TH-RF-DWG-A-7037 03

© PURCELL 2019. PURCELL ® IS THE TRADING NAME OF PURCELL ARCHITECTURE LTD.

30/05/2023 10:38:04