


This drawing & Design is the Copyright of 1618 Architects and may not be reproduced in any way without prior written consent. Any discrepancies on this drawing or between drawings are to be reported to this office. Unless specifically specified these drawings are not to be used for construction purposes or placing of any orders. Do not scale from this drawing.

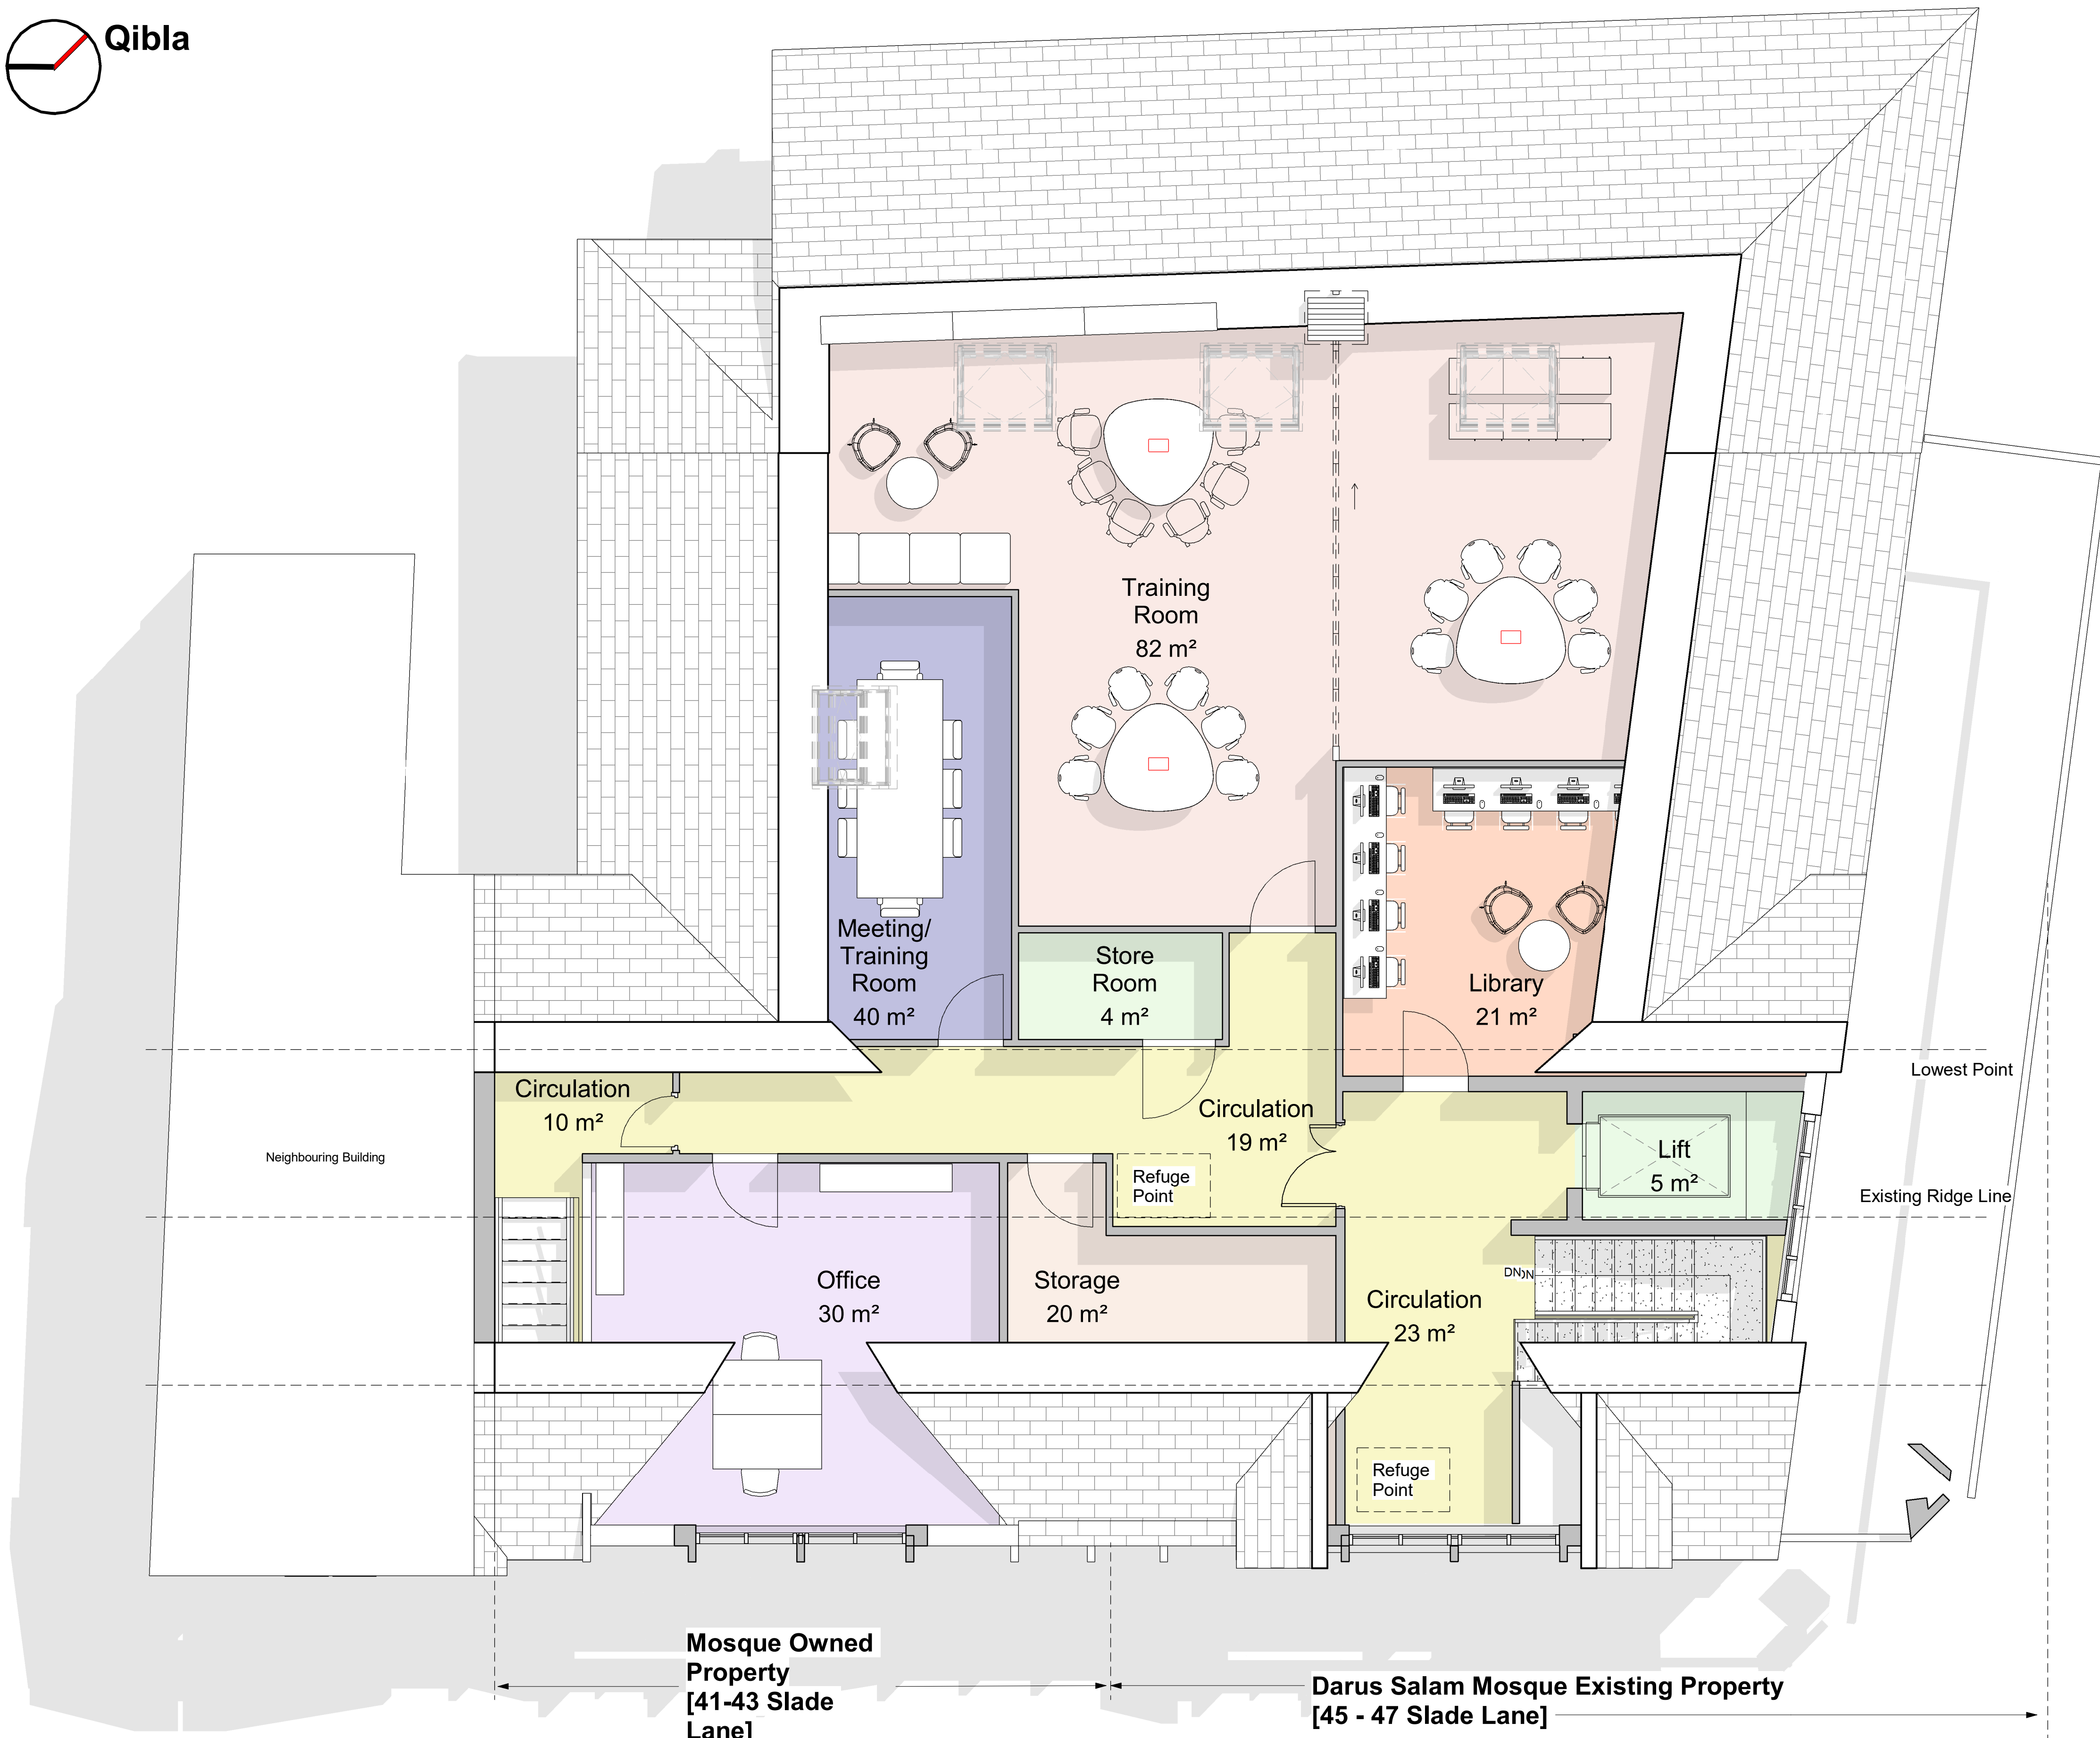

Room Key

- Circulation
- Kitchen
- Library
- Lift
- Meeting/ Training Room
- Office
- Storage
- Store Room
- Training Room

1 Second Floor

1 : 50



PROJECT	CLIENT
Darus Salam Mosque & Islamic Center	Darus Salam Mosque
SHEET	Project number 661 Scale (@ A1) 1 : 50
Proposed Second Floor Plan	DRAWING No P103 Date 22/10/2025 REV G

- ☐ FEASIBILITY
- ☒ PLANNING APPROVAL
- ☐ BUILDING REGULATIONS
- ☐ TENDER
- ☐ CONSTRUCTION

No.	Description	Date
C	Client Comments	18/09/2024
D	Pre-App Comments	10/10/2024
E	Client Comments (Lift, Stair, Mortuary)	31/10/2024
F	Planners Comments	07/08/2025
G	Planners Comments/ Changes to Elevations	22/10/2025

NORTHERN OFFICE
761 Wilmslow Rd, Didsbury, Manchester
M20 6RN
Tel: 0161 280 0574
www.1618architects.com

