




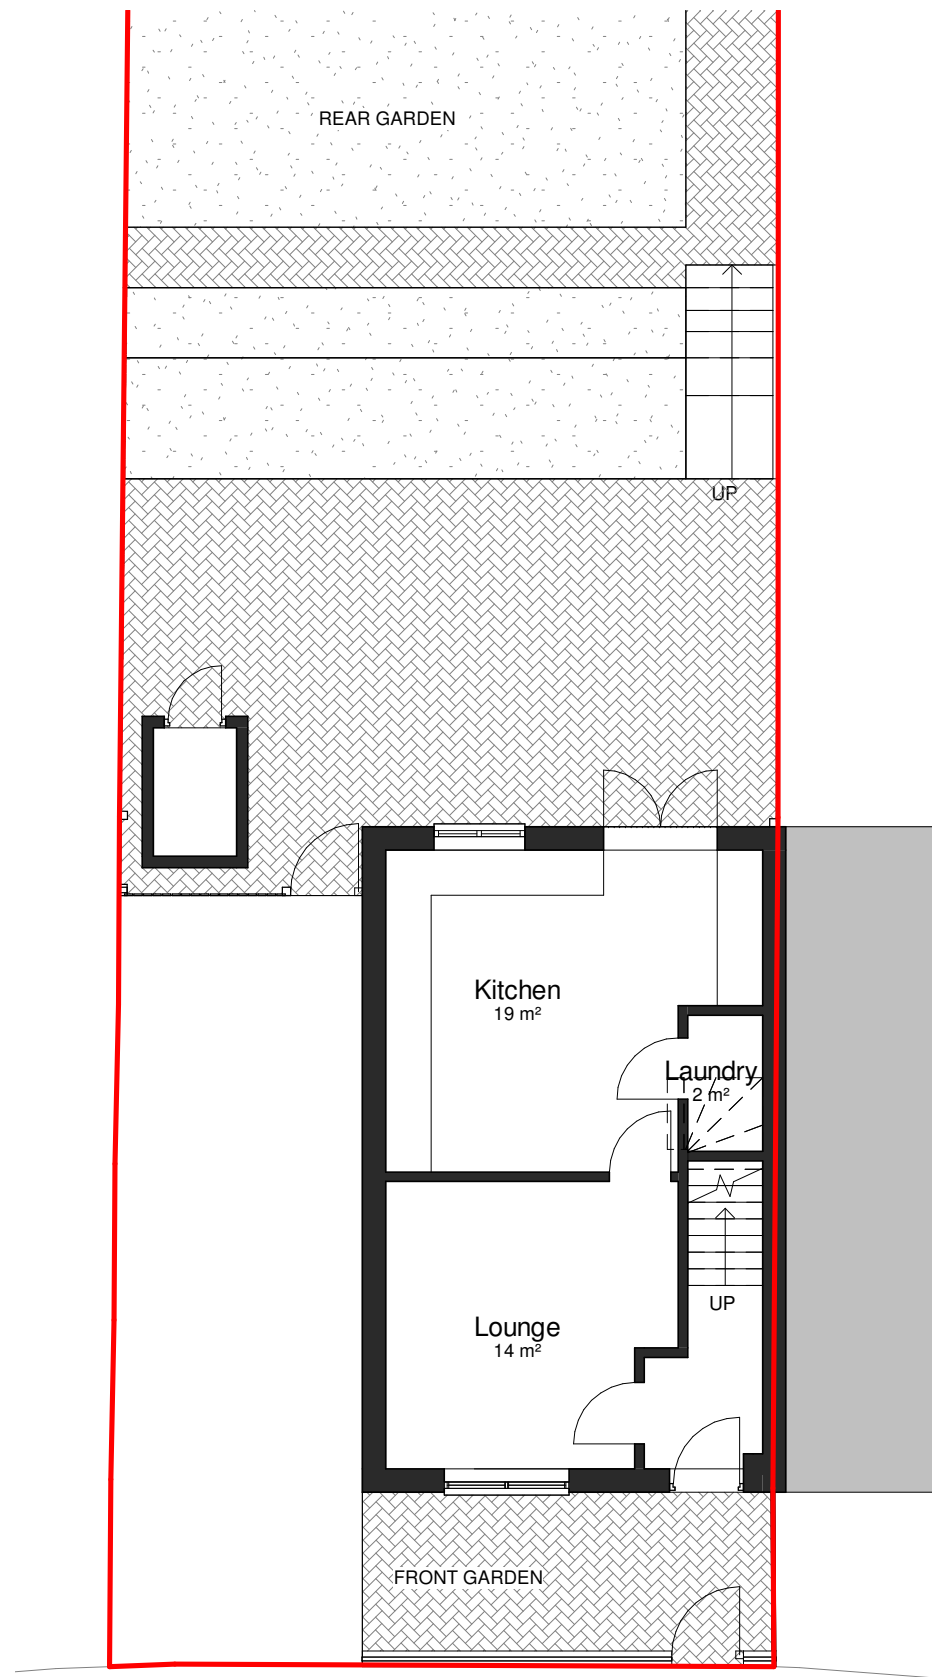


1 Existing Ground Floor Plan
1 : 100

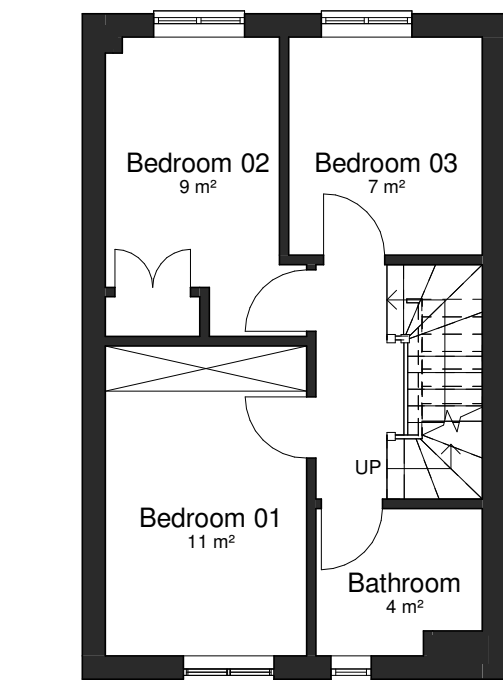

2 Existing First Floor Plan
1 : 100

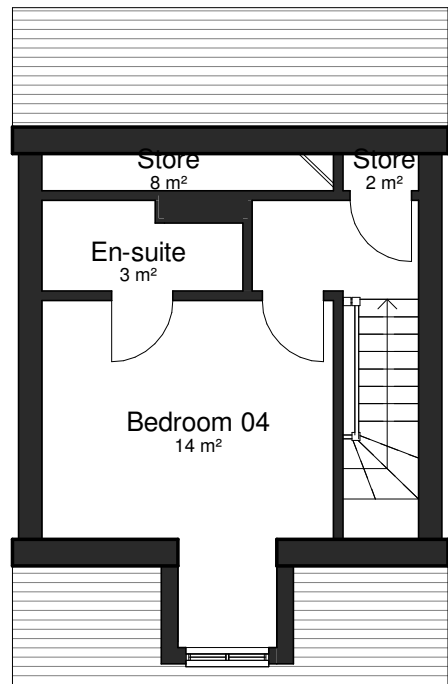

3 Existing Loft Floor Plan
1 : 100

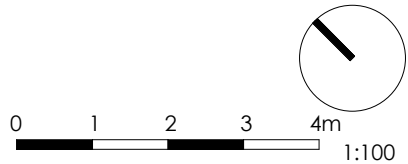

General Notes
The Architect shall have no responsibility for any use made of this document other than for that which it was prepared and issued.
All dimensions should be checked on site. Do not scale from this drawing.
To be read in conjunction with all other Consultant's drawings.
The Architect to be immediately notified of any discrepancies.
Copyright on this drawing retained by the Architect.

LEGEND
 Site Boundary

P1	07/11/2025	AK	SH	Initial Issue
No.	Date	Dwn	App	Revision or reason for issue

Client
Dana Faiq

create it studios
... leave an impression
Create It Studios (NW) Ltd
3 Stevenson Square,
Manchester
M1 1DN
info@createitstudios.co.uk

Project Title
66 Saddlecote Close, Manchester M8 5EG

Scale / North Point
1 : 100

Drawing Title
Existing Floor Plans

Drawing Number A1636(01)AP002	Revision P1
Drawing Status Preliminary	