




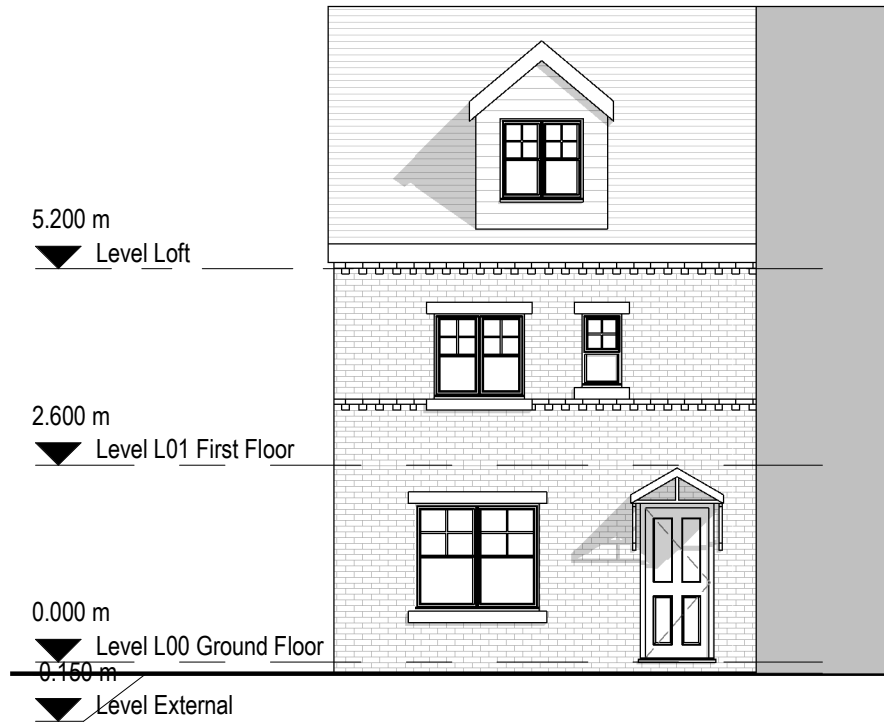

1 Proposed South Elevation
1 : 100

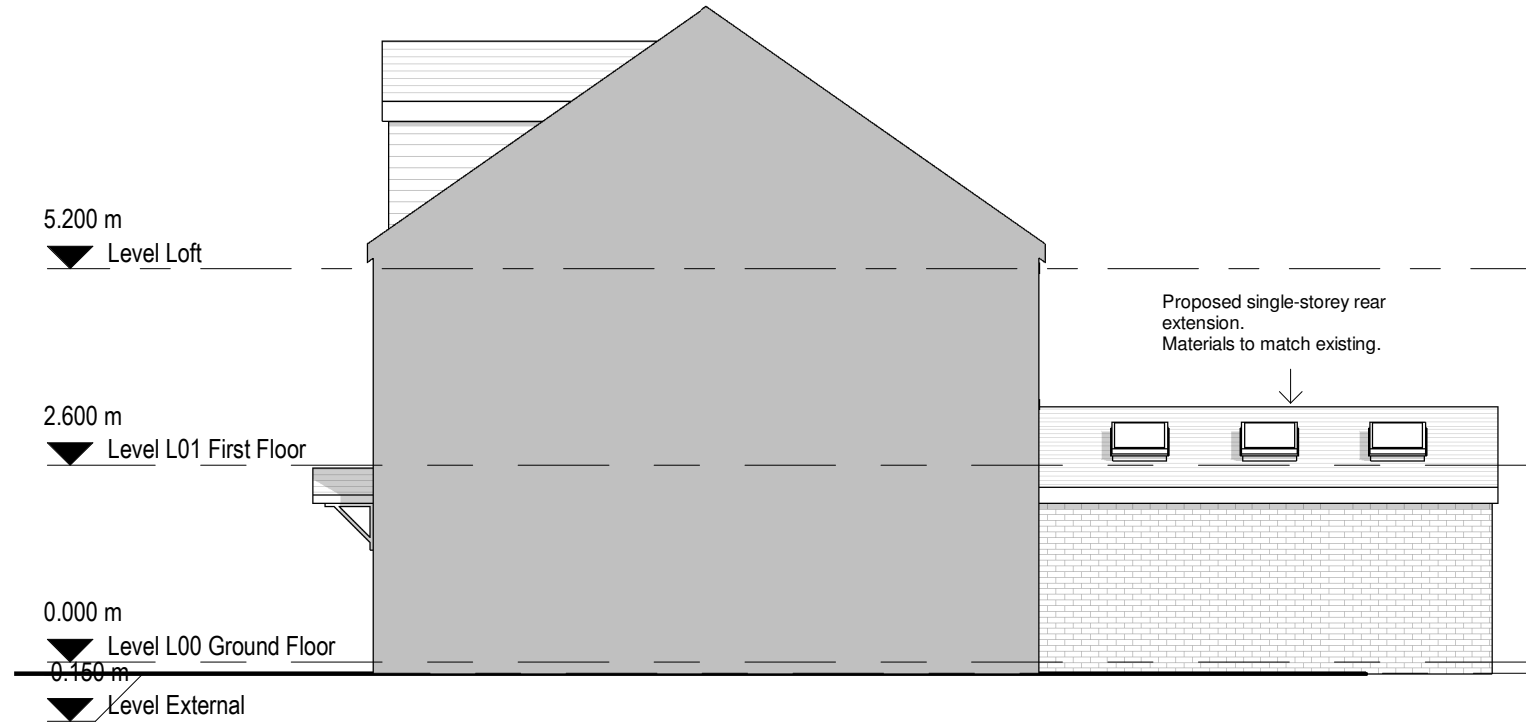

2 Proposed East Elevation
1 : 100

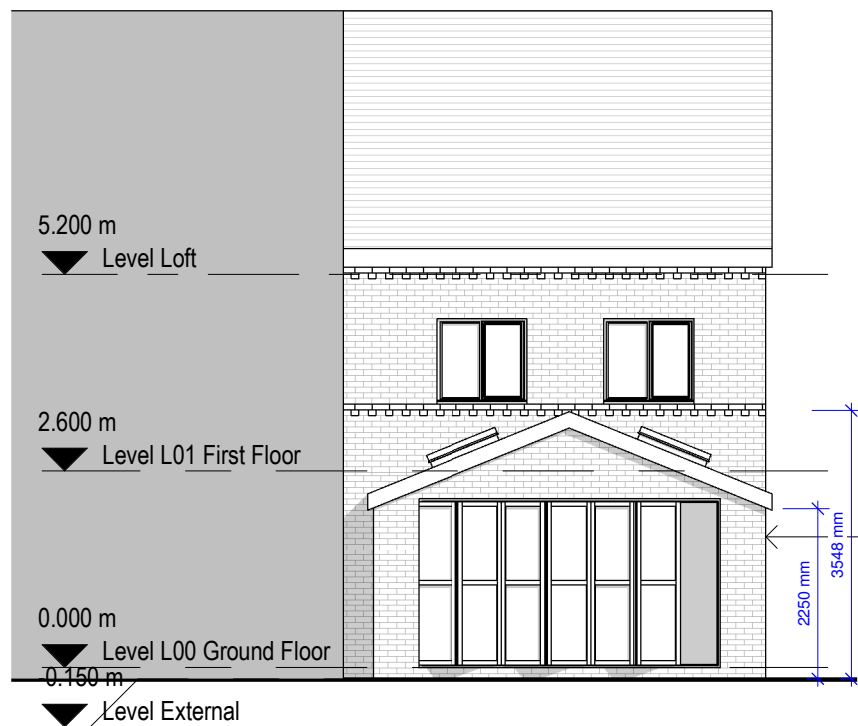


3 Proposed North Elevation
1 : 100

Proposed single-storey rear extension.
Materials to match existing.



4 Proposed West Elevation
1 : 100

 

General Notes
The Architect shall have no responsibility for any use made of this document other than for that which it was prepared and issued.
All dimensions should be checked on site. Do not scale from this drawing
To be read in conjunction with all other Consultant's drawings.
The Architect to be immediately notified of any discrepancies.
Copyright on this drawing retained by the Architect.

P2	13/11/2025	AK	SH	Amended Drawings
P1	07/11/2025	AK	SH	Initial Issue
No.	Date	Dwn	App	Revision or reason for issue

Client
Dana Faiq

create it studios
... leave an impression
Create It Studios (NW) Ltd
3 Stevenson Square,
Manchester
M1 1DN
info@createitstudios.co.uk

Project Title
66 Saddlecote Close, Manchester M8 5EG

Scale / North Point
1 : 100

Drawing Title
Proposed Elevations

Drawing Number	Revision
A1636(02)AP003	P2
Drawing Status	
Preliminary	