


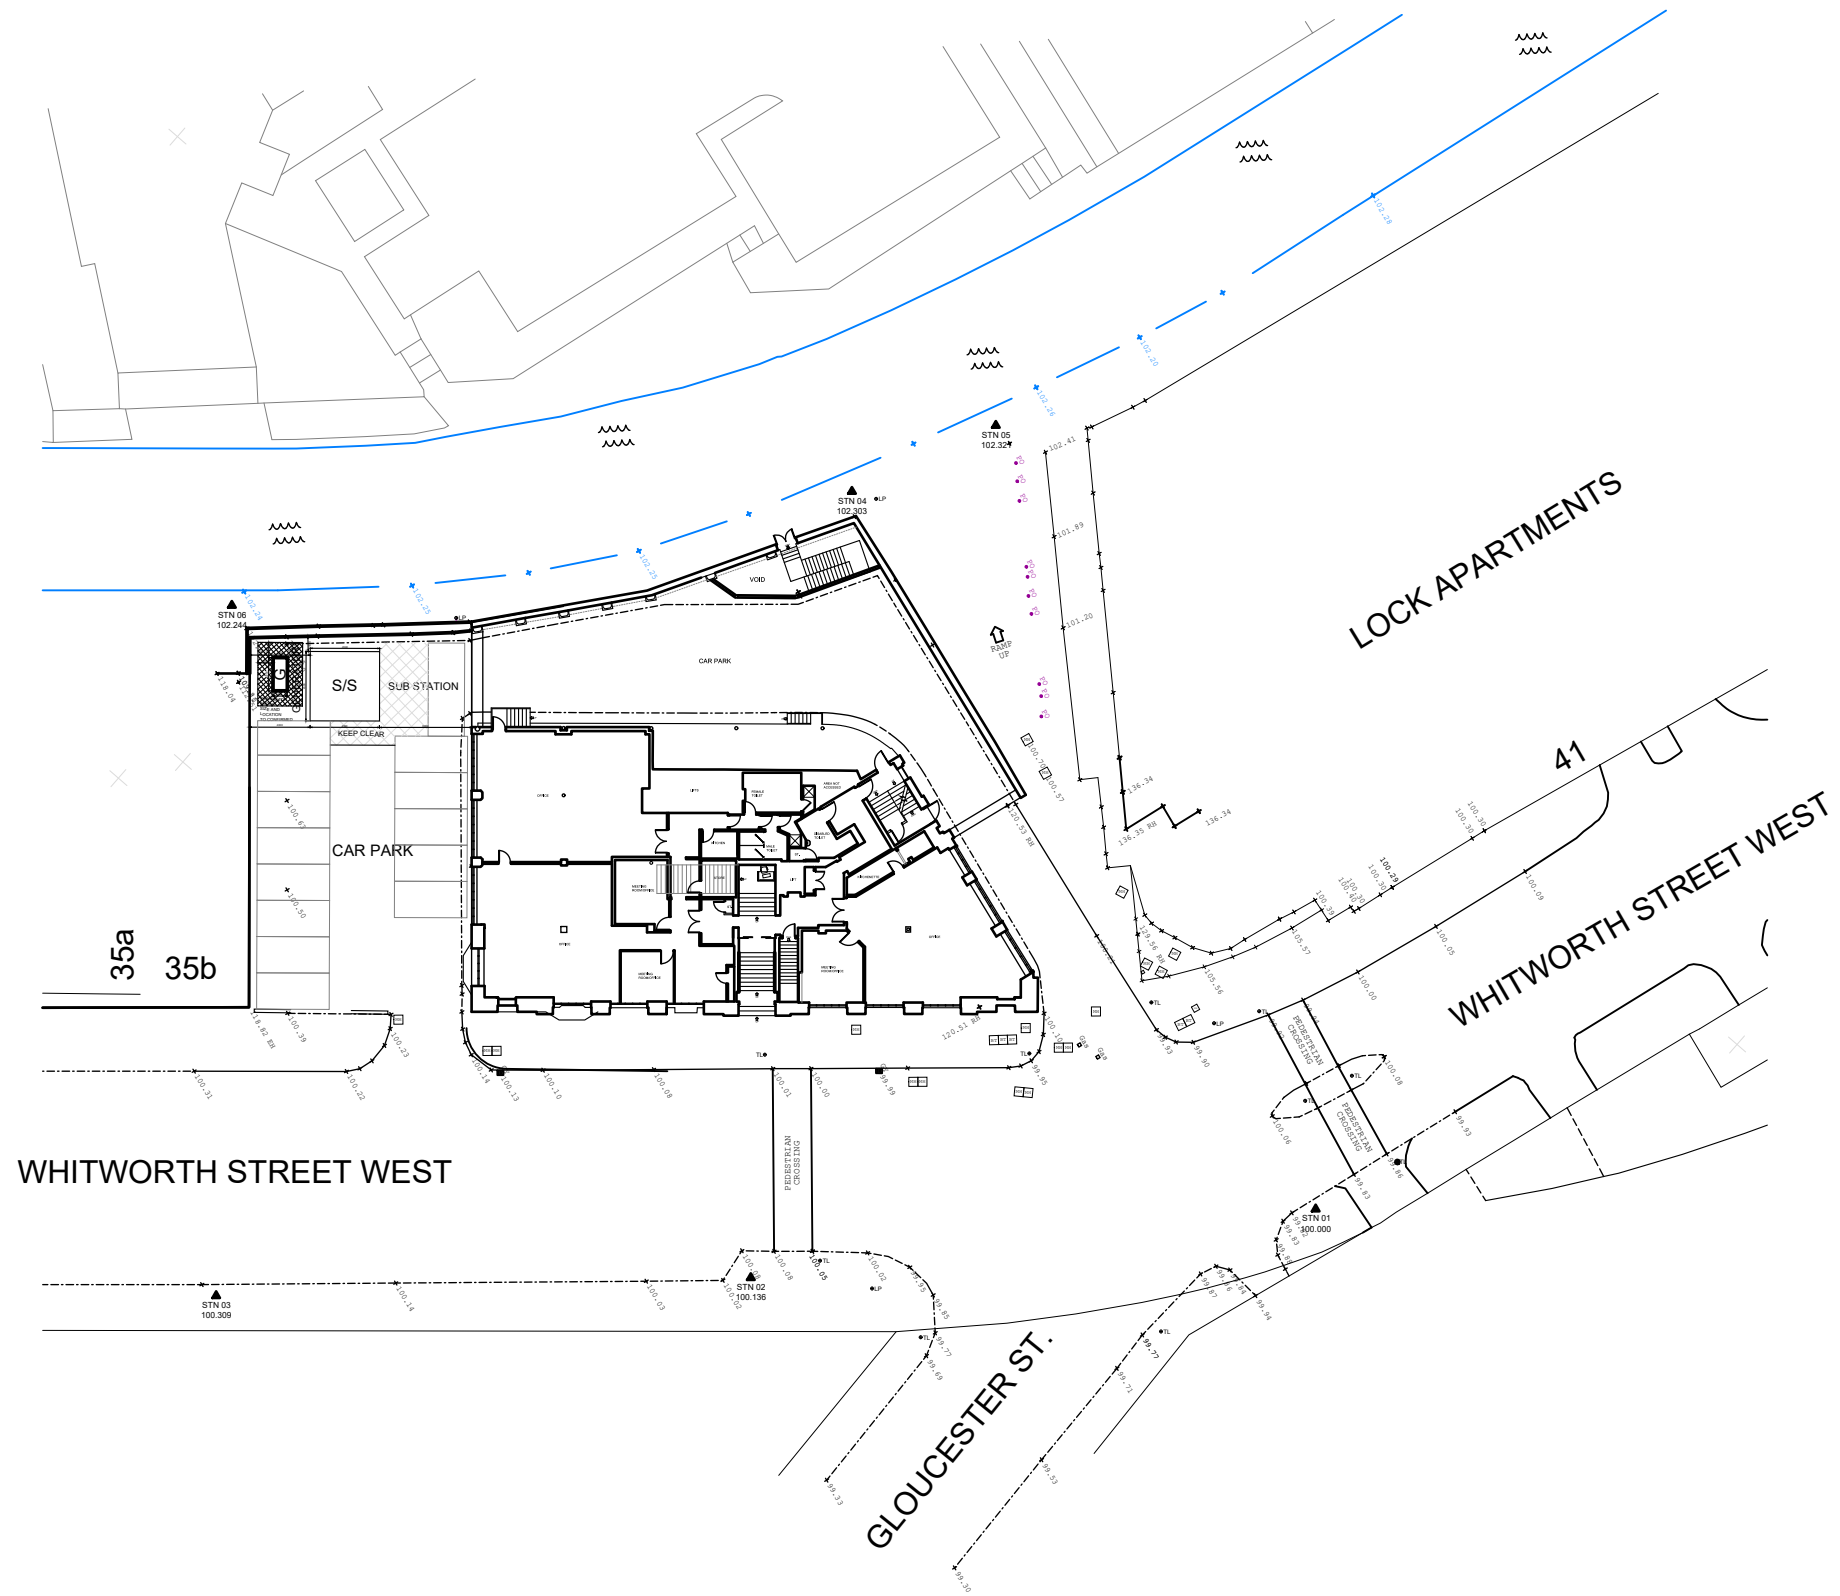

SITE SURVEY 1:200

K	GENERATOR UPDATED	S MCK	27.01.23
J	GENERATOR UPDATED	S MCK	08.12.22
H	SUB STATION RELOCATED	S MCK	09.09.22
G	SUB STATION RELOCATED	S MCK	09.09.22
F	SUB STATION ACCESS REVISED	S MCK	09.09.22

E	SUB STATION ACCESS REVISED	S MCK	28.06.22
D	LAYOUT REVISED TO 3.0M FROM BUILDINGS	S MCK	12.05.22
C	GENERATOR RELOCATED	S MCK	28.04.22
B	GENERATOR ADDED	S MCK	28.04.22
A	FIRST ISSUE	S MCK	27.04.22
REV	DESCRIPTION	BY	DATE



PROJECT	PROPOSED DEVELOPMENT BARCLAY HOUSE WHITWORTH ST. WEST, MANCHESTER	TITLE	PROPOSED SITE PLAN SUB STATION	DRAWN S.MCK	DRG No. 12,982
CLIENT	MR K FAN			DATE 27.04.22	M21
				SCALE 1:500	AMENDMENT K