




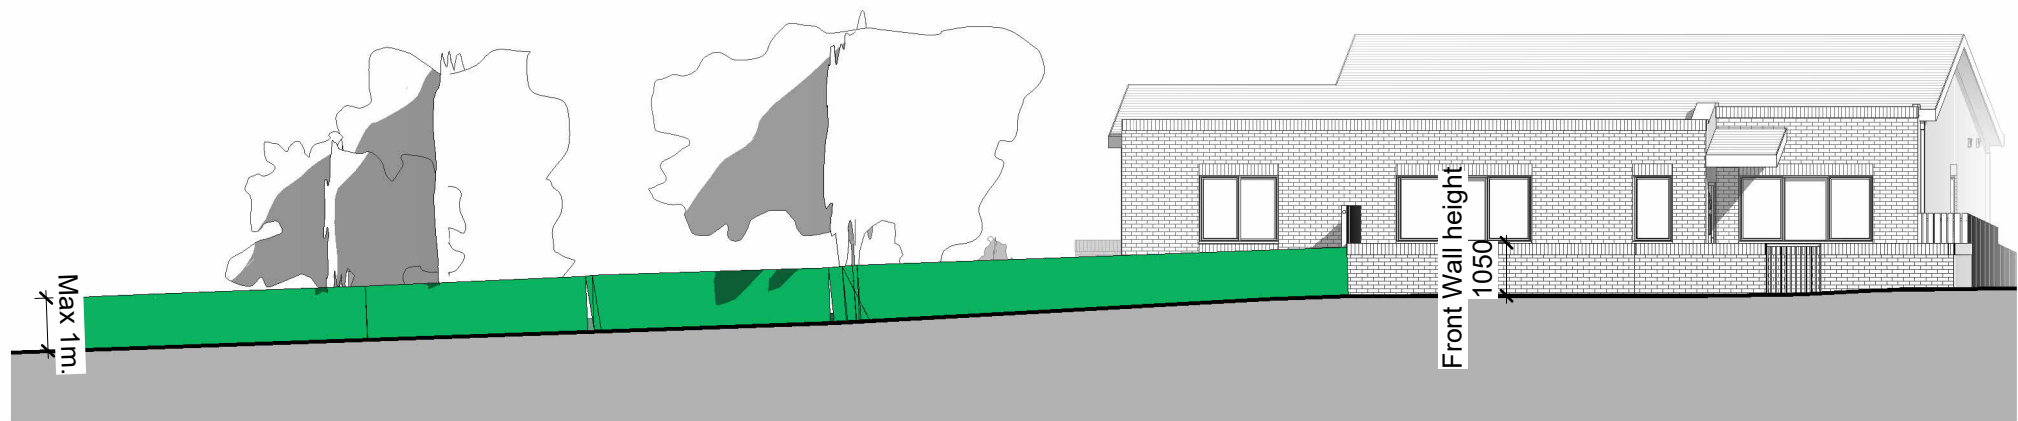

Front Elevation  
1 : 150

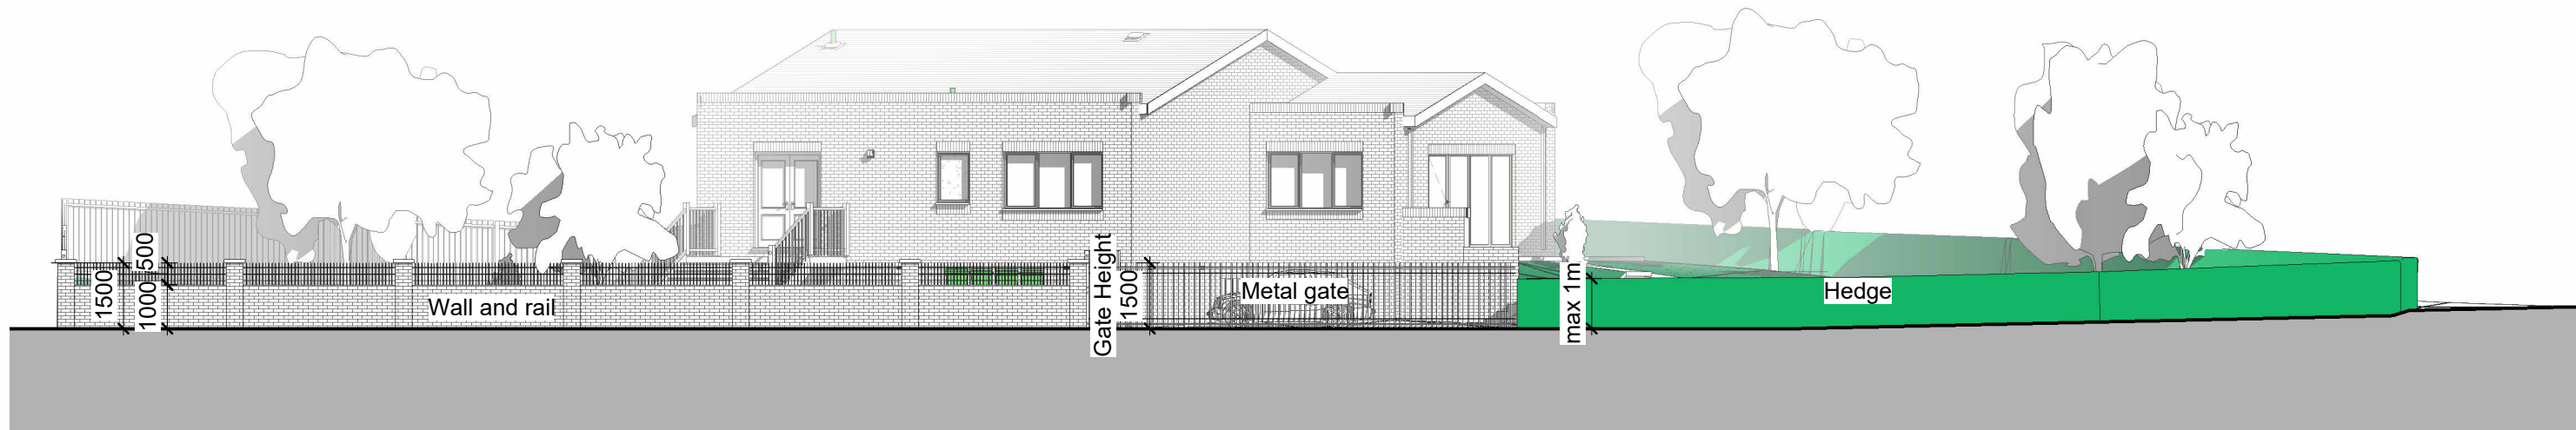

Rear Elevation  
1 : 150

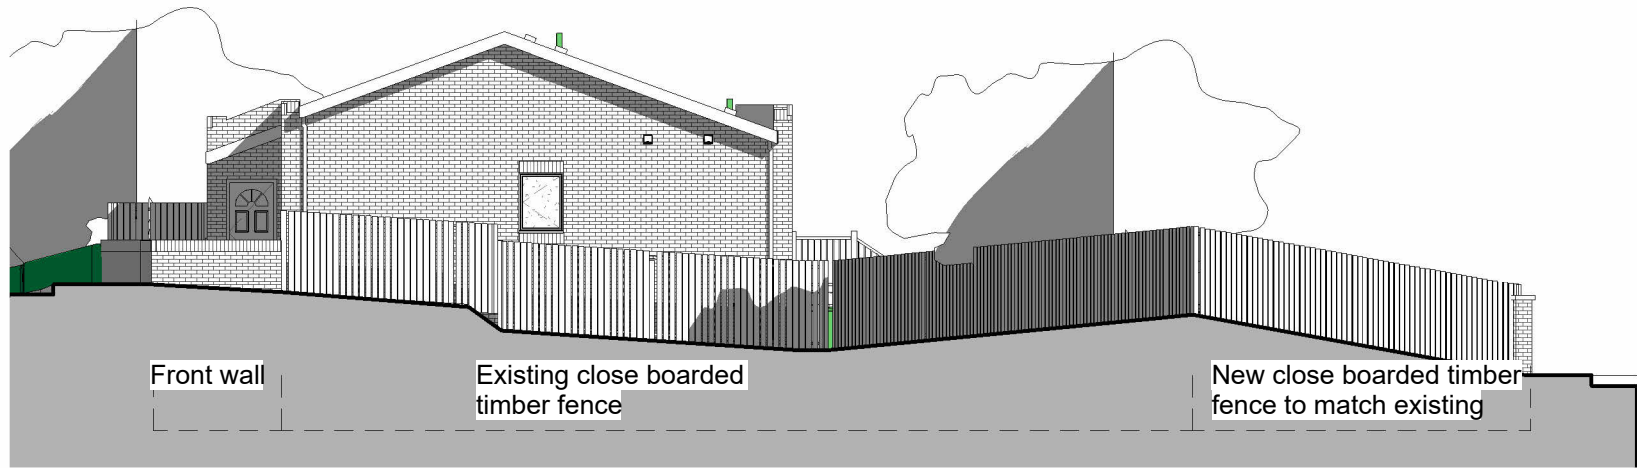

Side Elevation  
1 : 150



| Rev | Date     | Description                |
|-----|----------|----------------------------|
| A   | 22.11.25 | Boundary treatment updated |
|     |          |                            |
|     |          |                            |
t: +383 49627733 t: +447931029662 e: info@quadrantatelier.com

Do not scale from this drawing. All dimensions must be checked and verified before preparing drawings or commencing works. This drawing and design is the copyright of Quadrant Atelier LLC and may not be reproduced in any form whatsoever without their prior express written consent.

|                |                                                   |            |         |
|----------------|---------------------------------------------------|------------|---------|
| Client         | Arjan Kadriu                                      |            |         |
| Job            | Old Market Street, Blackley- BUILDING REGULATIONS |            |         |
| Drawing title  | Boundary treatment                                |            |         |
| Project number | A1020                                             | BR28       | Rev A   |
| Scale          | 1 : 150 @ A3                                      |            |         |
| Date           | 11/22/25                                          |            |         |
| Drawn by       | Author                                            | Checked by | Checker |