



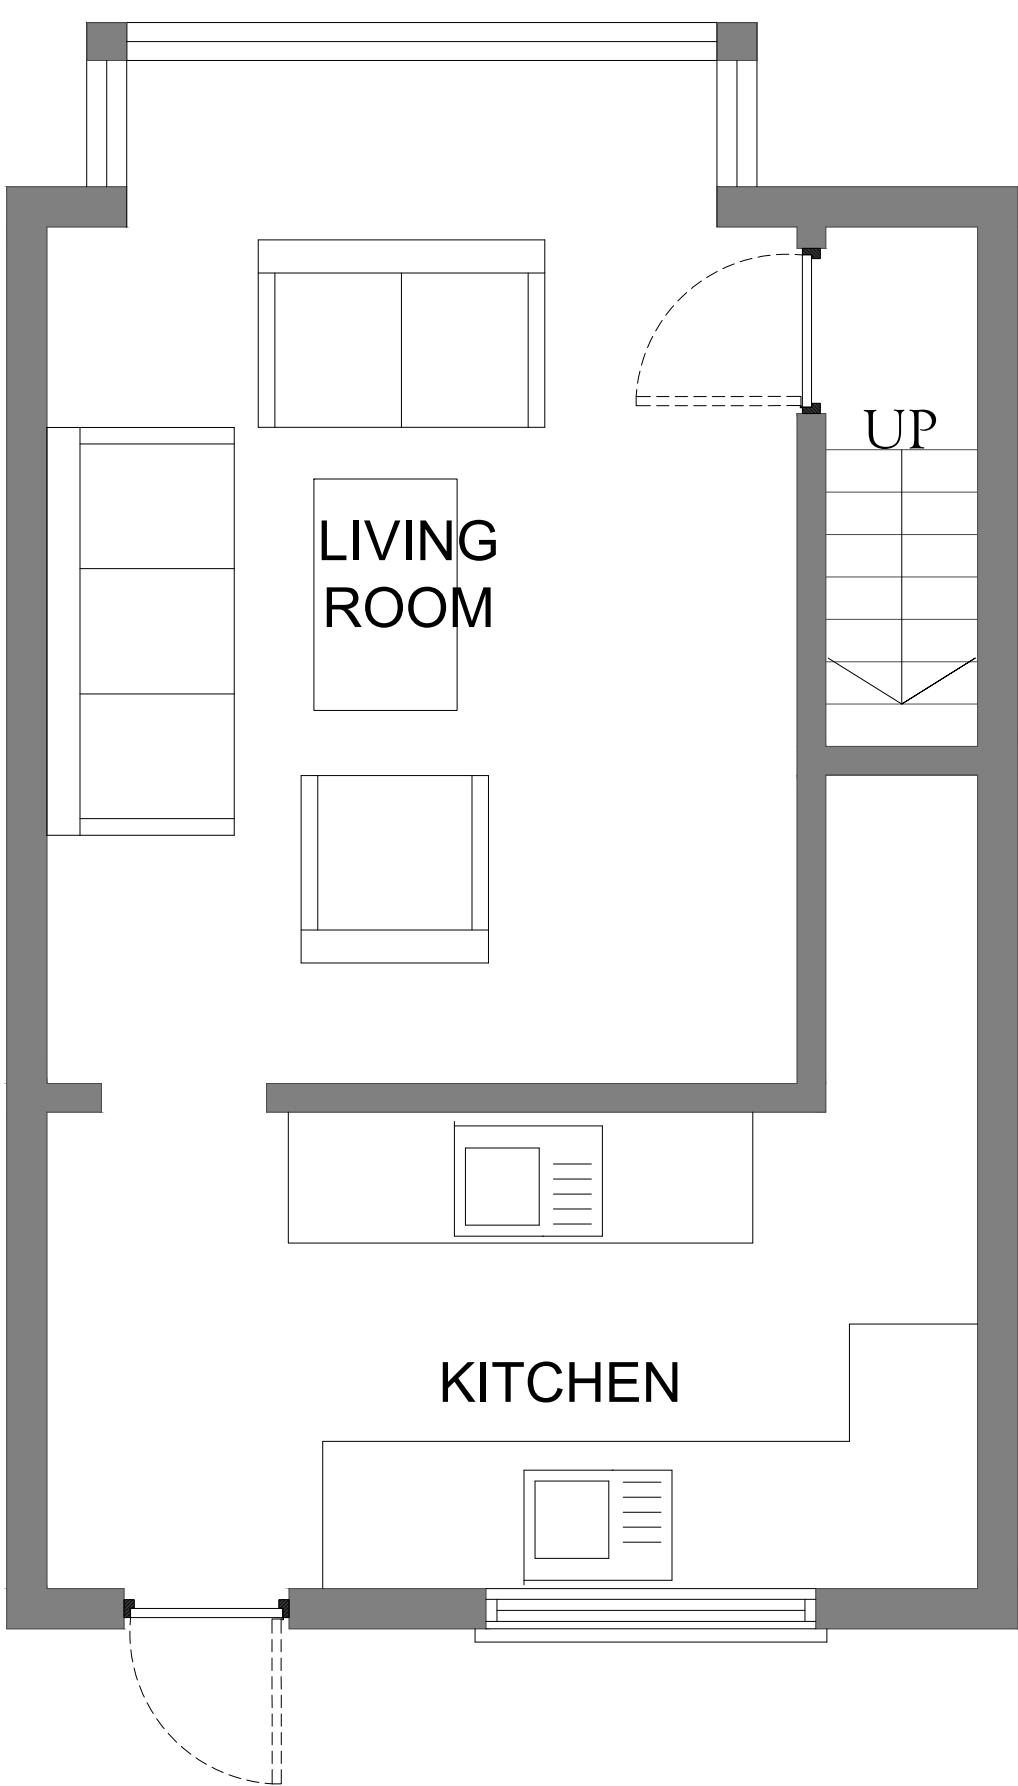

GROUND FLOOR PLAN

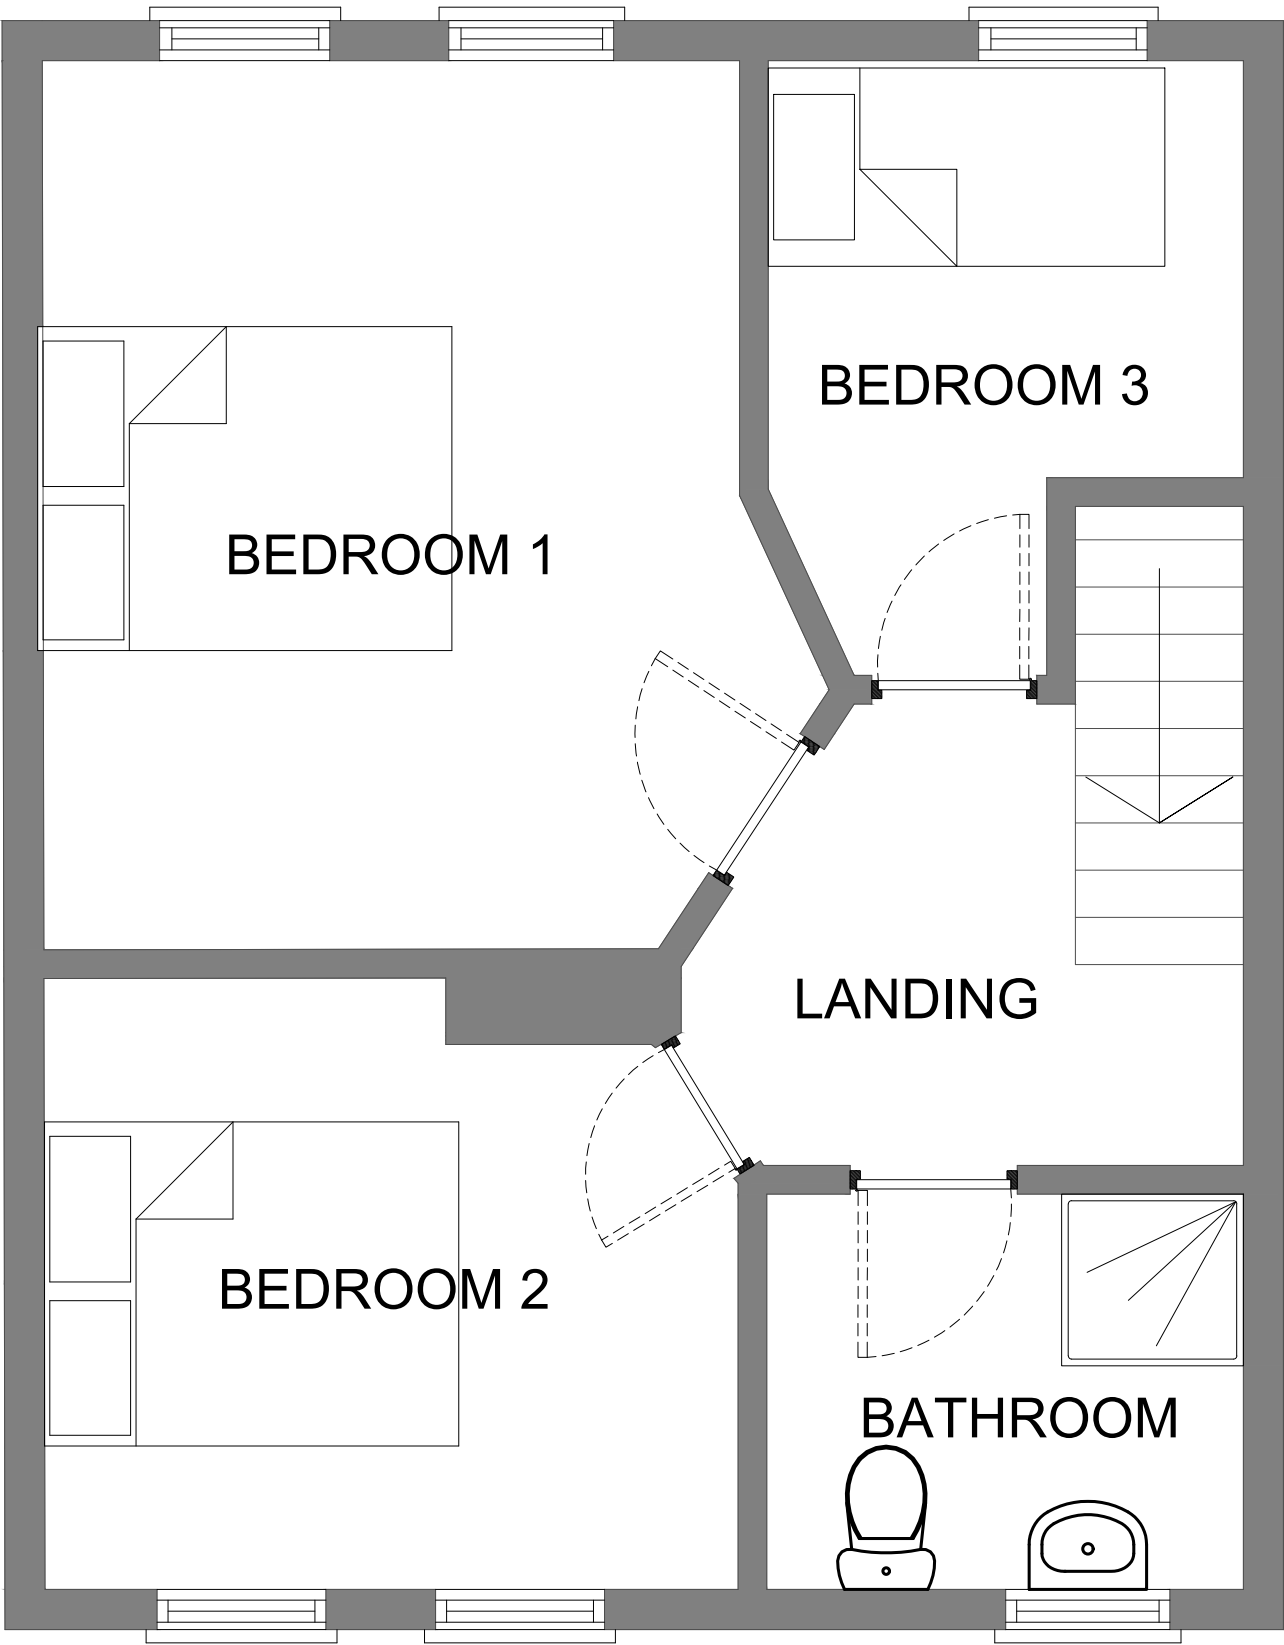

FIRST FLOOR PLAN

PURPOSE OF ISSUE

PLANNING

• Figured dimensions to be followed in preference to scale
• All dimensions shall be verified by the Contractor(s) on site prior to work commencing and relevant orders being placed.
• Any discrepancies to be brought to the attention of the Contract Administrator for instructions prior to proceeding.
• This drawing is the copyright of the Architect

CLIENT NAME
COVE CHILD CARE

PROJECT:
7 Birwood Rd, Manchester M8 4GL, UK

DRAWING:
EXISTING FLOOR PLANS

DATE:
NOV 25

DRAWN BY:
FA

CHECKED BY:
AS

SCALE:
1:50@A3

DRAWING NO:
0-2

REV:
00