


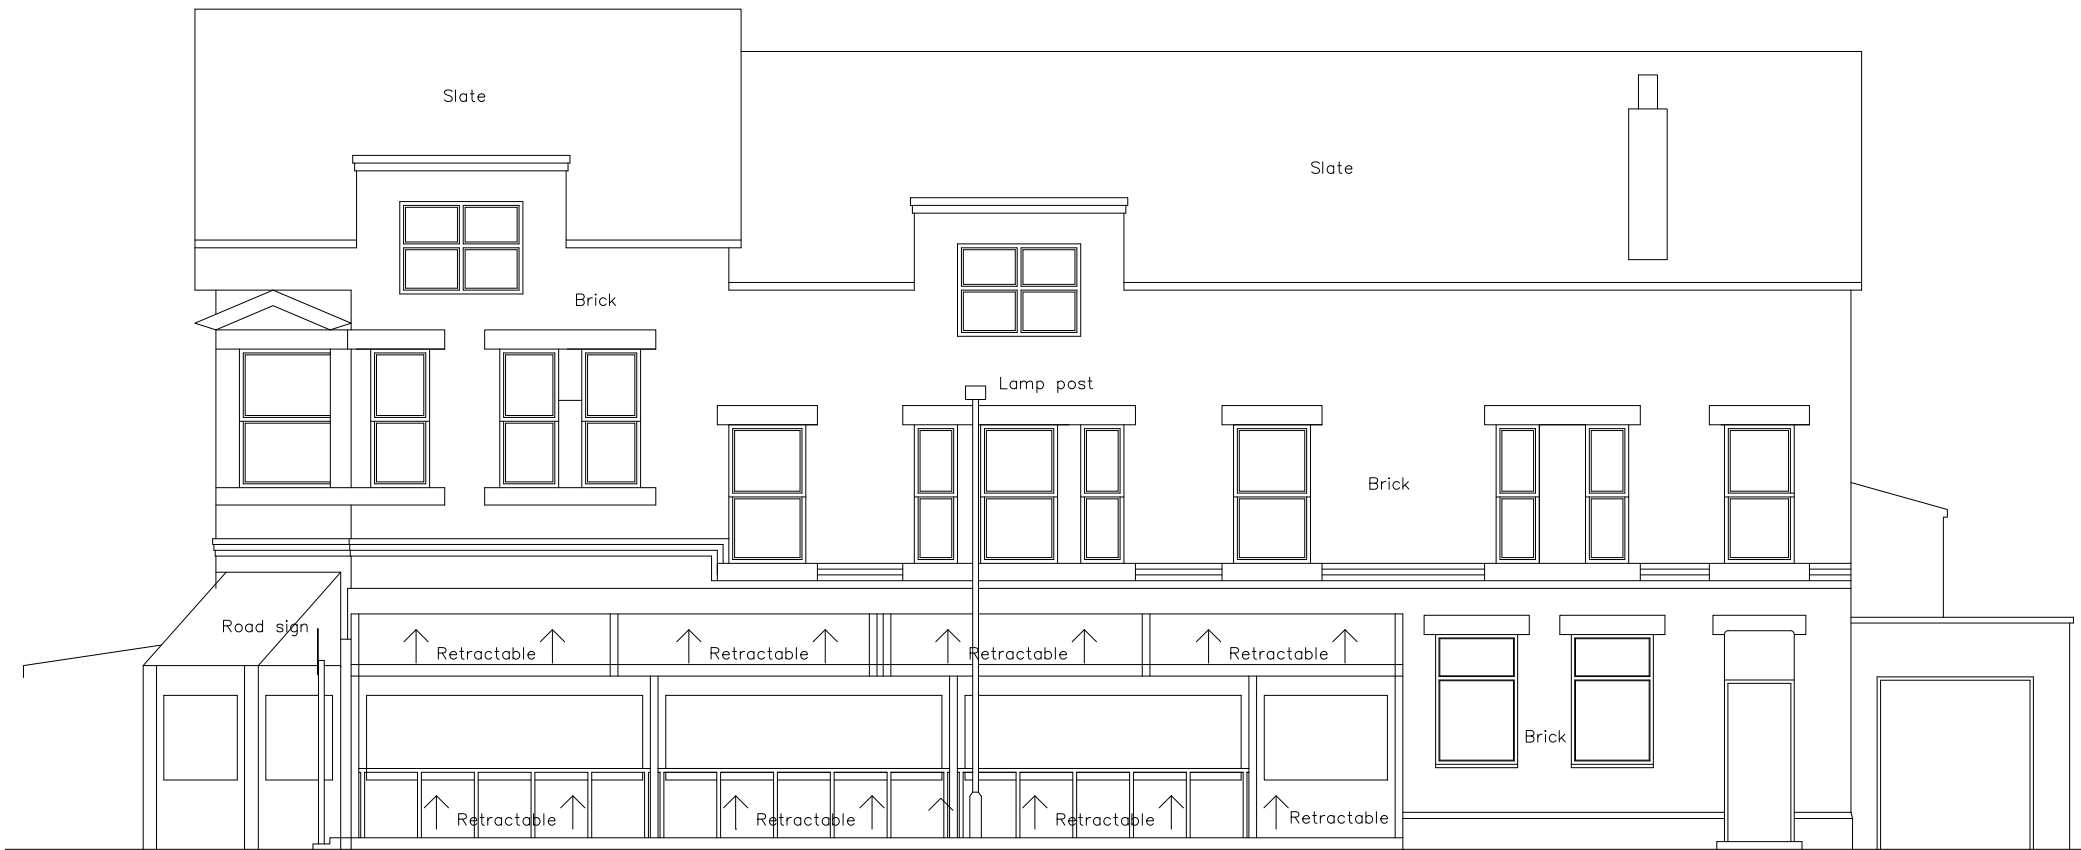


EXISTING FRONT ELEVATION




EXISTING SIDE ELEVATION



EXISTING REAR ELEVATION

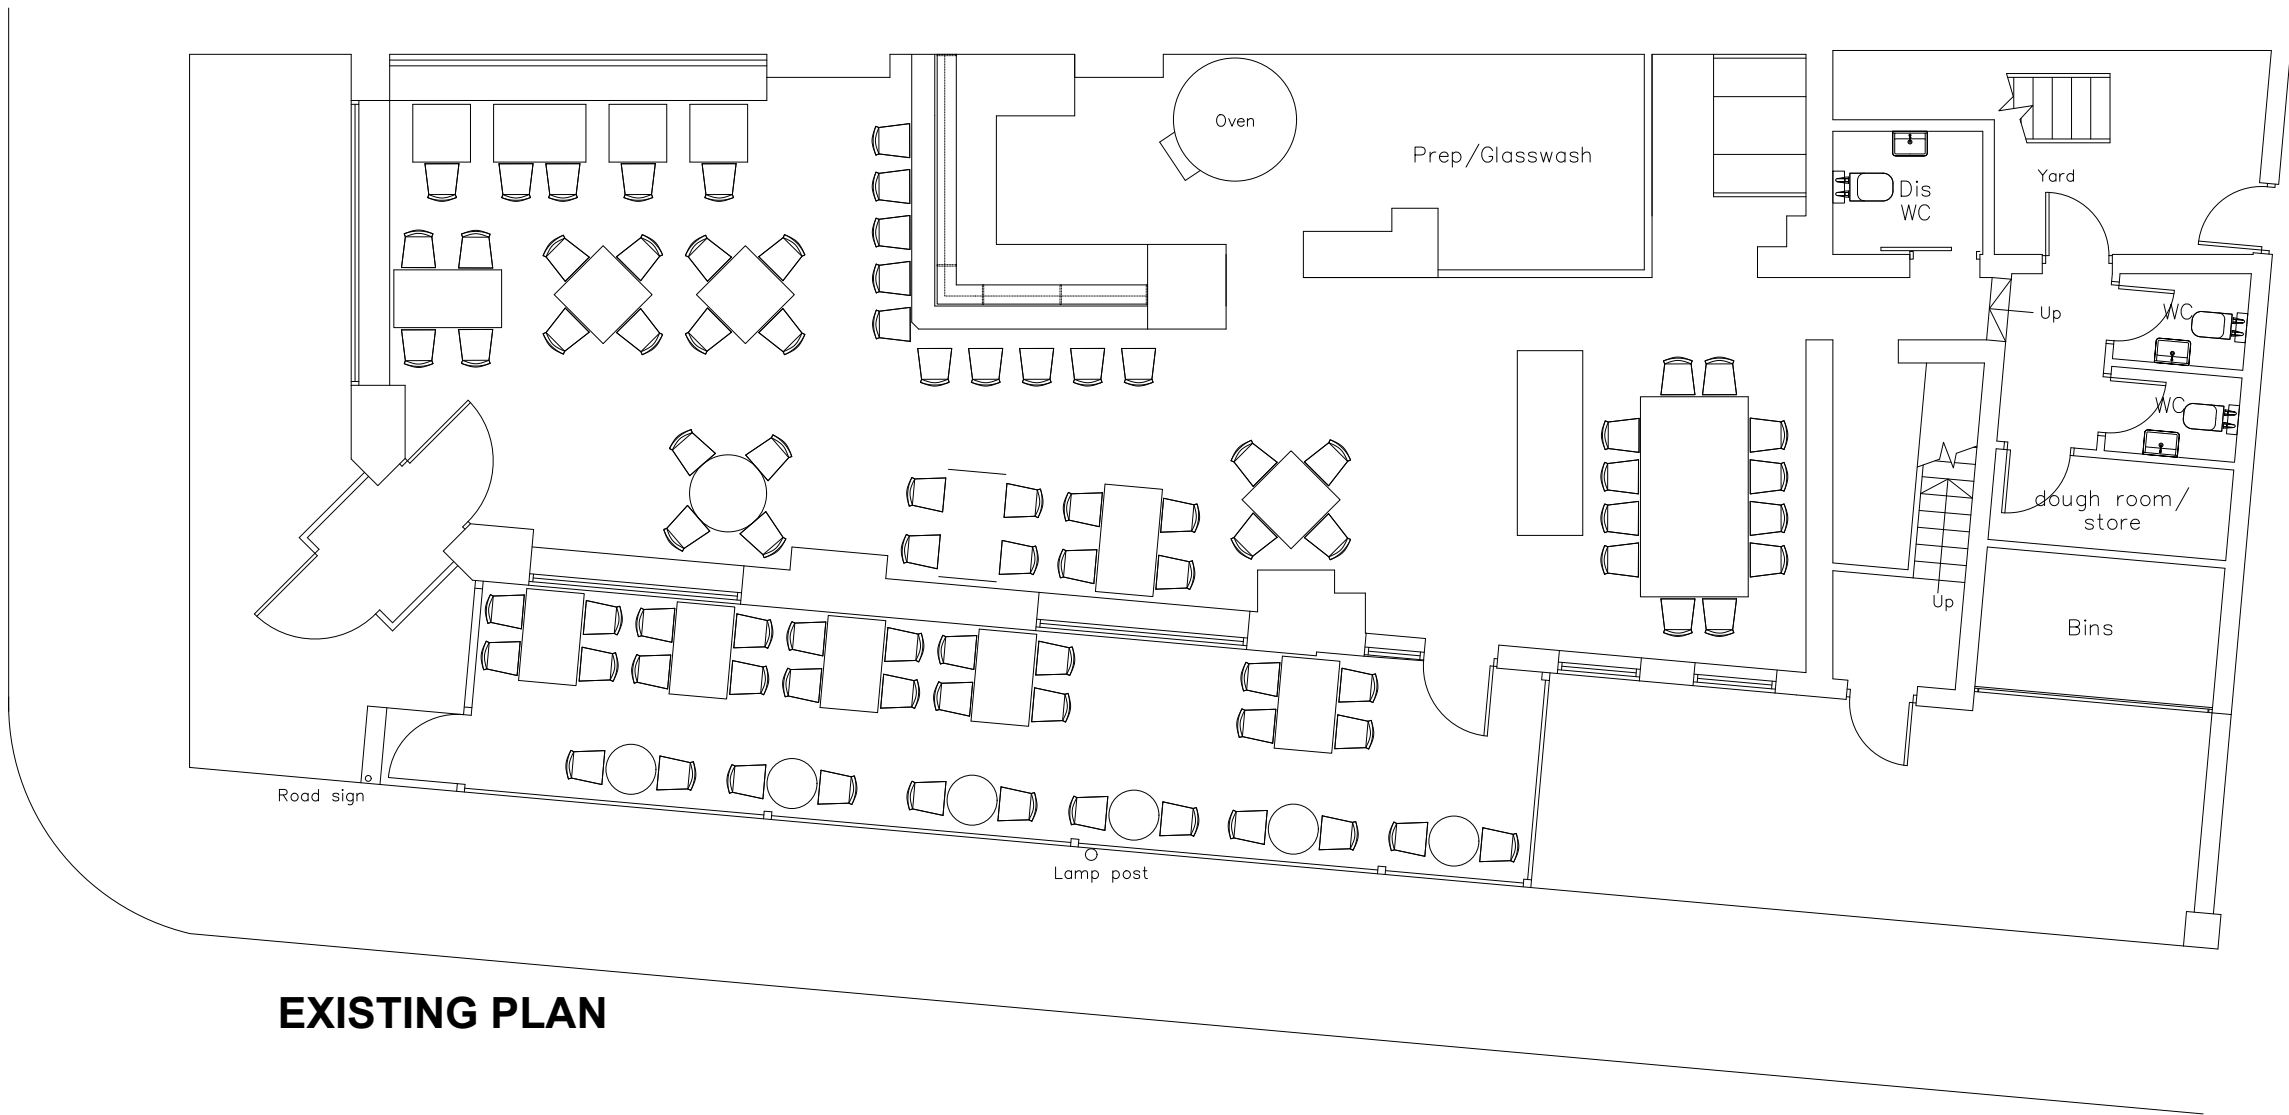

EXISTING PLAN

 

STUDIO		72	
RUDYS PIZZA LTD		client.	
RUDY'S CHORLTON-CUM-HARDY		project.	
577 BARLOW MOOR RD.M21 8AE		title.	
02	job No.	AS01	dwg No.
1:100		scale.	
TT		drawn.	
tel. 07377 160729 toby@studio-72.co.uk		email.	