


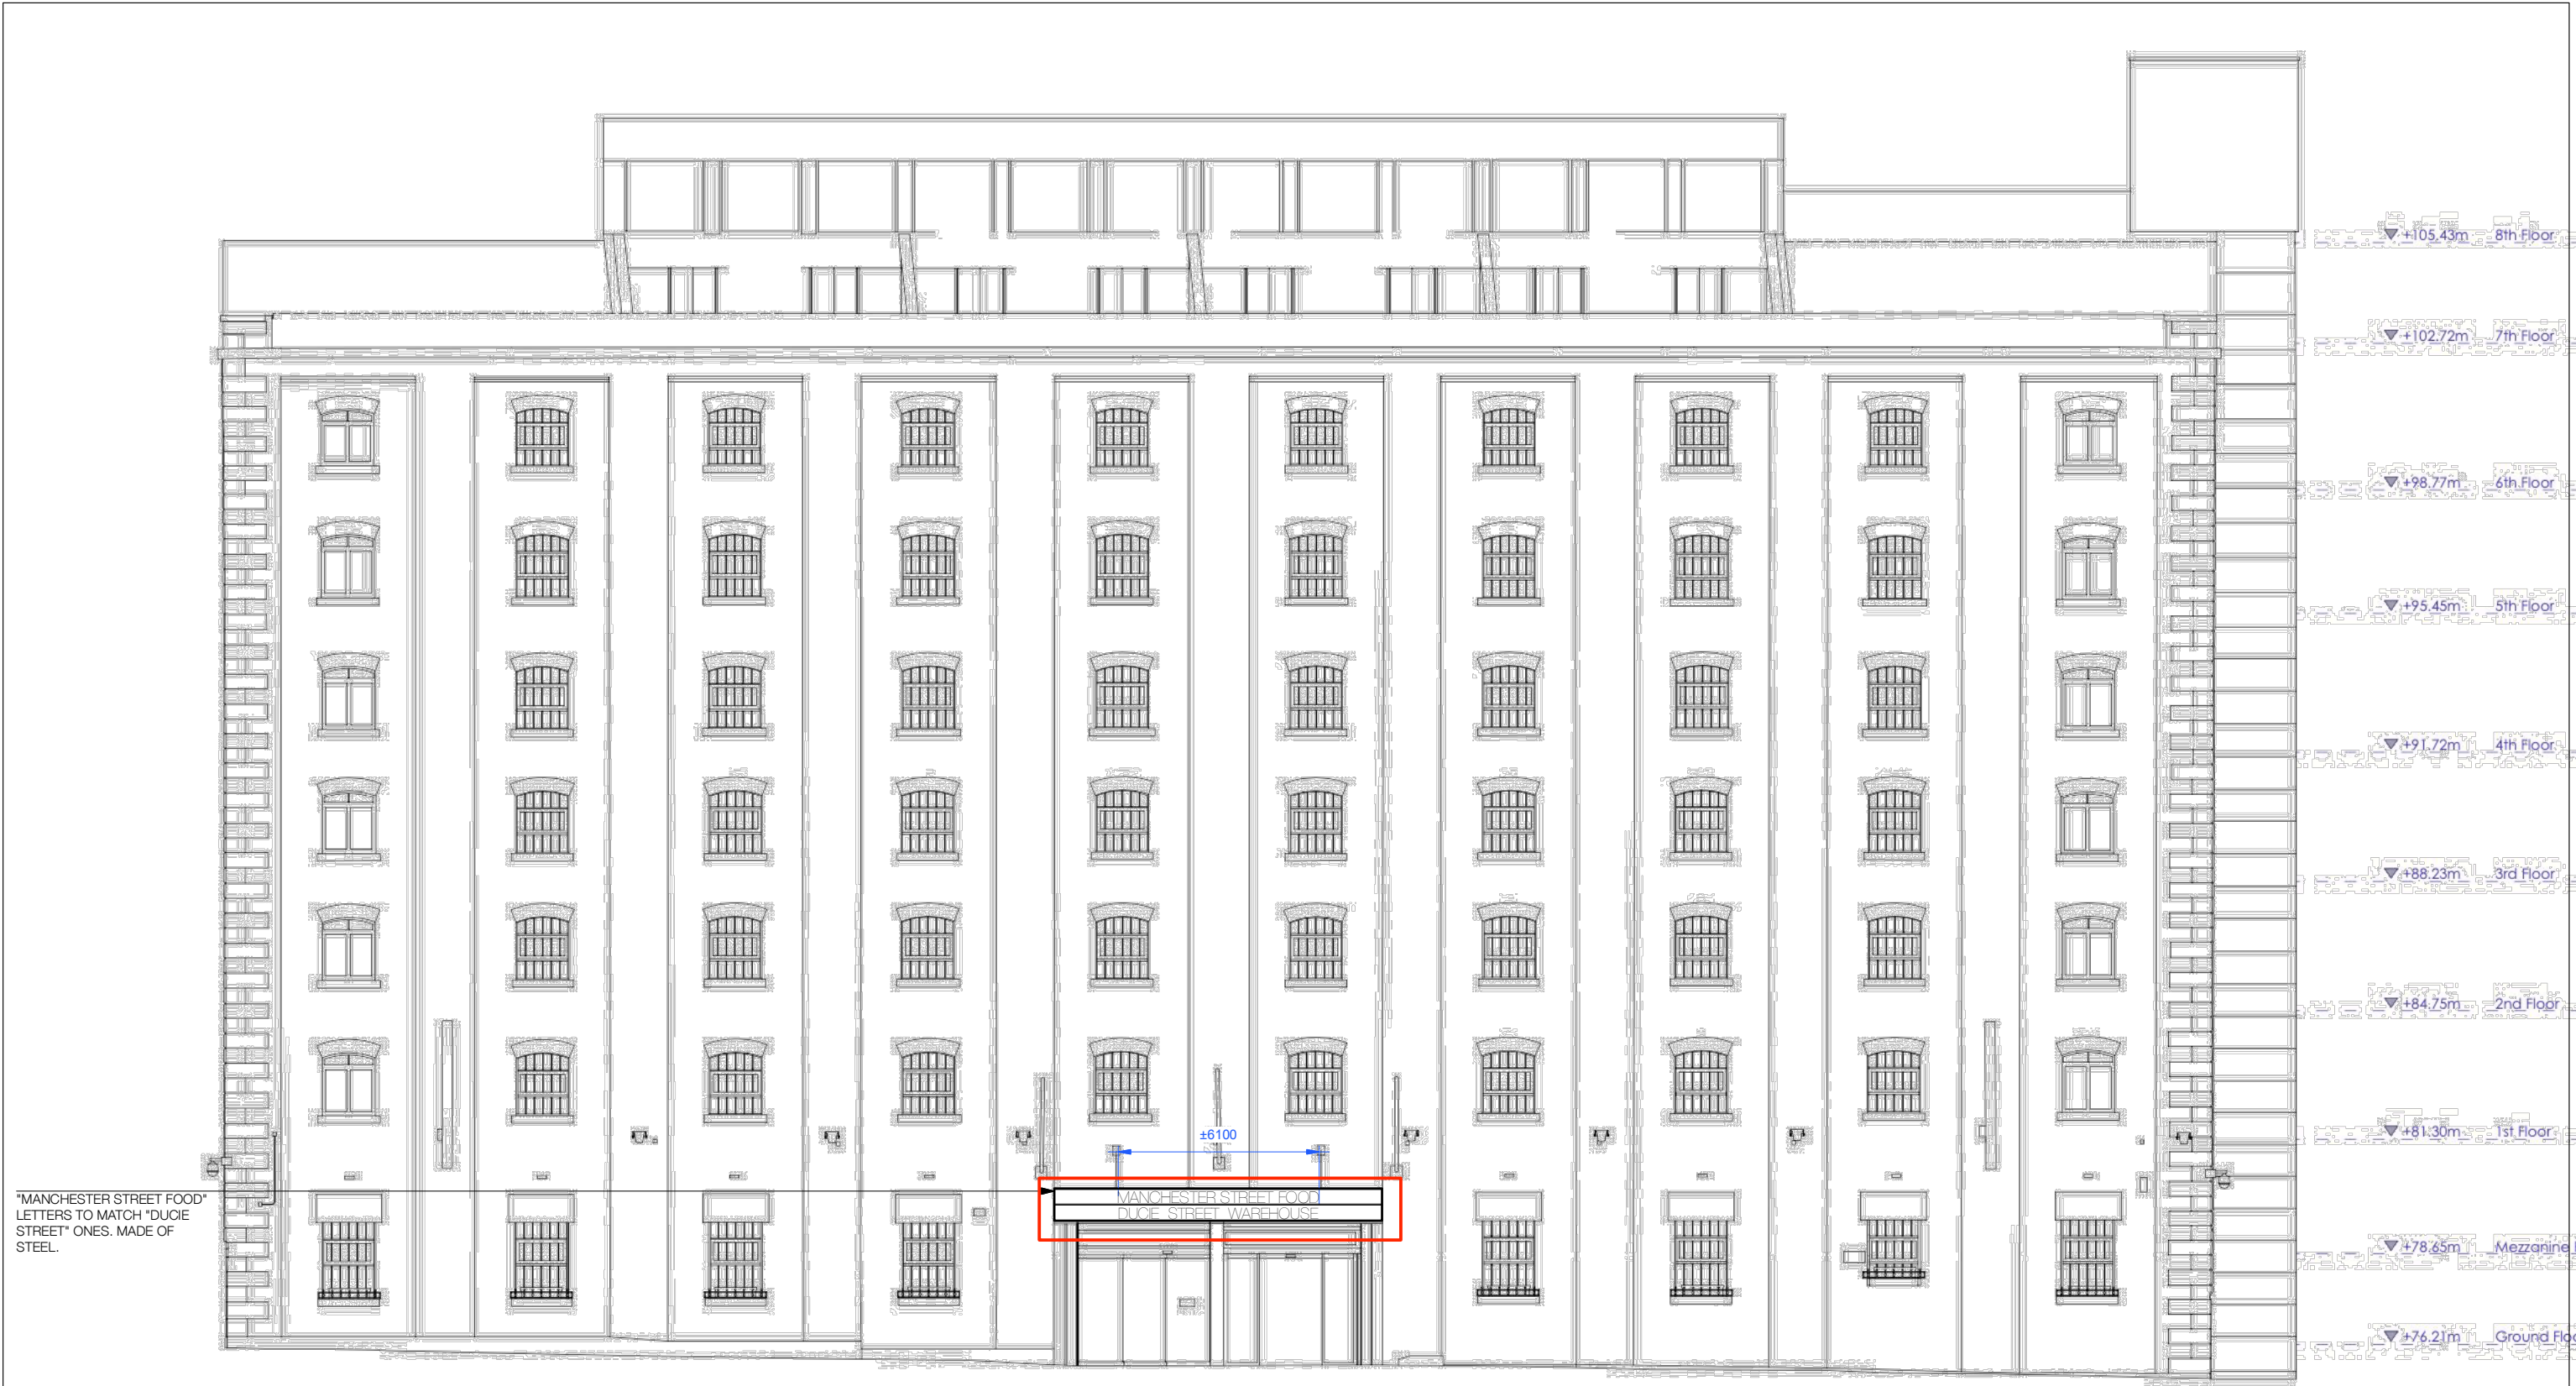

RED LINE DENOTES PROPOSED AREA WITH SIGNAGE

note: This drawing is the property of **follow friday**. Copyright is reserved by them and the drawing is issued on the condition that it is not copied, reproduced or disclosed to any unauthorised person, wholly or in part, without the written consent of **follow friday**. **follow friday** will not accept responsibility for errors made by others in scaling from this drawing. All construction information should be taken from figured dimensions only.

FOLLOW FRIDAY
27 Trenchard St, Bristol

<mailto:marta@follow-friday.com>



CLIENT: STREET FOOD HOLDINGS

DRAWING TITLE

MSF PROPOSED NORTH ELEVATION
SIGNAGE 1o2

PROJECT: MANCHESTER STREET FOOD

LOCATION: DSW, MANCHESTER

DATE 17/10/2025	DRAWING NUMBER MSF_201	DRAWN MG
REV C	SCALE NA	ITEM/REF/STATUS -

REVISION

A- DIMS ADDED AND NOTE UPDATED

C-LED LIEAR LIGHTIG OMMITED

DATE

01/07/2025

17/10/2025

REVISION

-

-

DATE

-

-