



IF IN ANY DOUBT PLEASE ASK THE ARCHITECT FOR CLARIFICATION.
DO NOT SCALE FROM DRAWING. ALL DIMENSIONS TO BE CHECKED ON SITE
THE COPYRIGHT FOR THESE DRAWINGS REMAINS THE PROPERTY OF THE ARCHITECT,
THEY MUST NOT BE REPRODUCED IN ANY WAY WITHOUT THE ARCHITECT'S PRIOR
WRITTEN CONSENT.



STREET SCENE ELEVATION 1:100

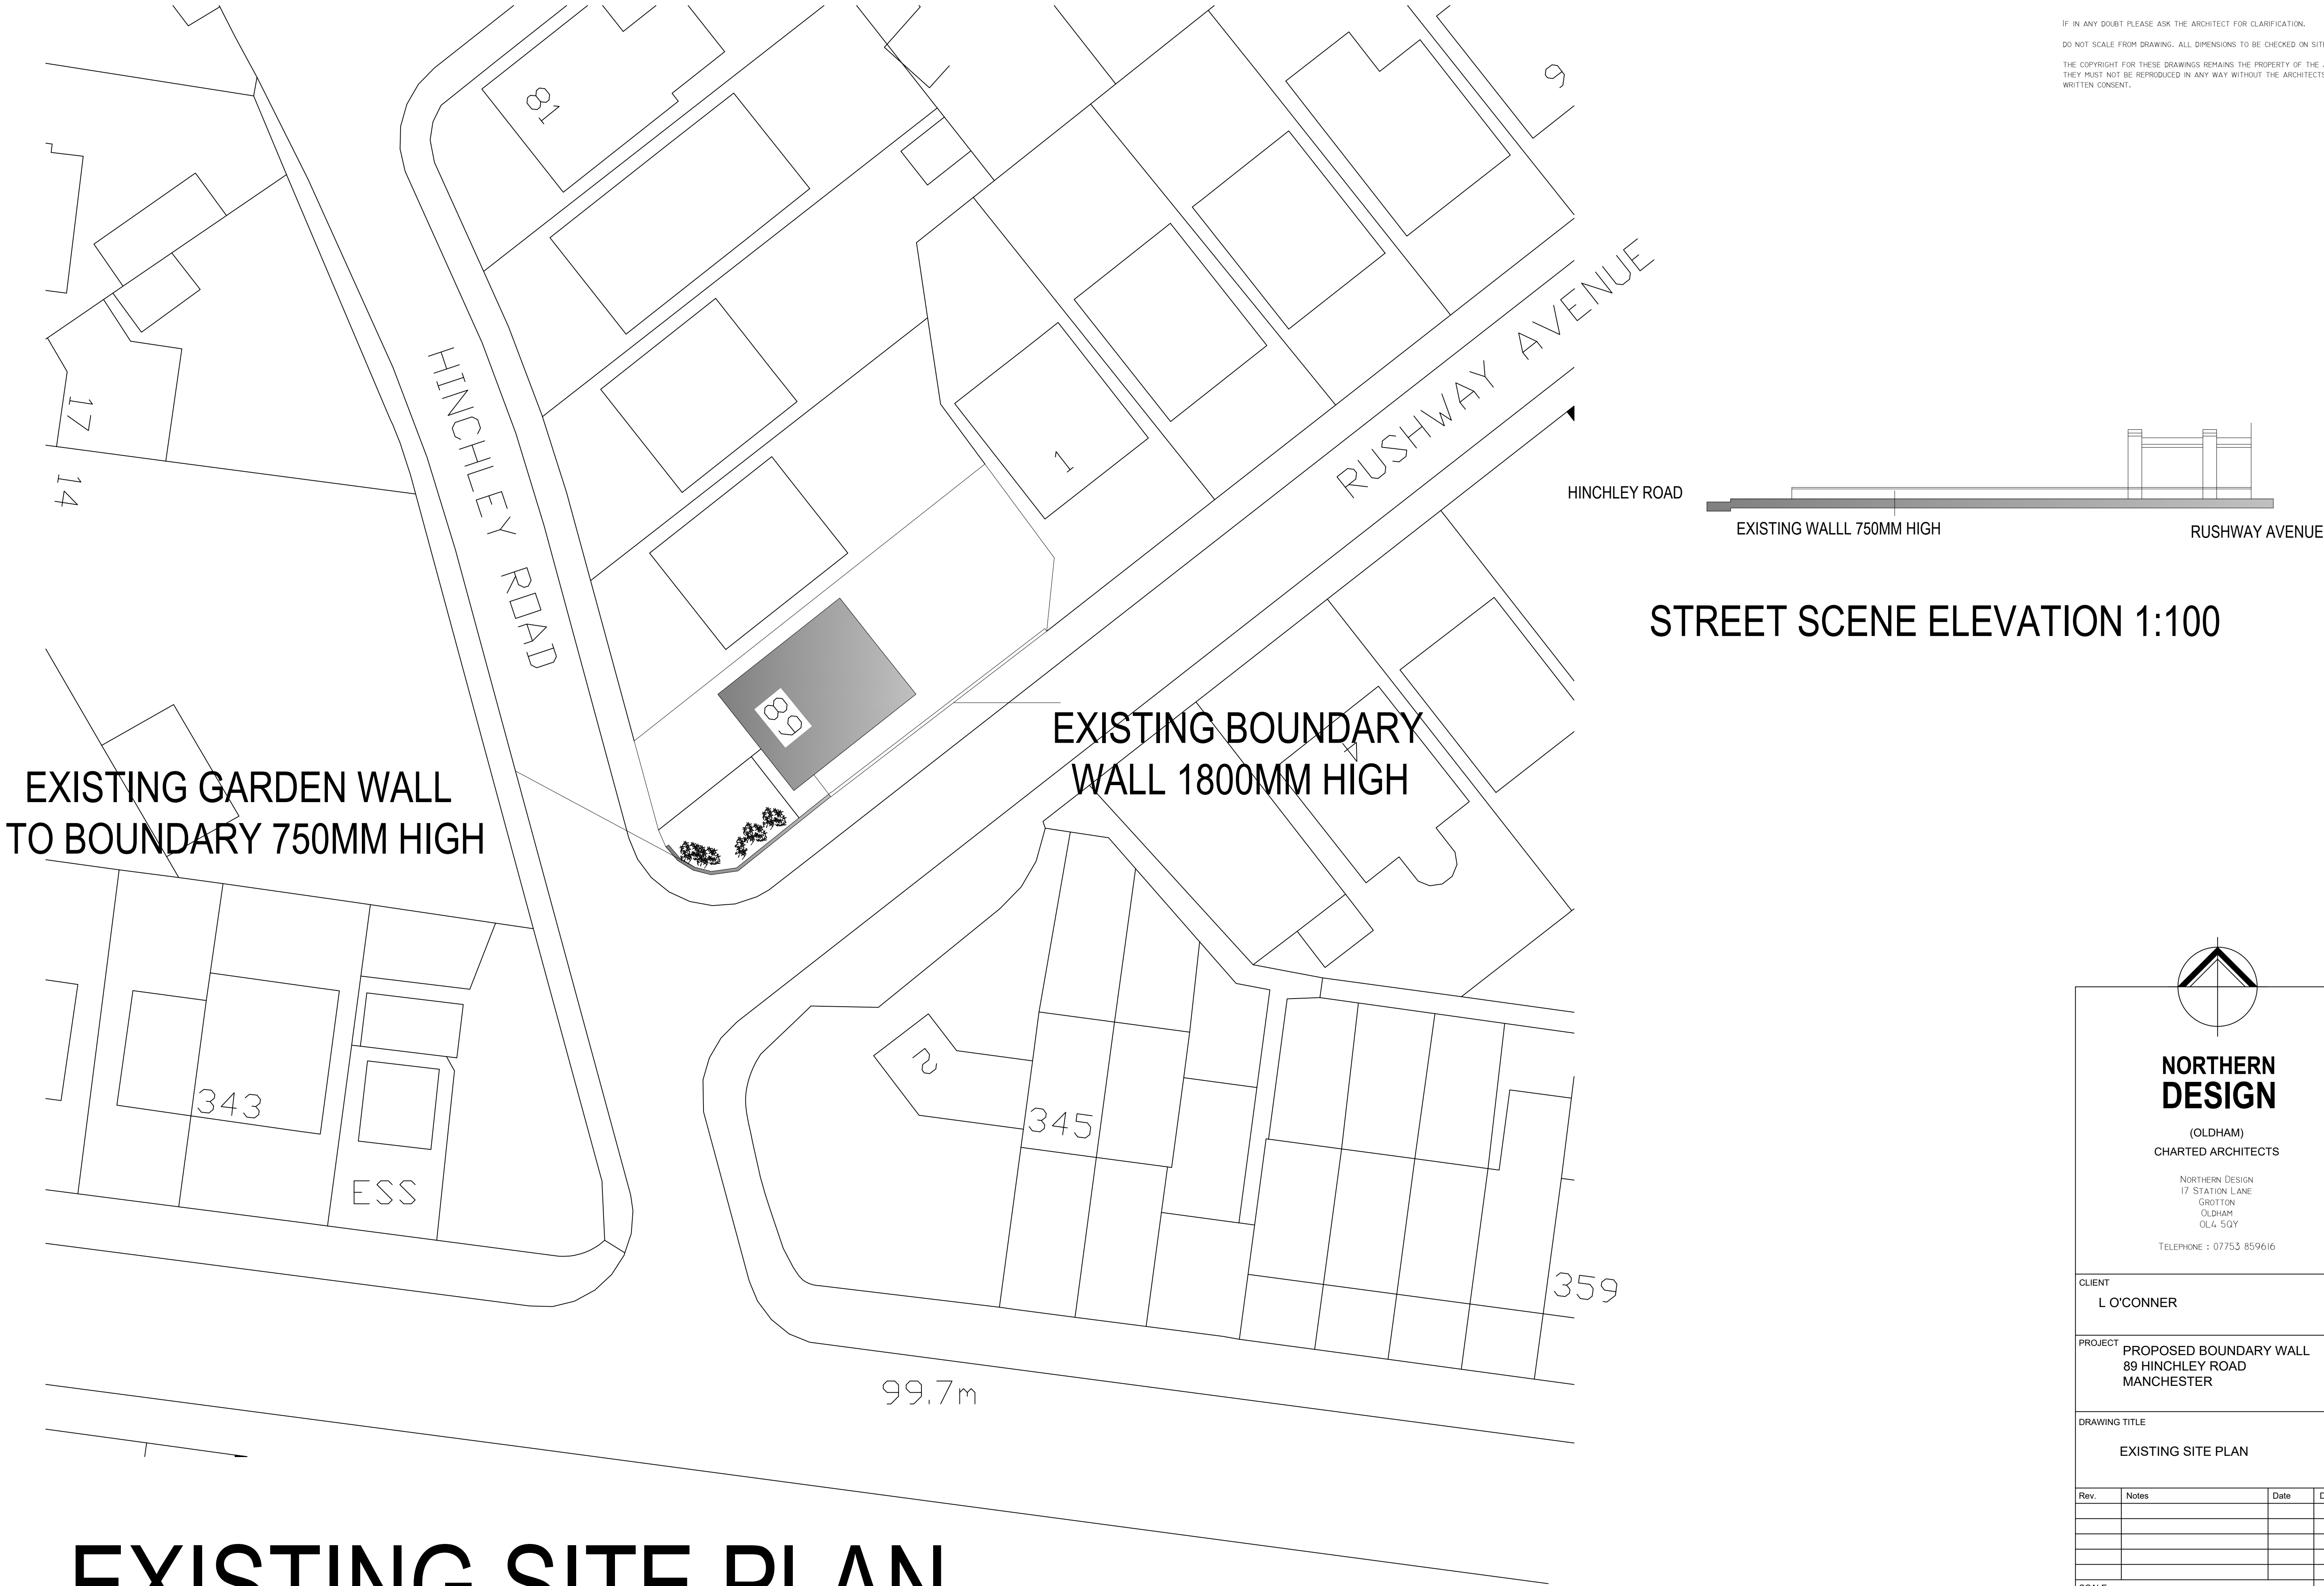

EXISTING SITE PLAN

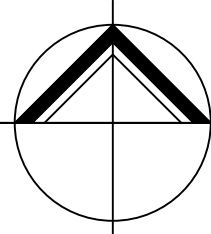

**NORTHERN
DESIGN**
(OLDHAM)
CHARTED ARCHITECTS
NORTHERN DESIGN
17 STATION LANE
GROTTON
OLDHAM
OL4 5GY
TELEPHONE : 07753 859616

CLIENT
L O'CONNER

PROJECT
PROPOSED BOUNDARY WALL
89 HINCHLEY ROAD
MANCHESTER

DRAWING TITLE
EXISTING SITE PLAN

Rev.	Notes	Date	Drawn

SCALE	1:200 AT A1	11.25	AD
PROJECT No.	DRAWING No.	Rev.	
100	02		