



Notes:

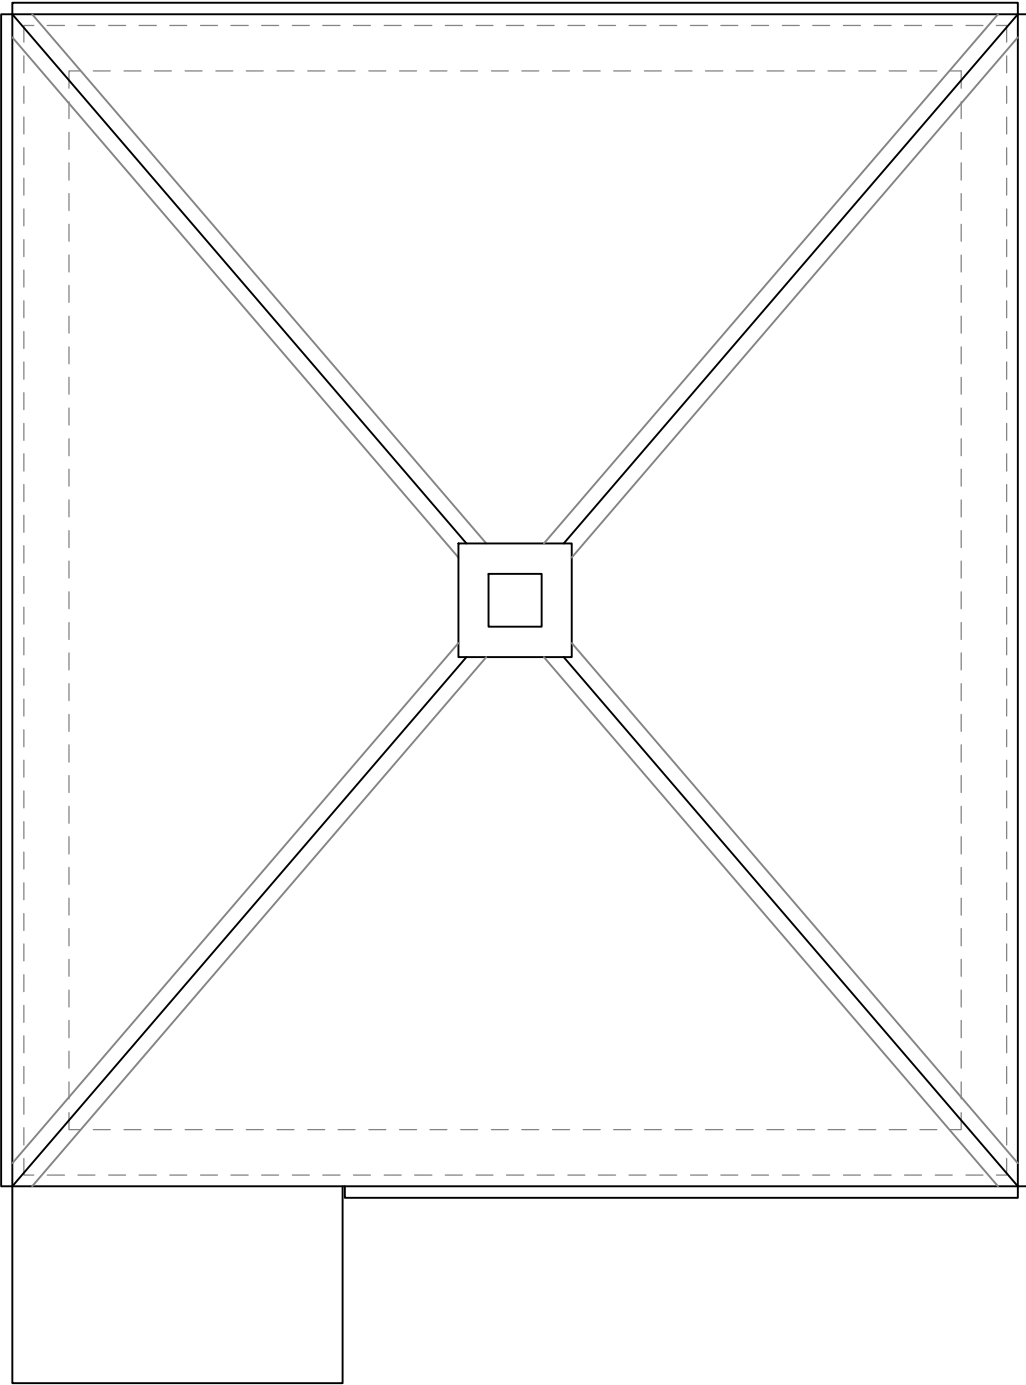

ROOF PLAN
SCALE 1:100

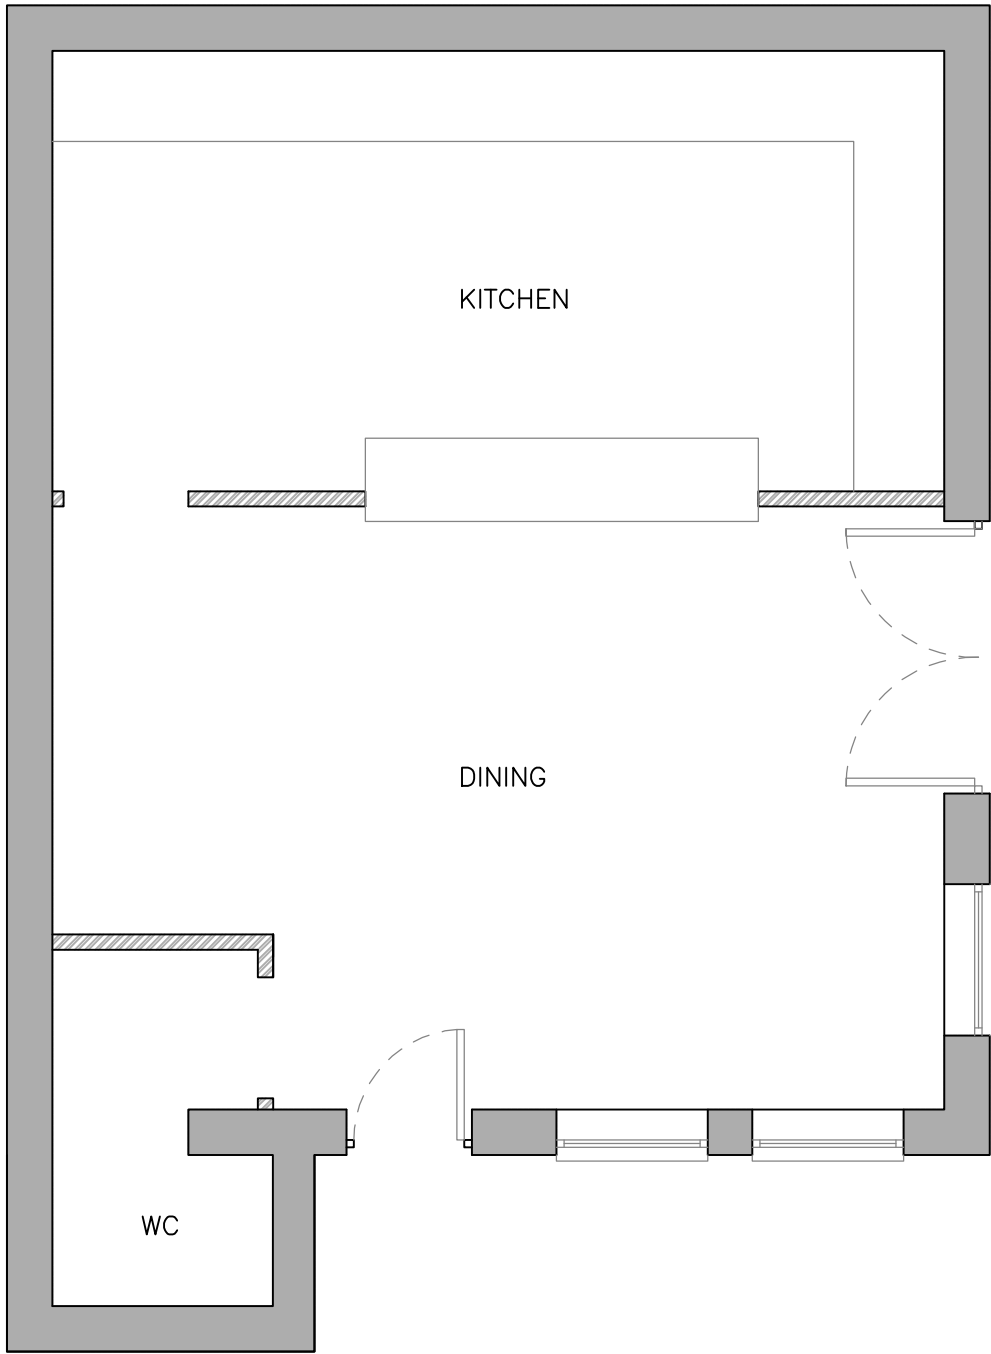

FLOOR PLAN
SCALE 1:100

A					
REV:	DESCRIPTION:	BY:	DATE:		
STATUS:		PLANNING			
CLIENT: CATHY STERCYZEK 13 EASTWOOD RD CHADDERTON					
ARCHITECT:					
SITE: 13 EASTWOOD ROAD					
TITLE: PLANS EXISTING					
SCALE AT A3: 1:50, 1:100		DATE: 05/10/2025	DRAWN: BM	CHECKED: BM	
PROJECT NO: 24567		DRAWING NO: A3/1026		REVISION:	