






existing side elevation

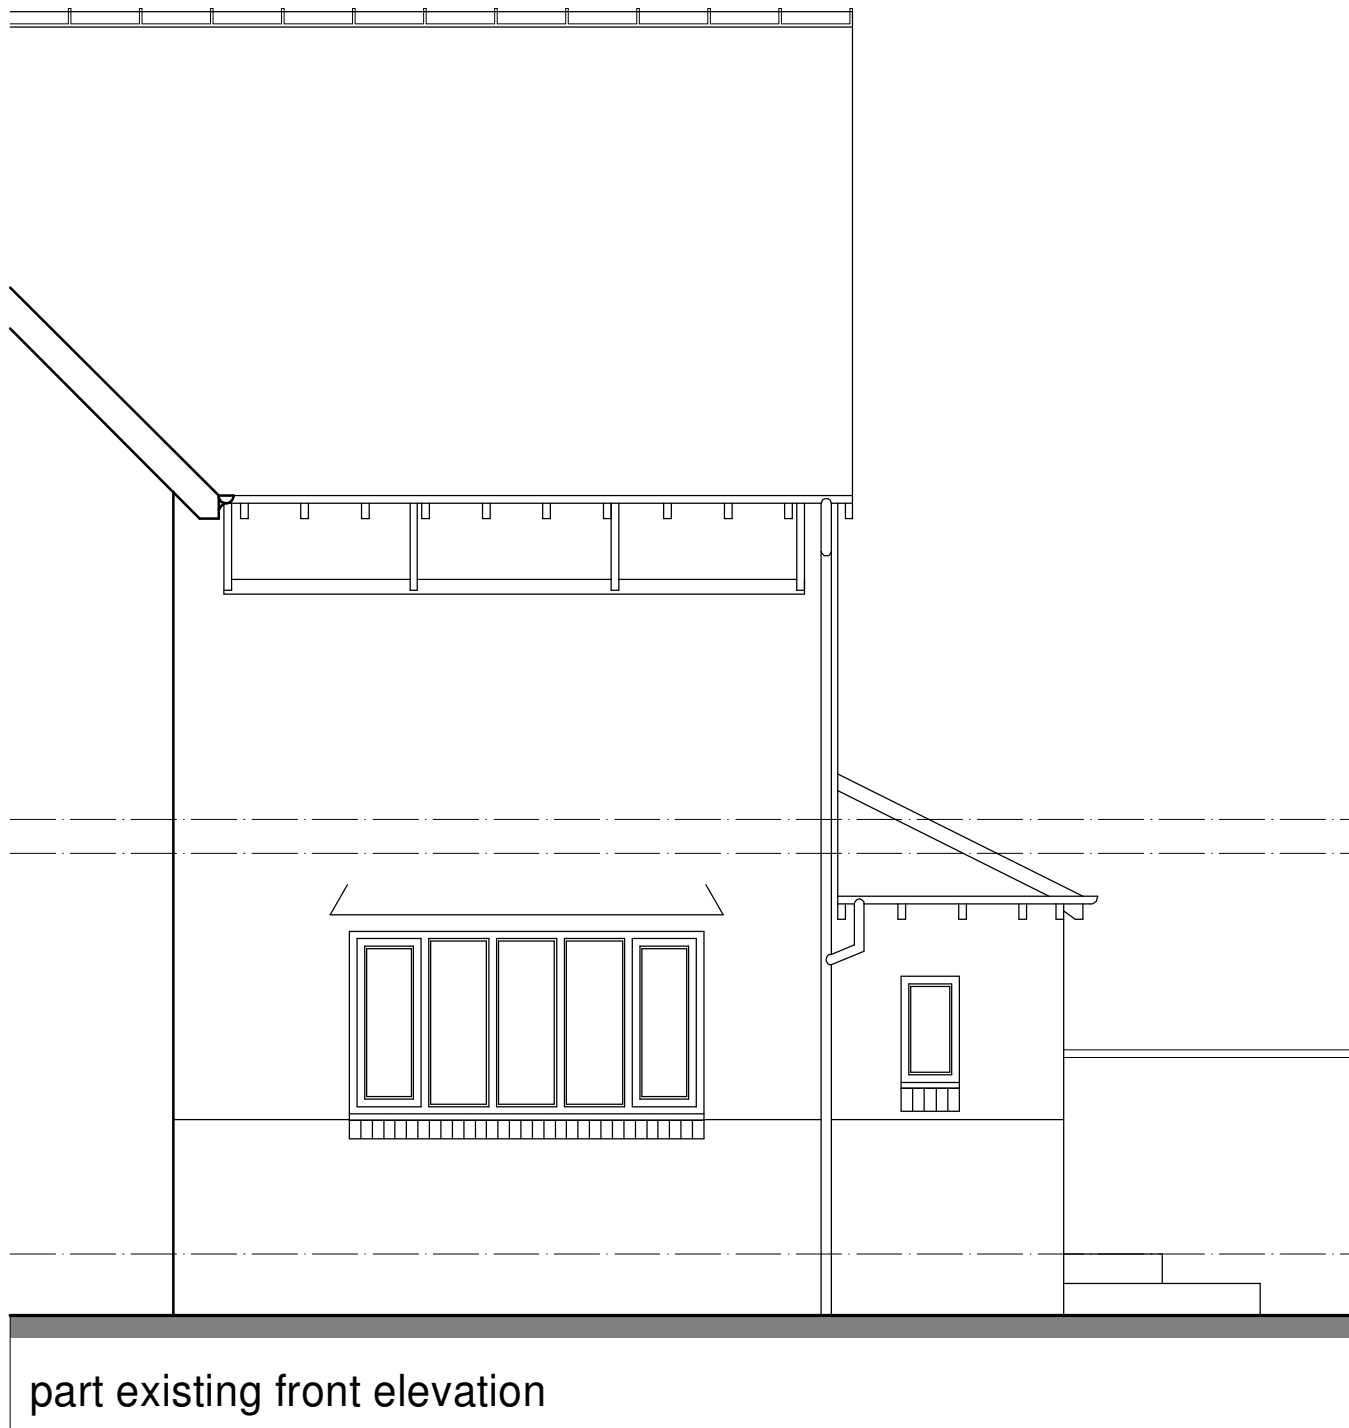


part existing front elevation

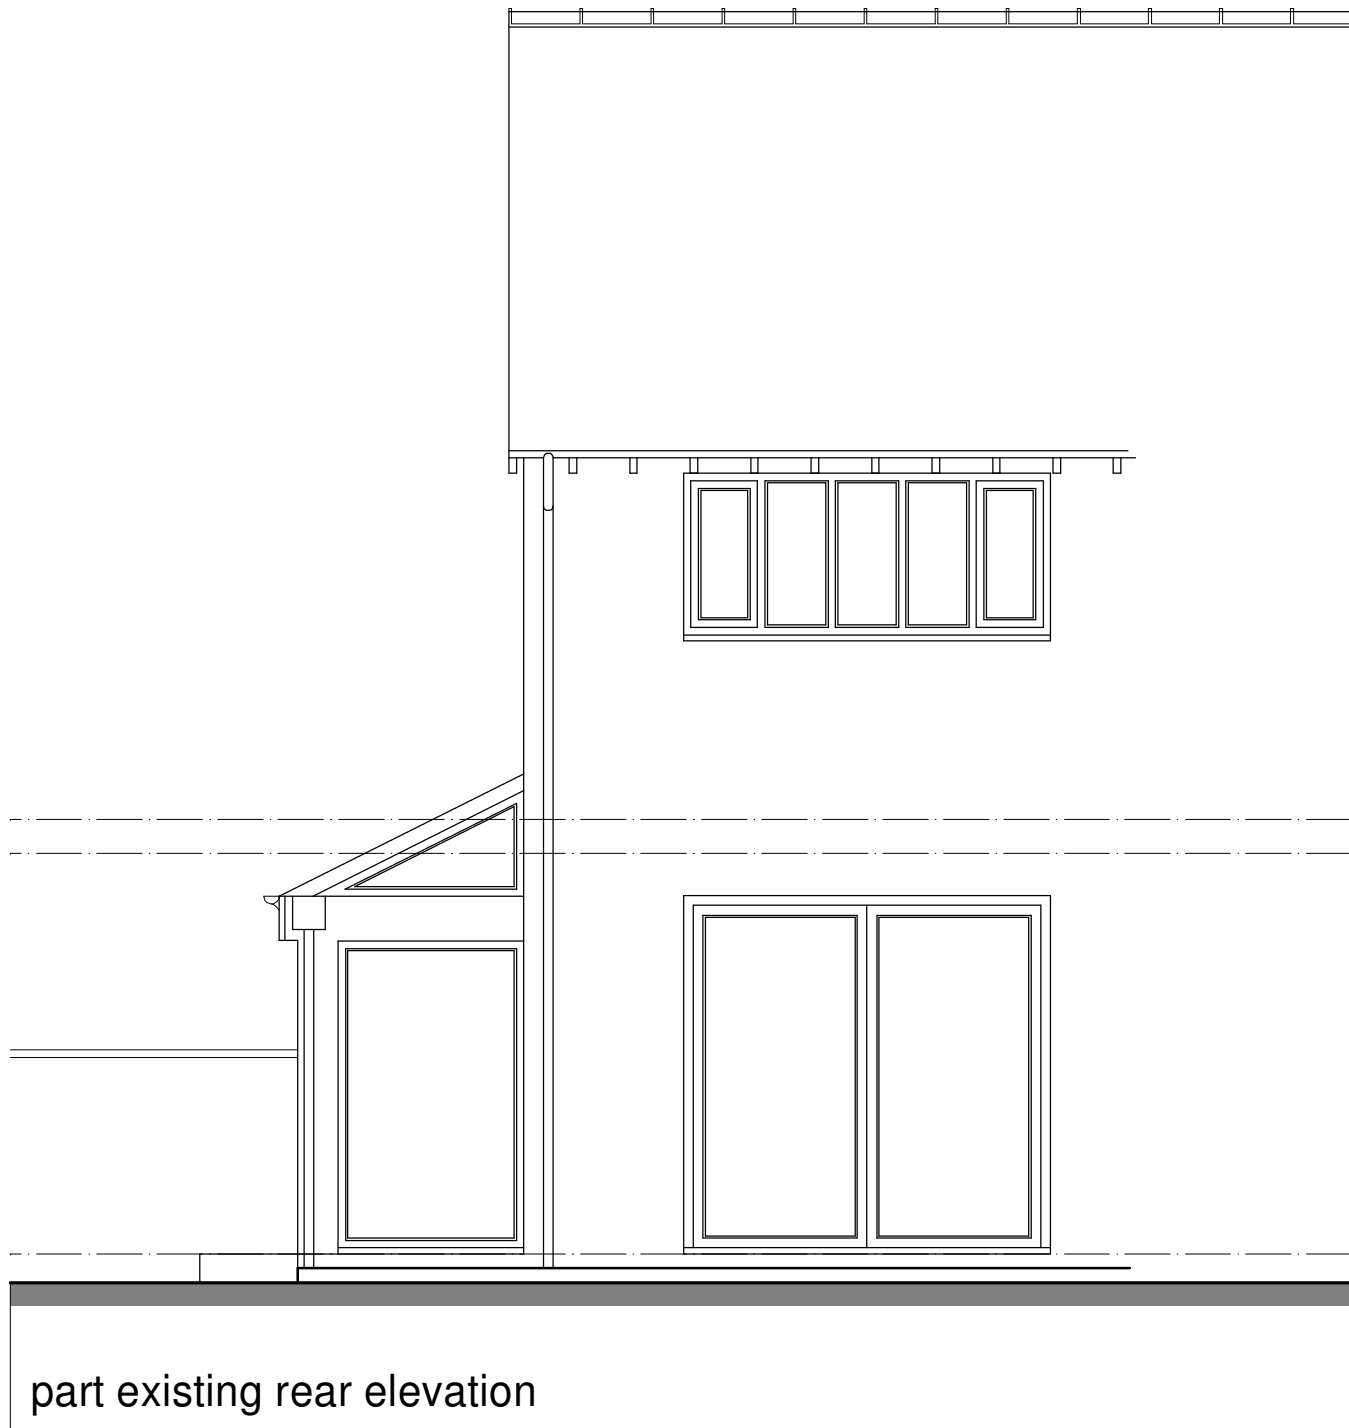


part existing rear elevation

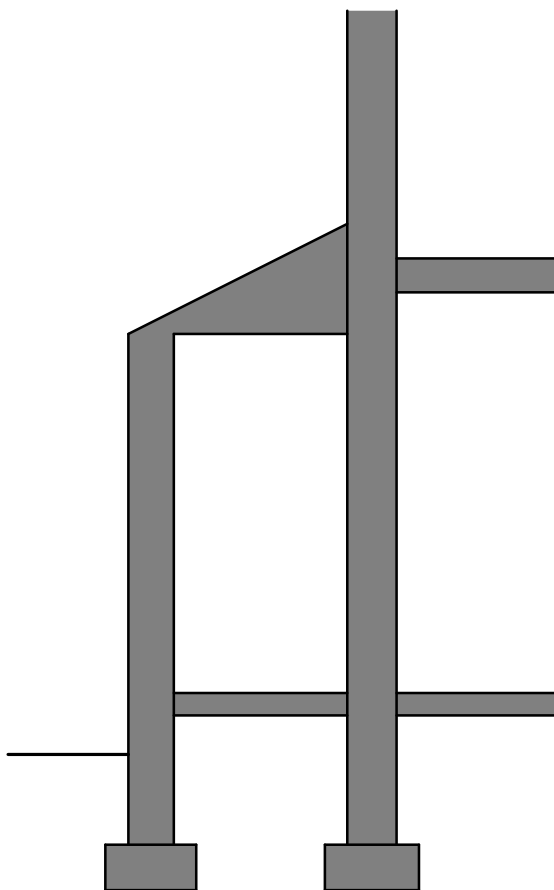


existing section

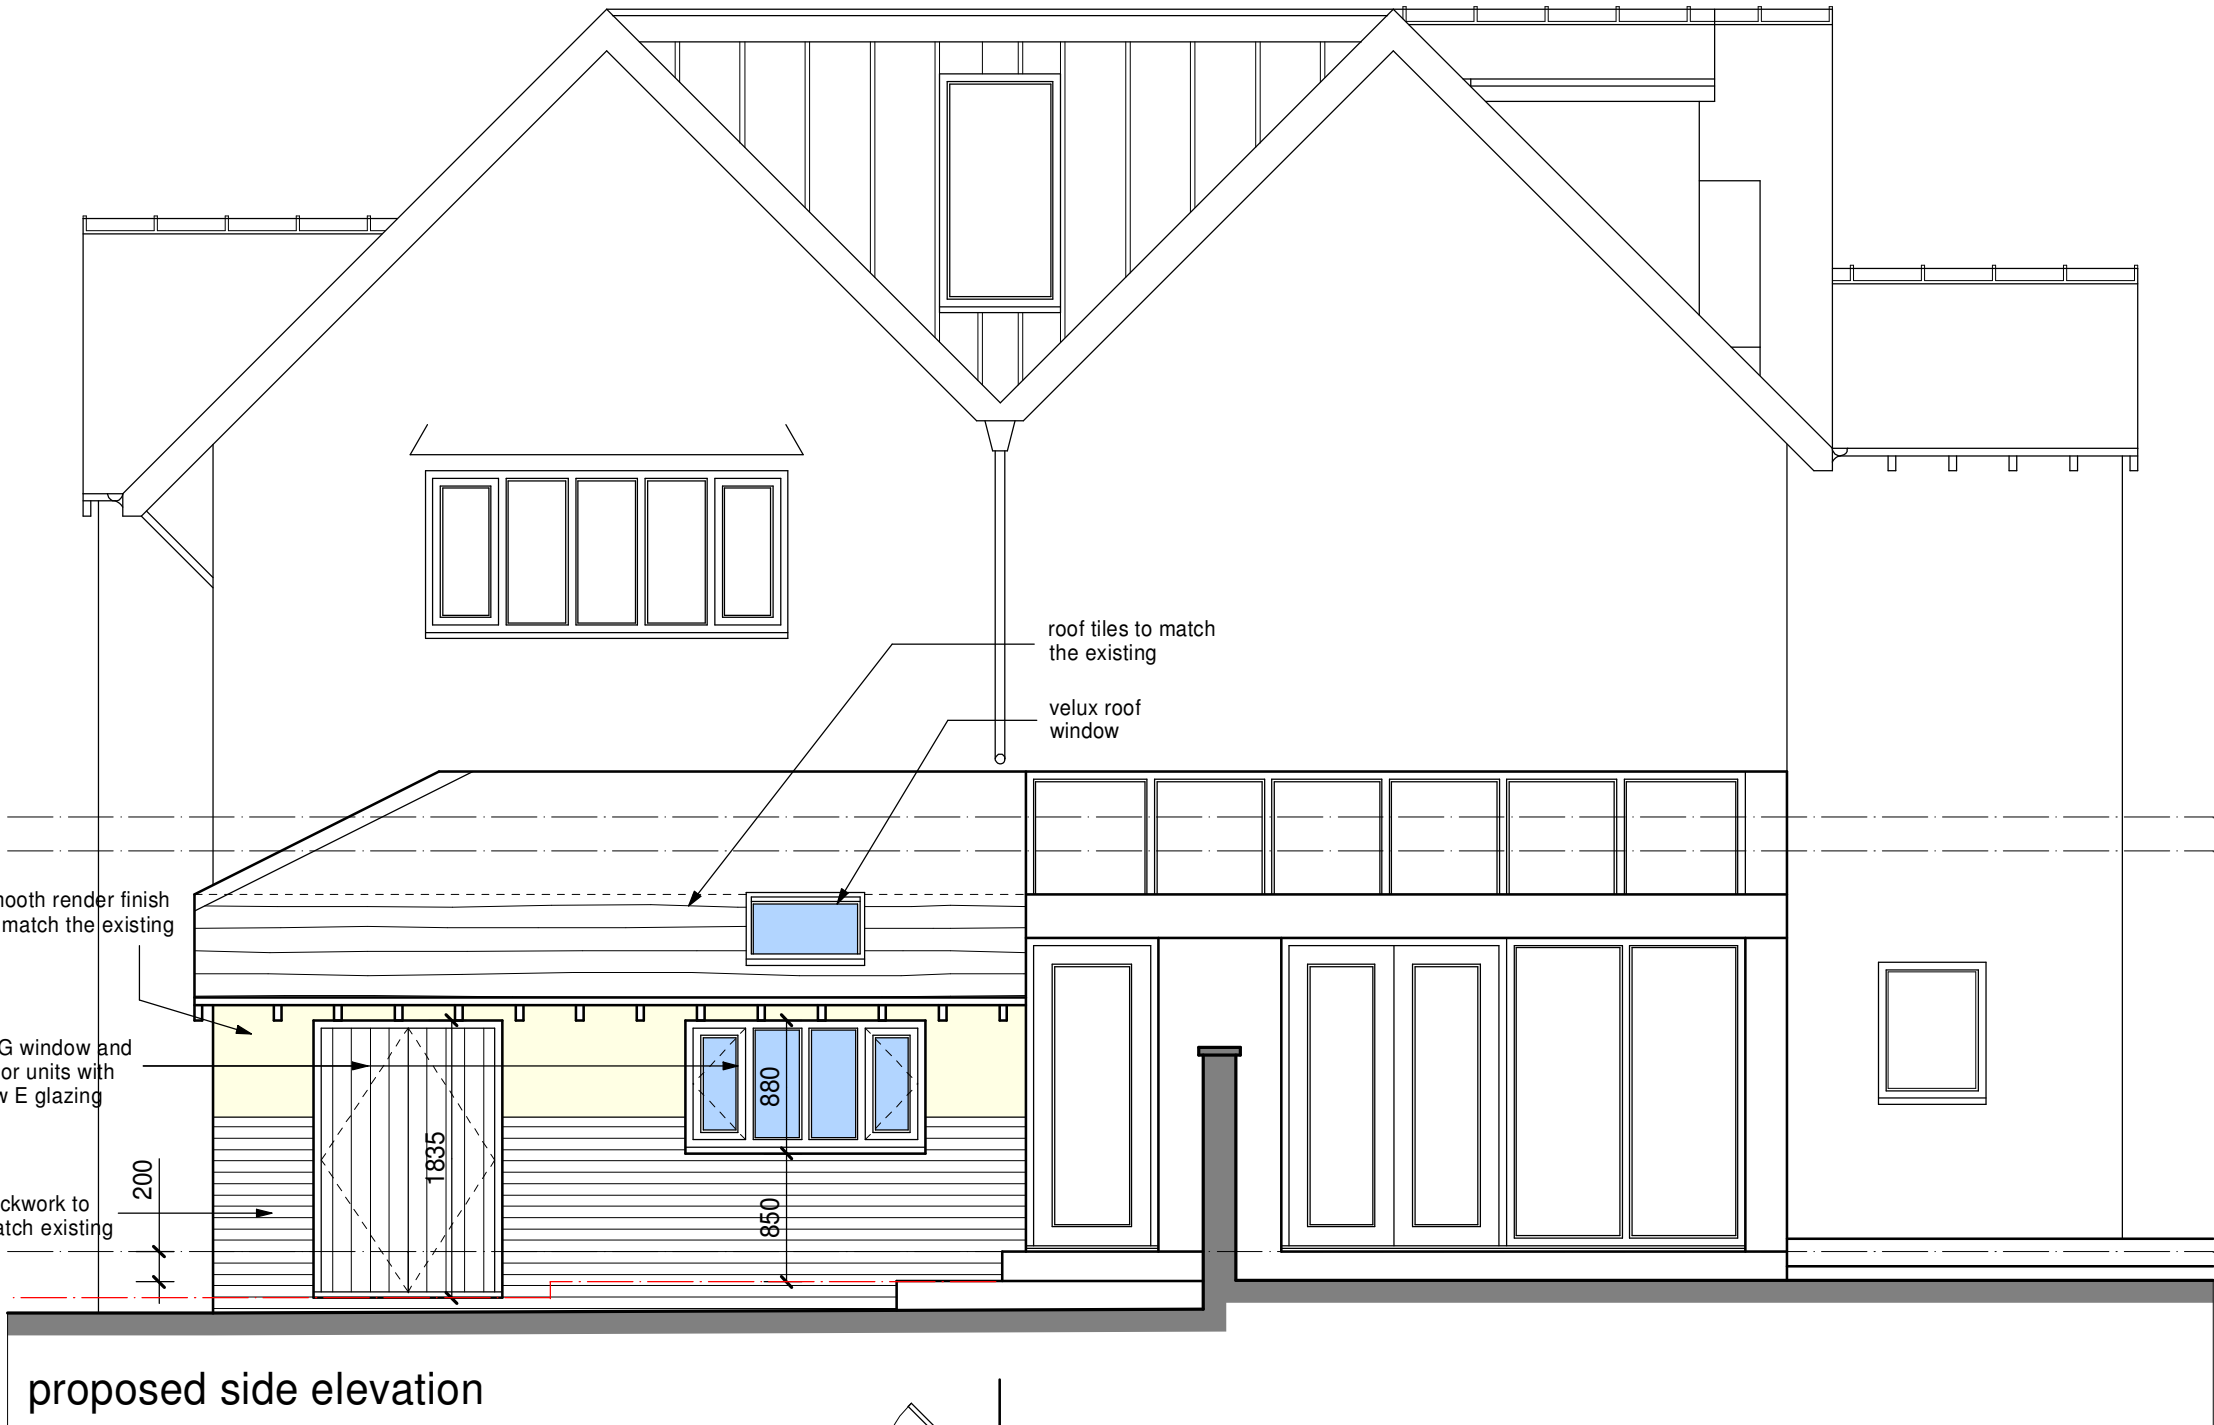


proposed side elevation

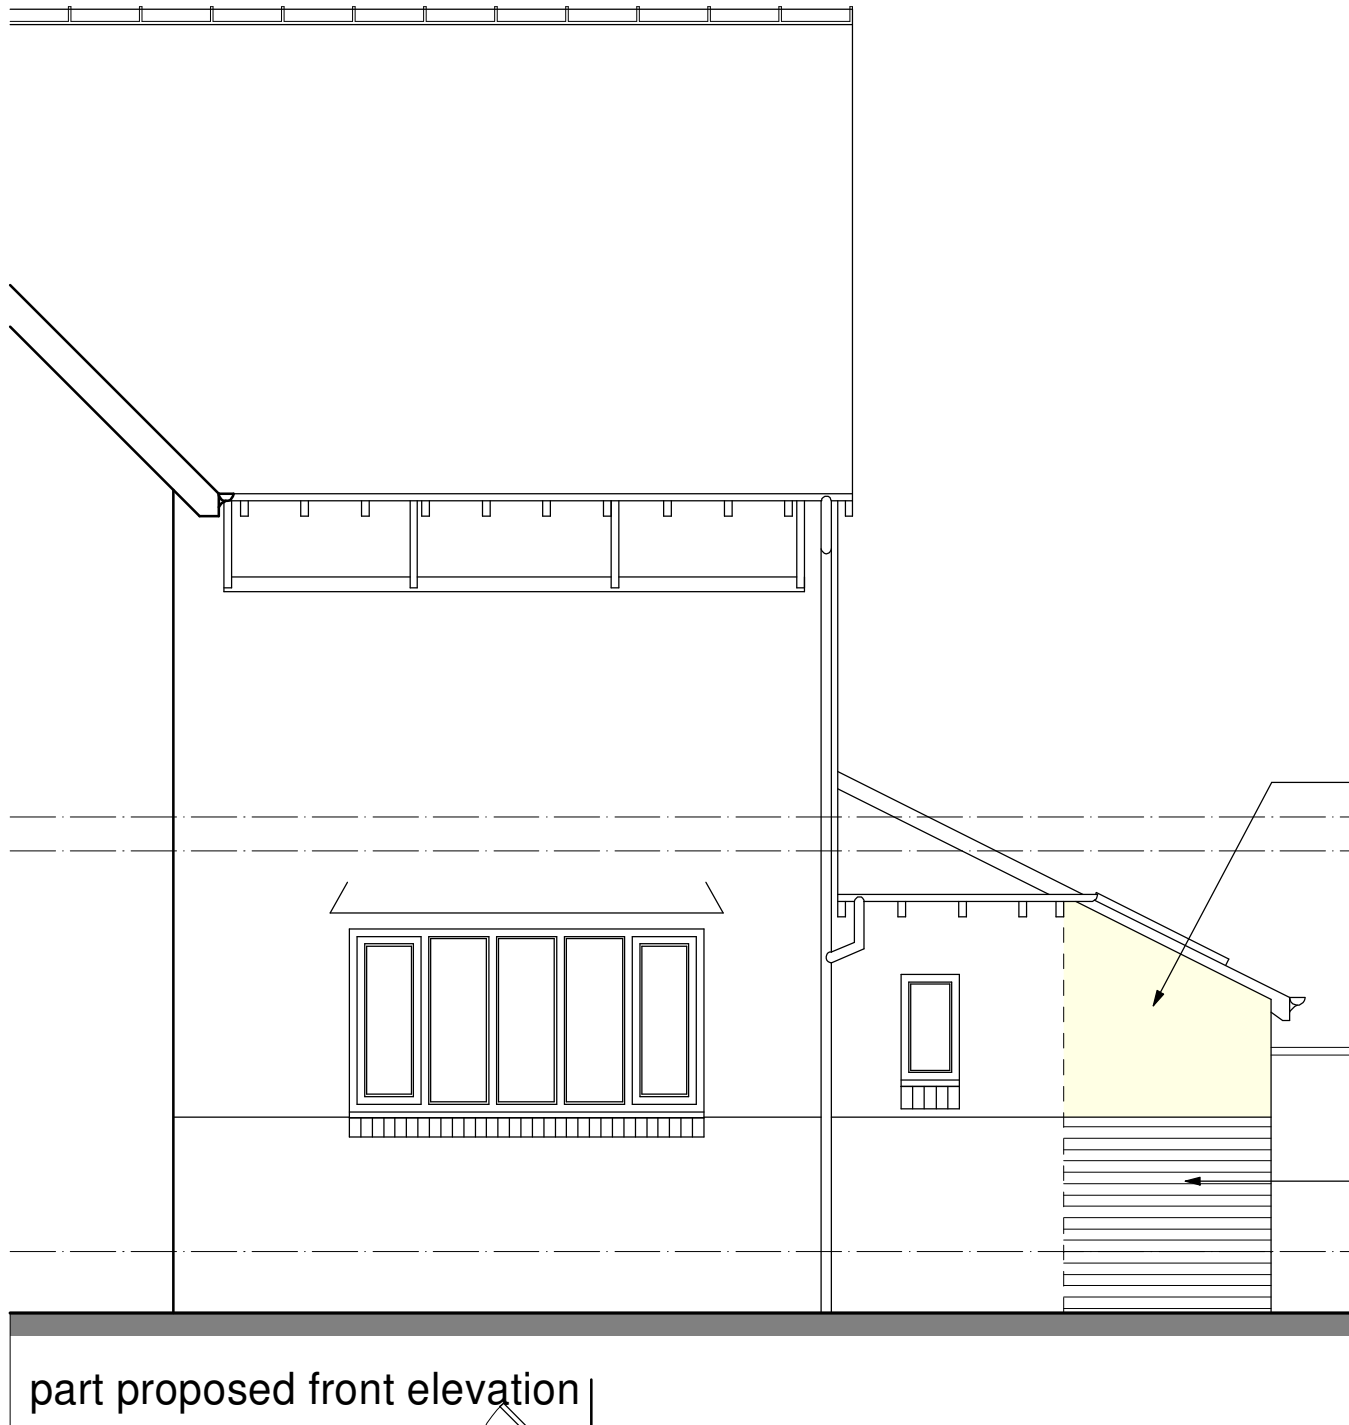


part proposed front elevation

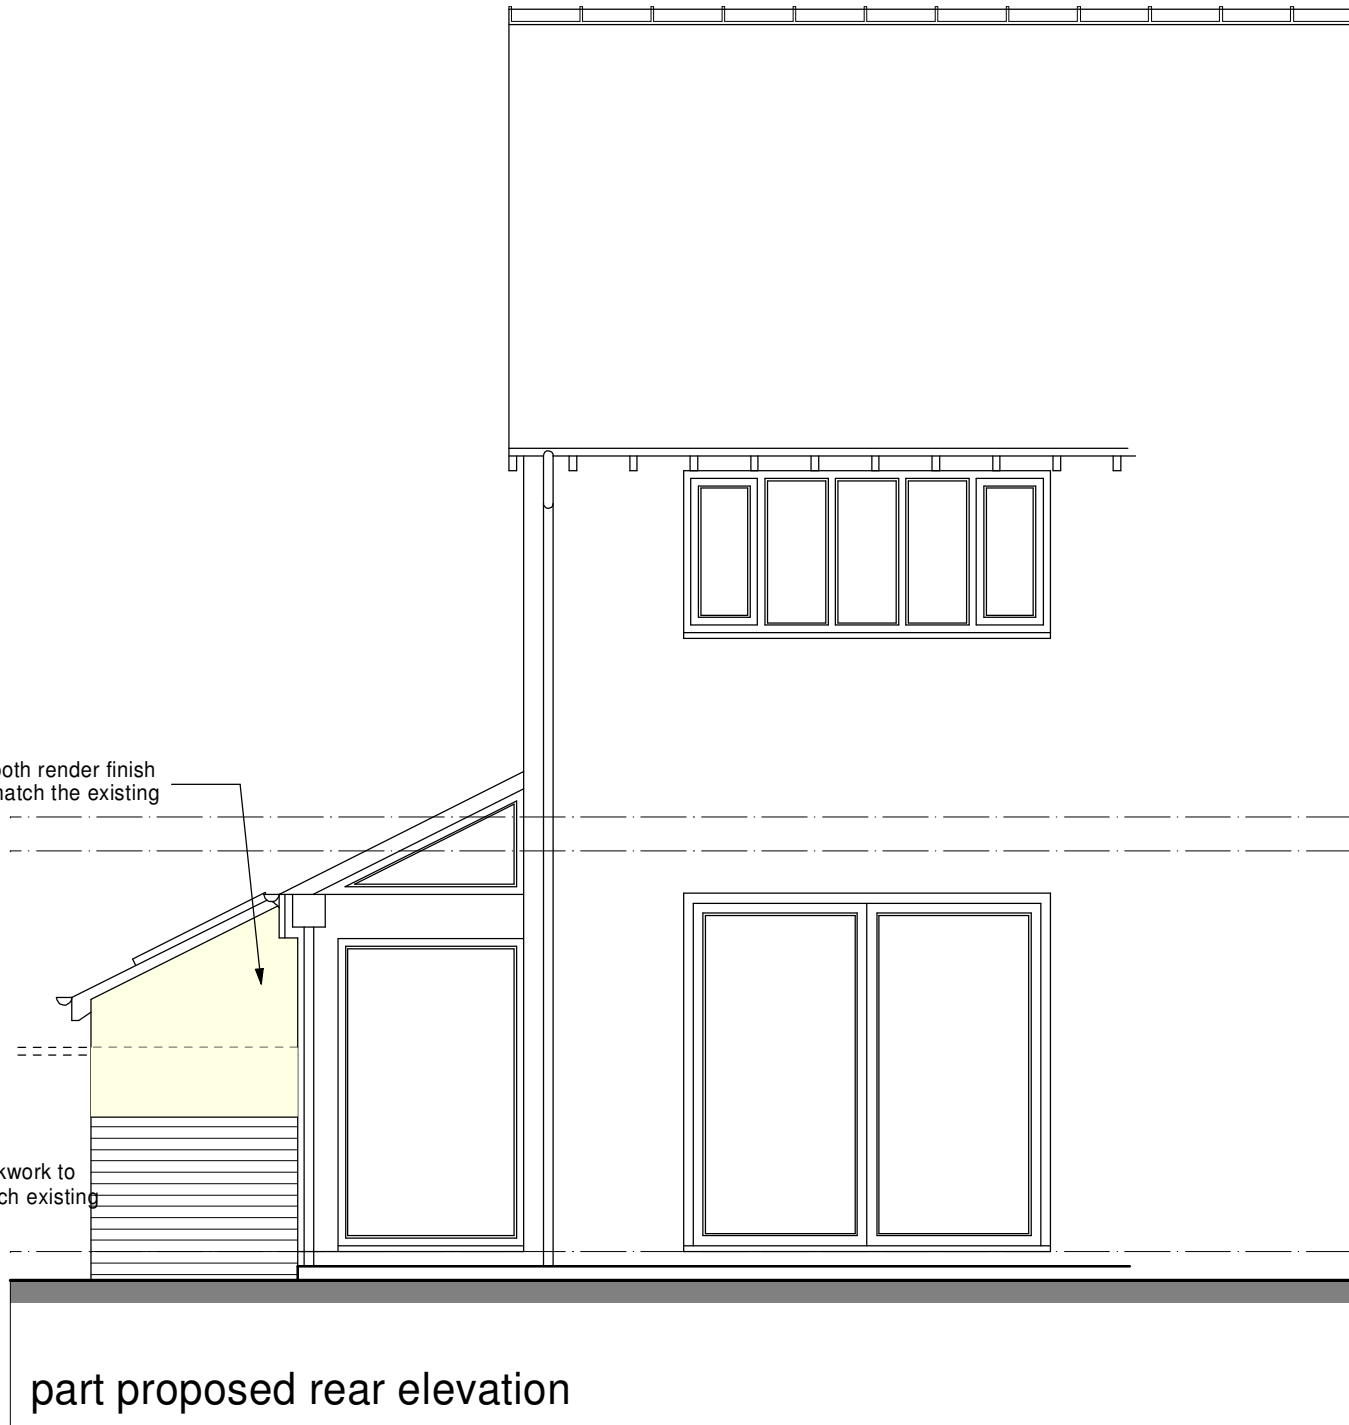


part proposed rear elevation

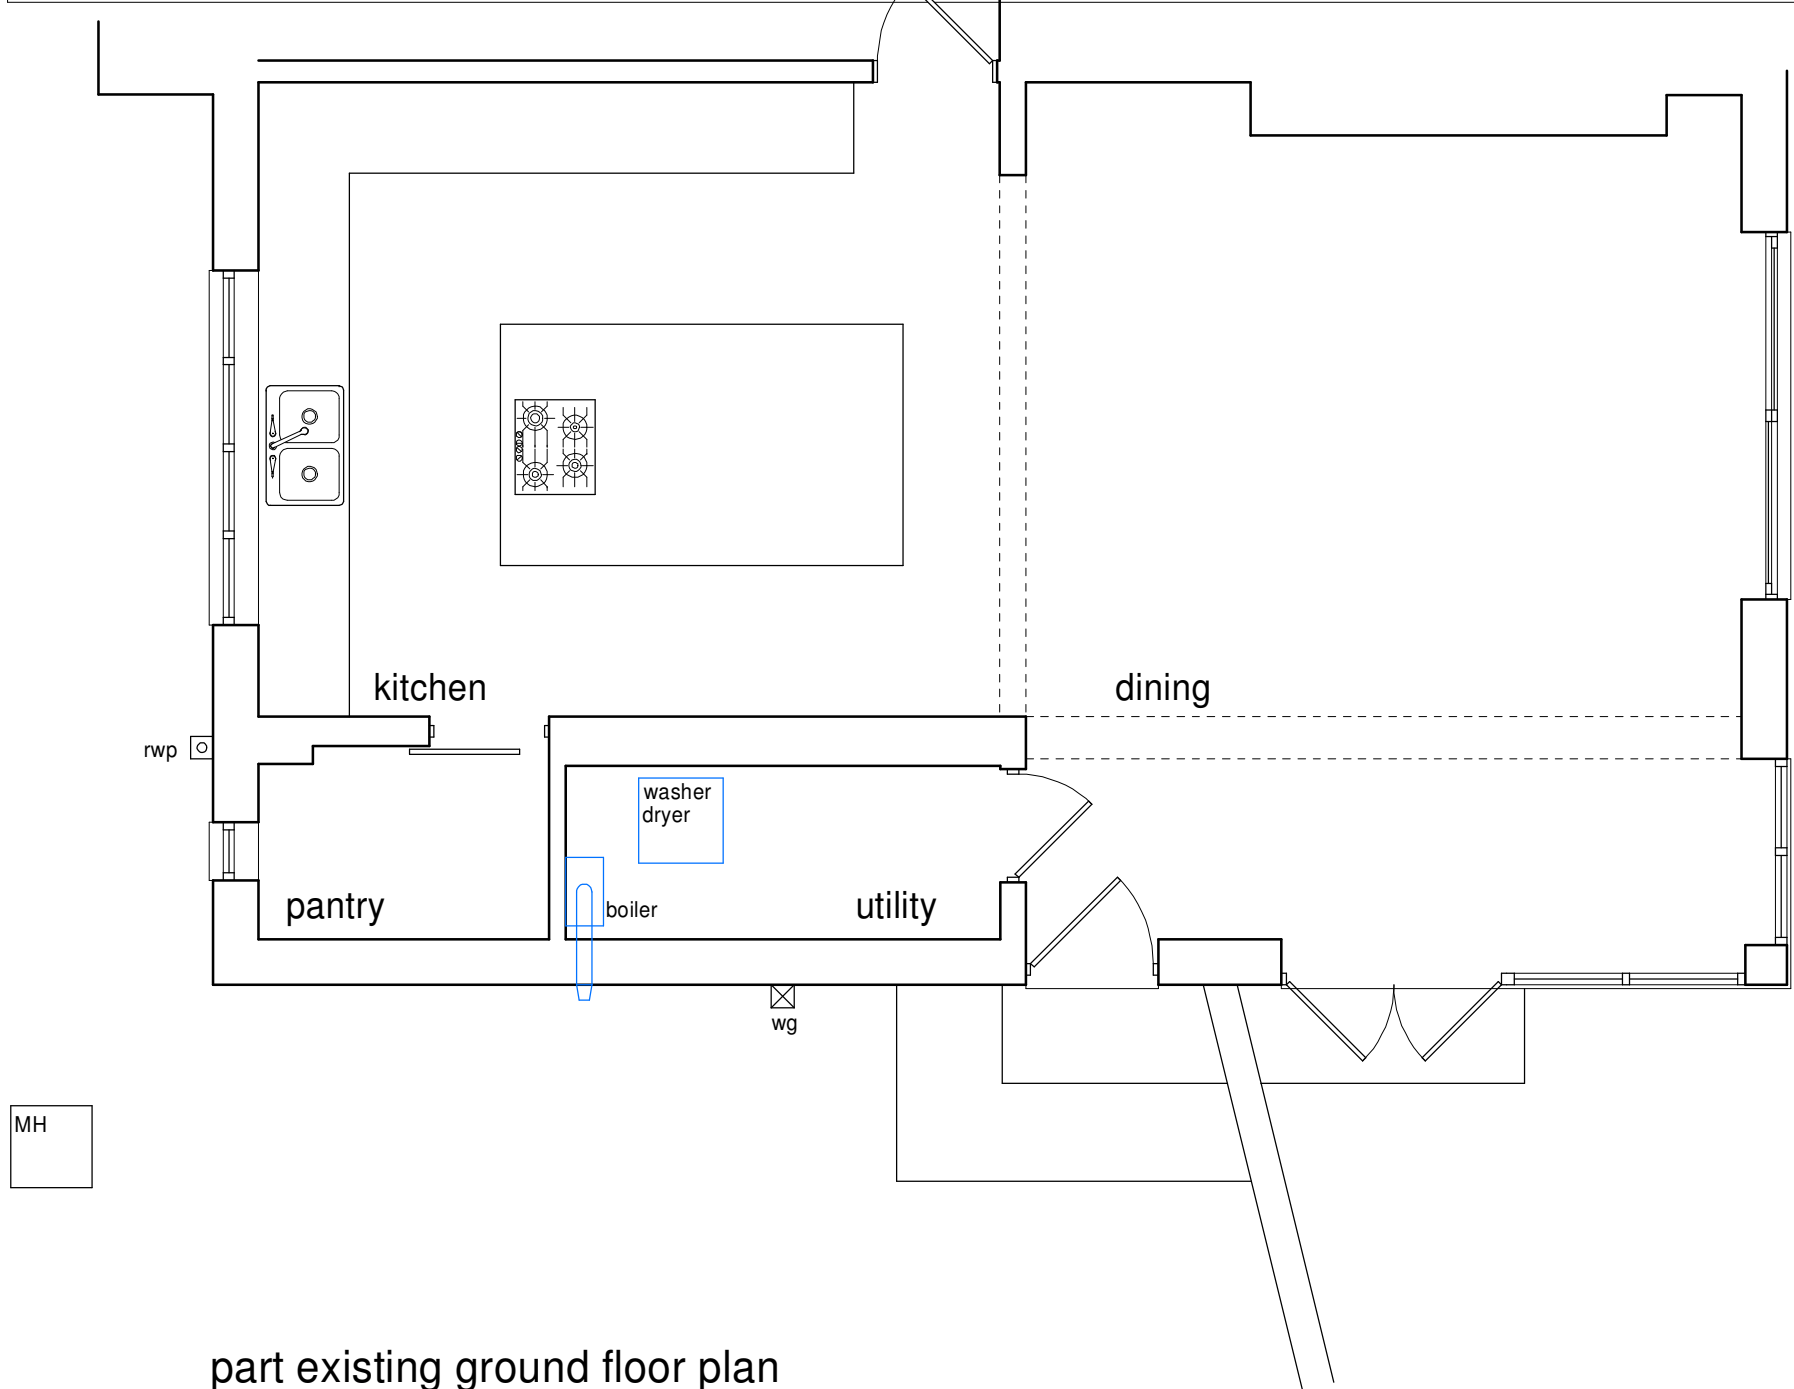


part existing ground floor plan

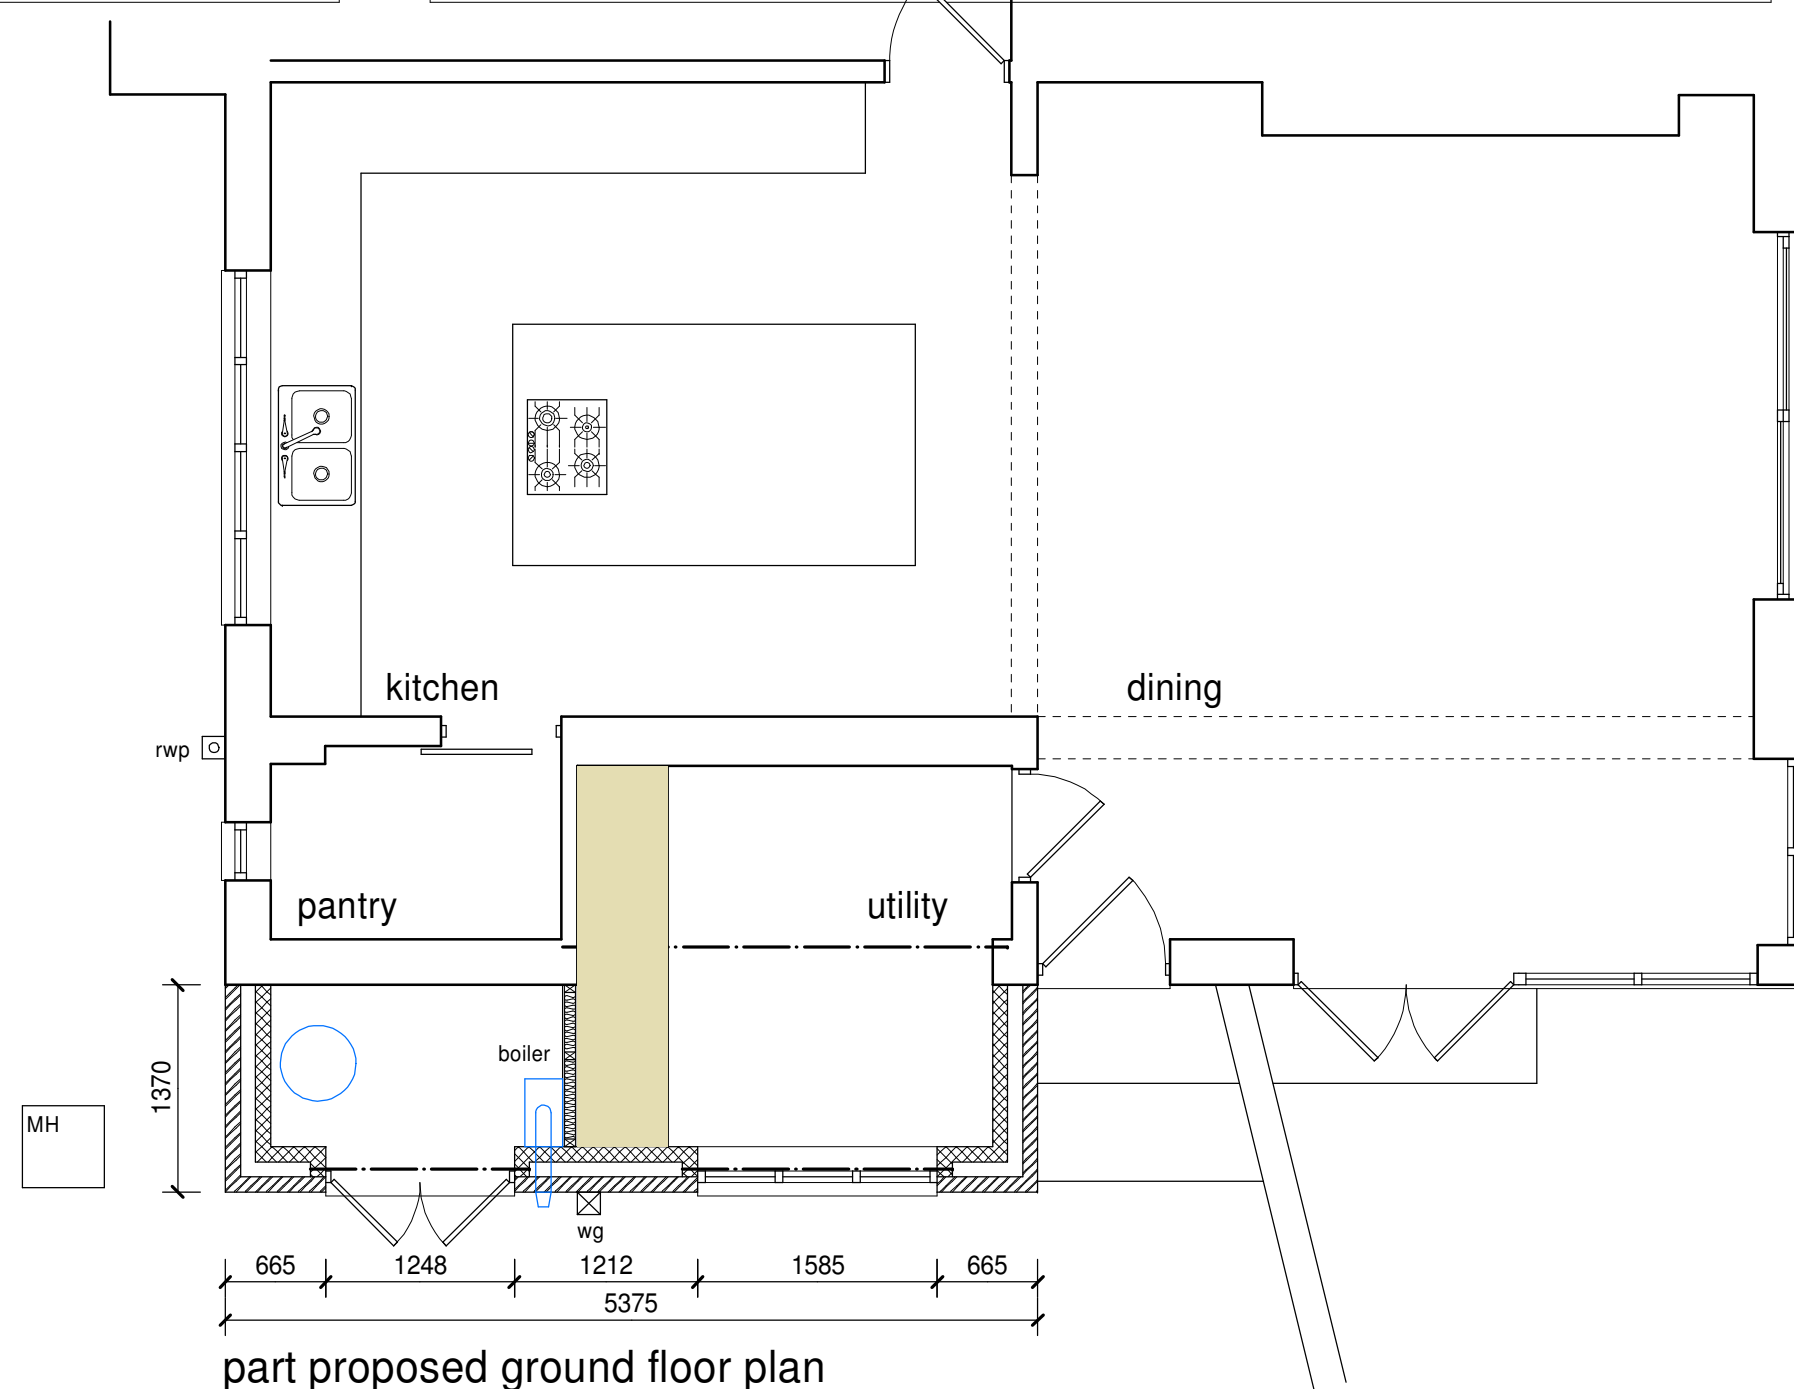

part proposed ground floor plan

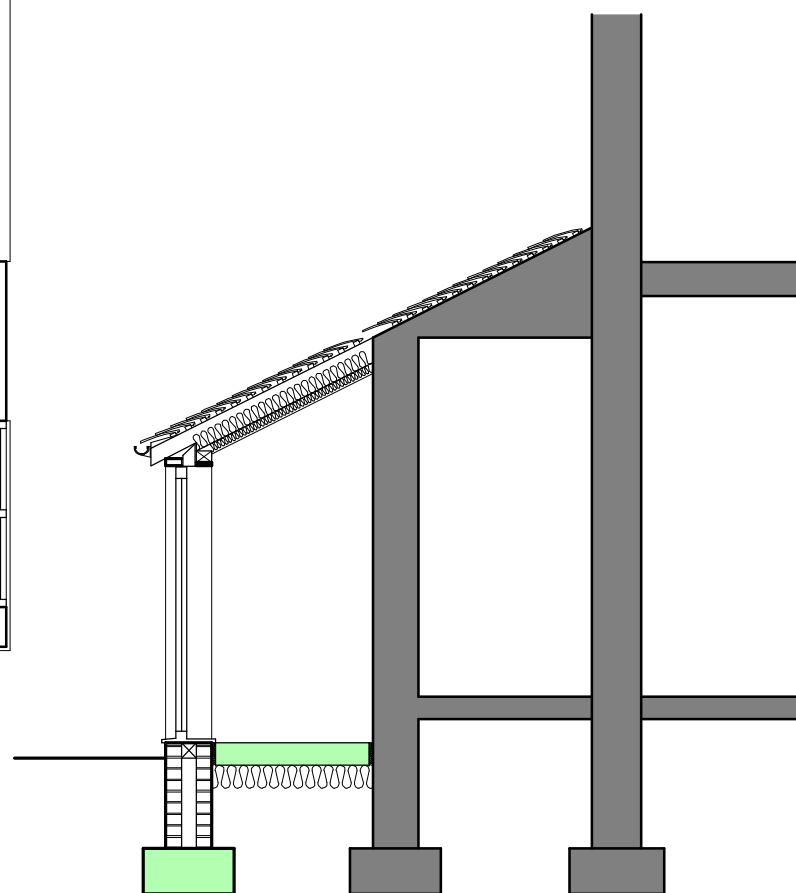

section through store

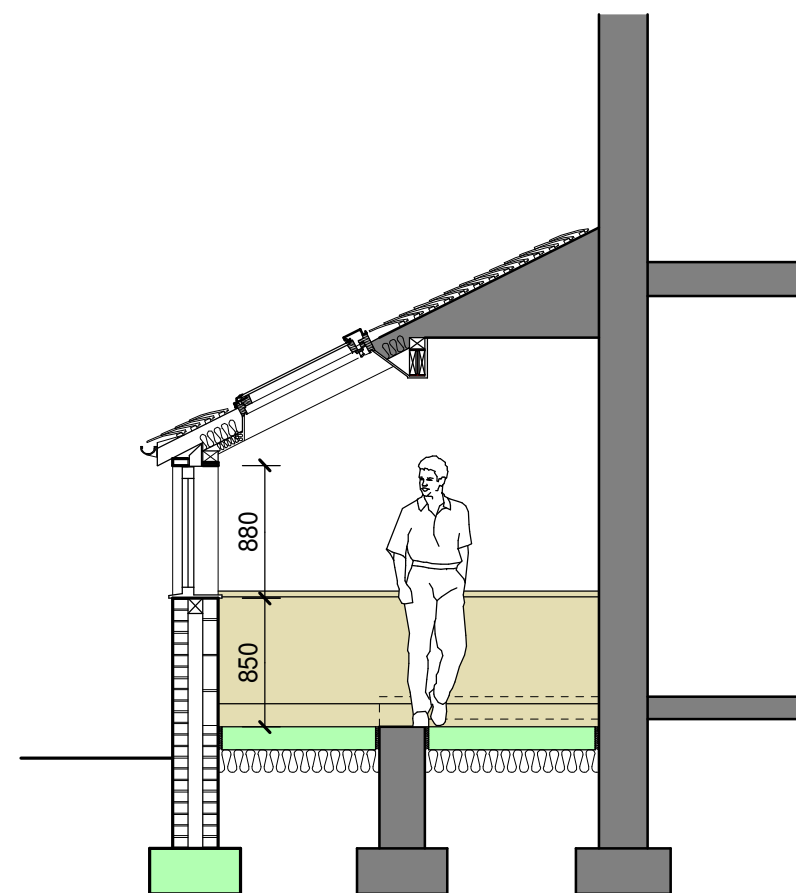

section through utility

This drawing has been prepared for the sole purpose of obtaining Planning Permission and Building Regulation Approval ONLY. All structural calculations are to be checked by structural engineer prior to construction.

All dimensions & details are to be checked on site prior to construction, any discrepancies reported to Astley Moss Construction prior to any work undertaken. Any work undertaken prior to full planning & building regulation approval is at the customer's own risk. Astley Moss Construction will not be held responsible for any problems arising.

This drawing is the copyright of Astley Moss Construction and any reproduction in whole or part is strictly forbidden. Planned on 18/11/2025. Astley Moss Construction reserves the right to modify and make necessary alterations dependent on site conditions.

D		
C		
B		
A		
DATE		

SCALE 1:50 DATE Oct 2025

DRAWN JDJ PP BR

CUSTOMER Mr & Mrs Alexander

PROJECT Extension to the side

LOCATION 67 South Drive, Manchester M21 8ED

LOCAL AUTHORITY

ASTLEY MOSS
CONSTRUCTION

20 Boston Road Hand Green, Stockport SK7 7AD
Tel: +0044 161 879 2400
www.astleymoss.com

JOB No. 3624 - 01 REV.