




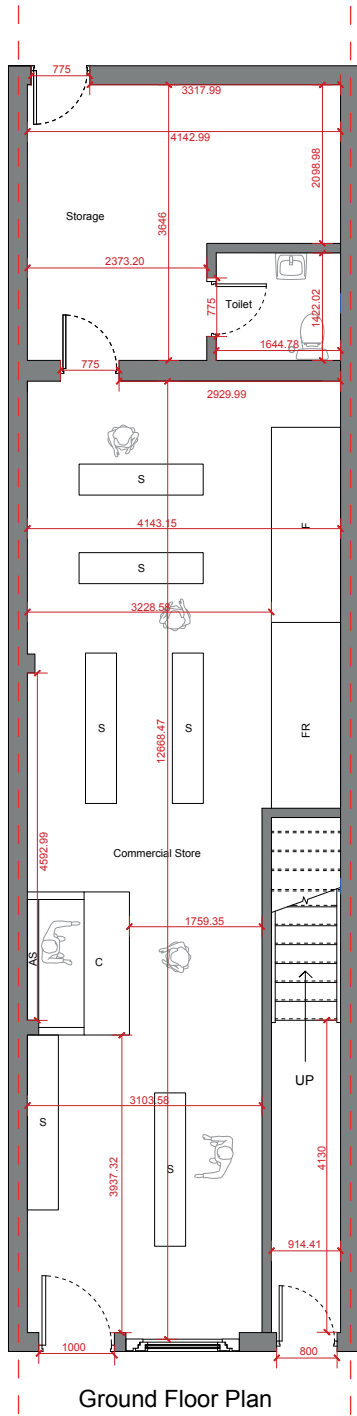


Ground Floor Plan

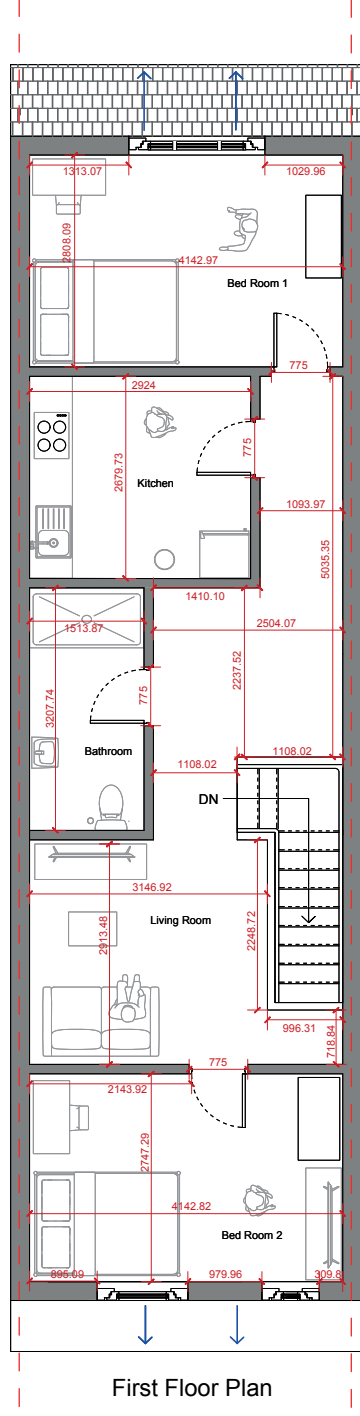

First Floor Plan

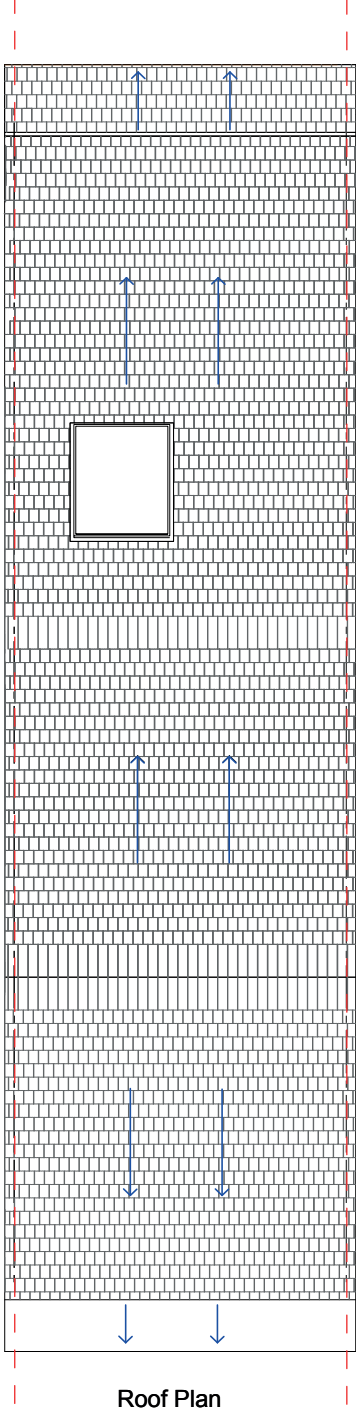

Roof Plan

 

Site: 57 Kenyon Lane Manchester M40 9JG	
Title: Proposed Floor Plans	
Scale at A3 1:100	Drawing No. : 003
Date: 31/10/2025	Revision C
Key Commercial Floor Storage - 12.36 sqm Commercial Floor Shop - 44.98 sqm Commercial Floor Toilet - 2.33 sqm Bed Room 1 - 11.6 sqm Bed Room 2 - 11.38 sqm Kitchen - 7.82 sqm Bathroom - 4.85 sqm Living Room - 10.05 sqm S: Shelving FR: Fridge F: Freezer AS: Alcohol Shelving FE: Fire Extinguishers (Water + CO2) C: Counter	