
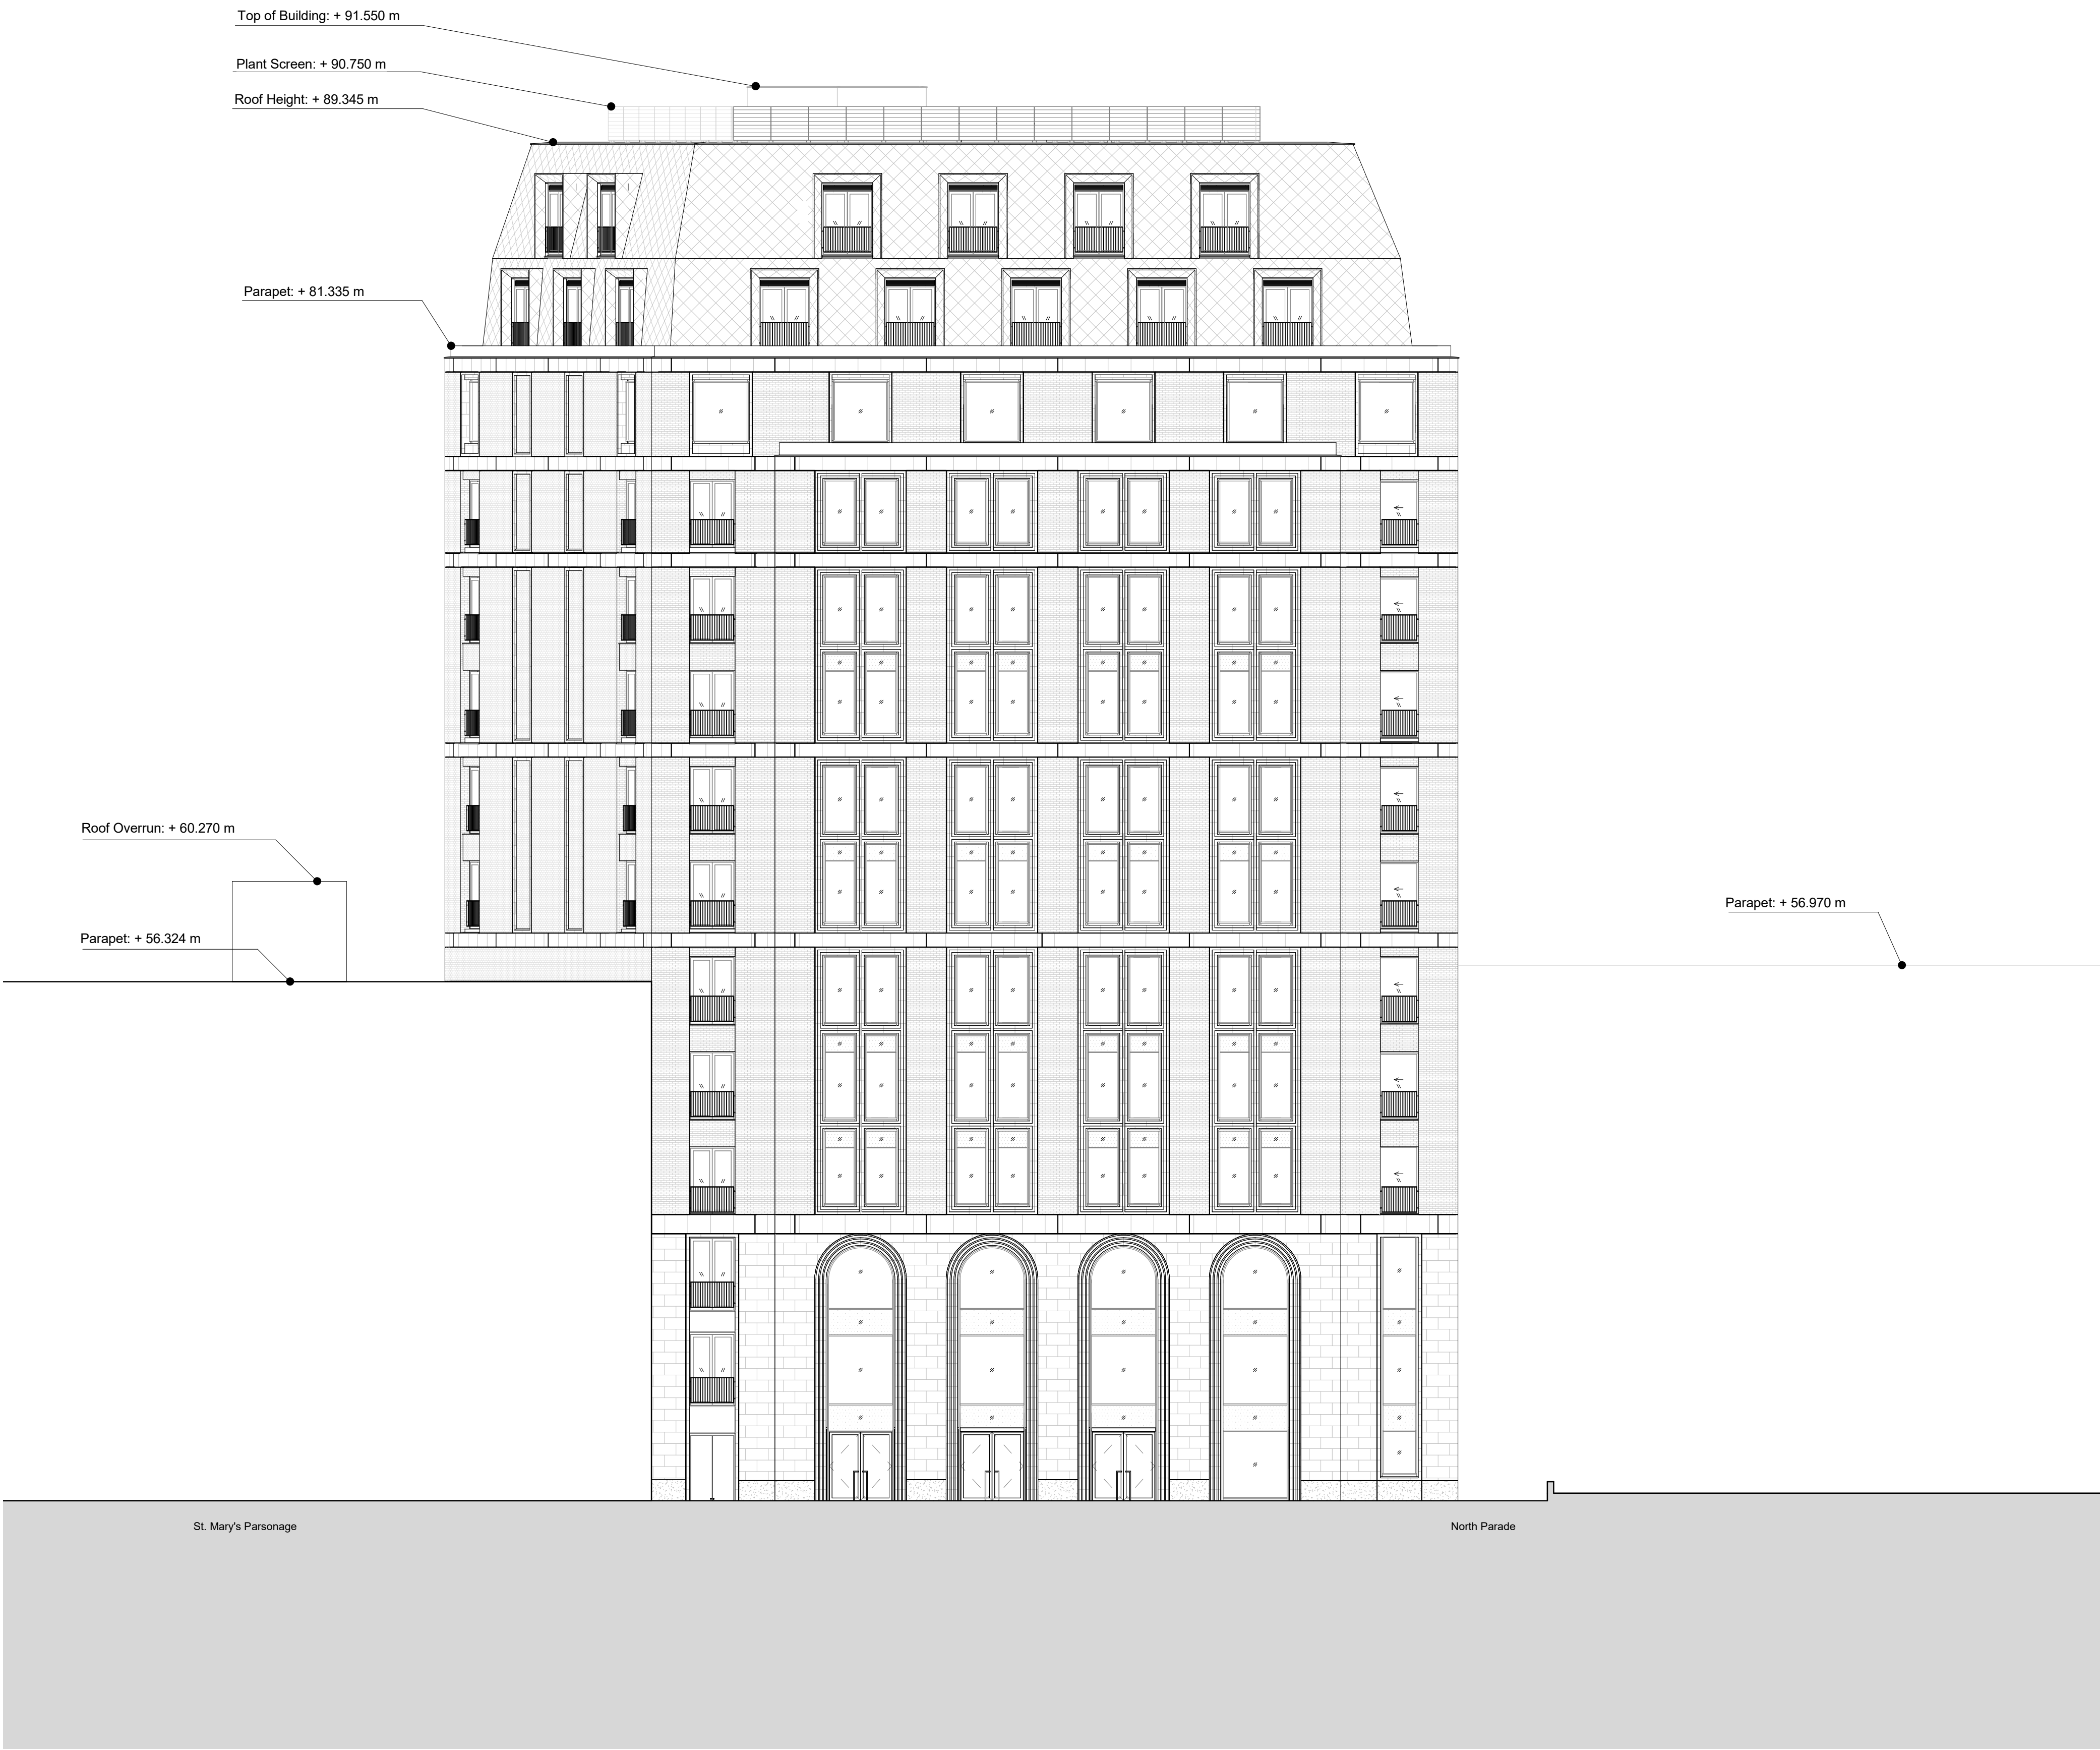


This work is copyright and shall not be reproduced or used for any other purpose without the written permission of Squire and Partners.

The internal layouts and furniture arrangements are shown for illustrative purposes only and are not submitted for approval.

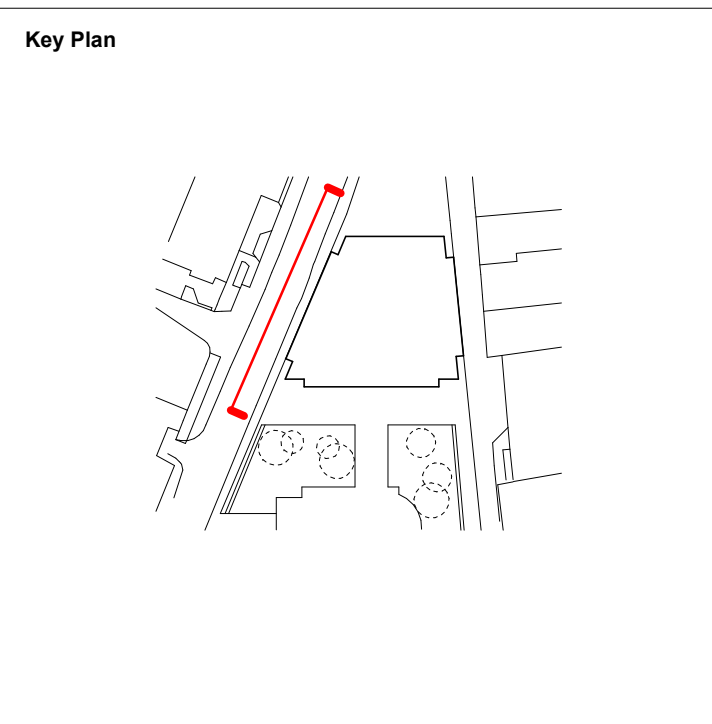

Issued for Planning	25/07/25	MGr	P02
Issued for Information	16/05/25	MGr	P01
Description	Date	Chk	Rev

SQUIRE & PARTNERS

Squire and Partners LLP
The Department Store
248 Ferndale Road, London SW9 8FR
T: 020 7278 5555

info@squireandpartners.com
www.squireandpartners.com

Project	Parsonage Gardens Manchester M3 2NH		
Title	Proposed West Elevation St Mary's Parsonage		

Suitability	Status	
A2	For Planning	
Date	Scale @ ISO A1	Job Number
18/10/2024	1:150	19020
Drawing Number	Revision	
19020-SQP-ZZ-ZZ-DR-A-PL202	P02	

01 Proposed Elevation West
1 : 150

