

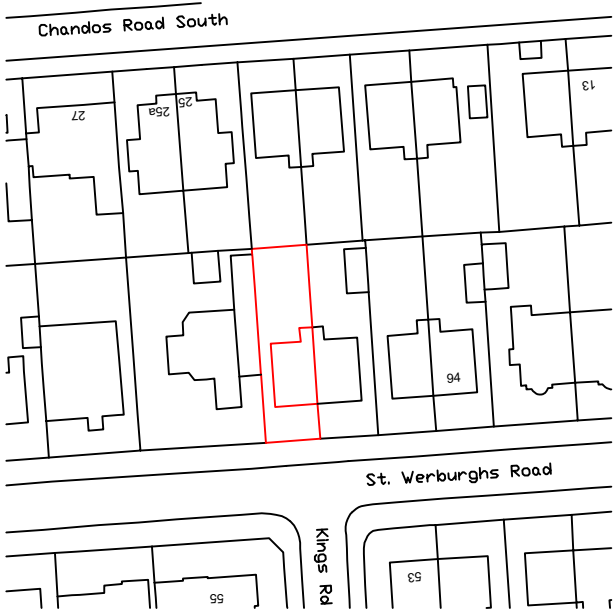


Produced on 24 September 2025 from the Ordnance Survey National Geographic Database and incorporating:
This map shows the area bounded by 388271 393835,388271 393835,388271 393935,388271 393935,388271 393835
Crown copyright and database rights 2025 OS 100054135. Supplied by copla ltd trading as UKPlanningMaps.com
Data licence expires 24 September 2026. Unique plan reference: vlf//1316838/1765365

 

Scale 1:1250

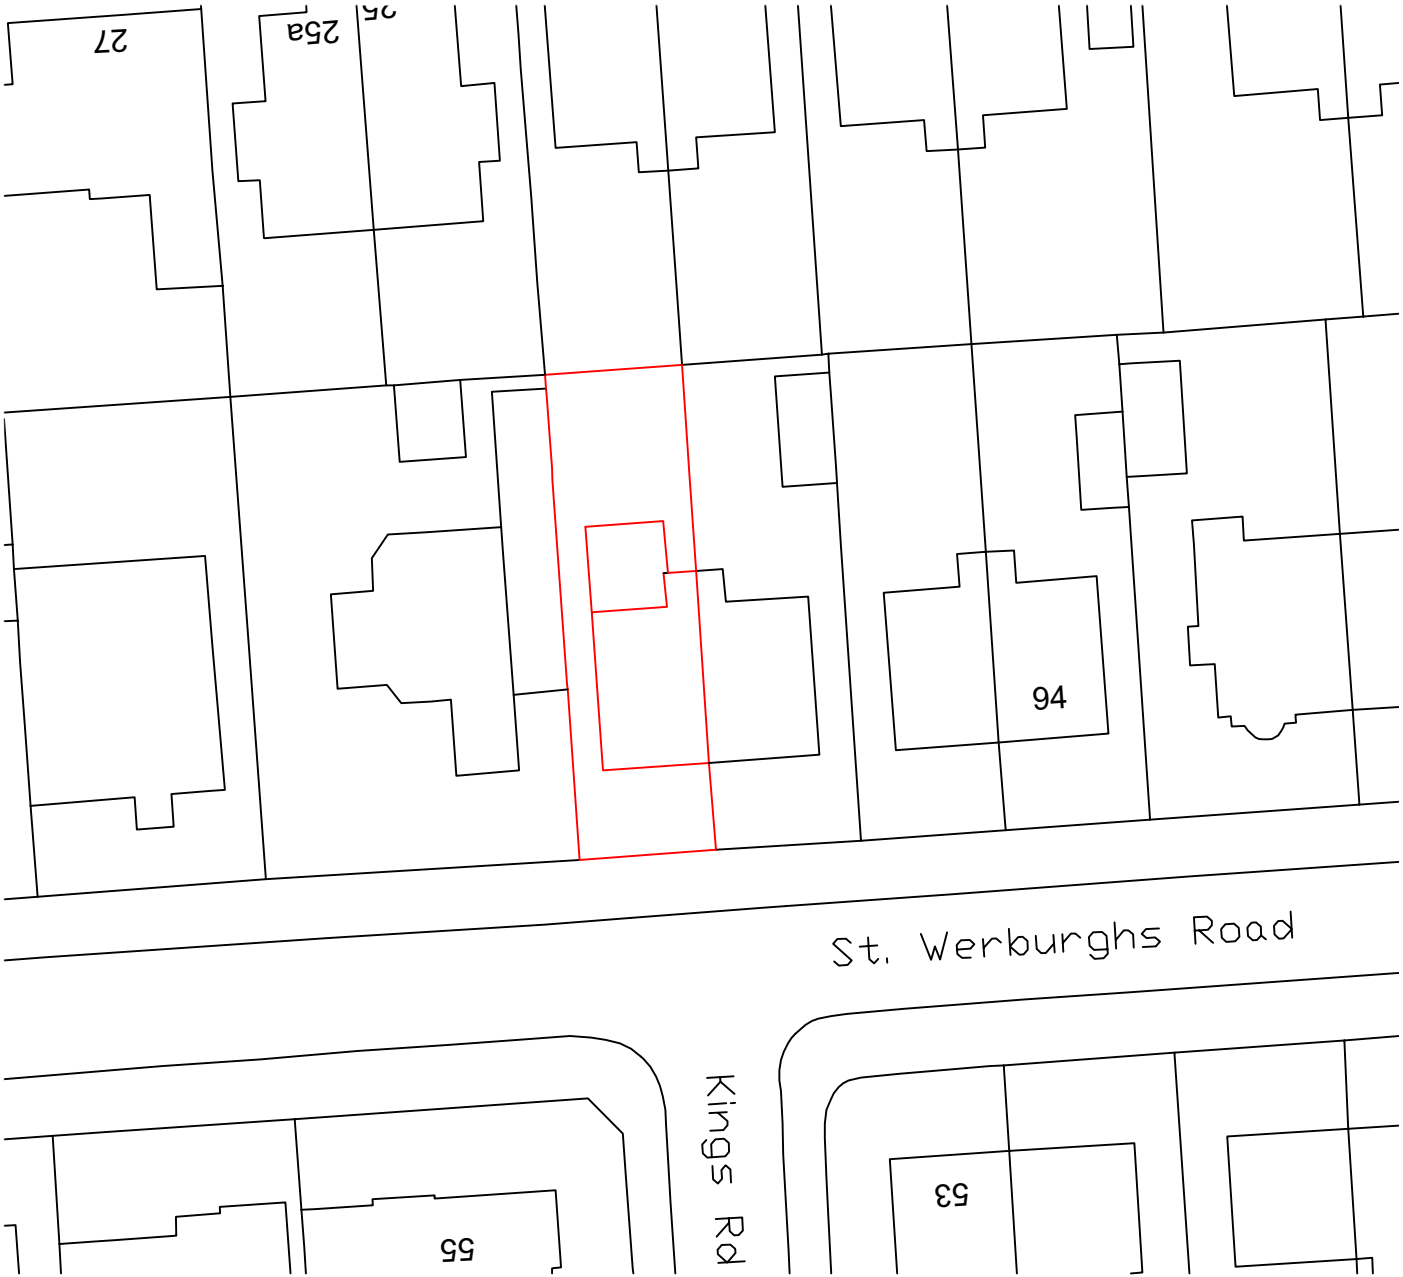


Scale 1:500

Planning

REV	DESCRIPTION	AUTH	DATE
/	/	/	/

EXTEND
YOUR HOME

 

Email: extendyourhome@outlook.com

Address
100 St. Werburghs Road
Chorton
Manchester
Greater Manchester
M21 0UL

DESCRIPTION
Single-Storey Rear Extension, Loft
Conversion Dormer Extension

DRAWING TITLE
Location Plan / Proposed Site Plan

DATE 27/08/2024	DRAWN TC
SCALE 1:1250/500	CLIENT RS
DRAWING NUMBER 01	REVISION /