
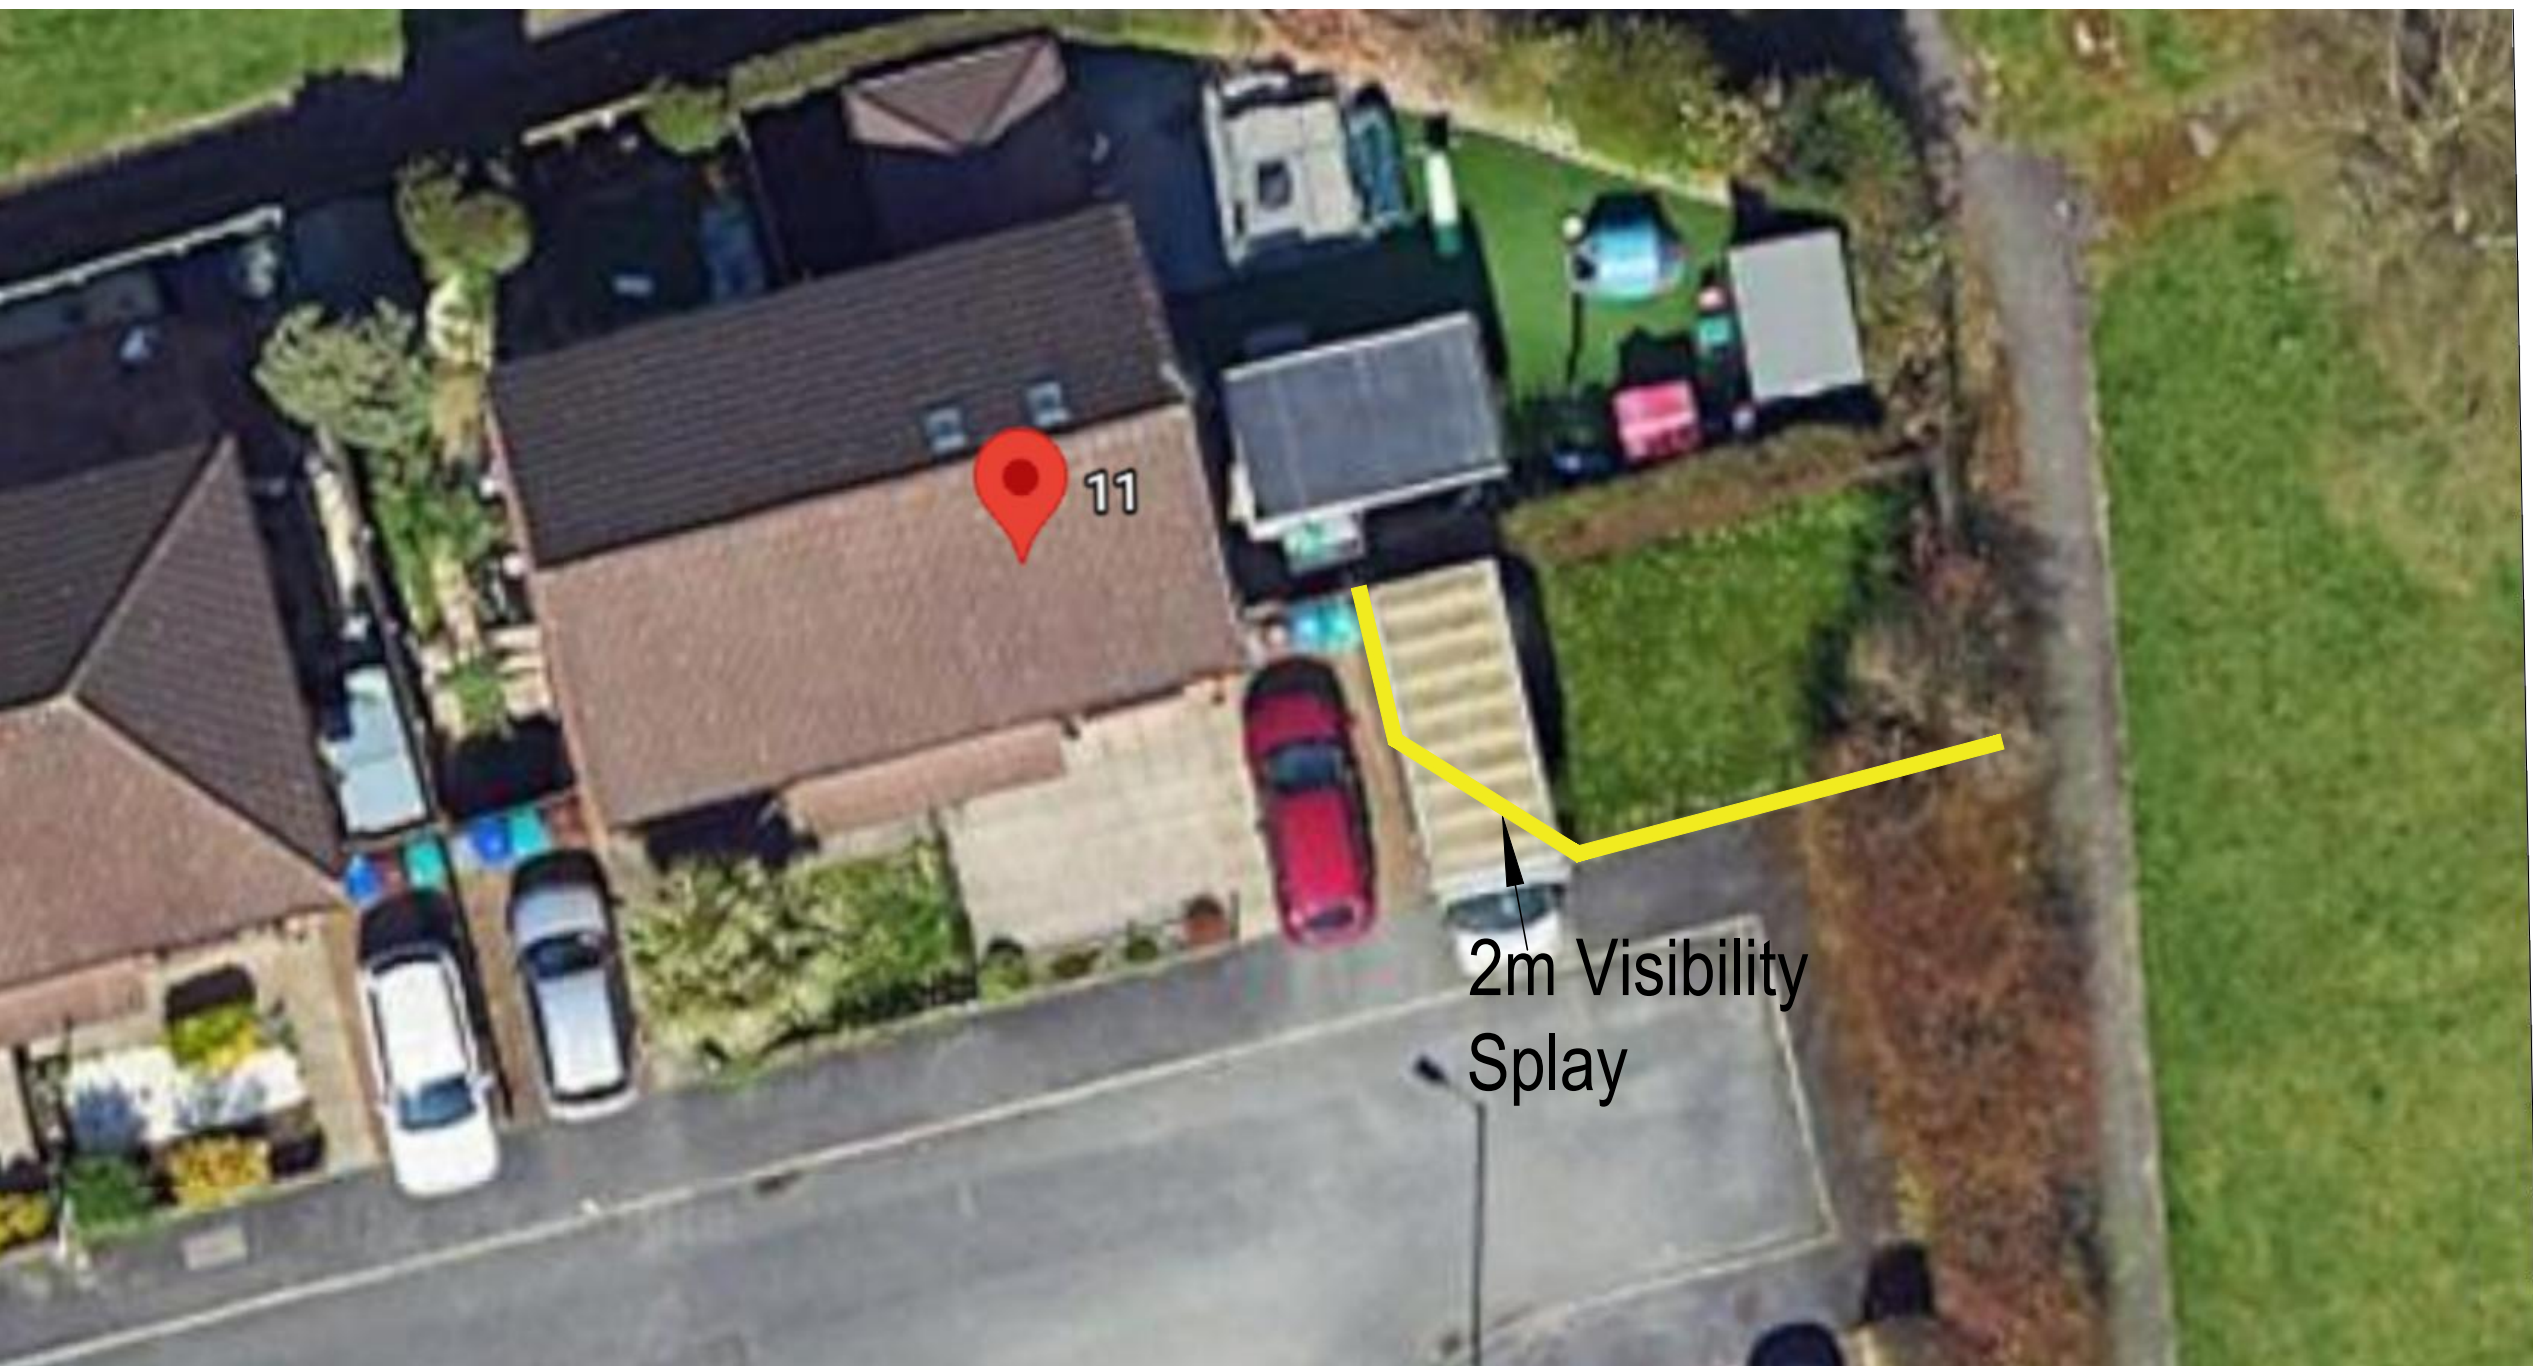
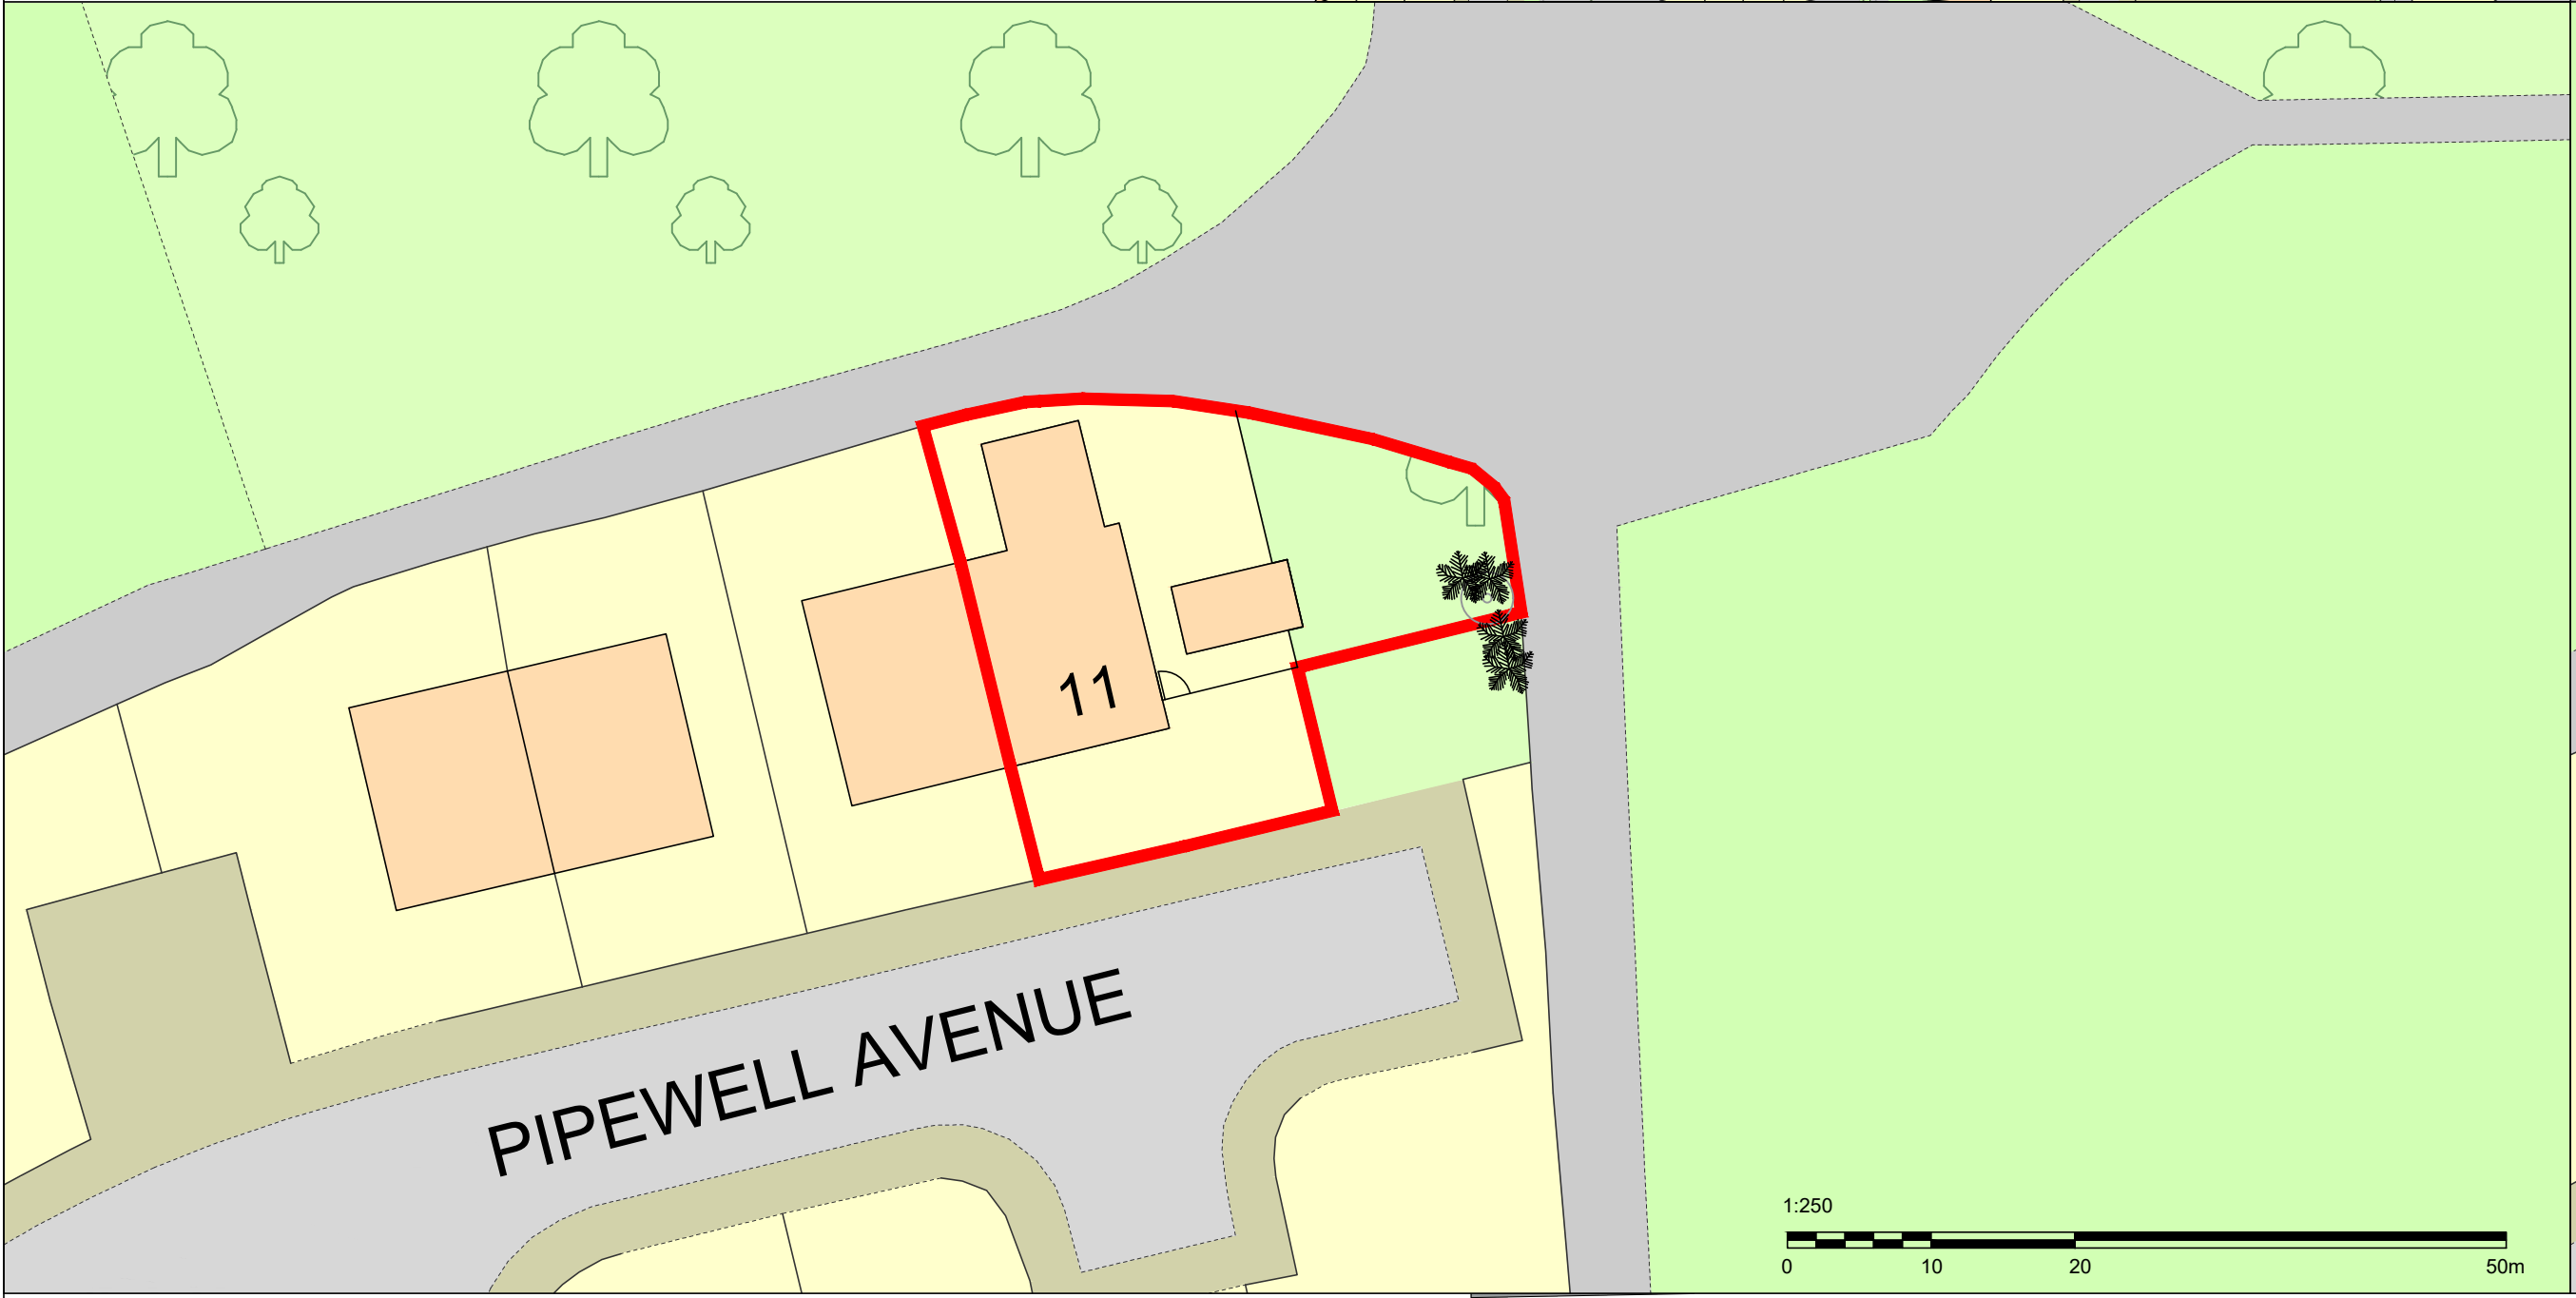



EXISTING

PROPOSED

- NOTES
1. All dimensions are in millimetres unless otherwise stated
 2. This drawing is to be read with all other relevant documentation
 3. Do not scale from this drawing, all measurement data should be taken directly from the model

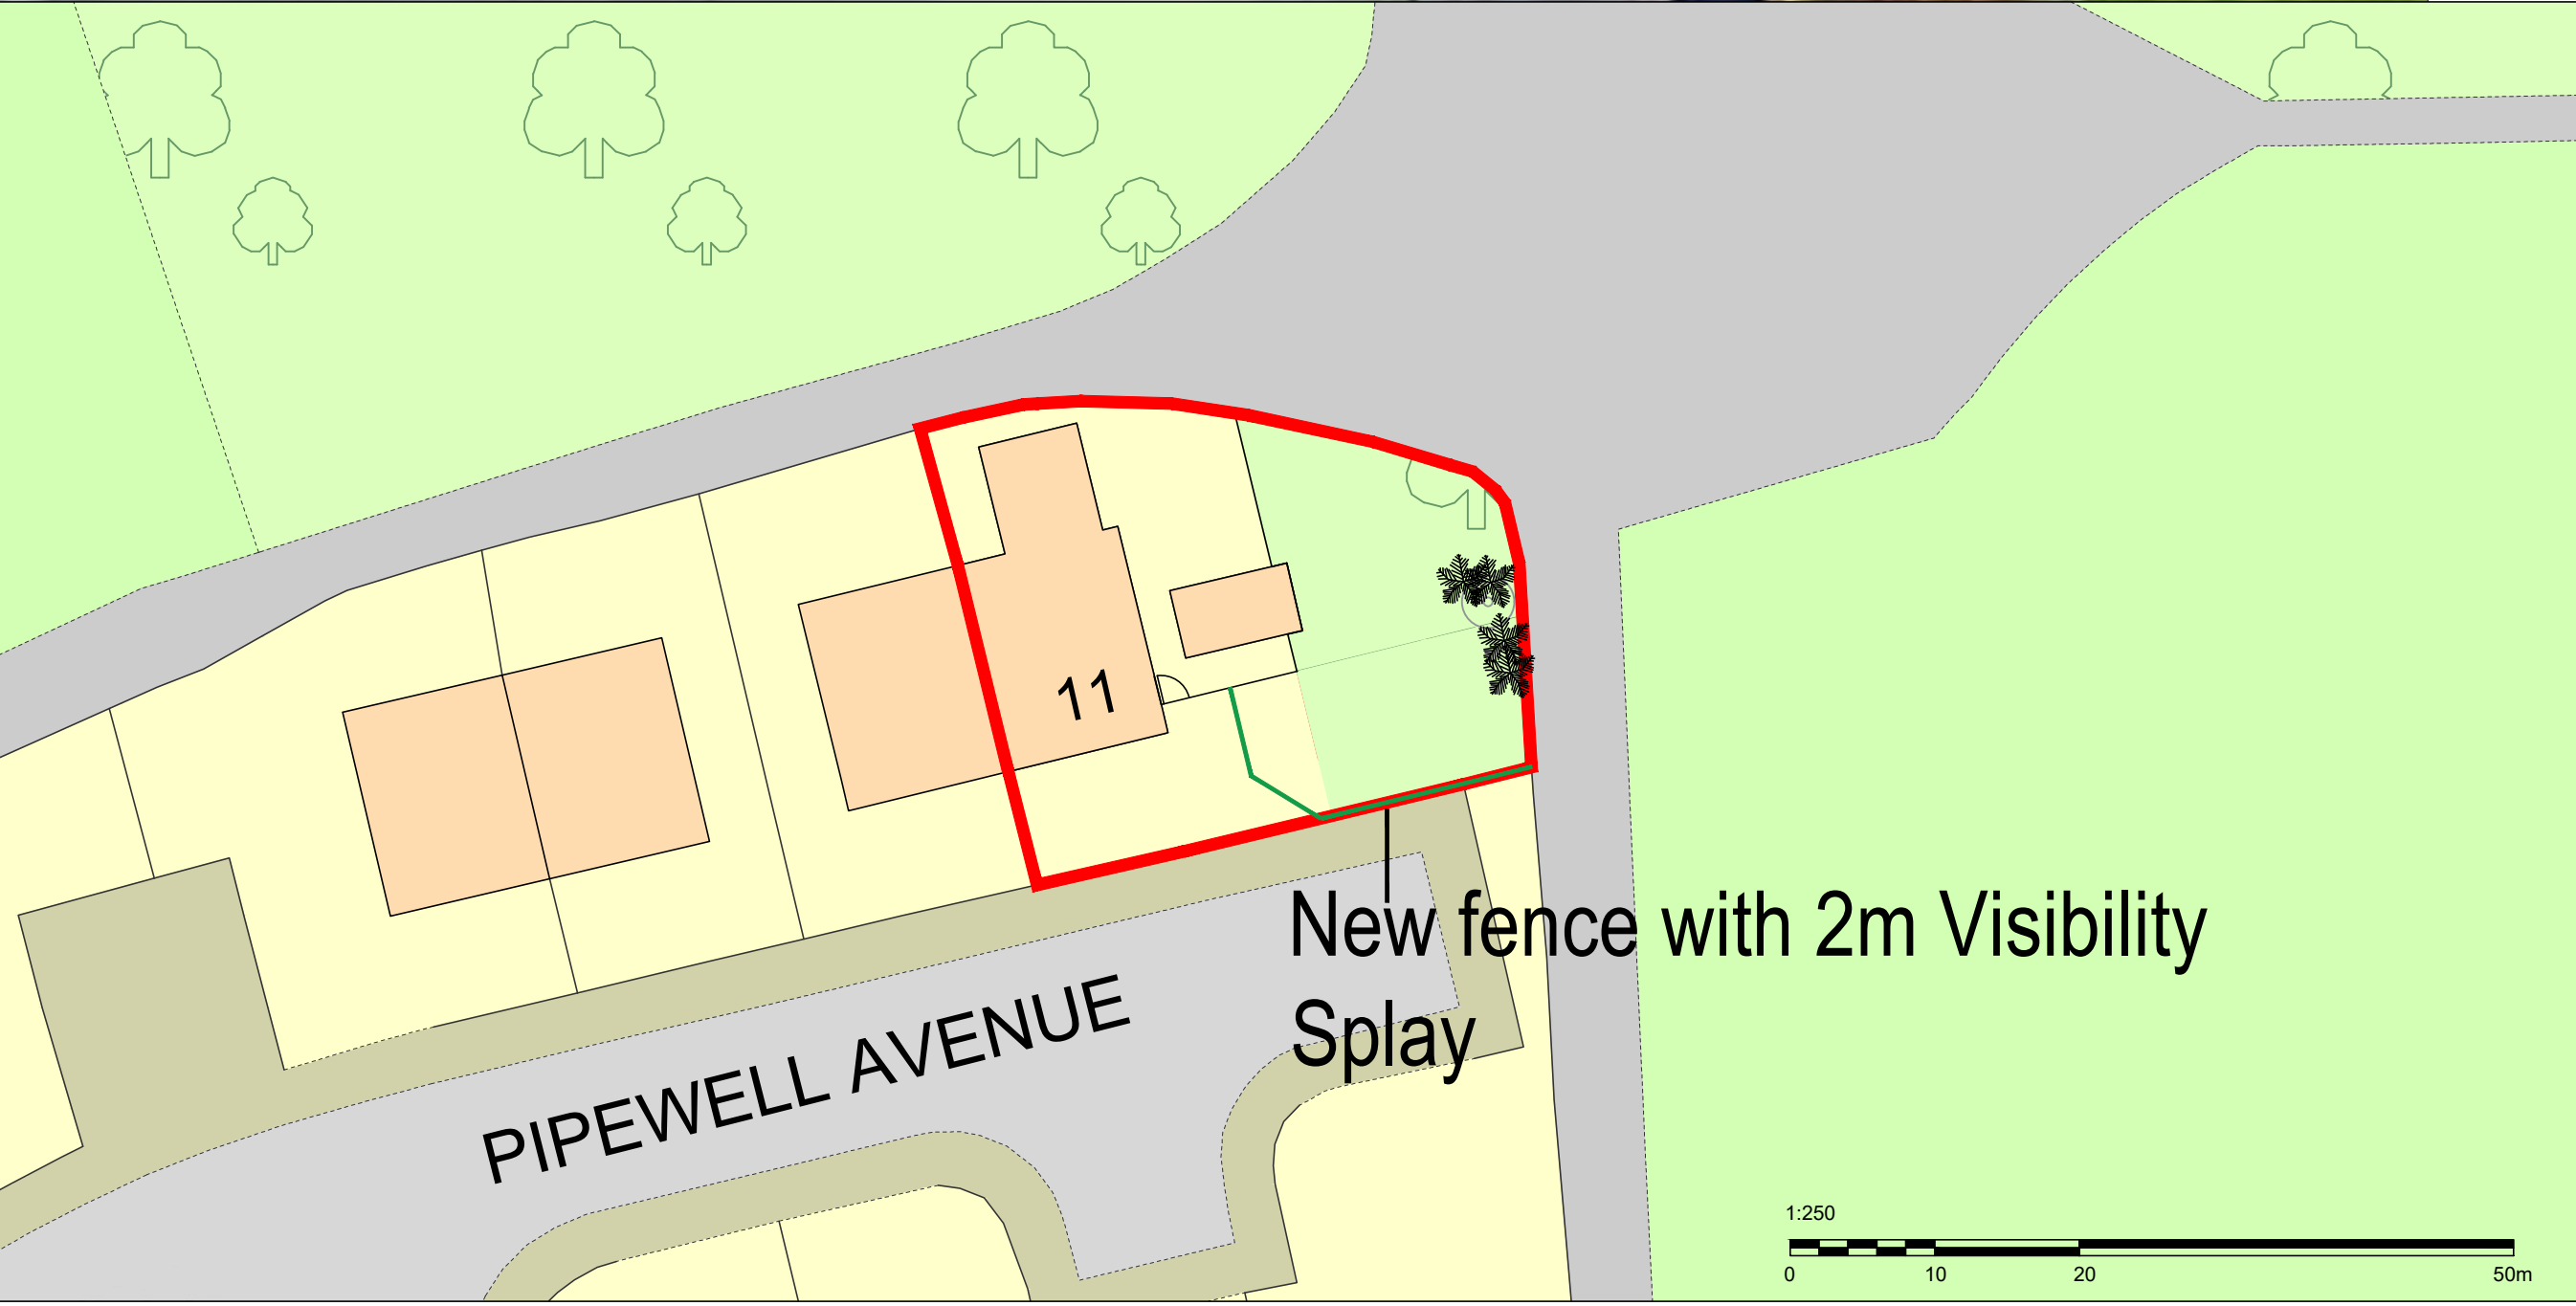


EXISTING SIDE ELEVATION
1:100

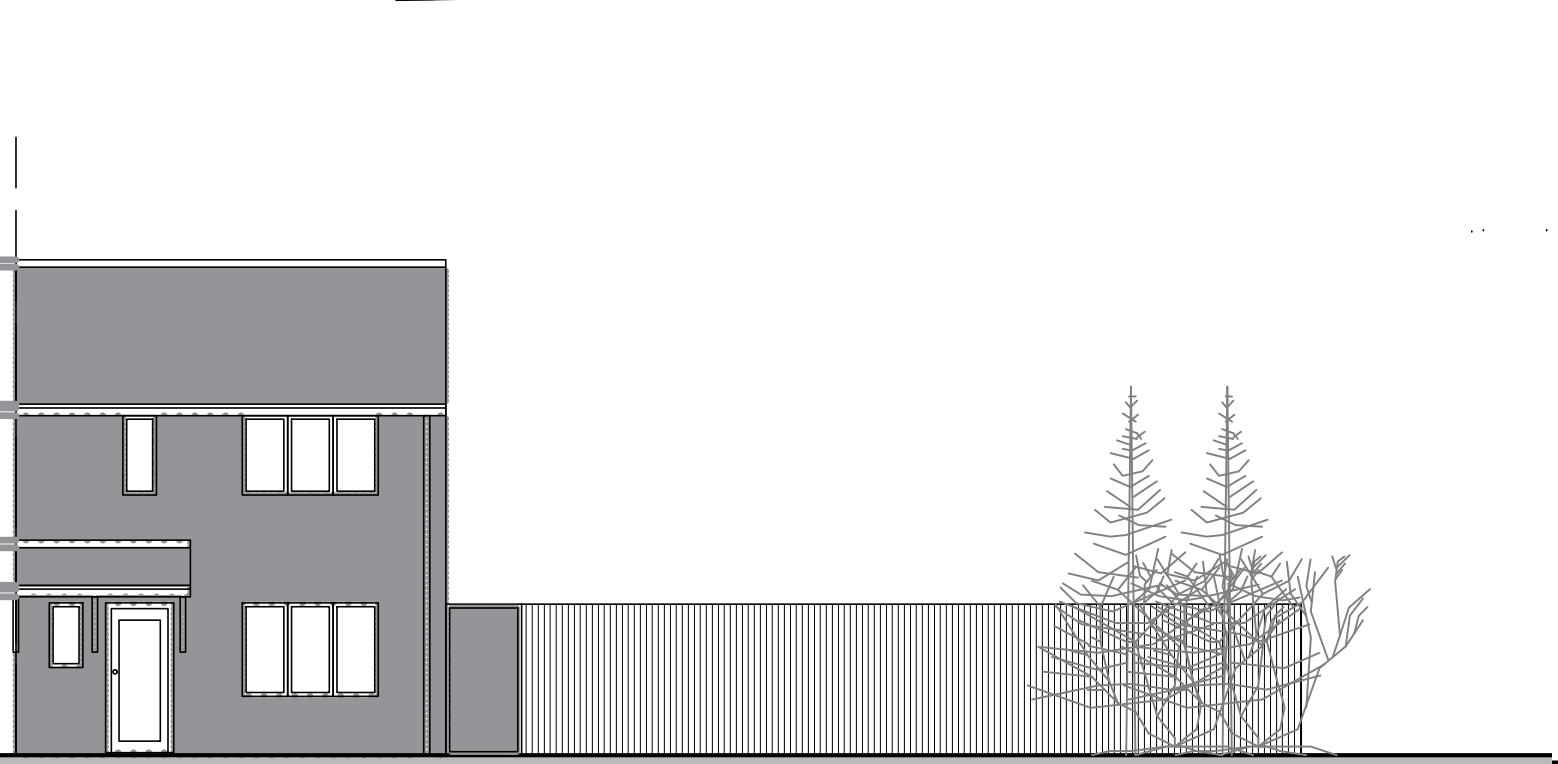

EXISTING FRONT ELEVATION
1:100



PROPOSED SIDE ELEVATION
1:100

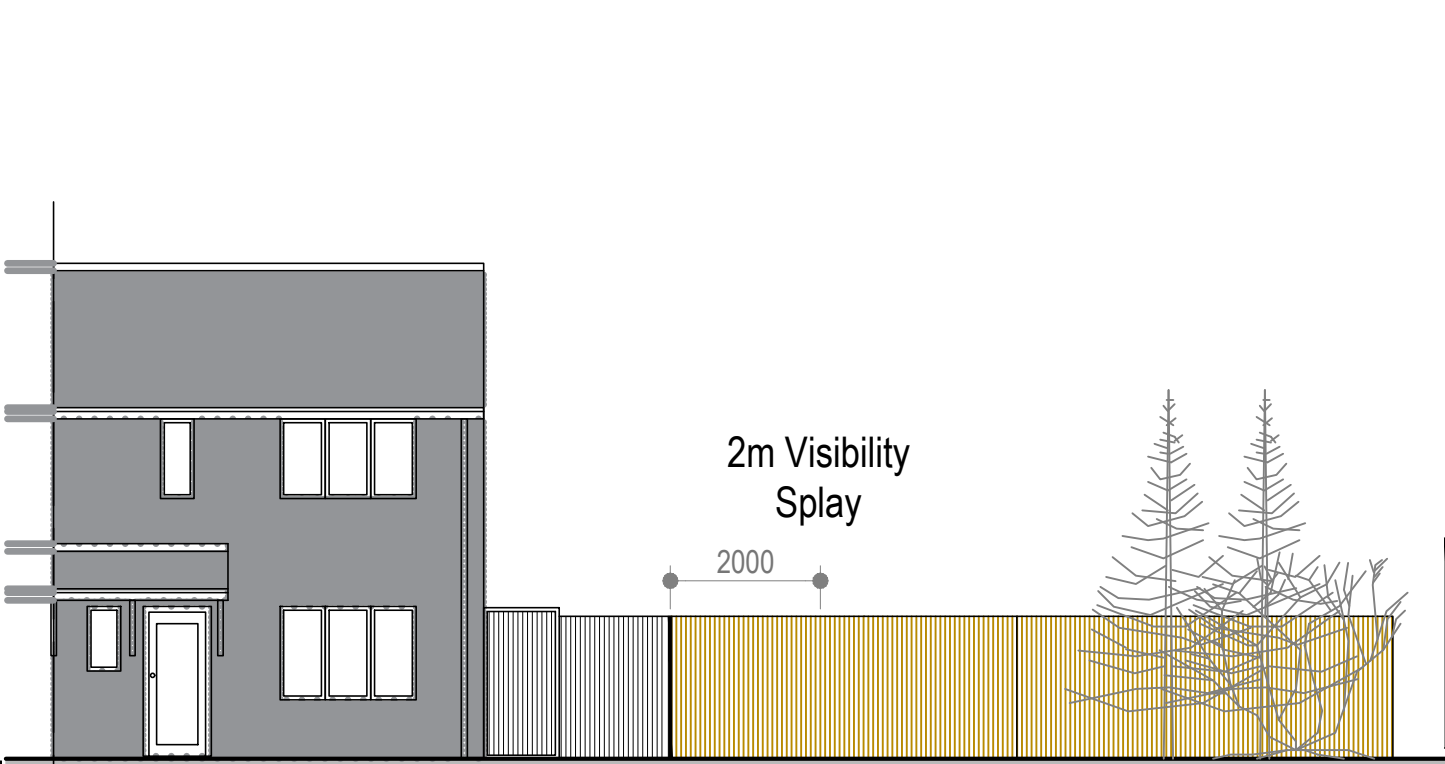

PROPOSED FRONT ELEVATION
1:100



Capital Programmes
Division

DRAWING STATUS
Planning application

PROPERTY TITLE
11 Pipewell Avenue
Gorton, Manchester
M18 8ZA

UPRN
000077177175

PROJECT TITLE
Proposed new fence layout to front of property

DRAWING TITLE
Elevations and site plan

JOB NO.
XX/00000

SCALE
various -see drawing @A1

DRAWING NO.
PWA-MCC-ZZ-ZZ-DR-A-0006

Manchester City Council
PO Box 532, Town Hall
Manchester
M60 2LA

DFE NO.
0000

DATE
25/11/2025

AUTHOR
T. Siddiqui

CHECKED BY
A. Burns

APPROVED BY