




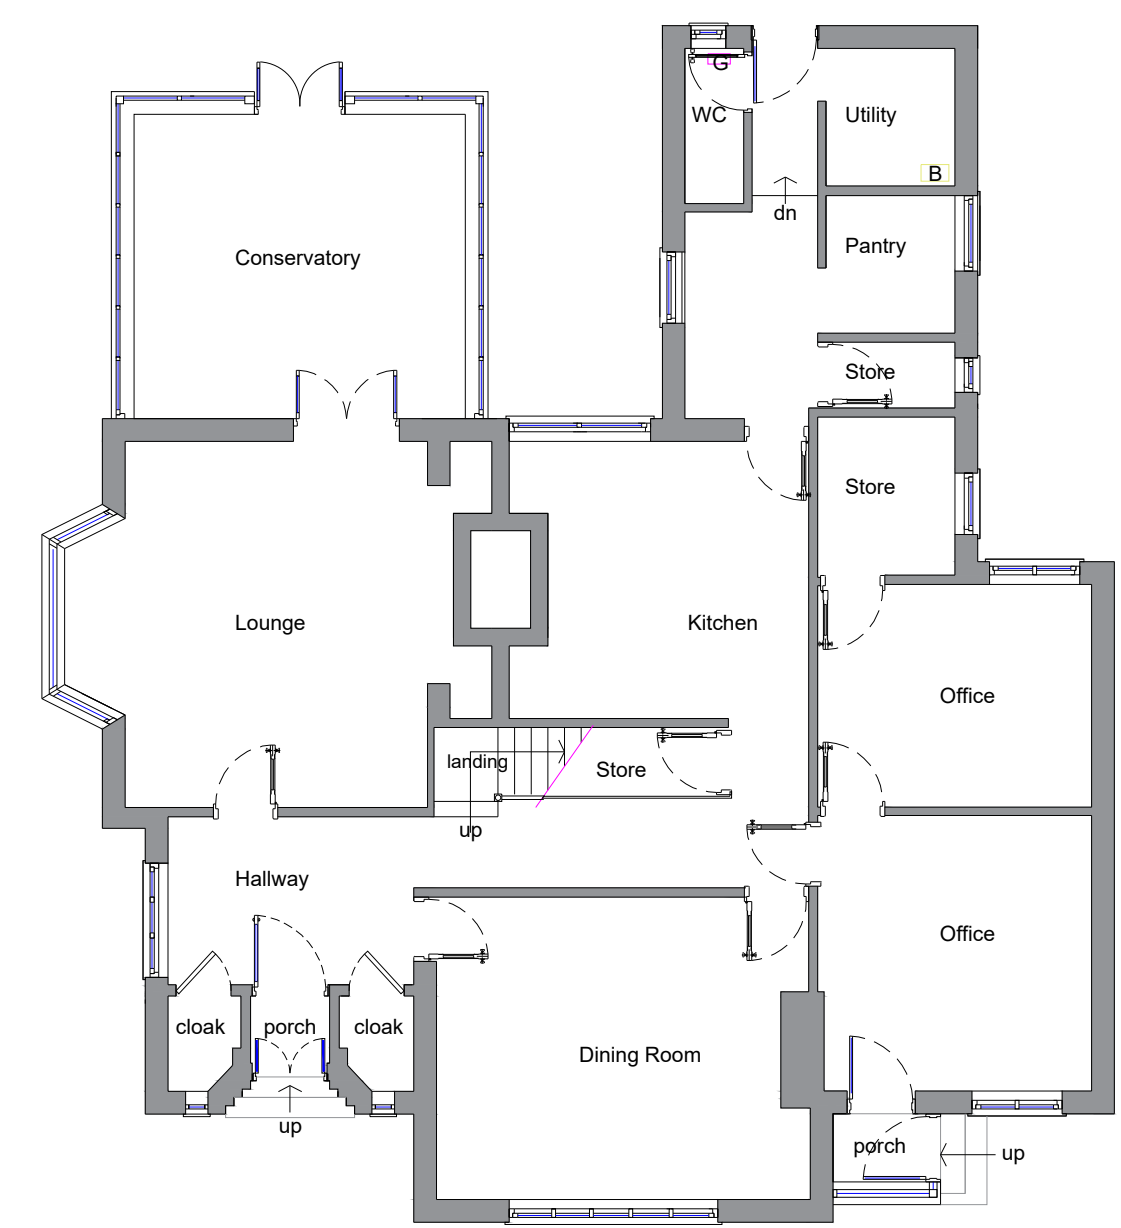


Existing Ground Floor Plan
Scale 1:100

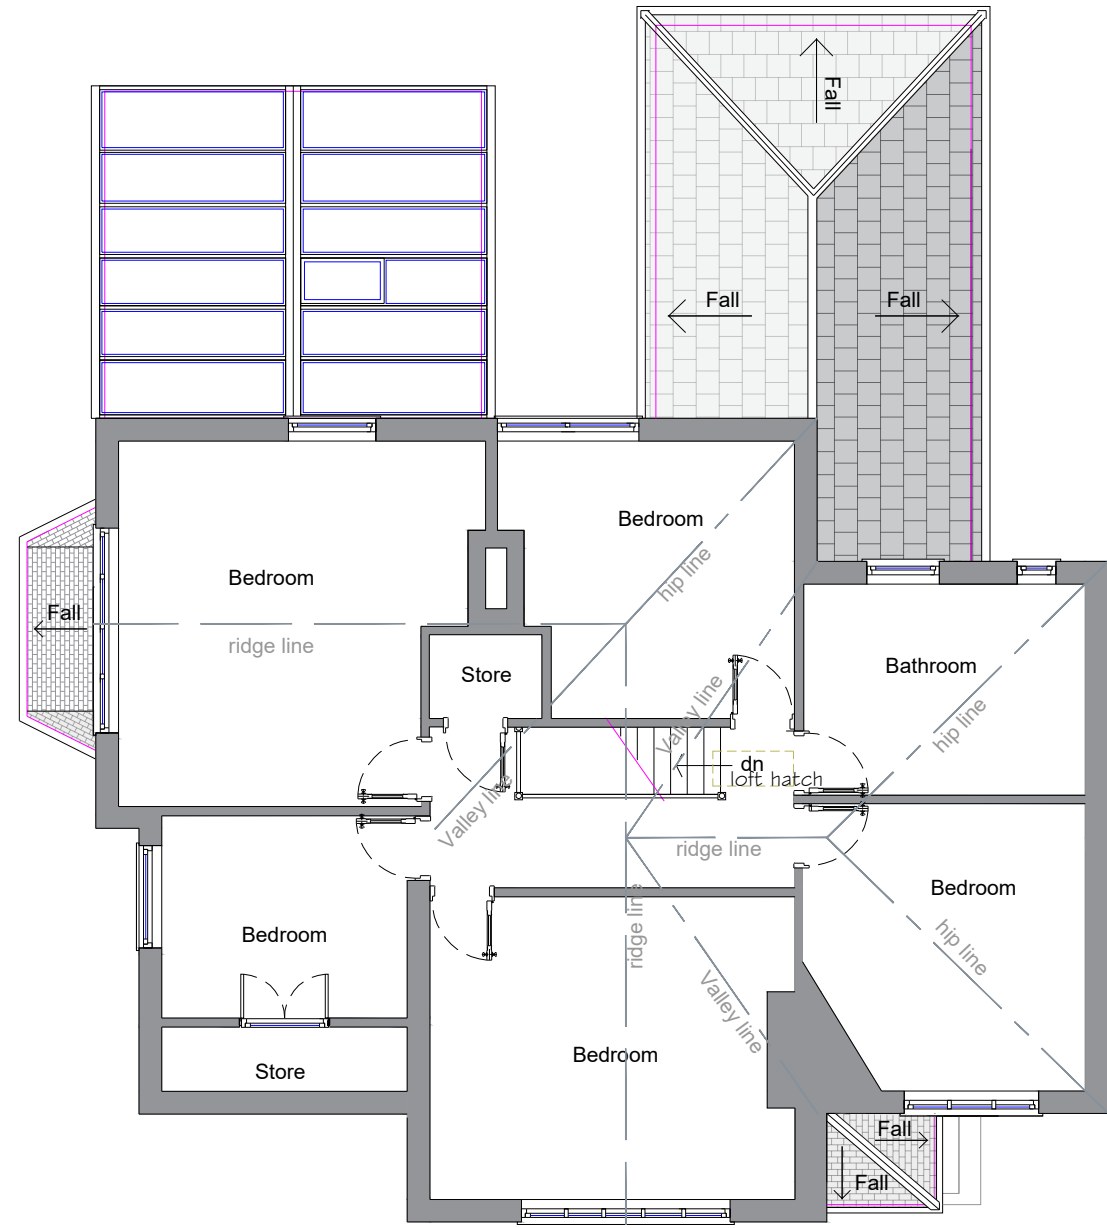

Existing First Floor Plan
Scale 1:100

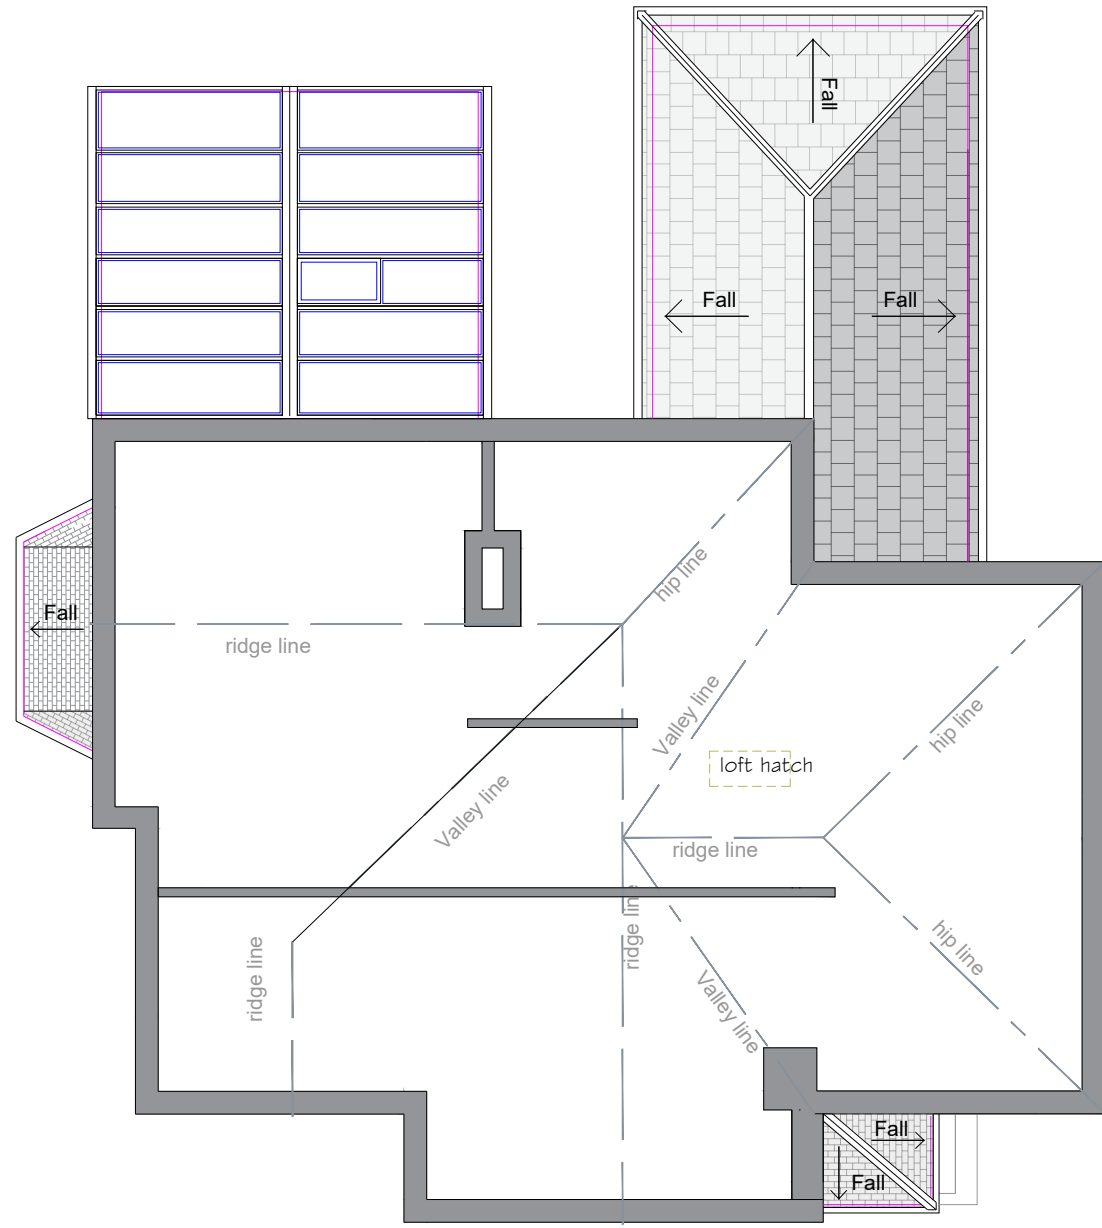

Existing Loft Floor Plan
Scale 1:100

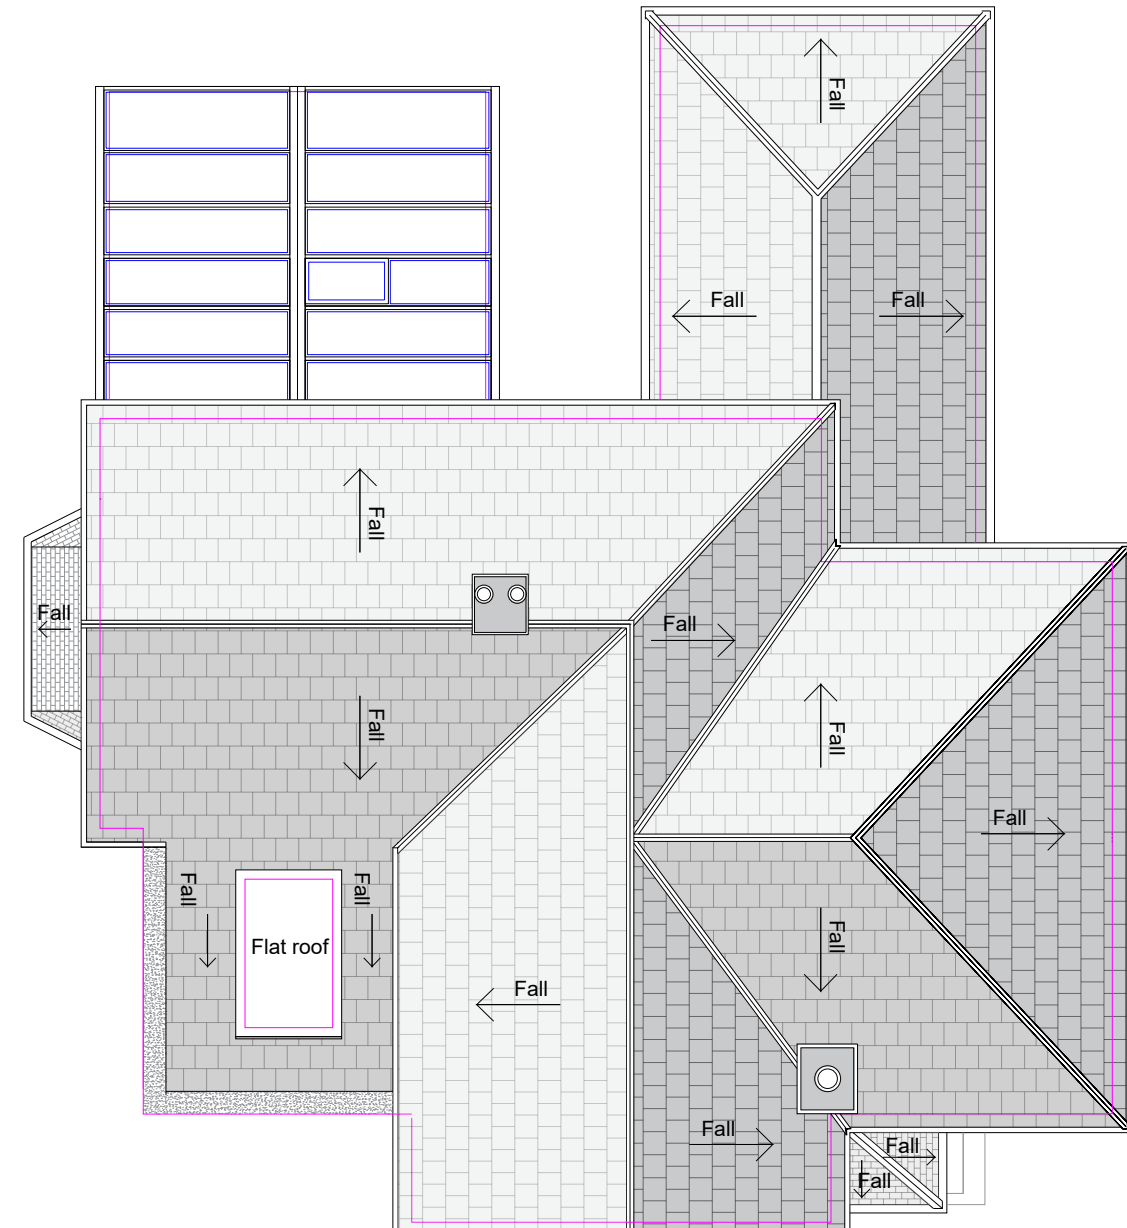

Existing Roof Plan
Scale 1:100



Existing Front Elevation
Scale 1:100




Existing Rear Elevation
Scale 1:100



Existing Side Elevation
Scale 1:100



Existing Side Elevation
Scale 1:100

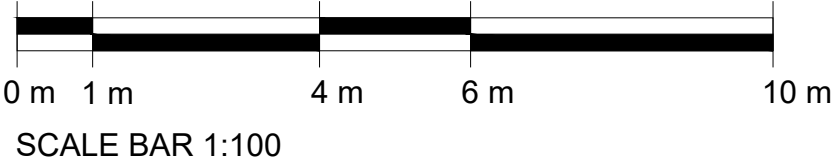

GENERAL NOTES

1. The contractor must check the site and the approved drawings before commencing the works and must take any working measurements as necessary and any discrepancy must be reported to the client.
2. Work shall comply with any current relevant BS/codes of practices and confirm to the Building Regulations including the latest amendment. The contractor is responsible for setting out the works.

KEY

---	Boundary
B	Boiler
G	Gas Main
	Roof Hatch

PROJECT ADDRESS

56-58 Errwood Road
Manchester
M19 2QH

PROJECT

Erection of a part single, part two storey rear extension, Internal Alteration, Flat roof dormer extension Front driveway access

DRAWING No.

PP232-2/25

SCALE

1:100

REVISION

DATE

DATE

03/11/2025

STATUS

Planning Permission

DRAWN BY

AT

PAPER SIZE

A1

AT A. Design
12 Hastings Gardens
Stockport
SK5 8BF
ata_design@hotmail.com
07830039347