



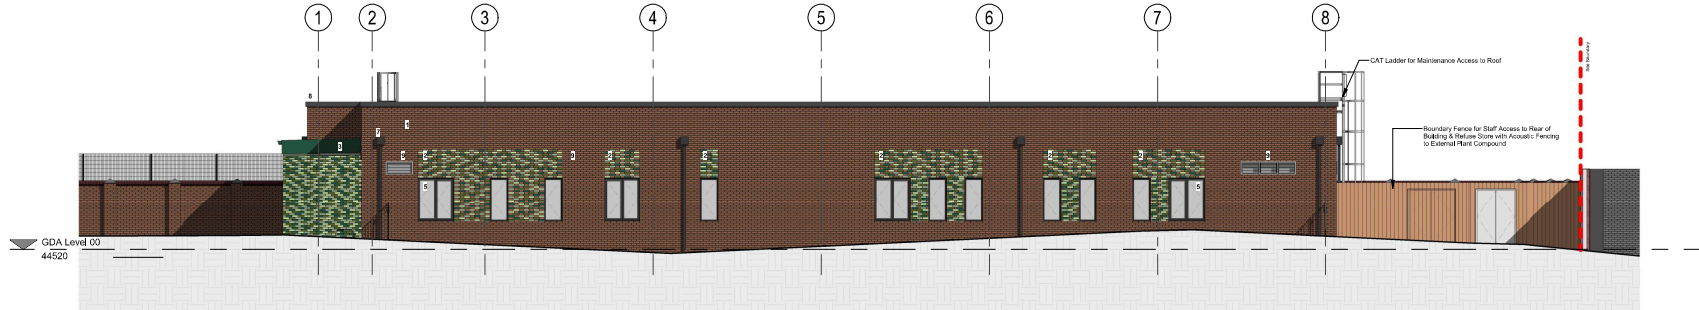


1 West Elevation
1 : 100

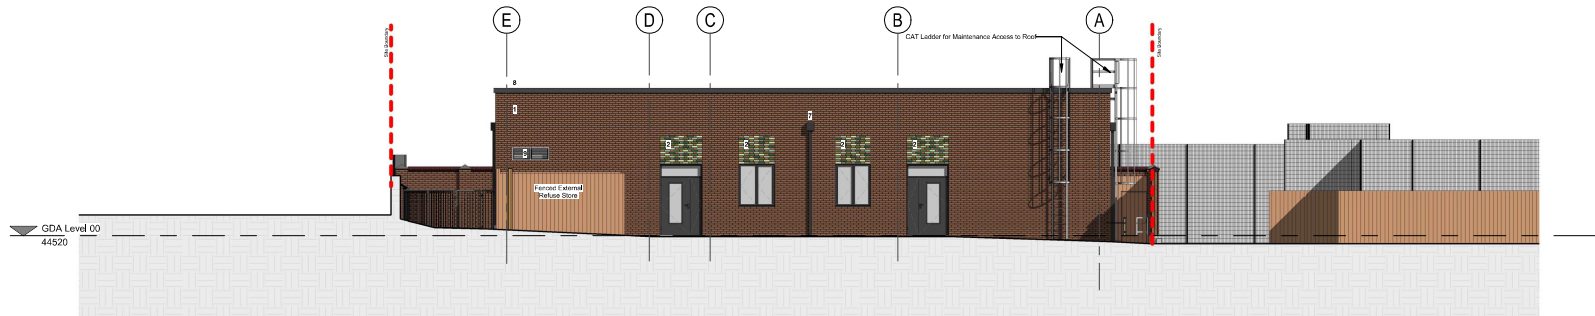

2 South Elevation
1 : 100



3 East Elevation
1 : 100

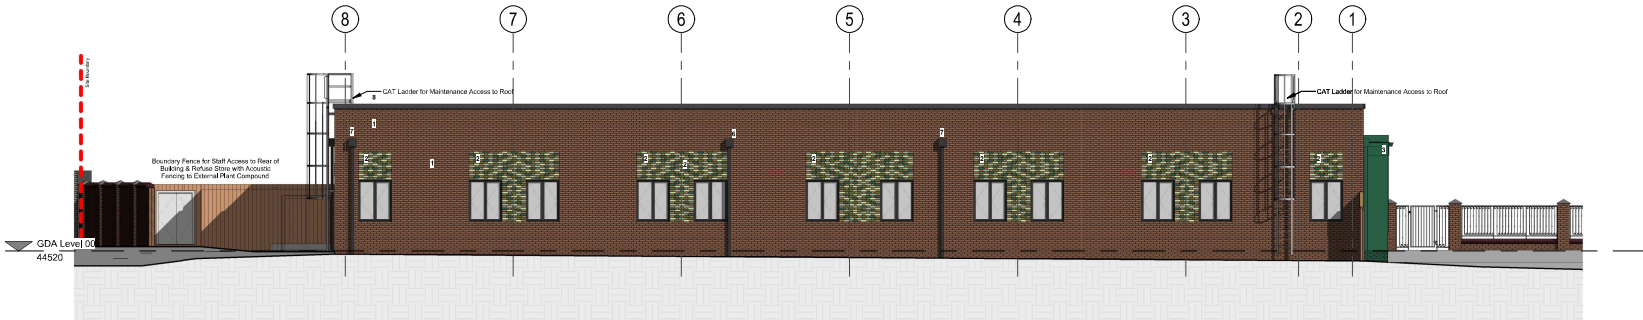

4 North Elevation
1 : 100

THIS DRAWING OR ANY PART THEREOF, MAY NOT BE COPIED, TRANSMITTED OR DELIVERED TO ANY THIRD PARTY OR IN ANY OTHER MANNER WITHOUT THE PRIOR WRITTEN PERMISSION OF GILLING DOD.

THE DRAWING IS TO BE USED IN CONJUNCTION WITH ALL OTHERS RELEVANT DRAWINGS PREPARED BY CONSULTANTS AND SUBCONTRACTORS.

REPORT ANY DISCREPANCIES TO THE ARCHITECT OR REPRESENTATIVES THEREOF. IT IS A REQUIREMENT OF THE DRAWING THAT ANY DISCREPANCIES ARE REPORTED TO THE ARCHITECT OR REPRESENTATIVES THEREOF. THE DRAWING IS NOT TO BE USED IN CONJUNCTION WITH ANY OTHER DRAWING WITHOUT THE PRIOR WRITTEN PERMISSION OF THE CONSULTANT.

ONCE PRINTED AND DETACHED THIS DOCUMENT IS ASSUMED UNCONTROLLED.

THIS DRAWING IS INTENDED TO BE PRINTED AT THE PAPER SIZE INDICATED IN THE INFORMATION BLOCK. DO NOT SCALE FROM THIS DRAWING, WORK ONLY TO PRINTED DIMENSIONS.

NOTES:

All relevant specialist details & reports to be referred to where relevant.
Drawing to be read in conjunction with Planning drawing pack & details.
All details are to be referred to for Planning Approval purposes only and should not be used as construction information.

MATERIAL KEY:

- 1 Red Facing Brick
- Micklethwait Clayburn Reversed
- 2 Feature Brick Panel
- Manchester Glazed Bricks Amsterdam Green, Tahiti Green & Malaysia Green
- 3 PPG Aluminium Feature Cladding to Canopy
- RAL to match green bricks
- 4 PPG Aluminium Framed Glazed Curtain Walling
- RAL 7005
- 5 PPG Aluminium Framed Double Glazed Window
- RAL 7005
- 6 PPG Metal External Doorset
- RAL 7005
- 7 Rainwater Pipes
- Black PVC
- 8 PPG Aluminium Roof Cladding
- RAL 7005
- 9 PPG Aluminium Louvre (size to MEP design)
- RAL to match red brick

P02	MB	Updated to reflect comments received 18/09/25	23/09/2025
P01	SM	First Issue - Planning	18/09/2025
Rev	By	Description	Date



The Clock Room, Darbury Park, Cheshire, Lancashire, PR17 4AT
+44 1257 260079 | contact@gillingdod.com | info@gillingdod.com

Client Name:
NHS Property Services

Site Name:
Moseley Road, Fallowfield,
Manchester, M14 6PD

Project Name:
Hawthorn Medical Centre

Drawing Title:
Proposed Elevations

Project No:	Sheet Size:	Scale:
HMCNMC	A1	As Indicated
Drawn by:	Checked by:	Approved by:
SM	MB	CLS
		Revision:
		P02

Drawing Number:
Project Code / Originator / Volume / Level / Type / Discipline / System Number
HMCNMC-GDA-V1-ZZ-DR-A-9904