



Gross Internal Area			
Plot No.	House Type	Level	Area
Plot 58	C1 - 3b4p	00 GF Level	44.5 m²
Plot 58	C1 - 3b4p	01 FF Level	44.5 m²
			89.0 m²

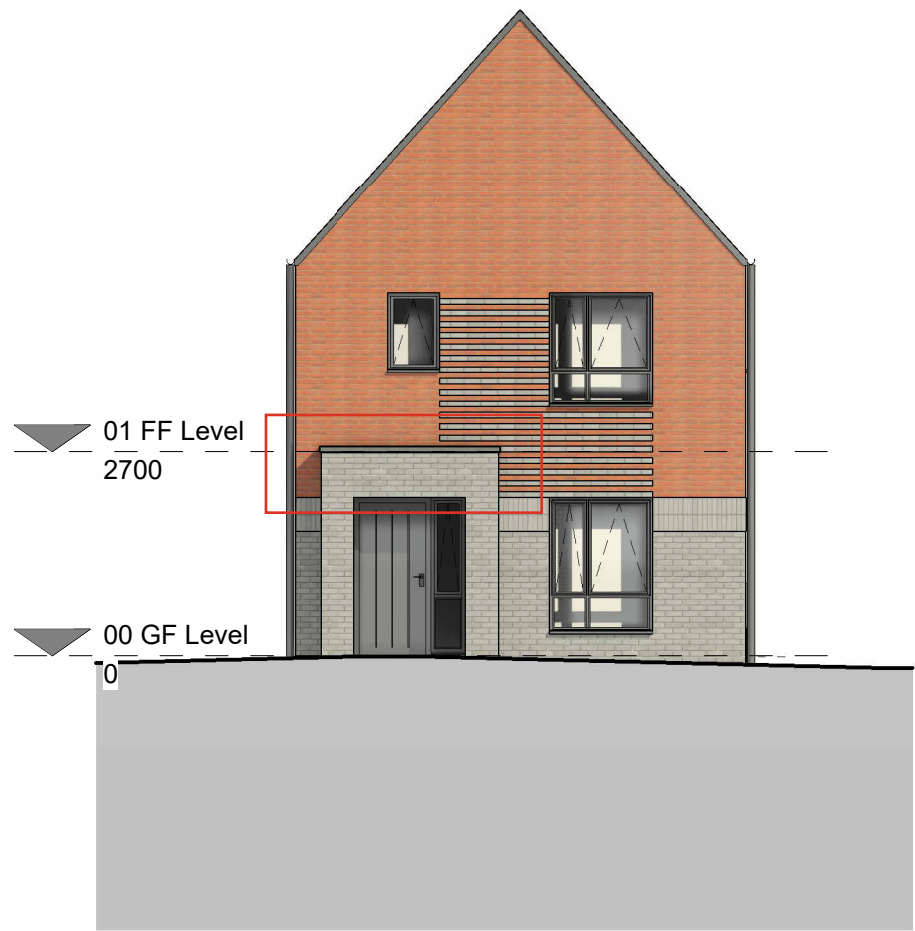


Front Elevation
1 : 100




Right Elevation
1 : 100

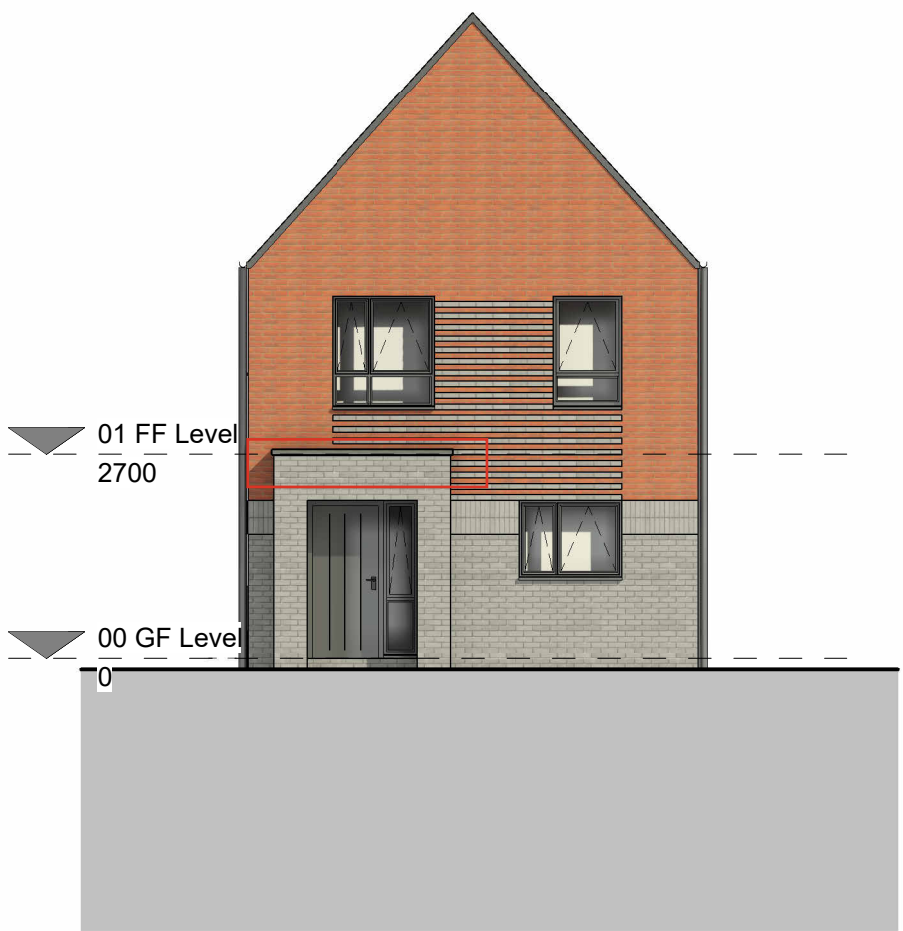

Rear Elevation
1 : 100

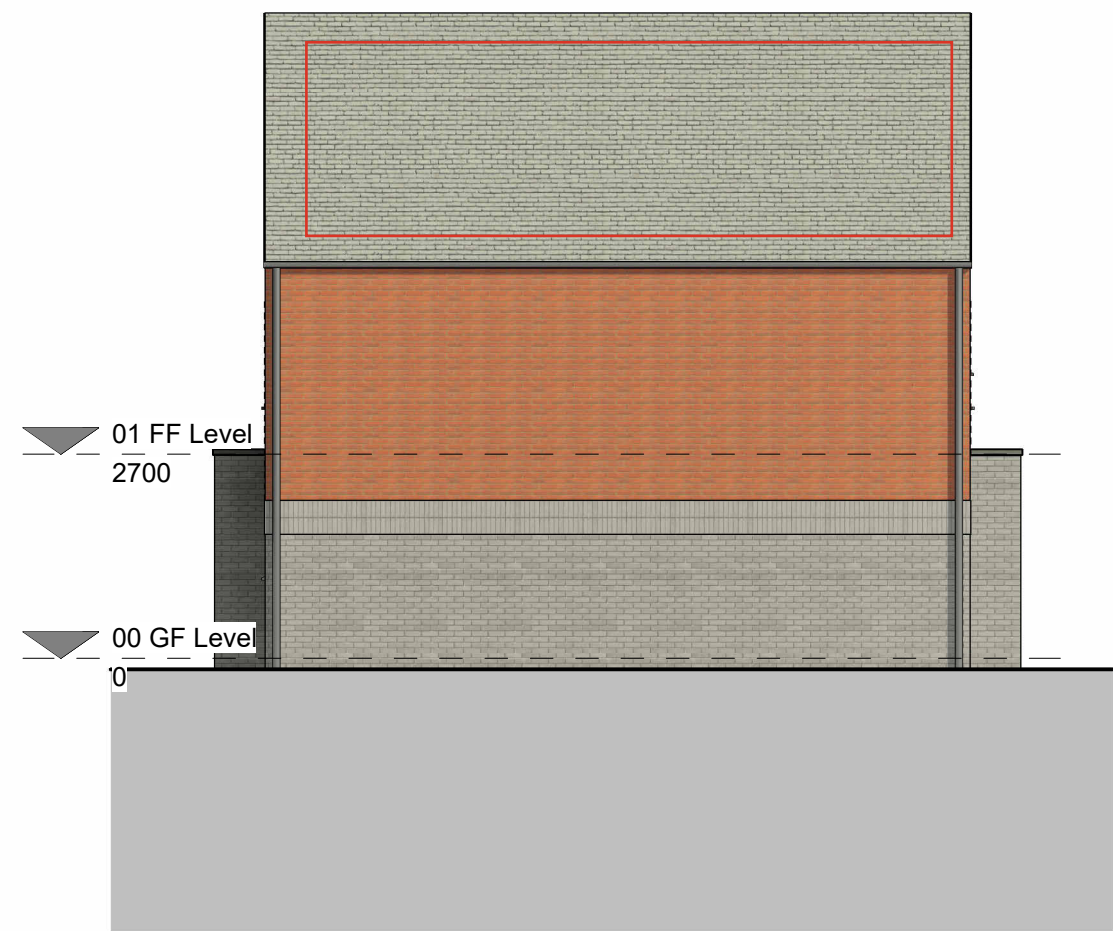


Left Elevation
1 : 100

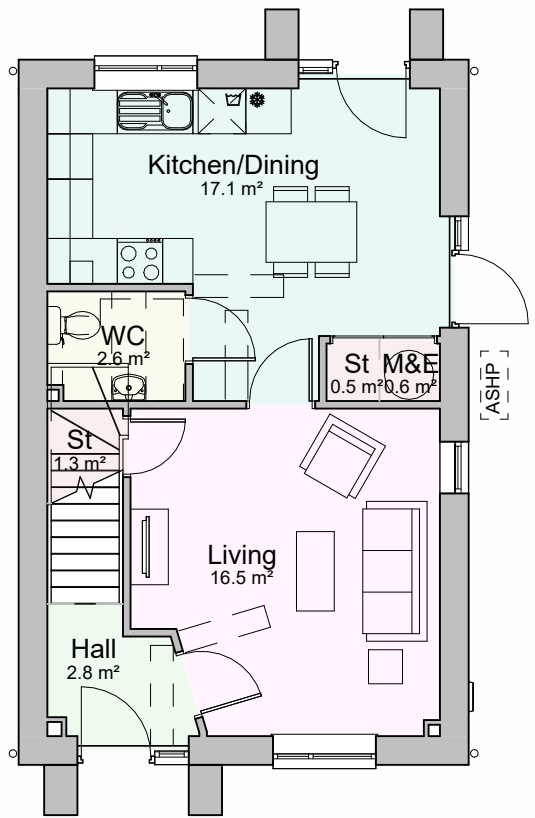

Plot 57
Type C1

Ground Floor Plan
1 : 100

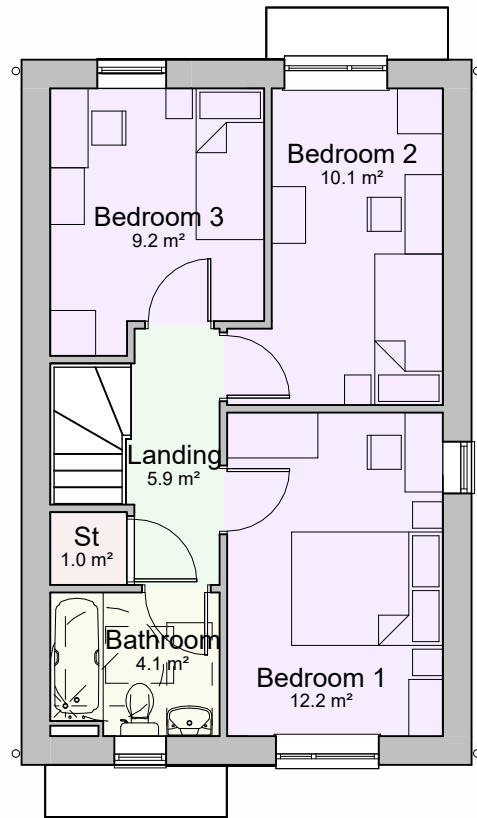

Plot 57
Type C1

First Floor Plan
1 : 100

B	22.10.24	ACo	Minor Planning Amendments	SW
A	11/07/24	ACo	Windows and brick banding amended	SW
Rev.	Date	Dim.		Chkd.

BowkerSadler

Project
Heatherdale Drive

Client
Mosscaire St Vincents

Drawing
Block 21 Plans & Elevations

Scale 1 : 100	Sheet Size @ A1	Drawn KS	Checked SW	Date 09/04/24
Project No. 21-026 - BSA -	Originator	Zone	Level	Form
				Discipline
				Number
				Revision
				1034 B
Status				
Planning				
Hatherlow House, Hatherlow, Romiley, Stockport, SK6 3DY				
0161 406 7333 office@bowker-sadler.co.uk www.bowker-sadler.co.uk				