

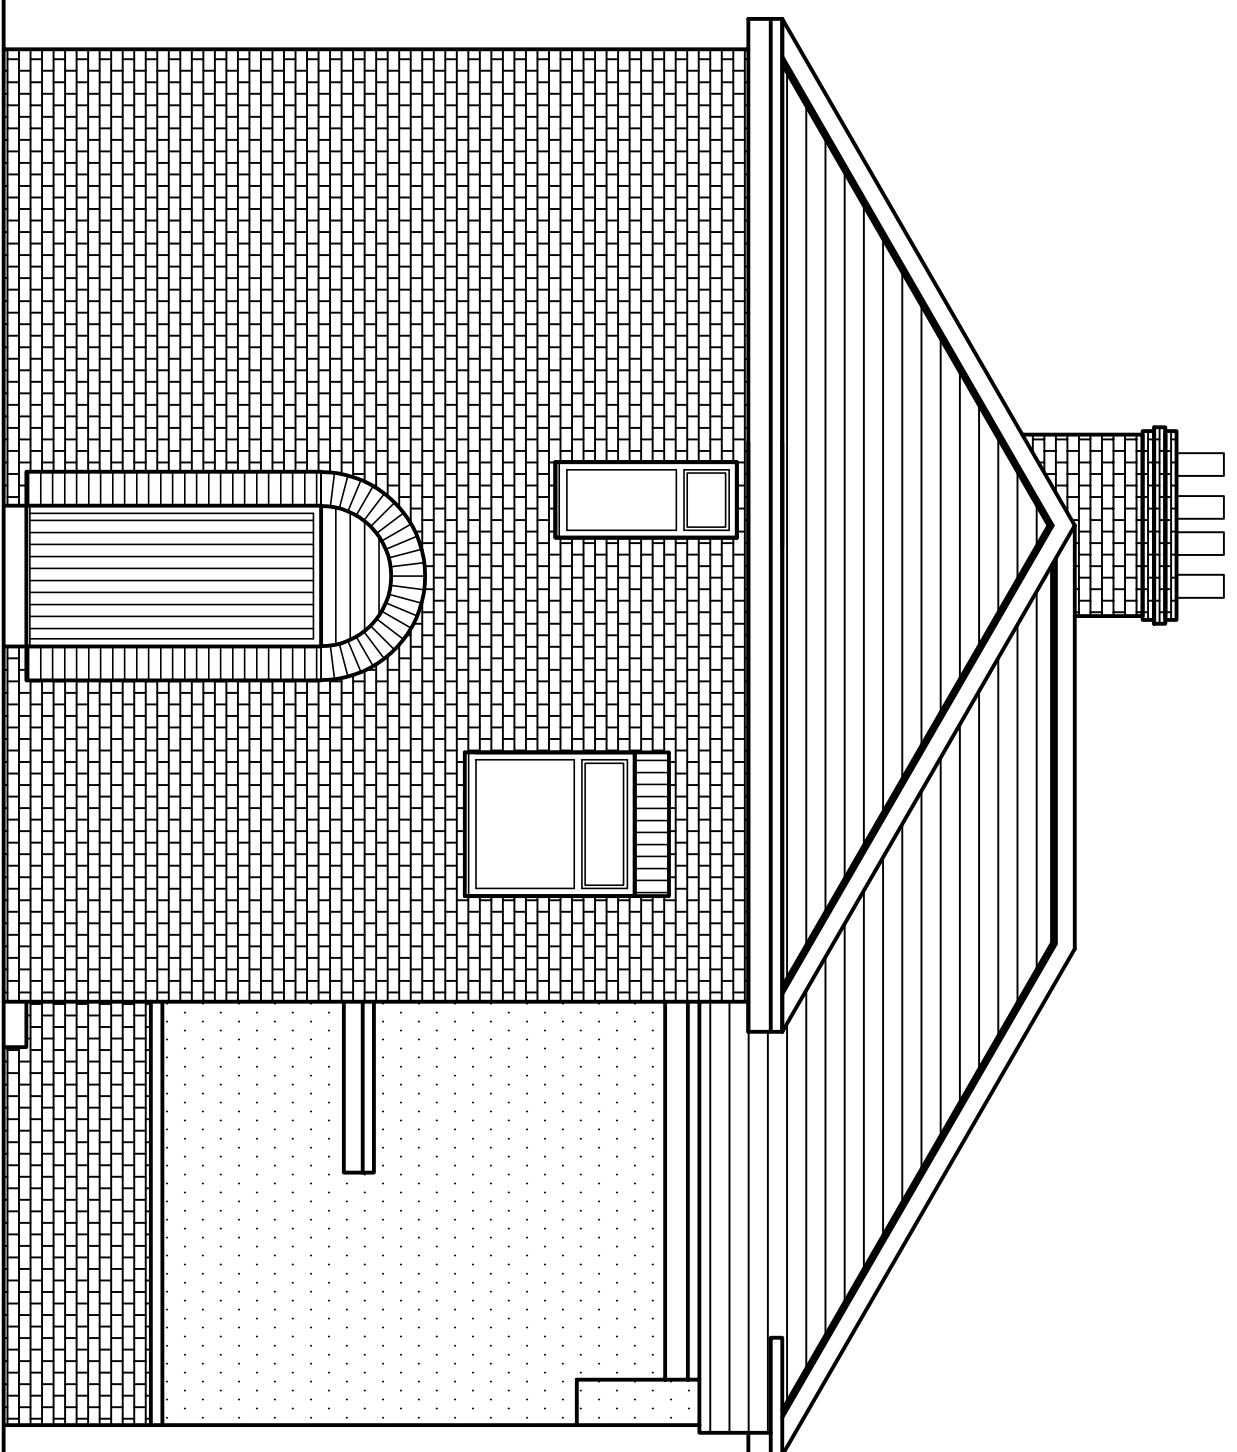


General Notes		
Do not scale from this drawing. If in doubt ask. Copyright exists on all drawings and drawing should not be copied without the consent of P.N. Bakes Architectural Consultancy. Drawing to be read in conjunction with all relevant Specifications and other Consultants drawings. All dimensions and levels to be checked on site prior to commencement. Immediately after completion of the work, the Contractor shall be required to be notified to P.N. Bakes Architectural Consultancy. All materials and workmanship to comply with British Standards and Codes of Practice and meet current Building Regulations.		
Ref.	Revision	Date

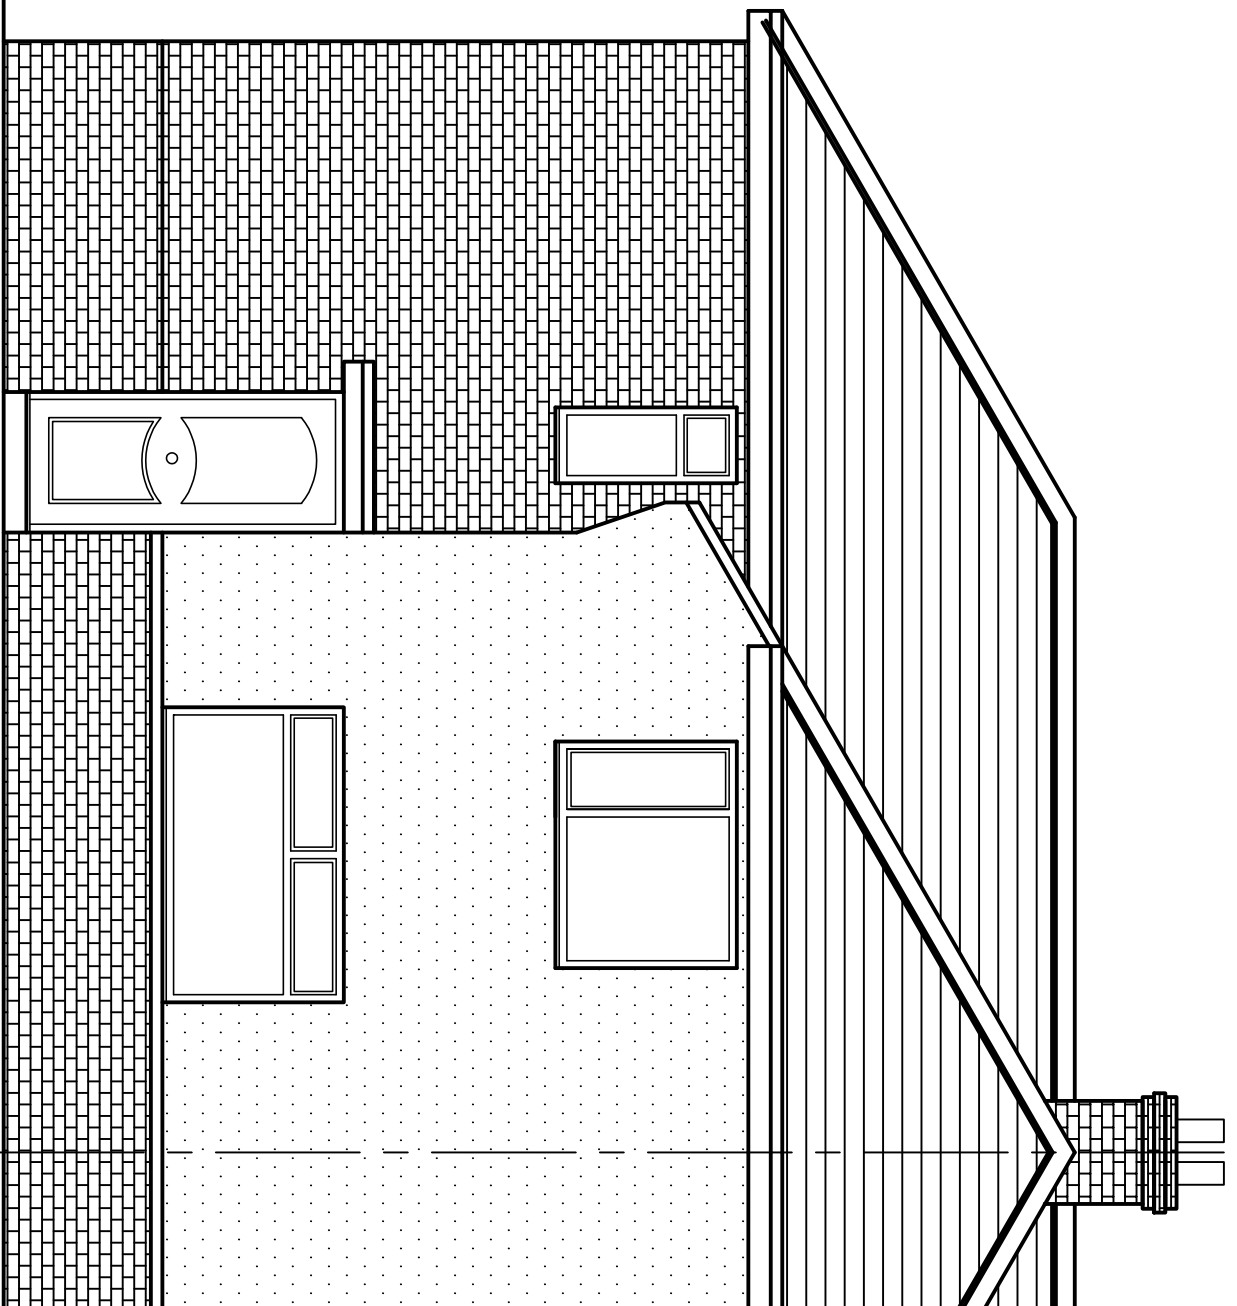

Existing Front Elevation
1:50 @ A1

Existing Side Elevation
1:50 @ A1

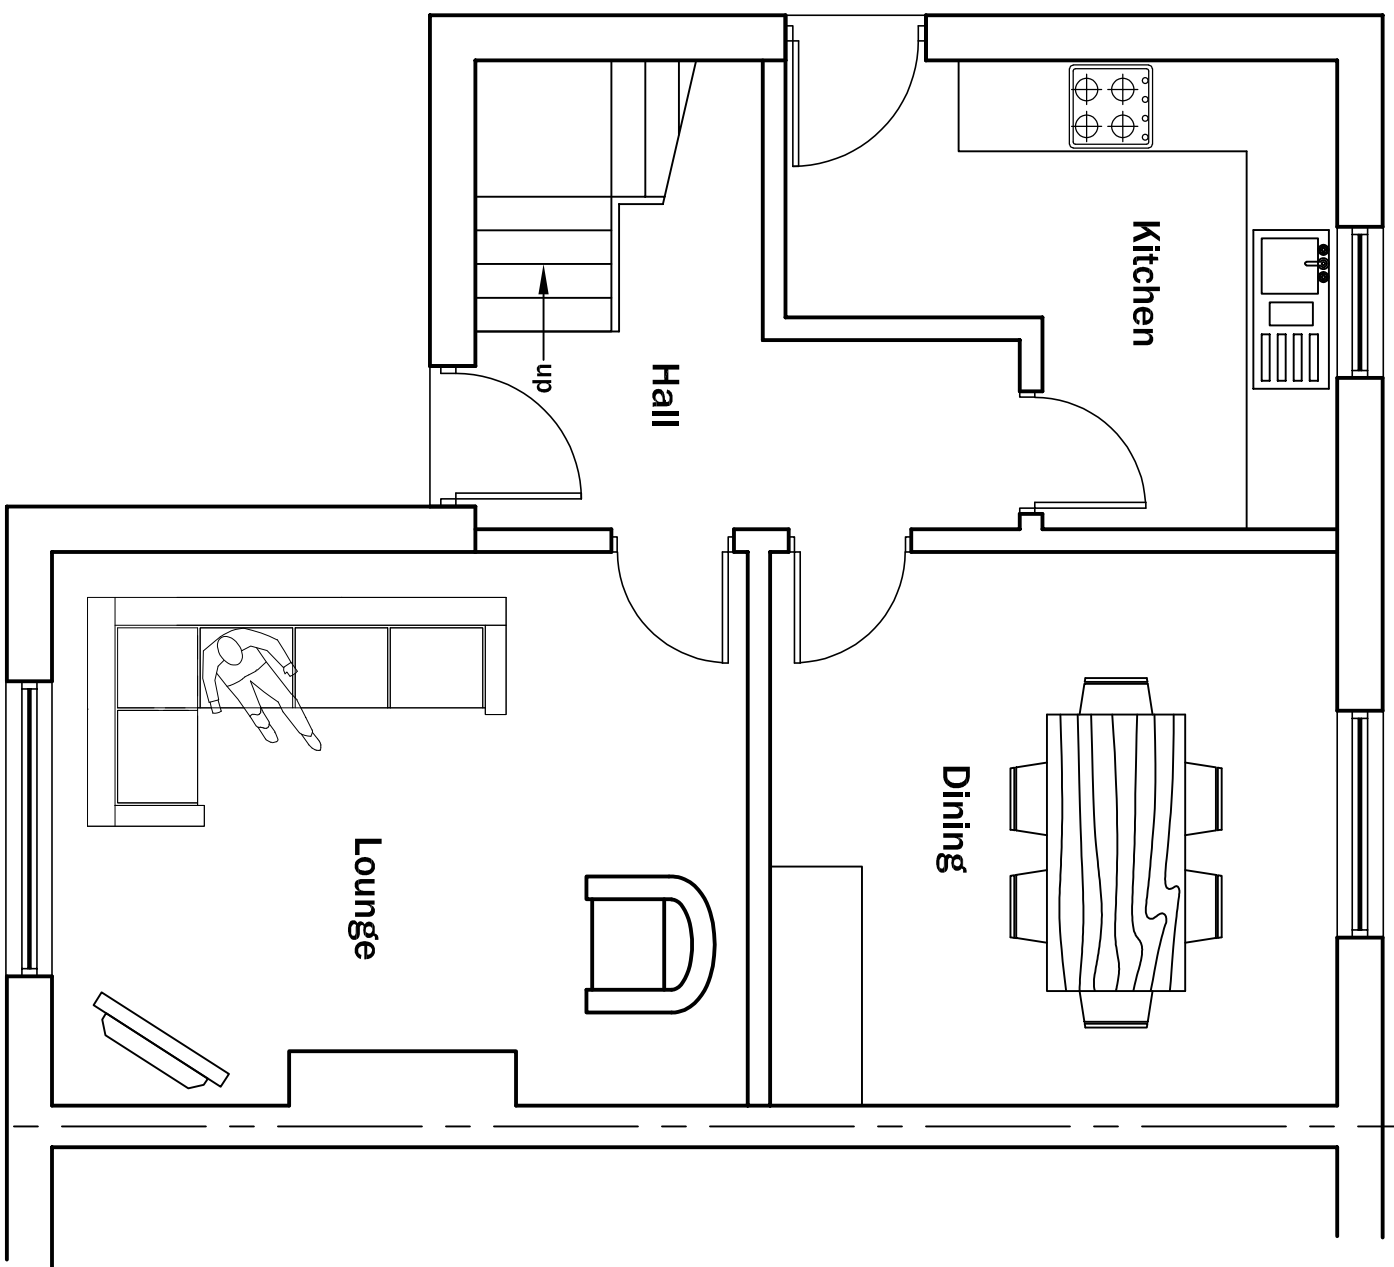

Existing Ground Floor Plan
1:50 @ A1

P.N. Bakes
Architectural Consultancy

23 Market Street, Thornton, Bradford, BD13 3HW
Tel/Fax : 01274 830355, Mobile : 07989 579231
Email : philbakes@aol.com

Client :
Mr. Basem Abdulrazak

Plan :
Existing Plan and Elevations
Project : 17, Bowdon Avenue, Fallowfield,
Manchester M14 7HD

Drawing No. : 1590 @ A1
Scale :
Date : NOV. 2025