


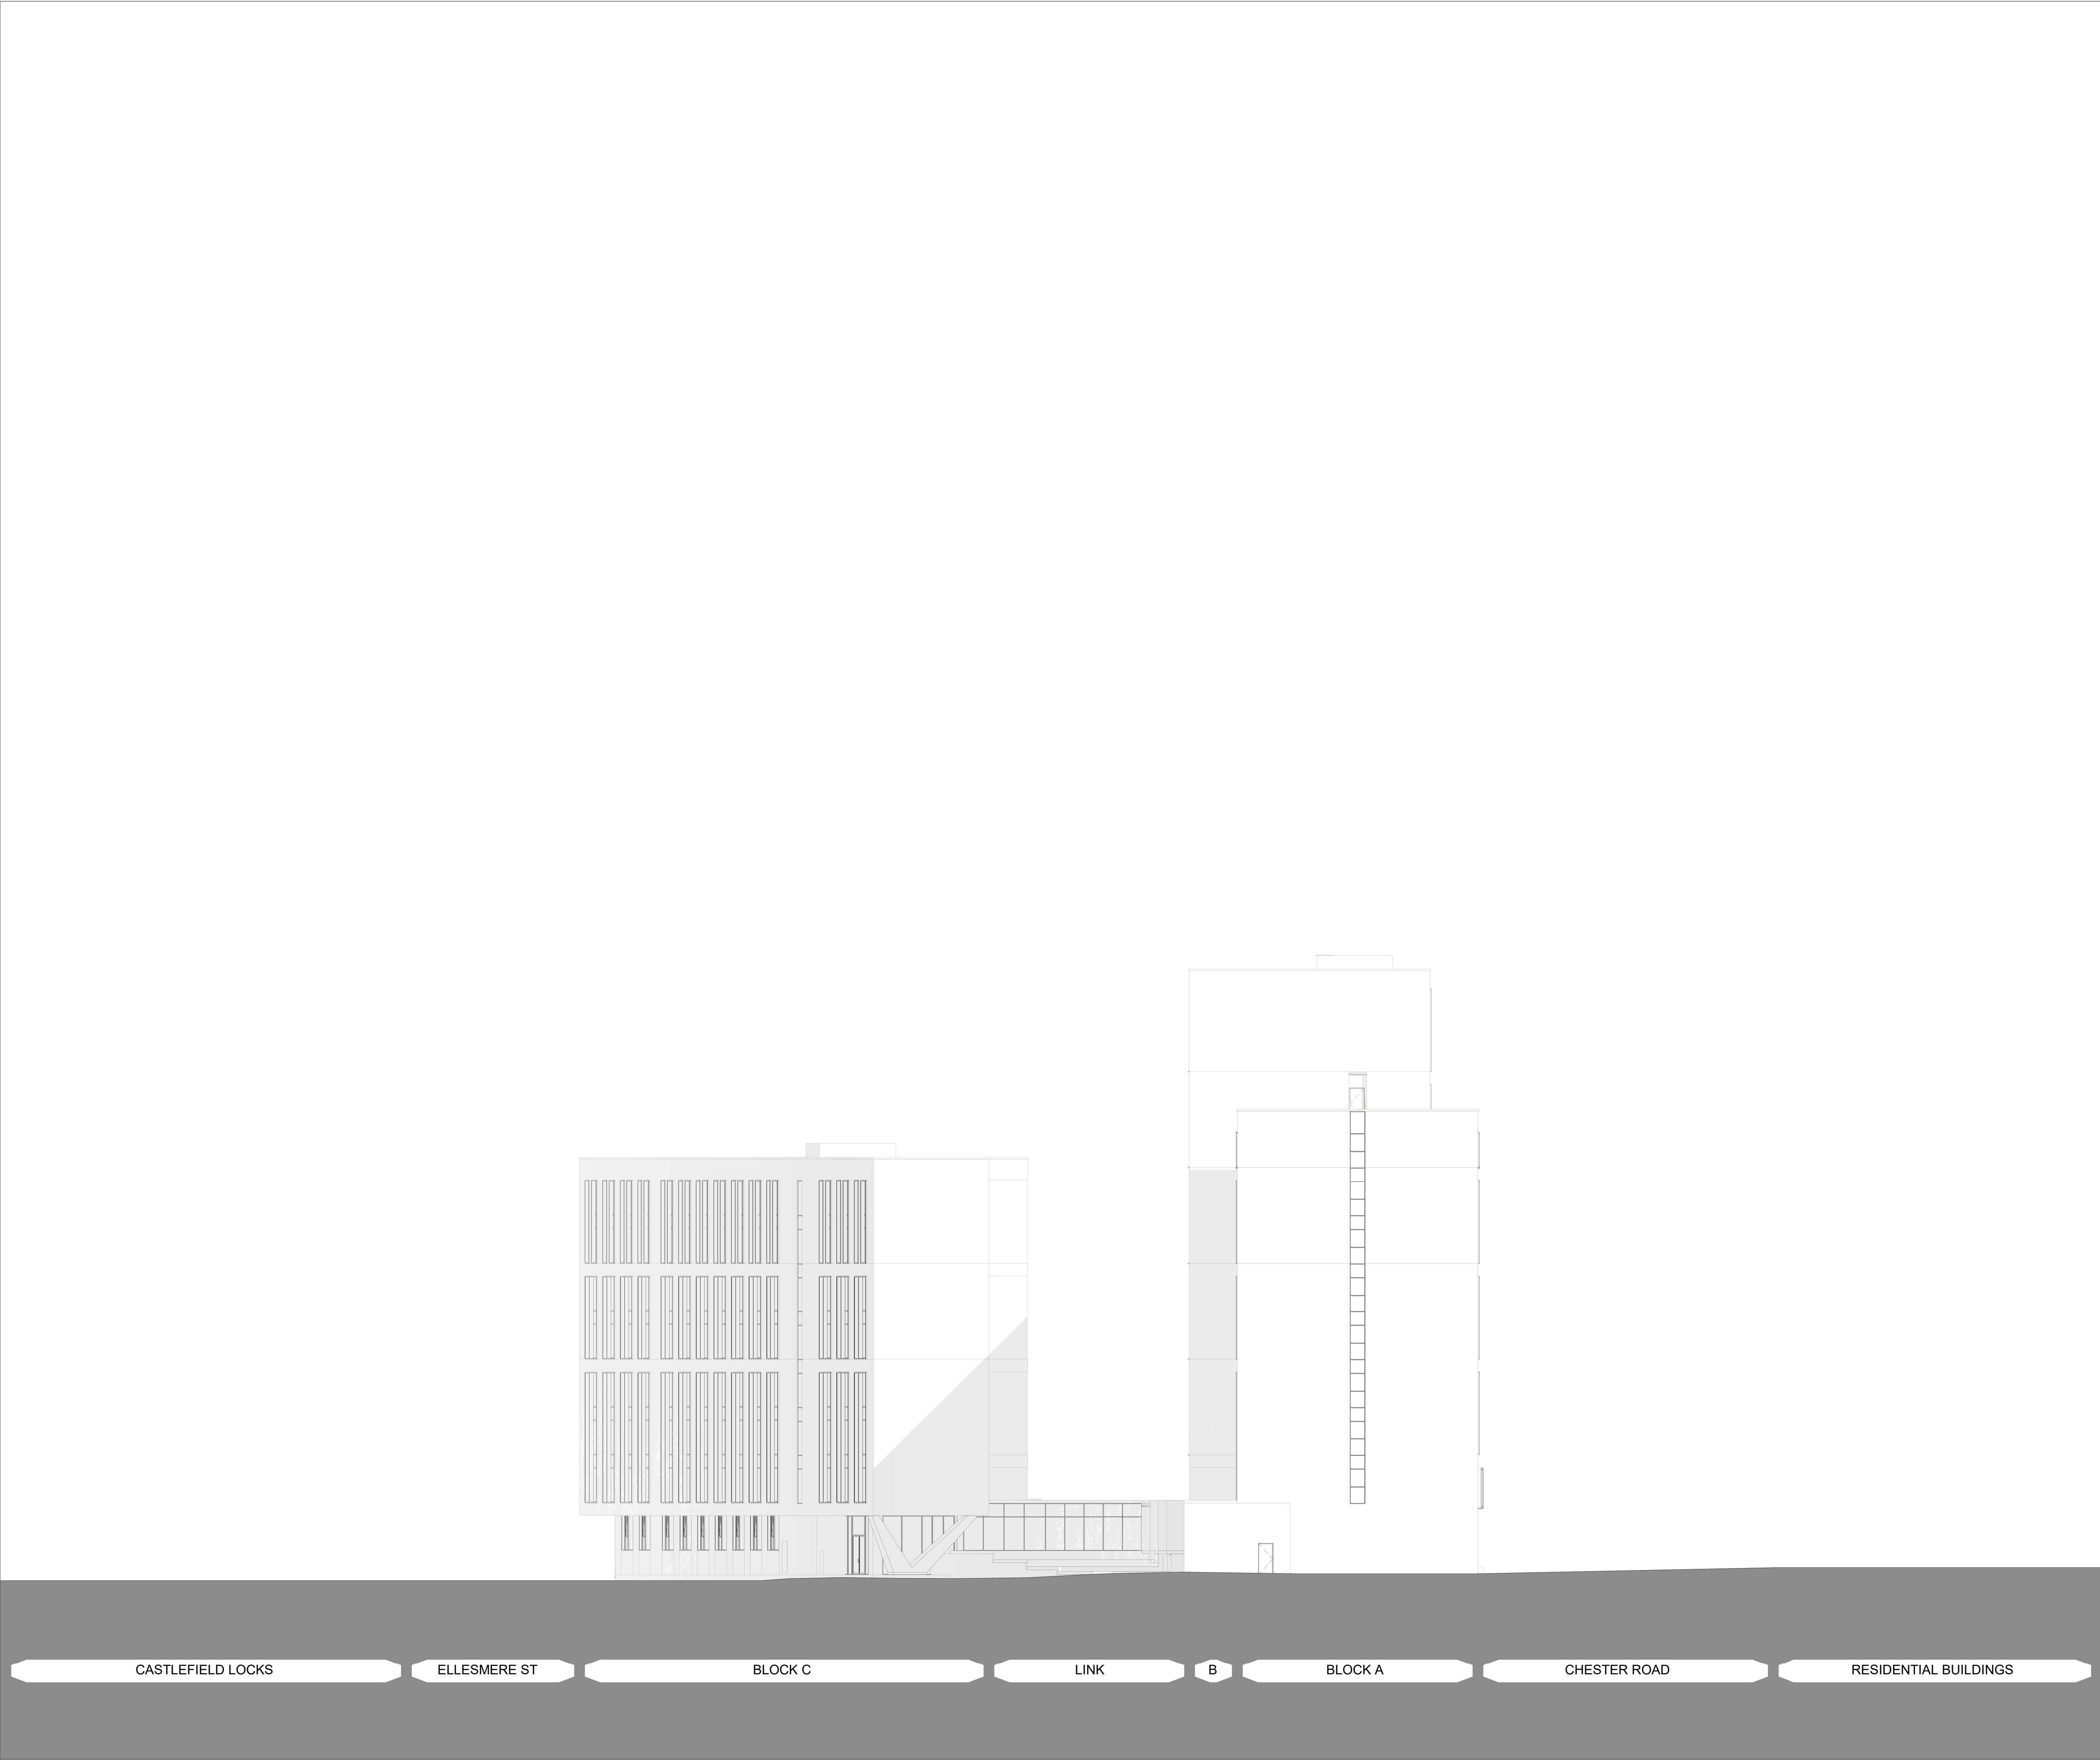

N

KEY PLAN

NOTES

THIS DRAWING MUST NOT BE SCALED.

ALL DIMENSIONS ARE TO BE VERIFIED AND CHECKED ON SITE. ANY DISCREPANCIES THAT ARE OR BECOME APPARENT SHOULD BE REPORTED TO CHAPMAN TAYLOR.

AREAS INDICATED ARE APPROXIMATE GROSS INTERNAL AREA. THEY RELATE TO THE LIKELY AREAS OF THE BUILDING AT THE CURRENT STAGE OF DESIGN. ANY DECISIONS TO BE MADE ON THE BASIS OF THESE PREDICTIONS, WHETHER AS TO PROJECT VIABILITY, PRE-LETTING, LEASE AGREEMENTS, OR THE LIKE, SHOULD INCLUDE DUE ALLOWANCE FOR THE INCREASES AND DECREASES INHERENT IN THE DESIGN DEVELOPMENT AND BUILDING PROCESS.

© COPYRIGHT CHAPMAN TAYLOR 2024

REV

DATE

BY

DESCRIPTION

CHK'D

P0103/09/2025DPPlanning IssueCI

CLIENT

PROJECT

D196TTM-The Trilogy

27 Ellesmere Street
Manchester
M15 4LZ

ARCHITECT

MANCHESTER STUDIO

Boss Warehouse
4 Castle Street, Castlefield
Manchester M15 4LZ
United Kingdom
T +44 (0)161 628 6500
E manchester@chapmantaylor.com
www.chapmantaylor.com

STRUCTURAL ENGINEER

Shepherd Gilmour
Consulting Engineers

SERVICES ENGINEER

DRAWING TITLE

Existing West Elevation

Scale1 : 200 @ A1

2

10

20M

INTERNAL JOB NO

ISSUE DATE

STATUS

DRAWN BY

CHECKED BY

D196TTM

03/09/2025

PLANNING

DP

CI

PROJECT NUMBER

ORIGINATOR

ZONE

LEVEL

TYPE

ROLE

NUMBER

REVISION

D196TTM

CTA

XX

ZZ

DR

A

07208

P01