


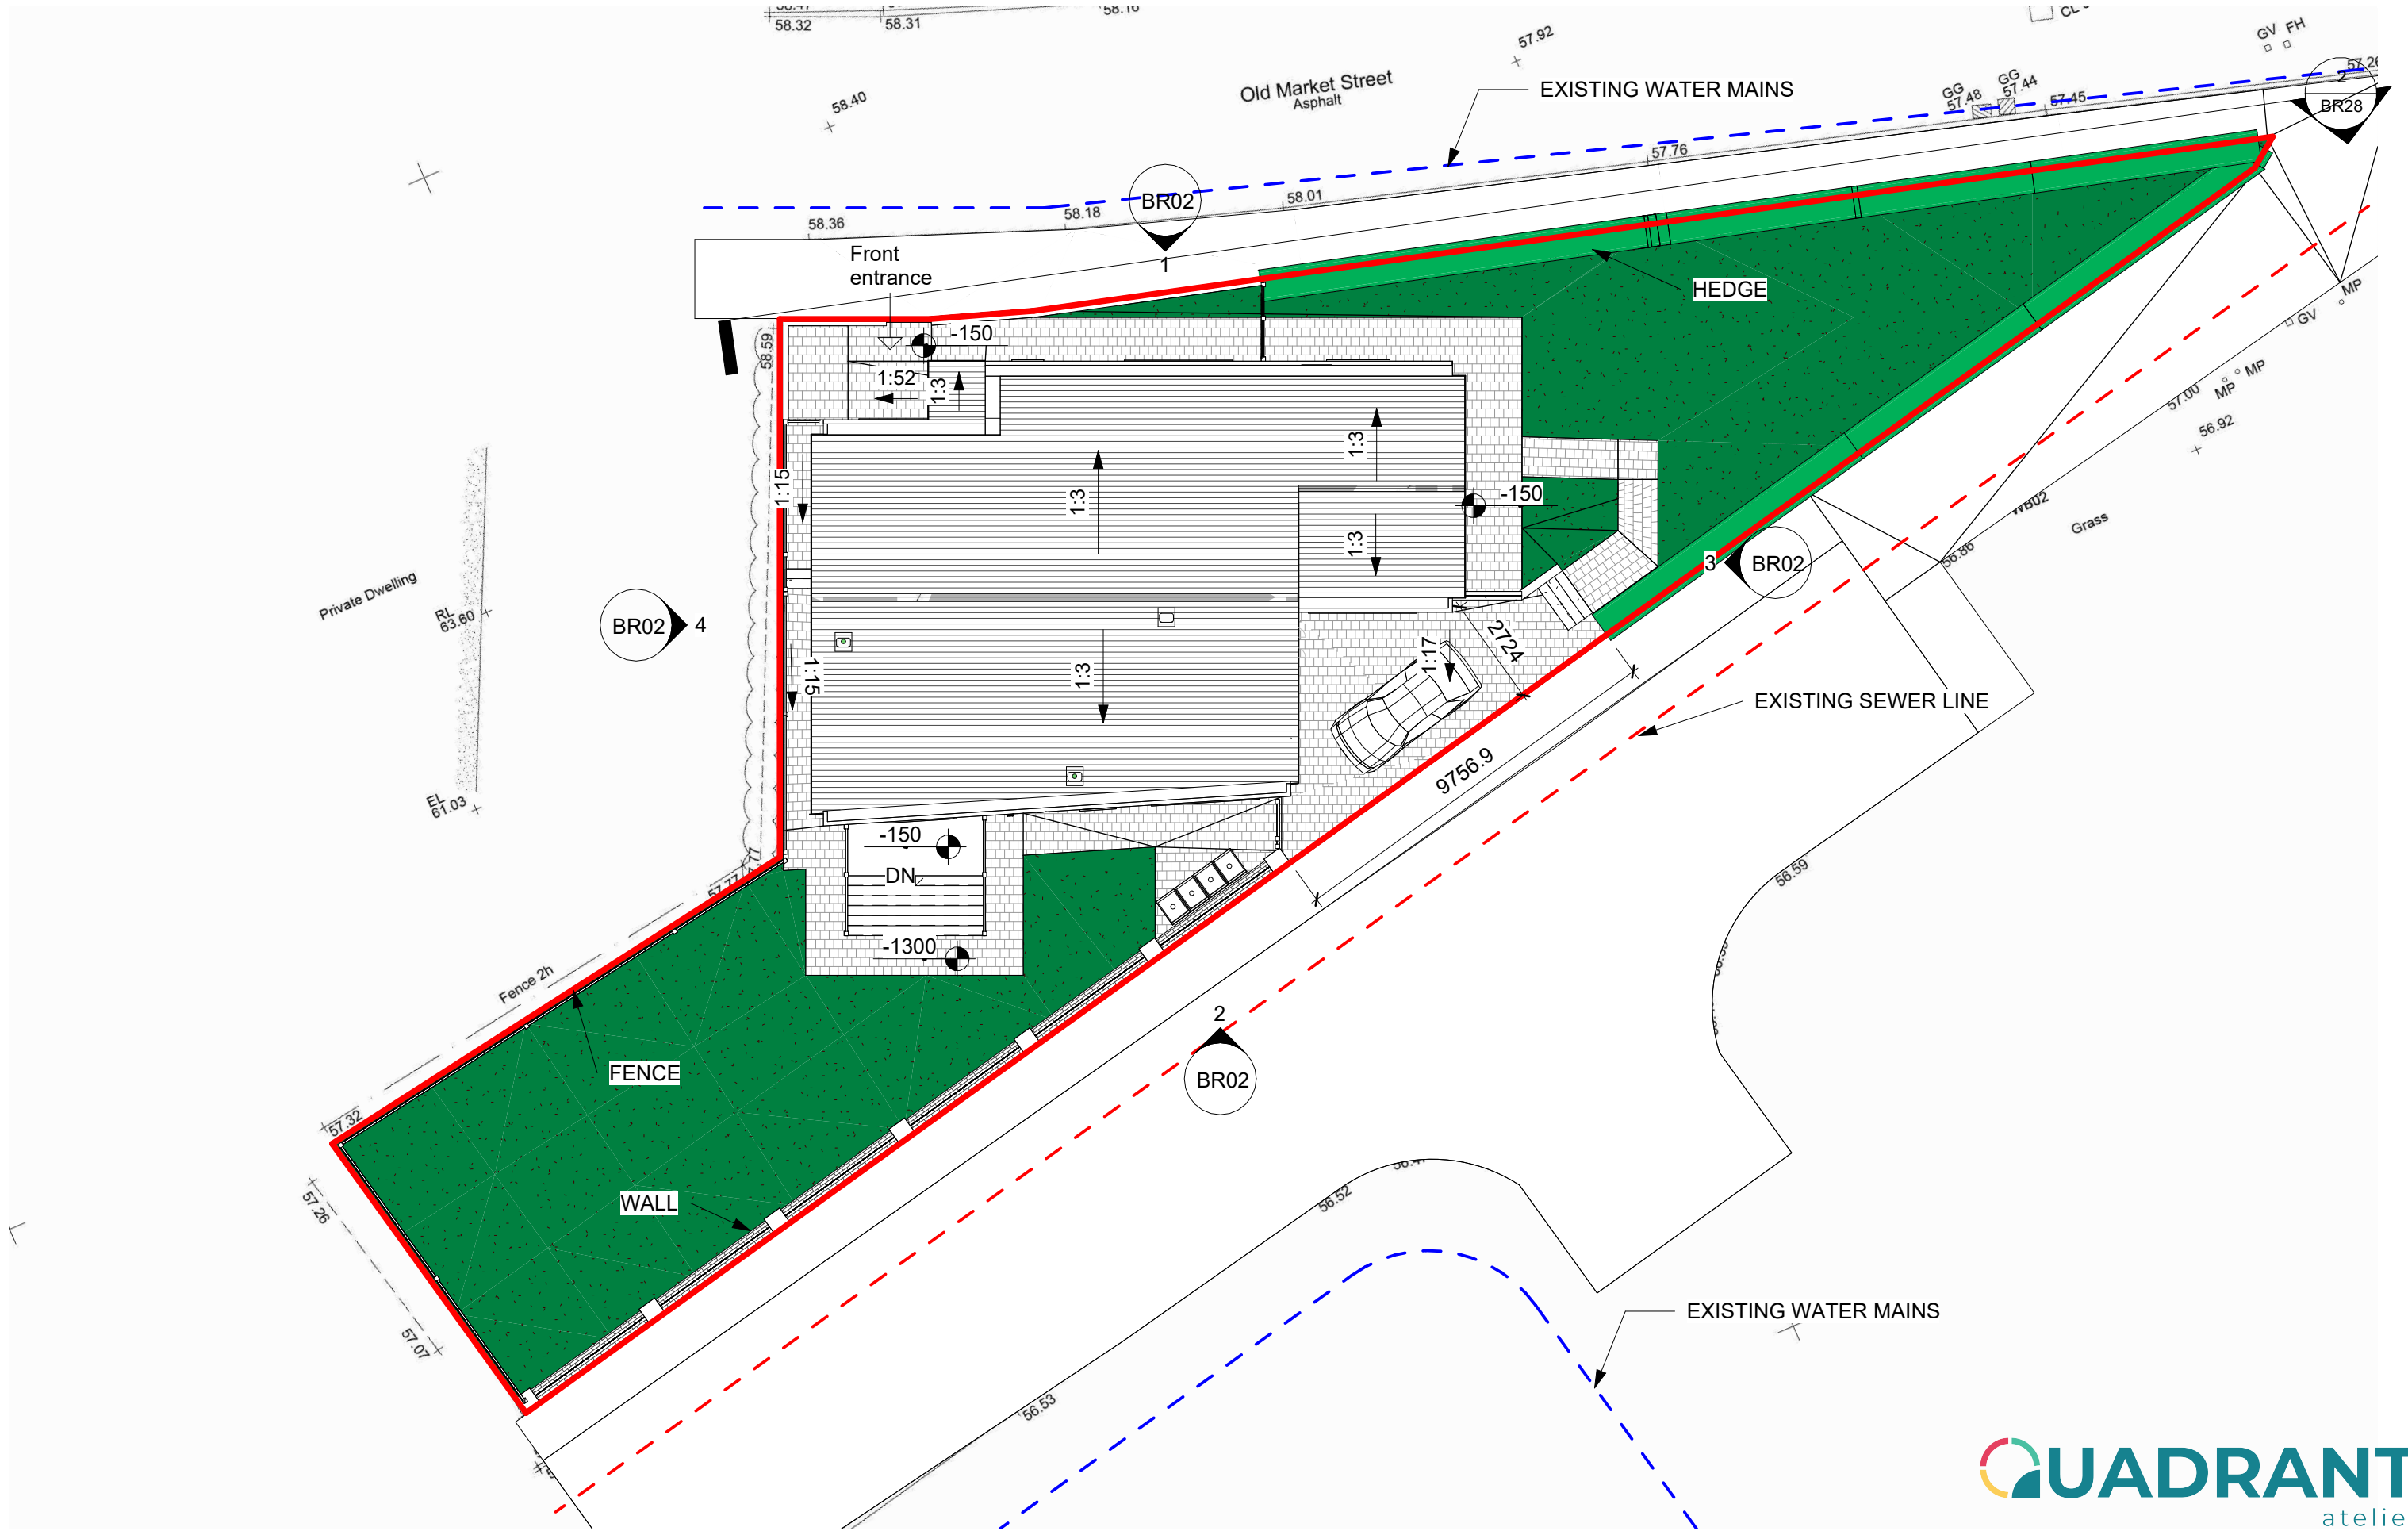

Rev	Date	Description
A	22.09.25	Gable ends changed, internal layout updated, windows updated
B	22.11.25	Boundary treatment updated



Do not scale from this drawing. All dimensions must be checked and verified before preparing drawings or commencing works. This drawing and design is the copyright of Quadrant Atelier LLC and may not be reproduced in any form whatsoever without their prior express written consent.

ALL DRAWINGS TO BE READ IN CONJUNCTION WITH STRUCTURAL ENGINEERS AND OTHER RELEVANT SPECIALISTS DRAWINGS.

Client	Arjan Kadriu		
Job	Old Market Street, Blackley- BUILDING REGULATIONS		
Drawing title	Site Plan		
Project number	A1020	BR01	Rev B
Scale	1 : 150 @ A3		
Date	01/23/07		
Drawn by	QG	Checked by	QG