


Block C floor plans

4 Storey



Upper floor plans

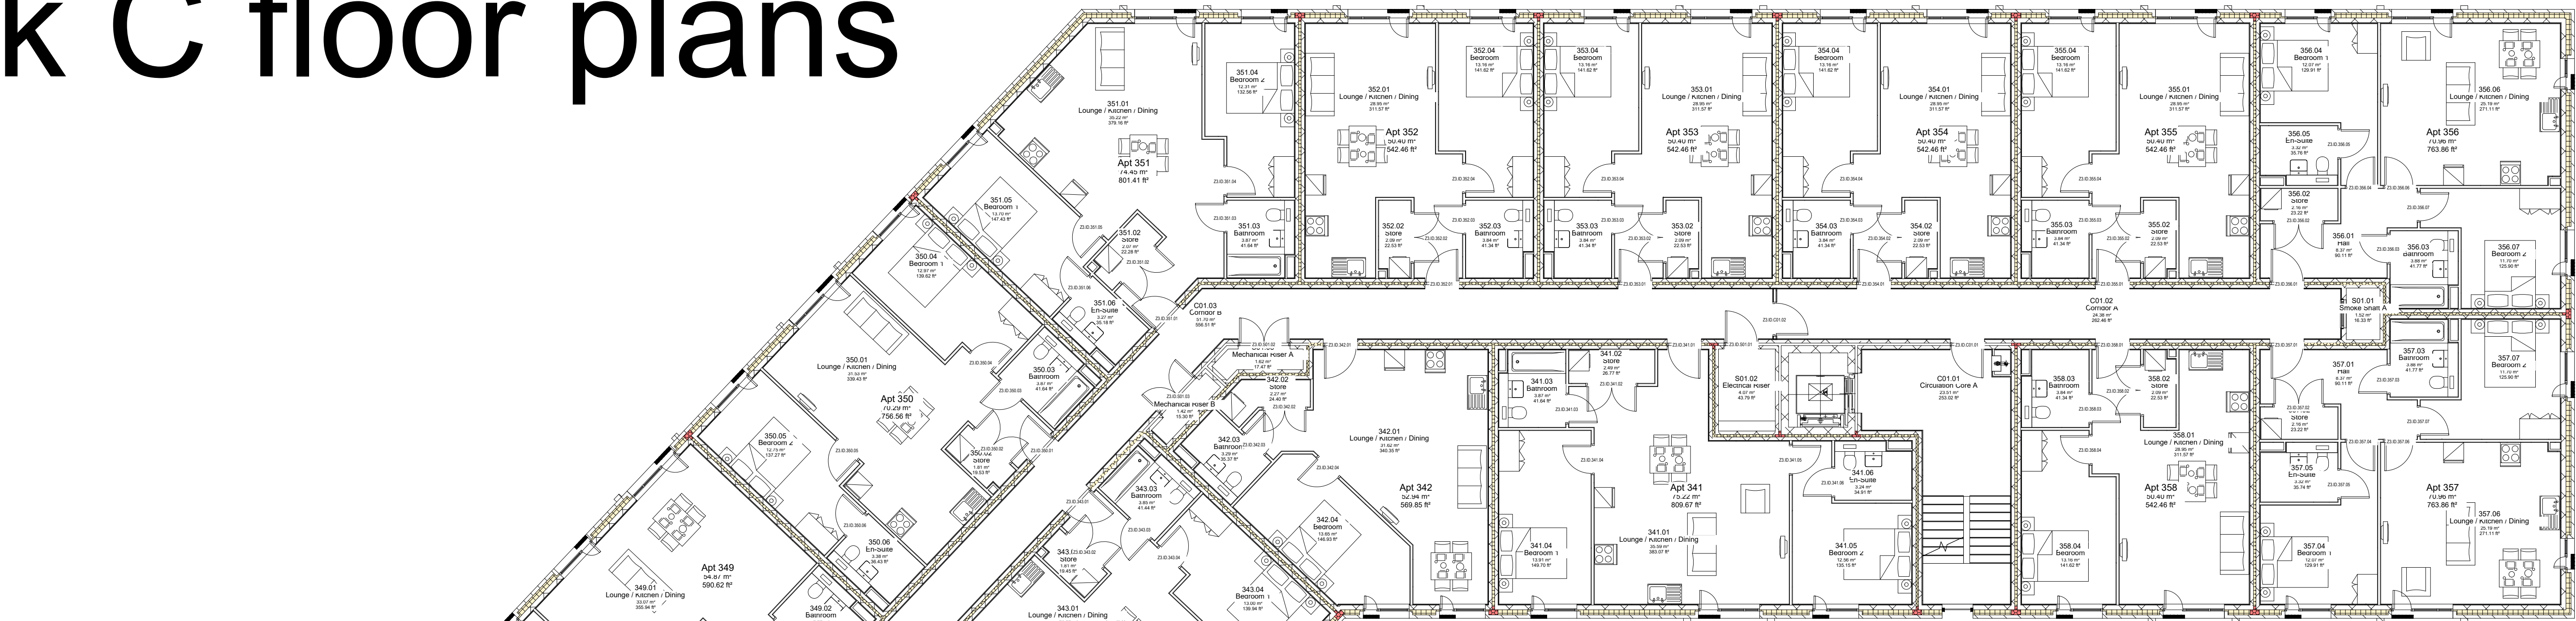

Ground floor plan

Revision			
Project Name Riverpark Road			
Location Manchester			
Drawing Title Block C Floor Plans			
Job No. 012	Drawing No. KH012-A-803		
Revision RGC	Scale 1:500		
Drawn By RGC	Date November 2025		
Checked by RGC	Date Checked 07/11/2025		