



Area Schedule (GIA)			
Block Number	House Type	Level	Area
Plot 12	4b7p	00 GF Level	61.0 m²
Plot 12	4b7p	01 FF Level	62.2 m²
			123.2 m²

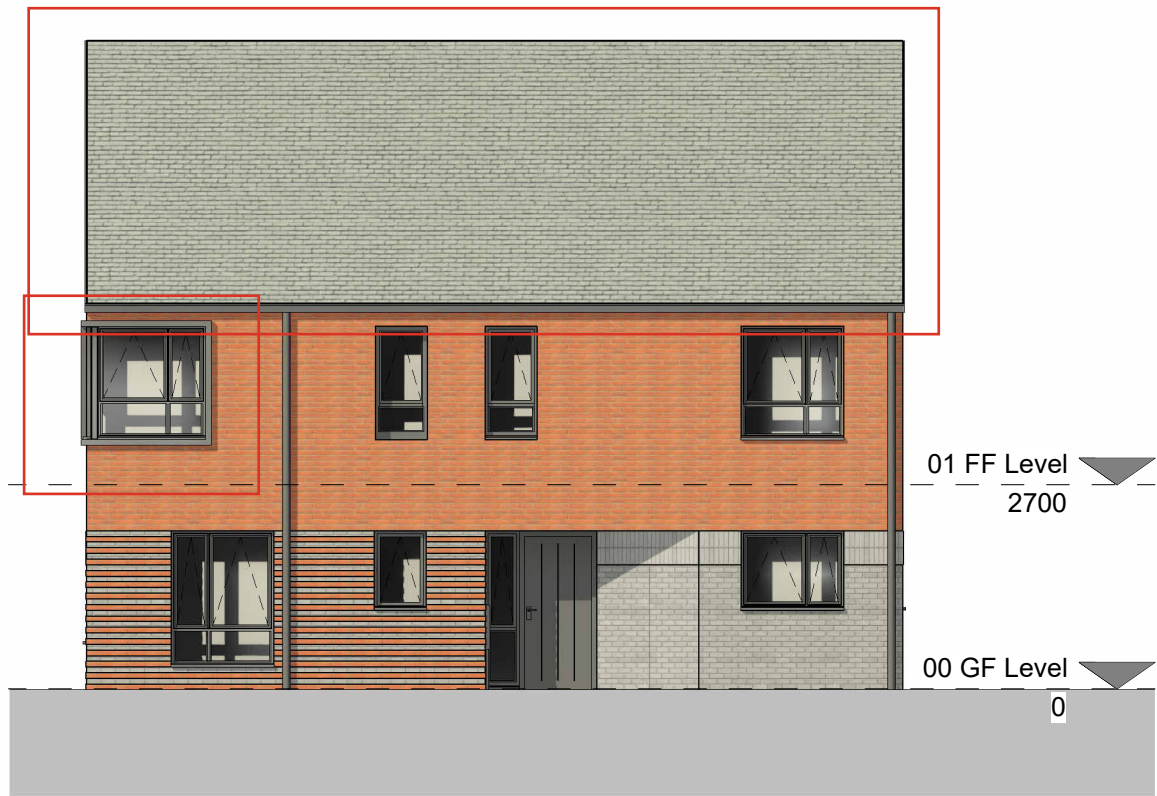


Front Elevation
1 : 100

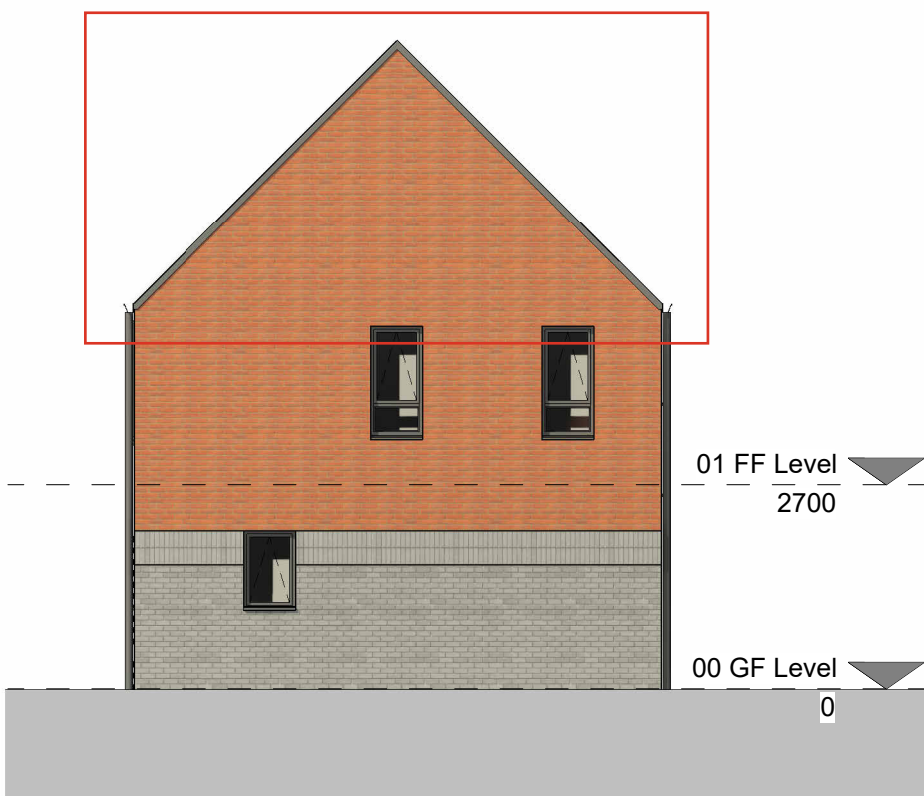


Right Elevation
1 : 100




Rear Elevation
1 : 100

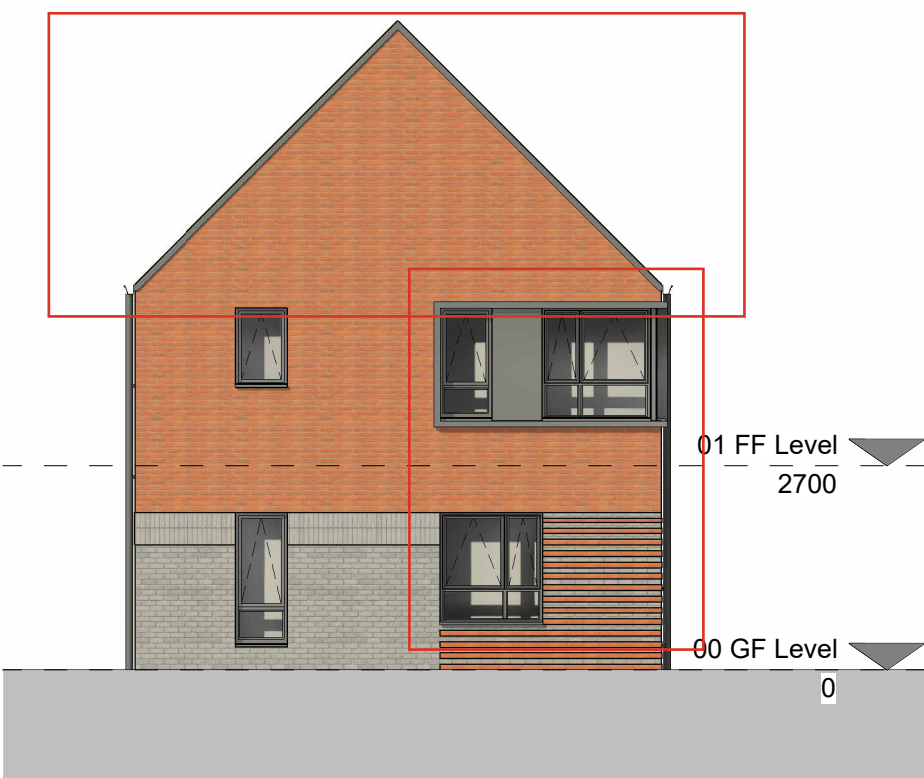

Left Elevation
1 : 100

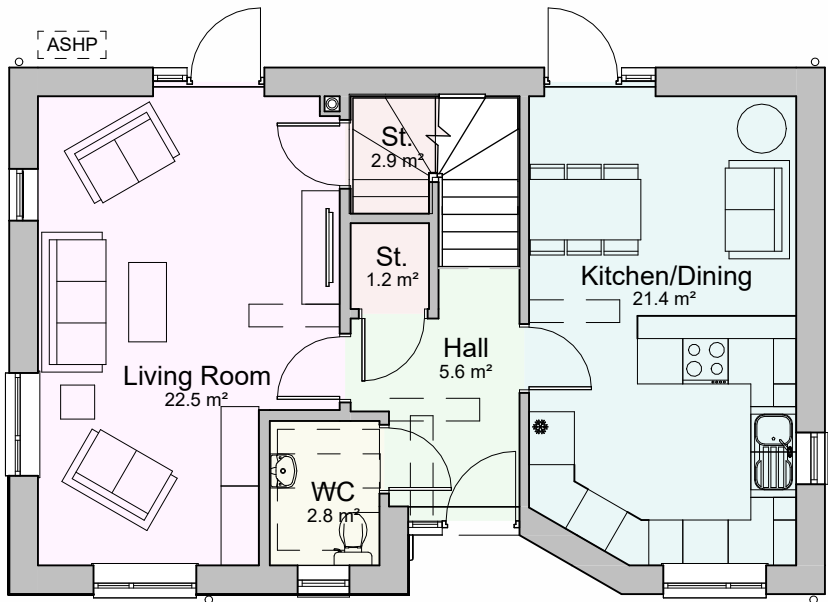

Ground Floor
1 : 100

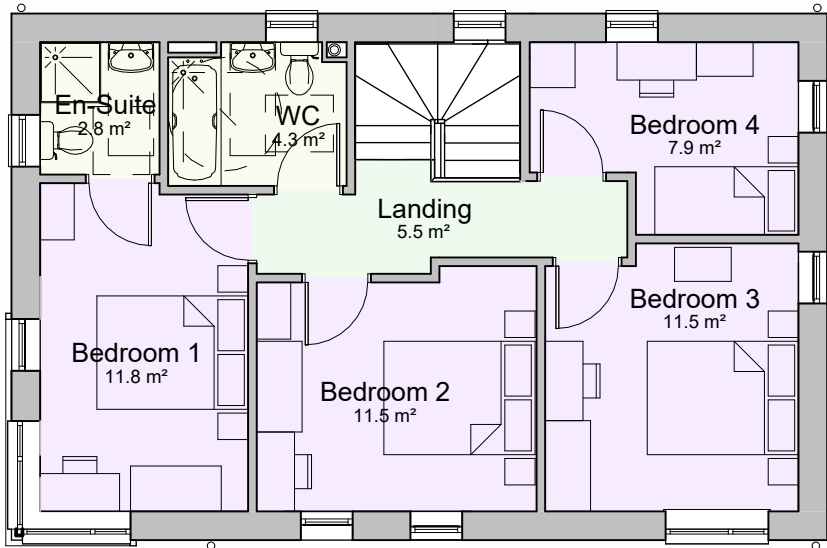

First Floor
1 : 100

A	22.10.24	JC	Minor Planning Amendments	SW
Rev.	Date	Dim.		Chkd.

BowkerSadler

Project
Heatherdale Drive

Client
Mosscares St. Vincent's

Drawing
Block 12 Plans & Elevations

Scale 1 : 100	Sheet Size @ A1	Drawn ACo	Checked SW	Date 10/07/24
Project No. 21-026 -	Originator	Zone	Level	Form Discipline
			Number 1044	Revision A
Status Planning				
Hatherlow House, Hatherlow, Romiley, Stockport, SK6 3DY 0161 406 7333 office@bowker-sadler.co.uk www.bowker-sadler.co.uk				