
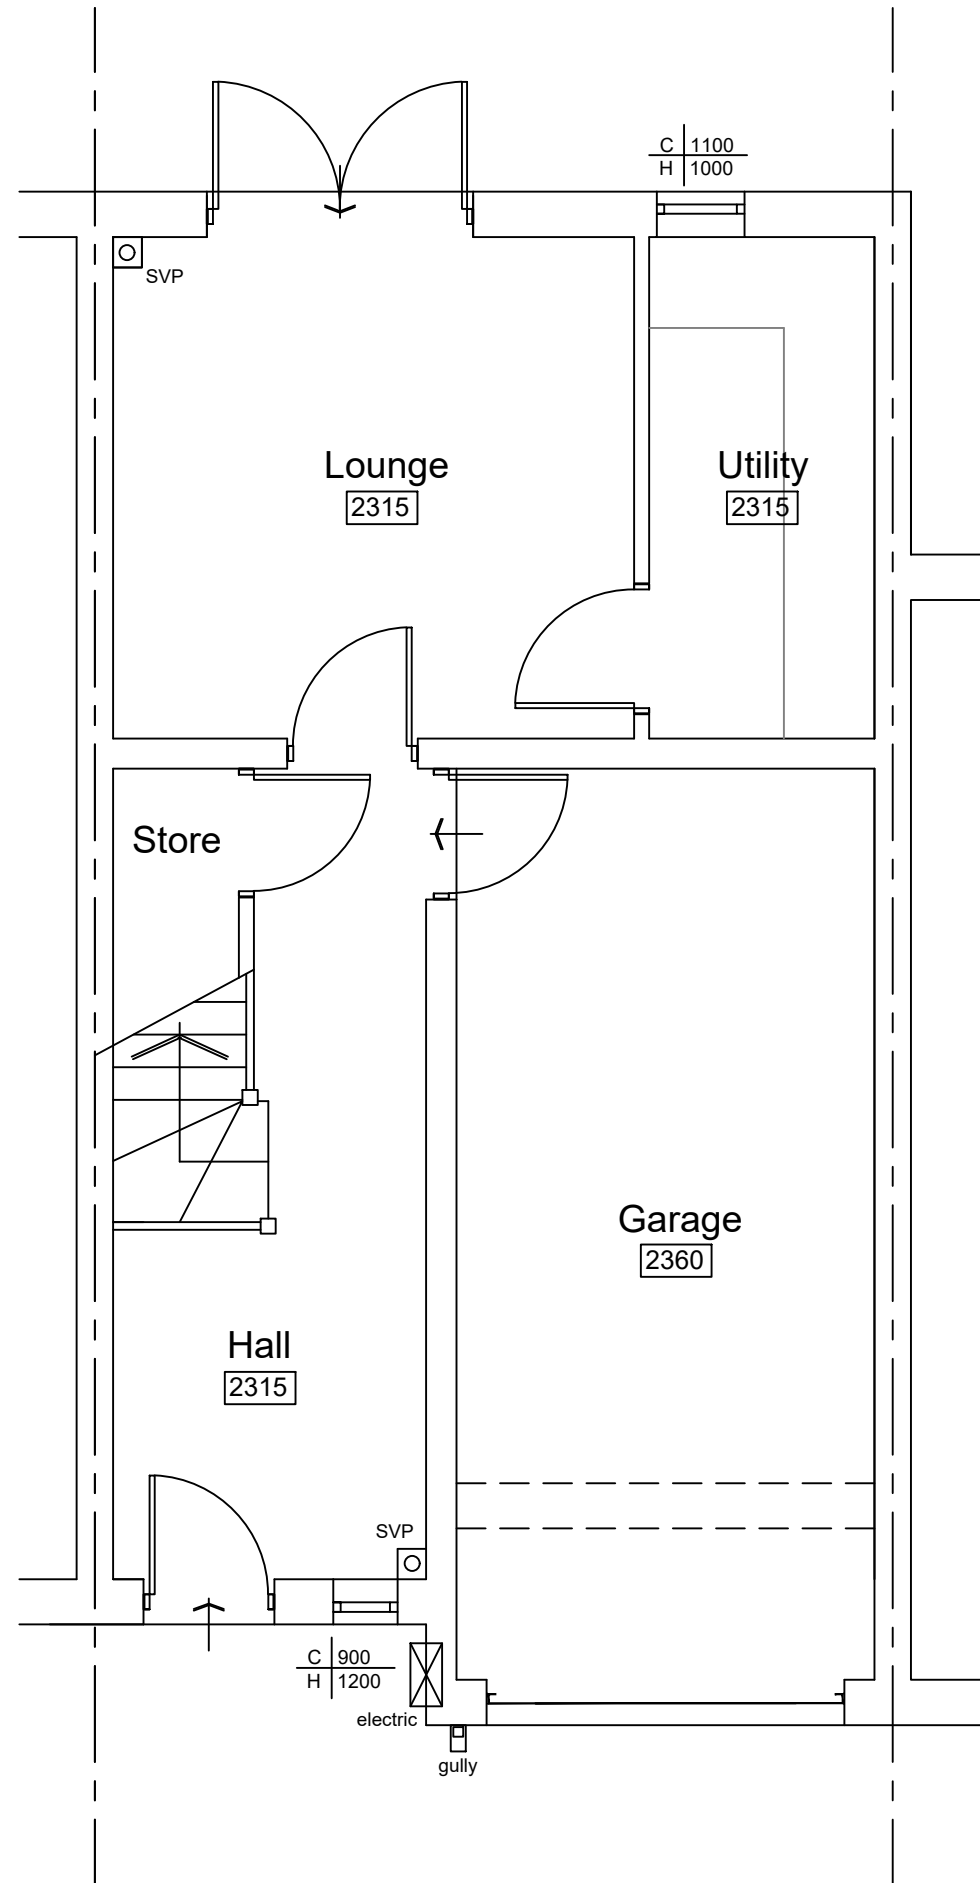
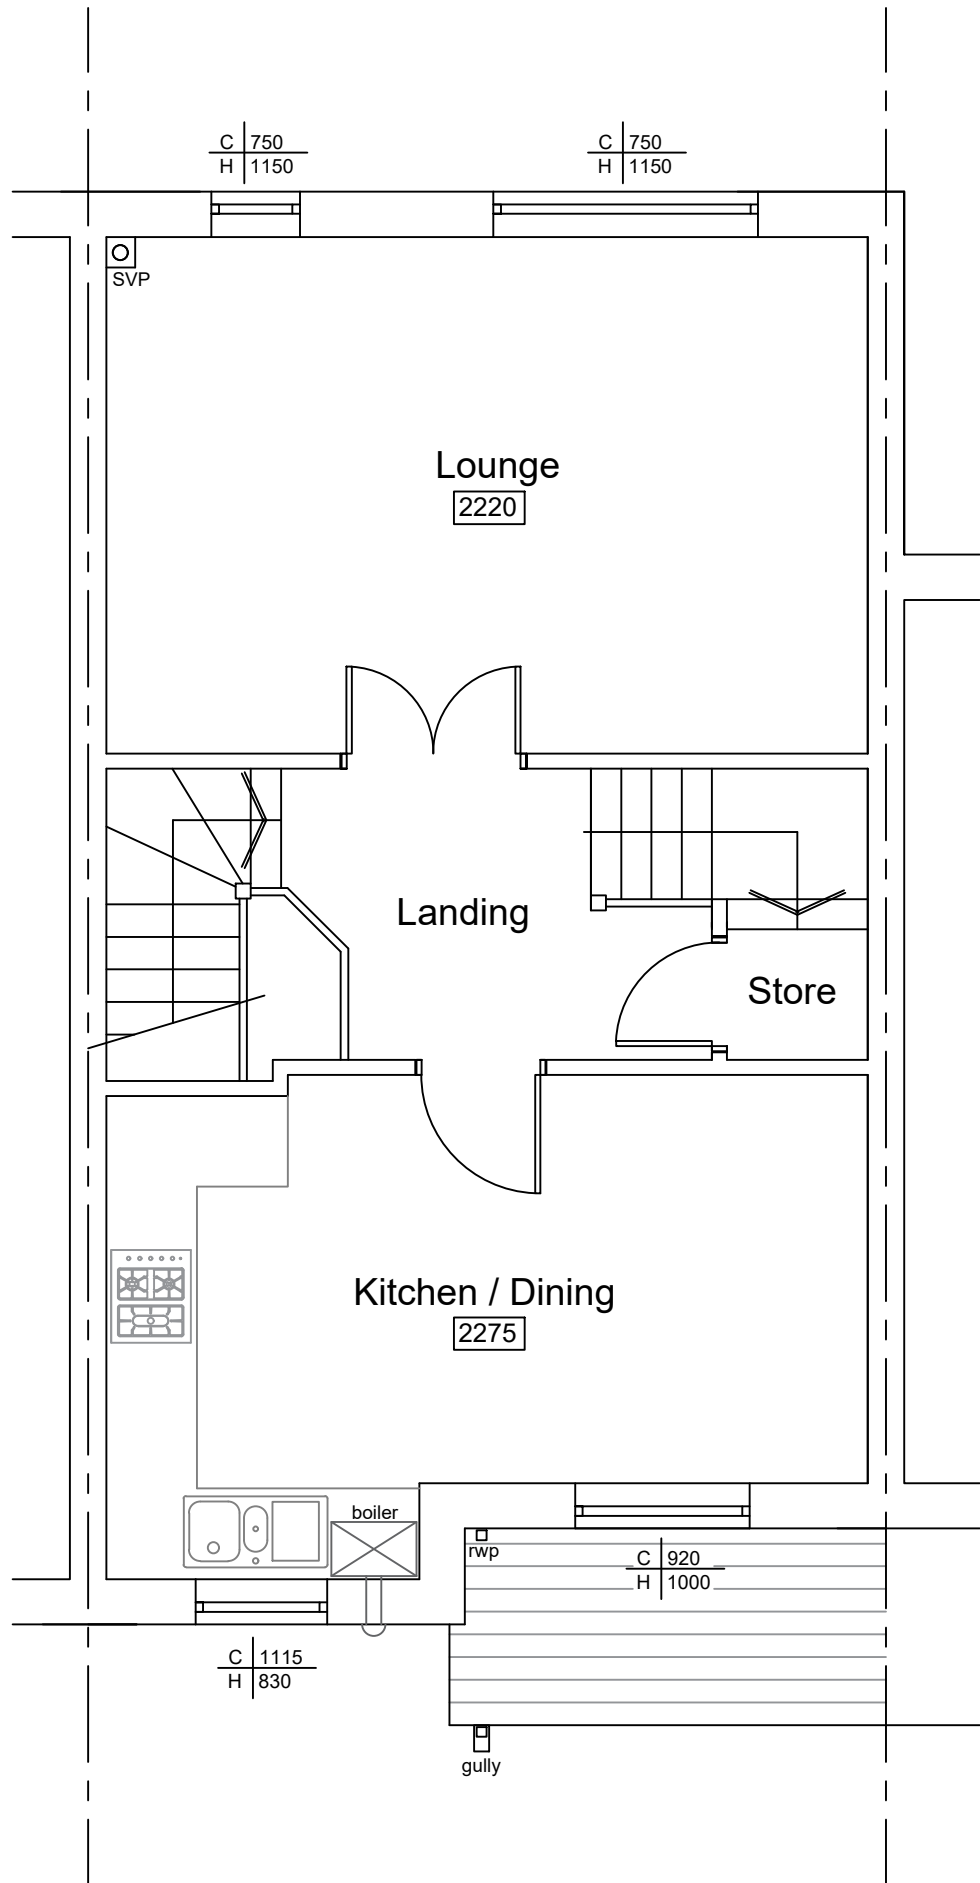
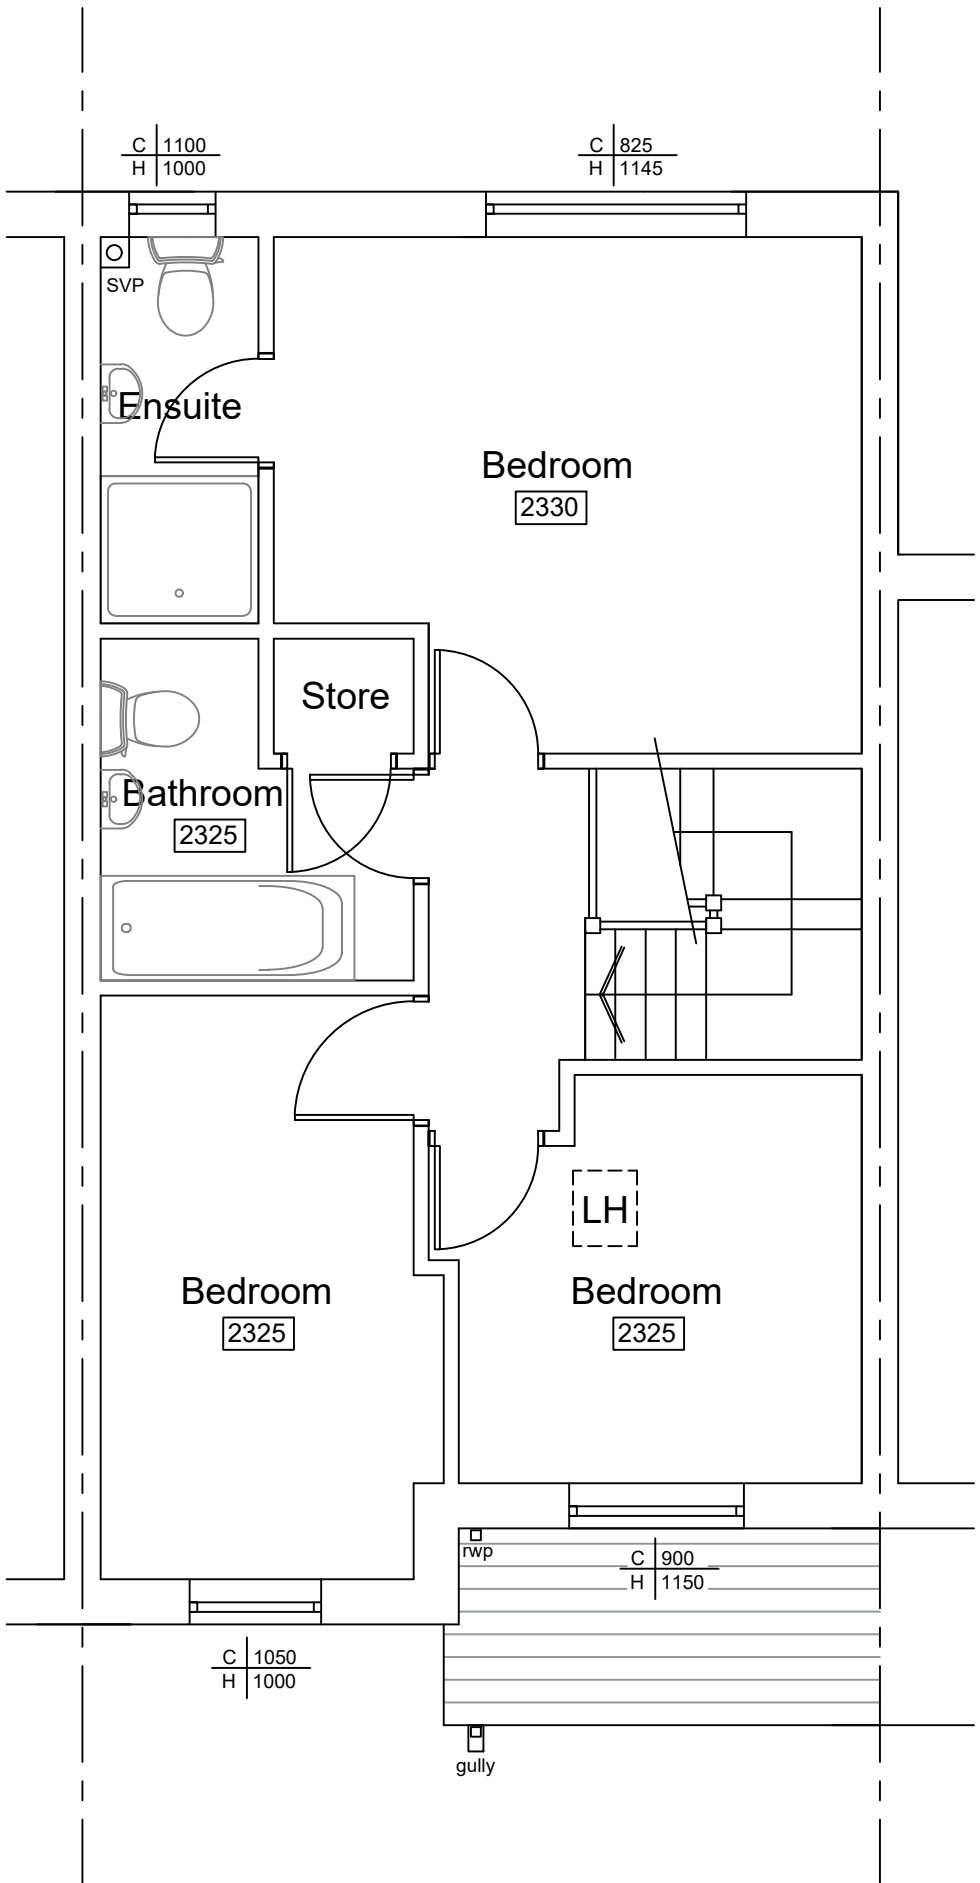
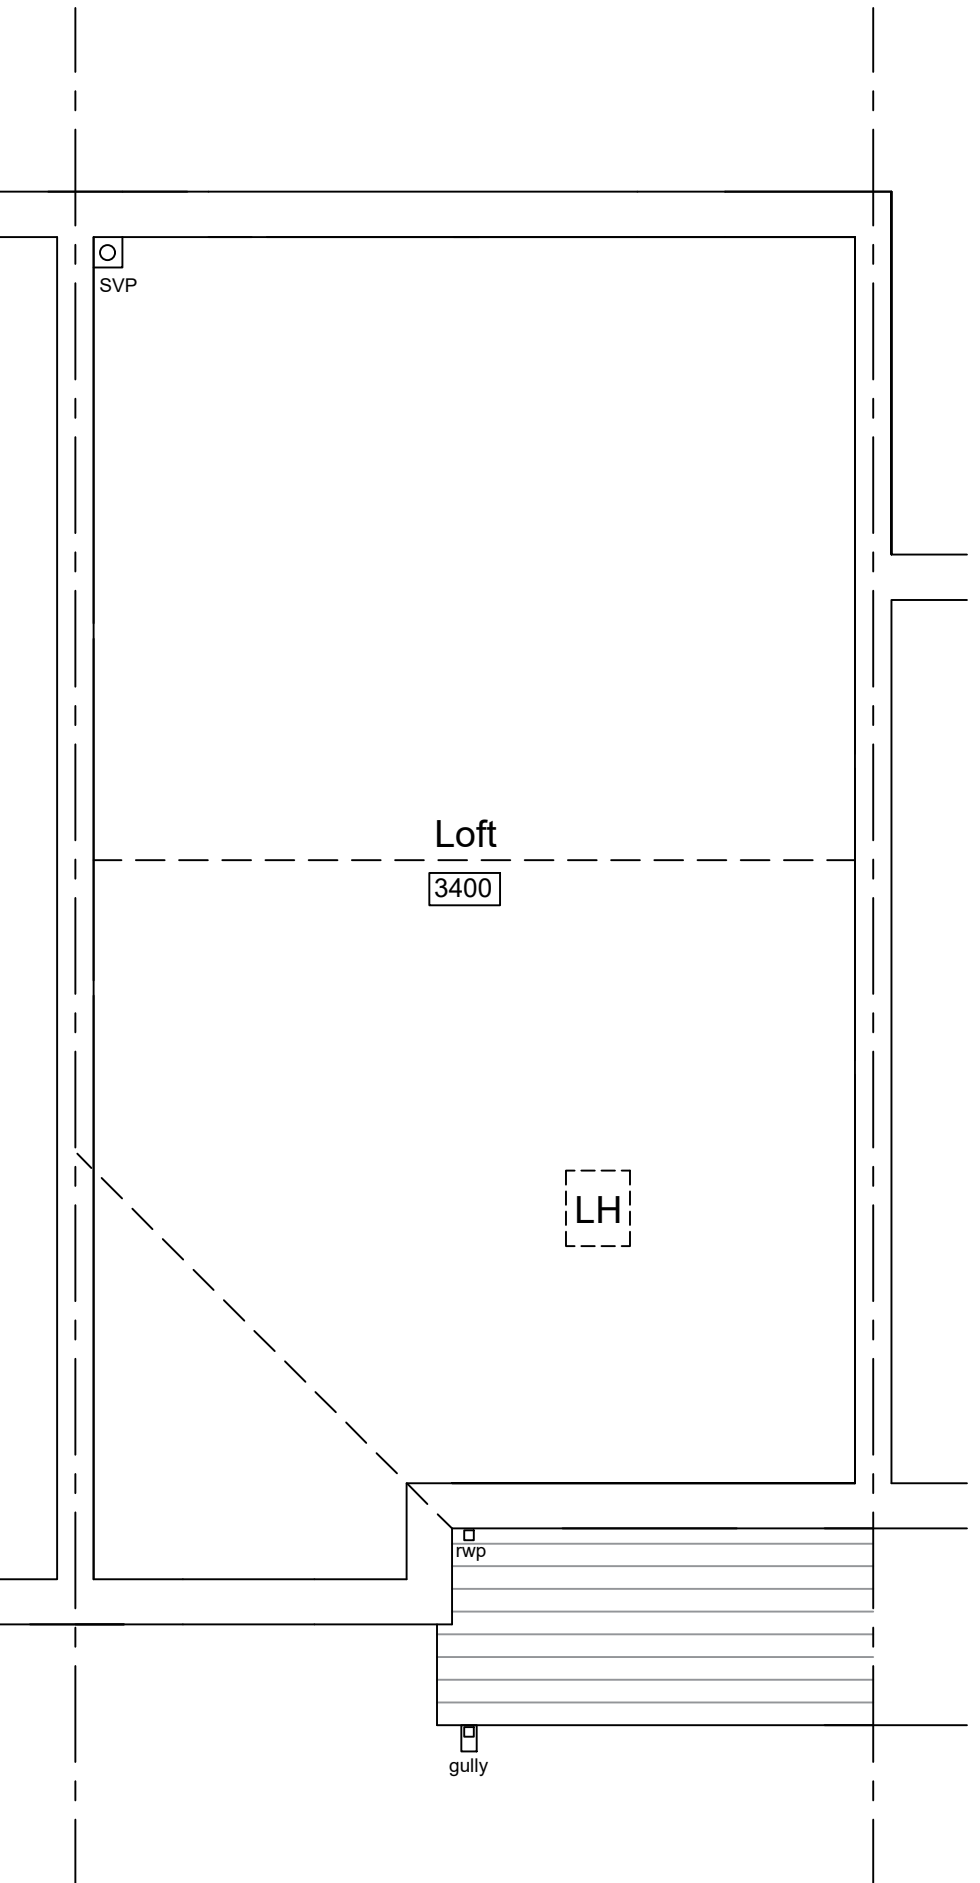


Left Elevation 1:100 Front Elevation 1:100 Right Elevation 1:100 Rear Elevation 1:100 Site Location Plan 1:1250

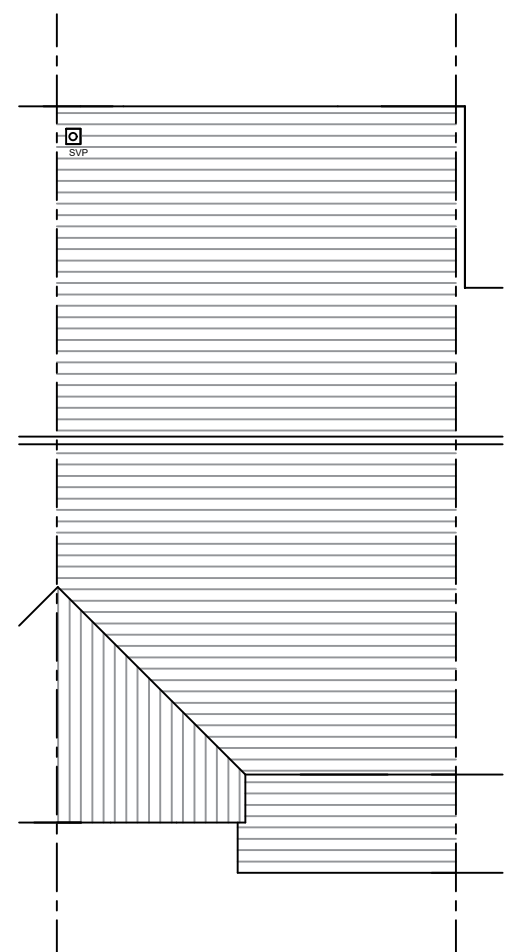

Ground Floor Plan 1:50



First Floor Plan 1:50

Second Floor Plan 1:50

Loft Plan 1:50

Roof Plan 1:100

45 NORTHUMBERLAND WAY, SHARSTON, MANCHESTER, M22 4UG

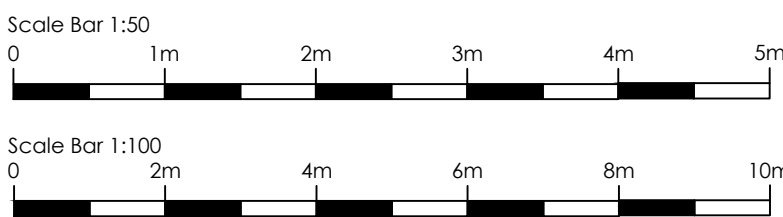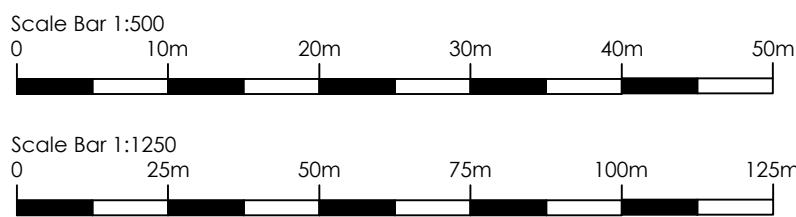

This drawing is the copyrighted. Contractors must check all dimensions on site.
Rev Date Description
- - -

job
45 Northumberland Way, Sharston,
Manchester, M22 4UG
title
Existing Plans & Elevations

Saheel Ashraf
date 10/25
scale 1:100 1:50 @ A1
revision

drawing no
01
A B C D E