



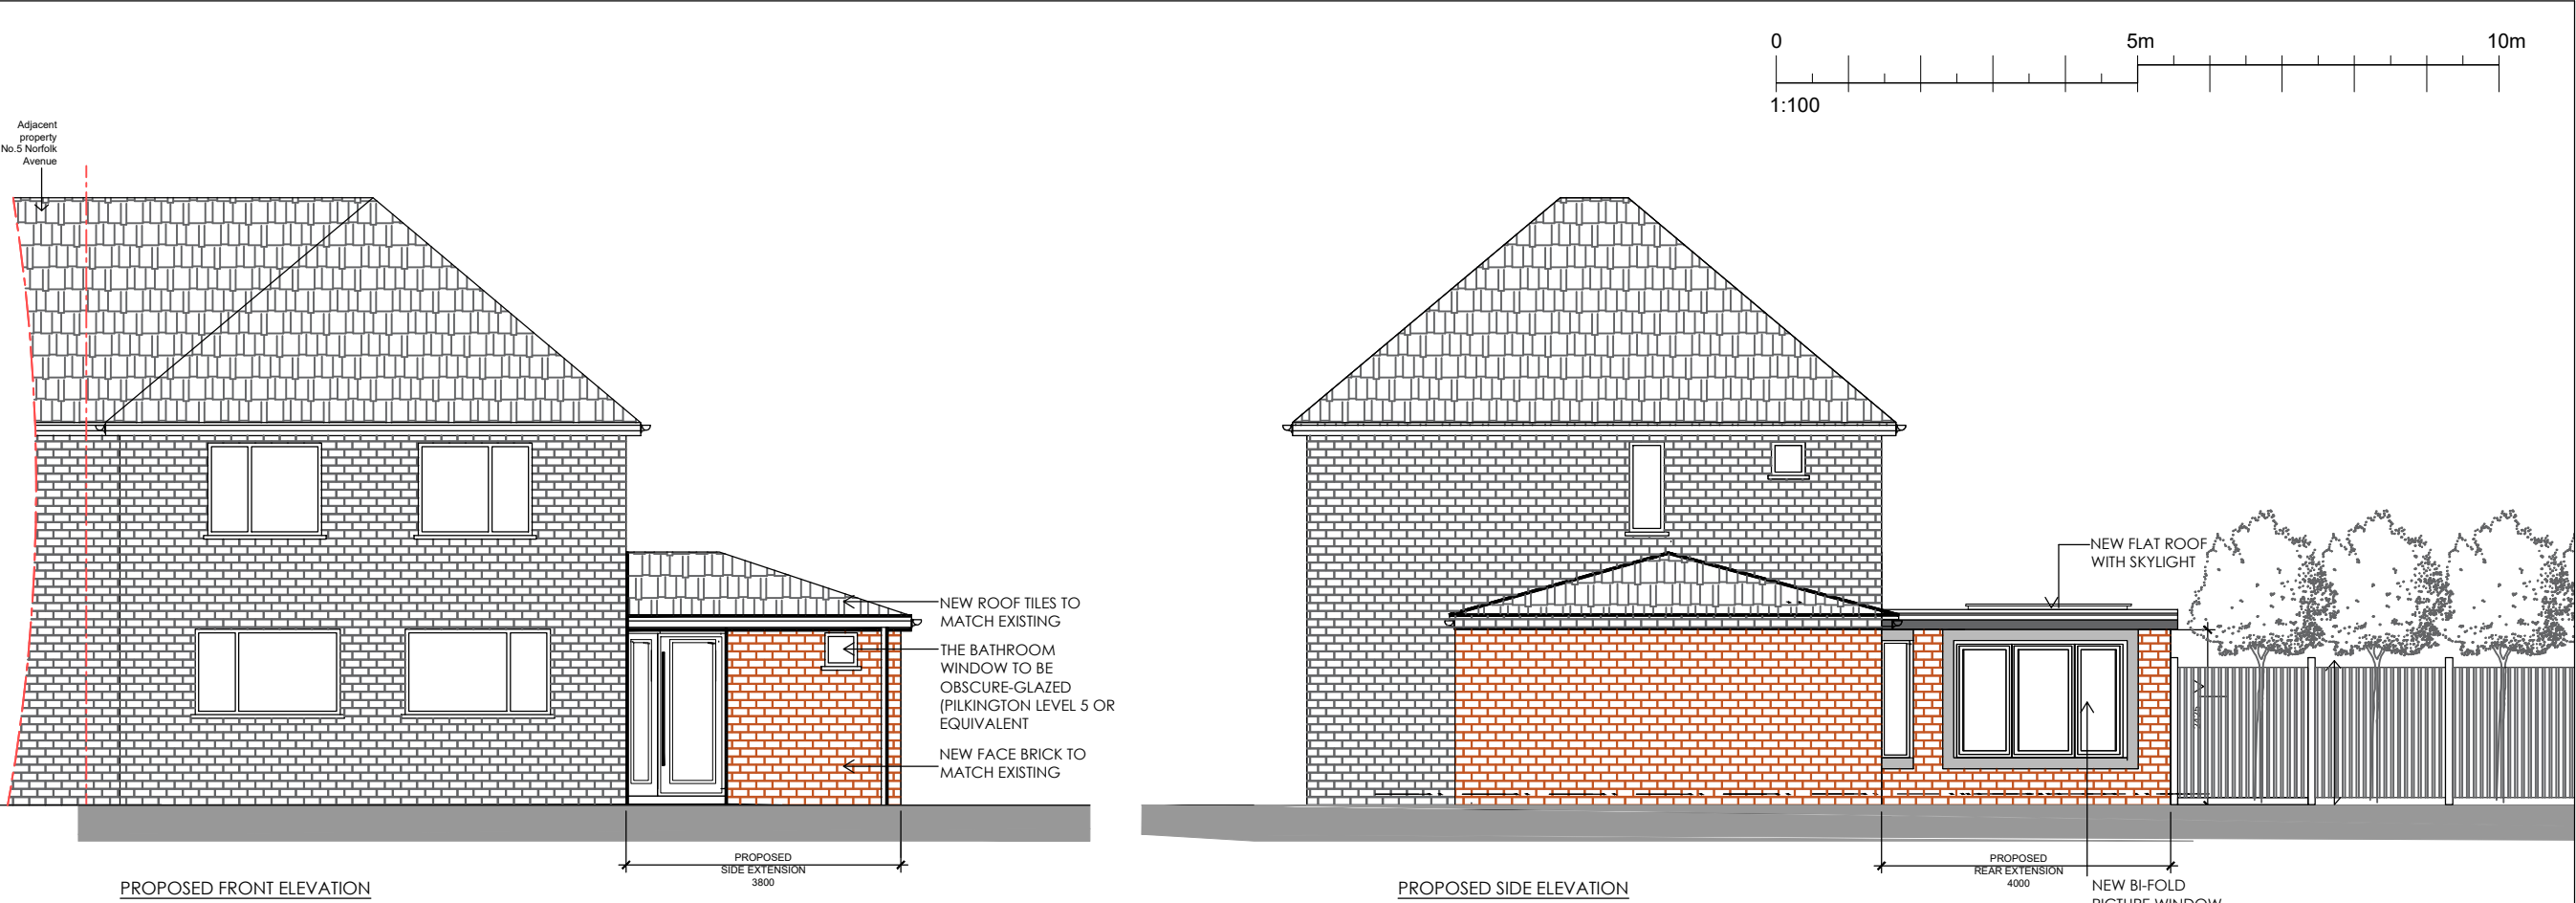

PROPOSED FRONT ELEVATION

PROPOSED SIDE ELEVATION

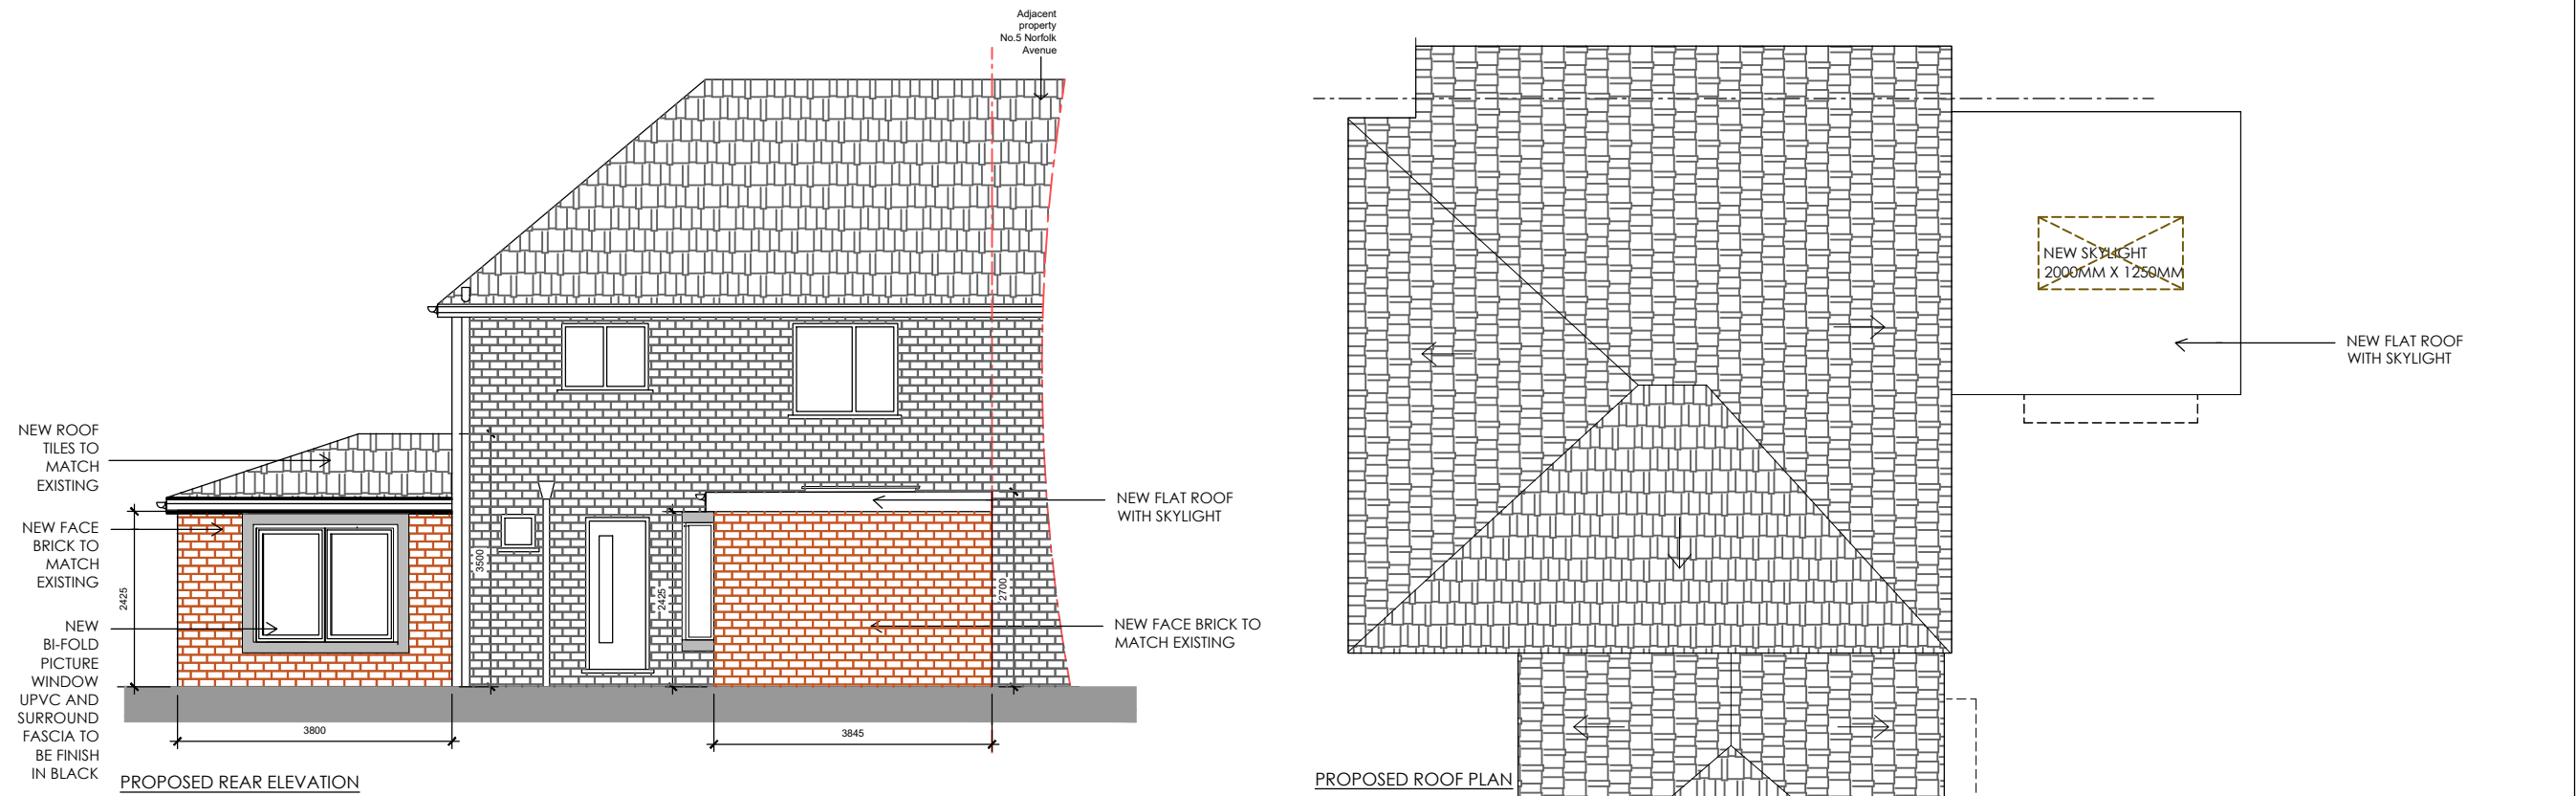

PROPOSED REAR ELEVATION

PROPOSED ROOF PLAN

General Notes

The Contractor is to check all dimensions on site and report any discrepancies to the Contract Administrator. This drawing is to be read in conjunction with all other standard documentation. Dimensions are not to be scaled from this drawing.

P3	Planning Issue	20/11/25
P2	Planning Issue	15/10/25
P1	Planning Issue	02/07/25
No.	Revision /Issue	Date

RUBEEN KADRI
ARCHITECTURAL DESIGN STUDIO
07767935960
rubeenk@yahoo.com

Project Name and Address :
7 NORFOLK AVENUE MANCHESTER
M18 7BF

Client :
TITI BANZA

Title :
PROPOSED ROOF PLAN AND ELEVATIONS

Project No : 28_2025	Drawn by : AG
Date : 02/07/25	Drawing No: PL-003
Scale : 1:100@A3	