

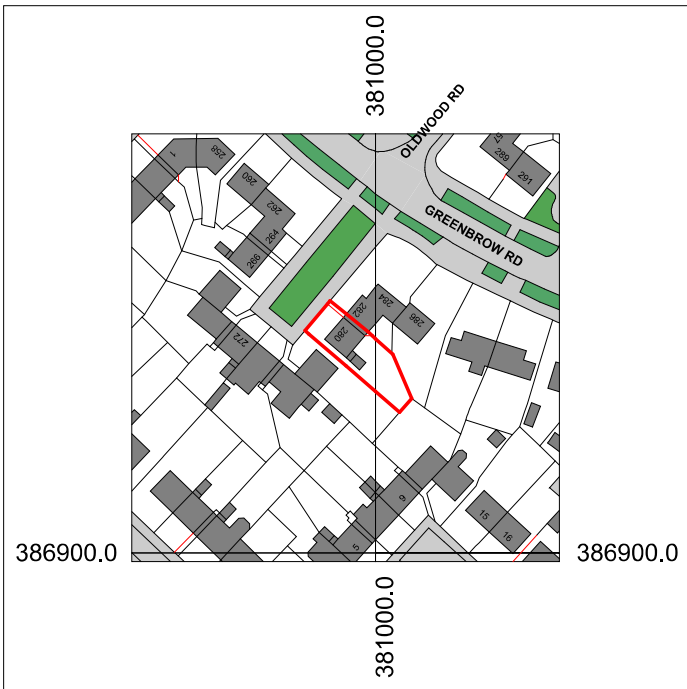


Location Plan
1 : 1250

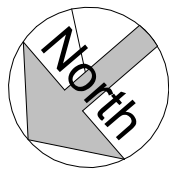

Site Plan
1 : 200

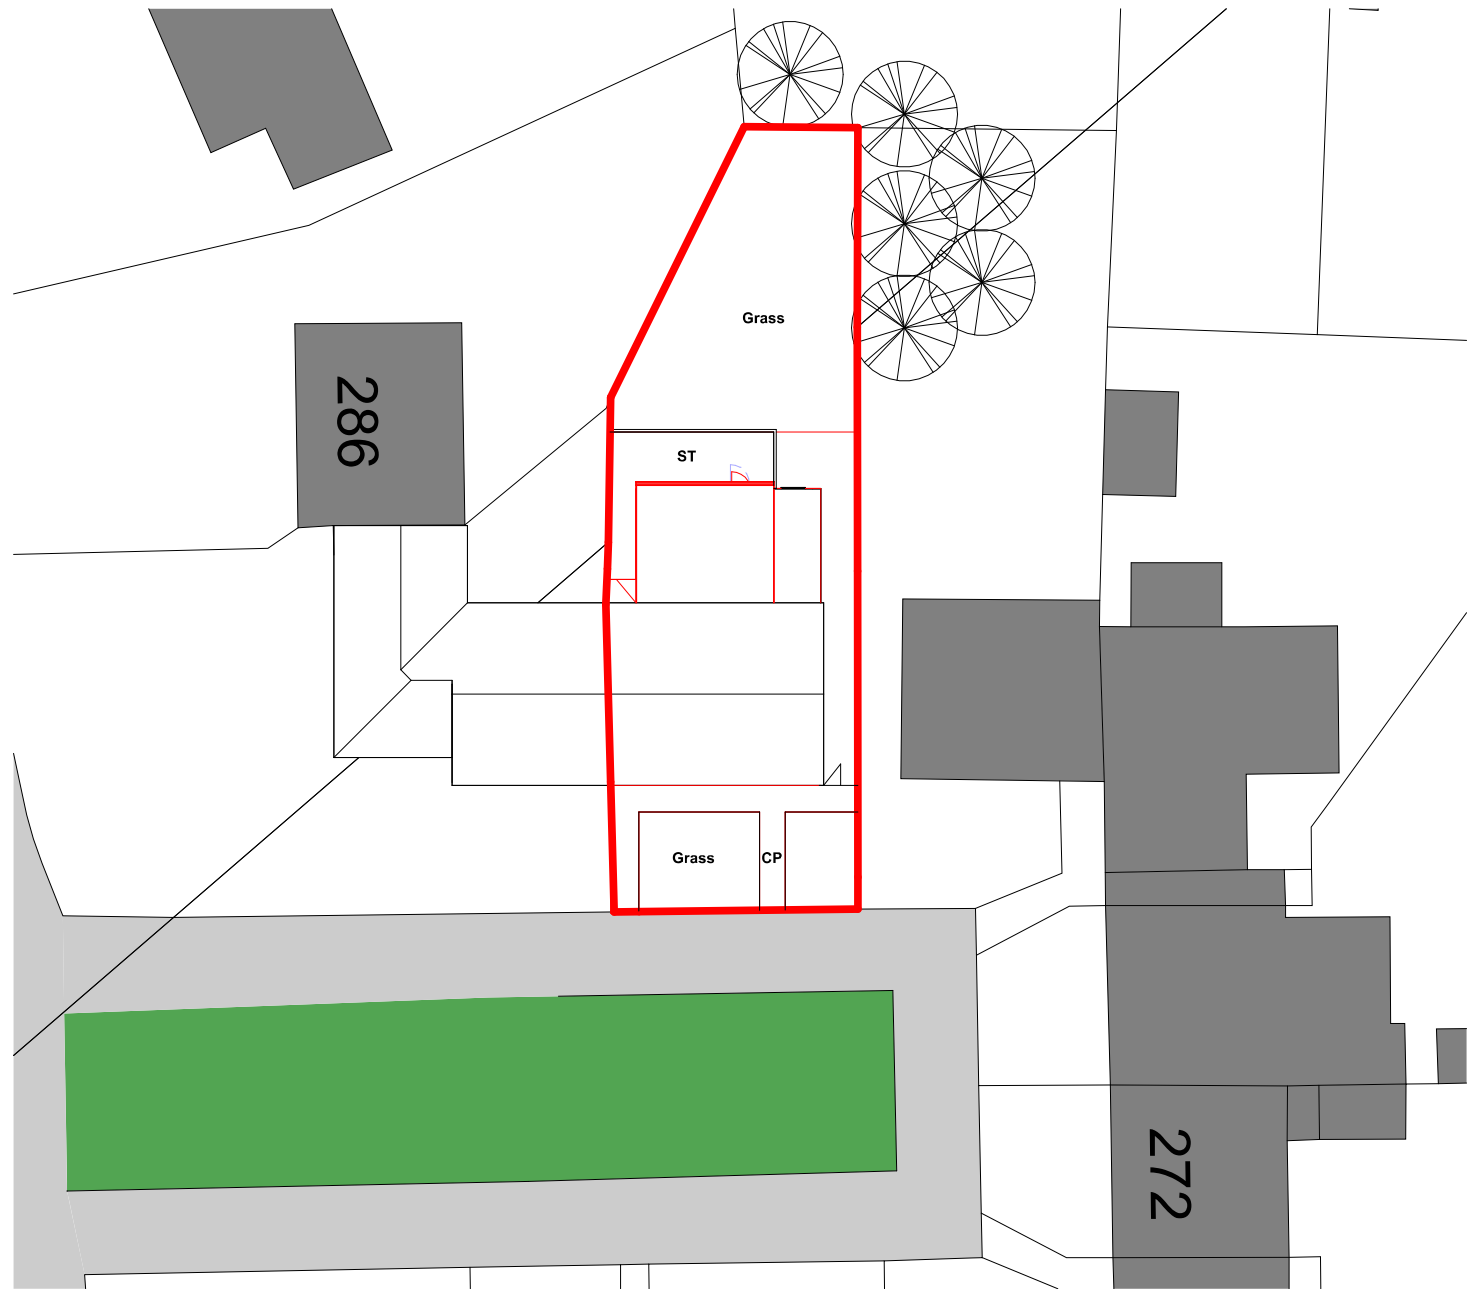

COPYRIGHT © ALL RIGHTS RESERVED BY ARCHITEK BDC LTD, DRAWING INDICATES DESIGN INTENT ONLY, NOT TO BE USED FOR CONSTRUCTION UNLESS STATED SO, TO BE READ IN CONJUNCTION WITH OTHER DRAWINGS OR SPECIFICATION WHERE PROVIDED.

ARCHITEK
BUILDING DESIGN CONSULTANCY

0161 511 8479

vikas@architek.uk
916 Stockport Road, Levenshulme, Manchester, M19 3AB

No.	Description	Date
P1	Issue to Planning	15.09.2025
P2	Issue to Planning with amendments	24.11.2025

PROJECT	
Erection of a single storey rear extension following demolition of the existing timber structure	
Manchester City Council	PURPOSE OF ISSUE
	Planning

ADDRESS	
280 Greenbrow Road, Baguley Manchester M23 2UF	
SHEET	
Location and Site Plan	

CLIENT		
Shan Jose		
Date	Project number	Scale (@ A3)
25.09.2025	1452	As indicated
Drawn by	DRAWING NUMBER	
NM	A101	
Checked by	REV	
VA	P2	