

Area Schedule (GIA)	
Plot	Area
Plot 39	51.5 m²
Plot 40	56.3 m²
Plot 41	51.5 m²
Plot 42	56.4 m²




Front Elevation
1 : 100




Right Elevation
1 : 100




Rear Elevation
1 : 100

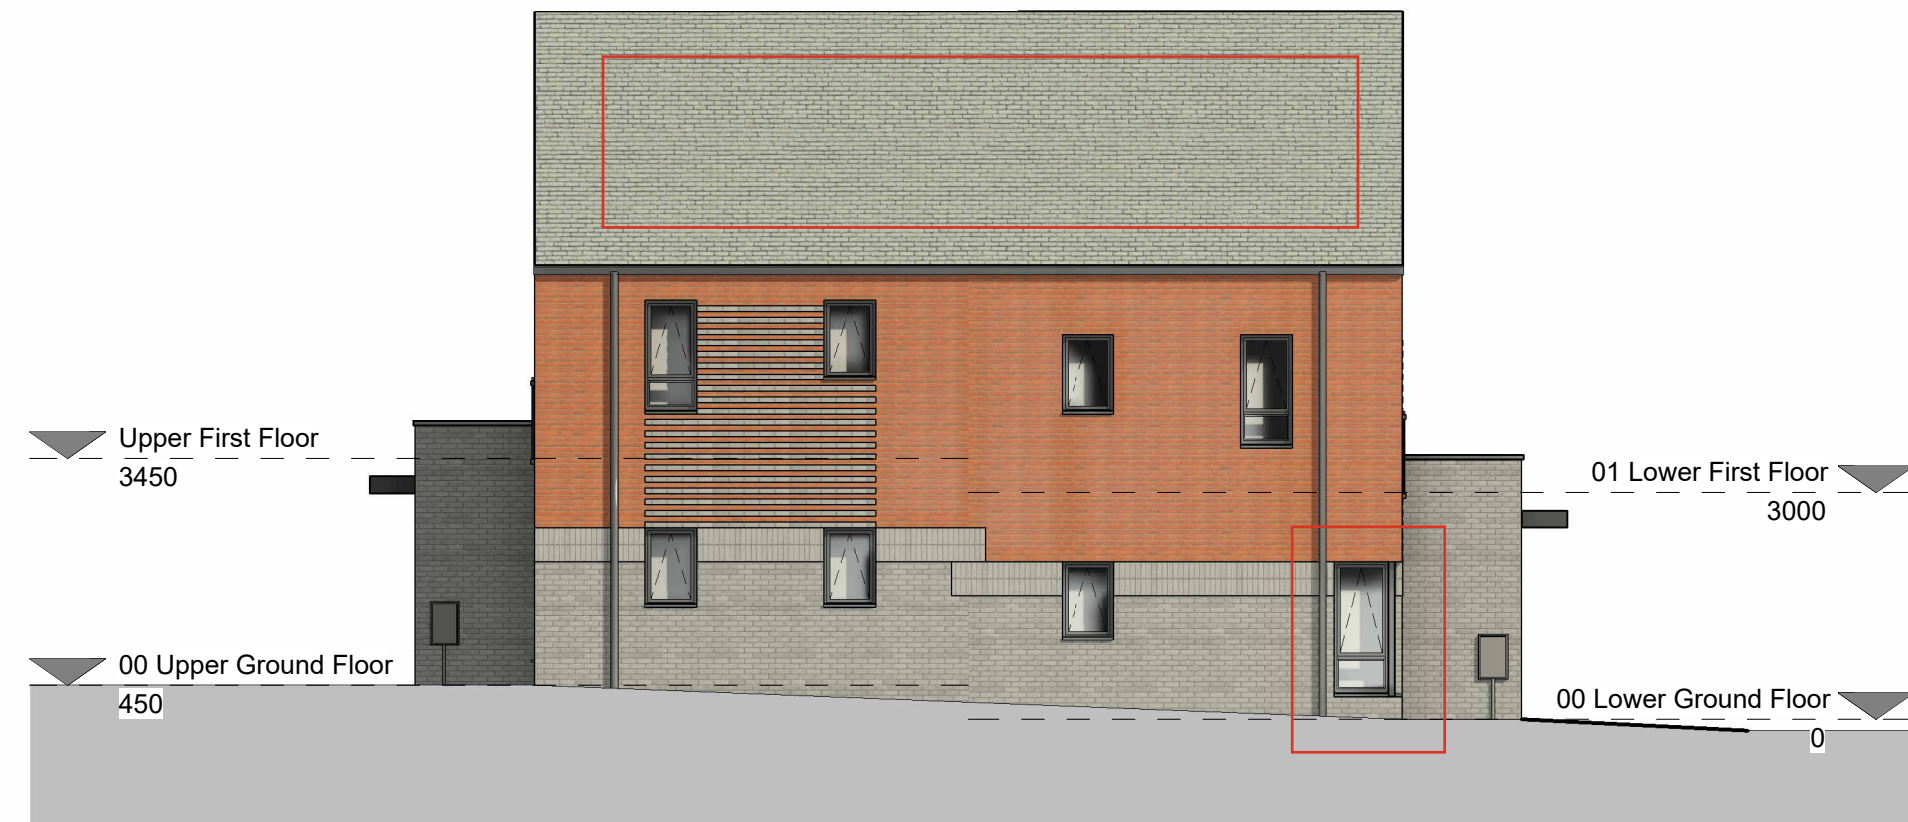

Left Elevation
1 : 100

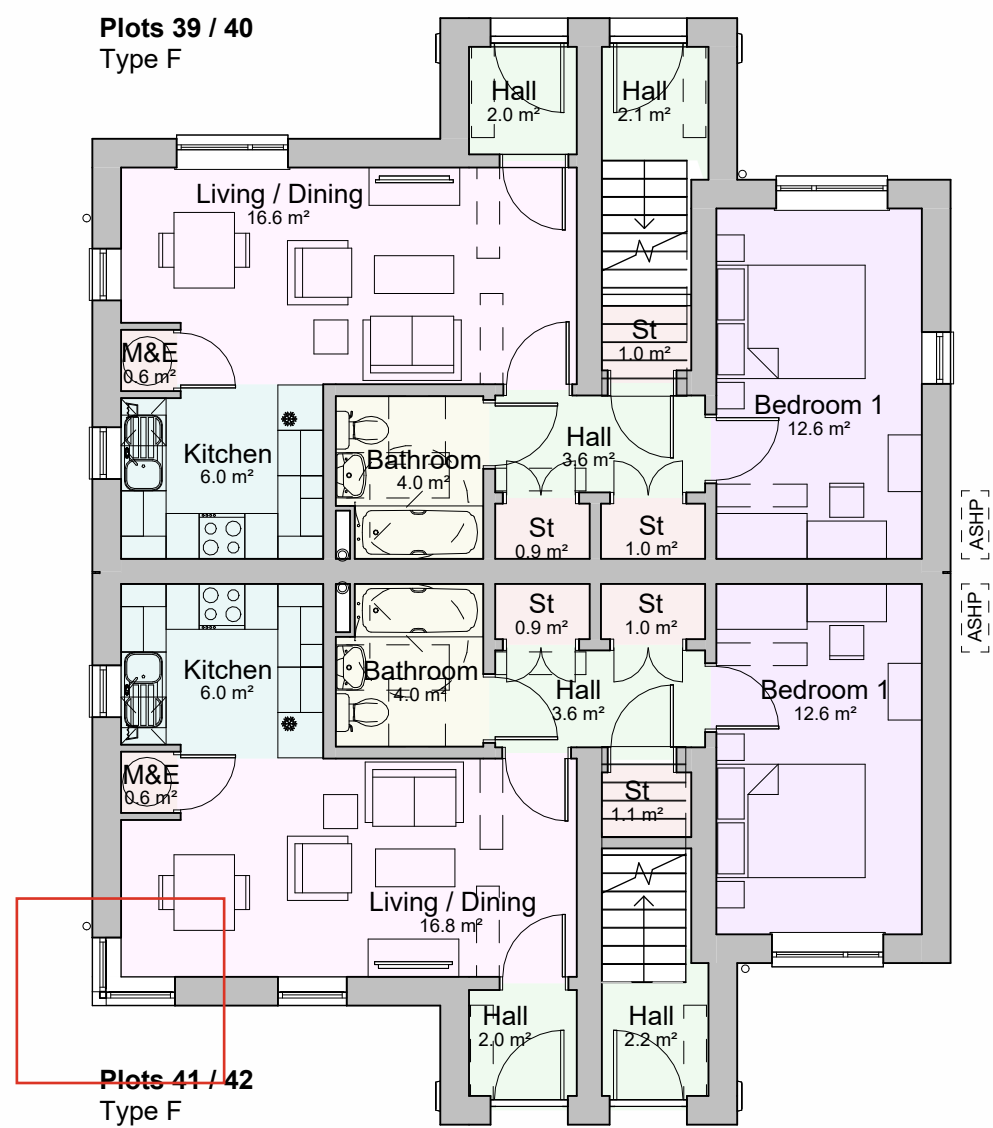

Ground Floor Plan
1 : 100

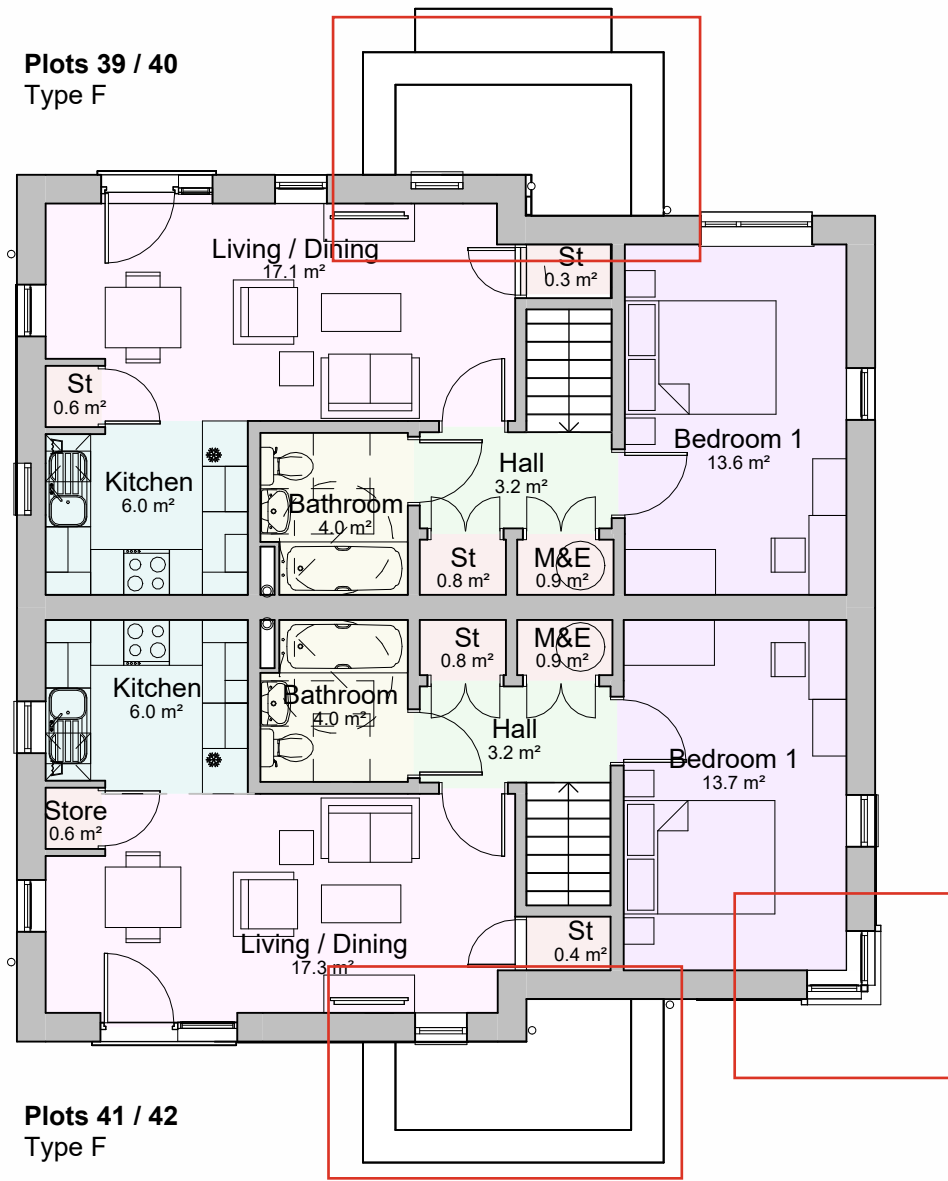

First Floor Plan
1 : 100

B	22.10.24	JC	Minor Planning Amendments	SW
A	09/07/24	ACo	House type change from 2b3p to 1b2p	SW

Rev.	Date	Dim.	Chkd.
------	------	------	-------

BowkerSadler

Project
Heatherdale Drive

Client
Mosscares St Vincents

Drawing
Block 16 Plans & Elevations

Scale	Sheet Size	Drawn	Checked	Date			
1 : 100	@ A1	ACo	SW	09/07/24			
Project No.	Originator	Zone	Level	Form	Discipline	Number	Revision
21-026 - BSA -						1026	B

Status
Planning
Hatherlow House, Hatherlow, Romiley, Stockport, SK6 3DY
0161 406 7333 office@bowker-sadler.co.uk www.bowker-sadler.co.uk