



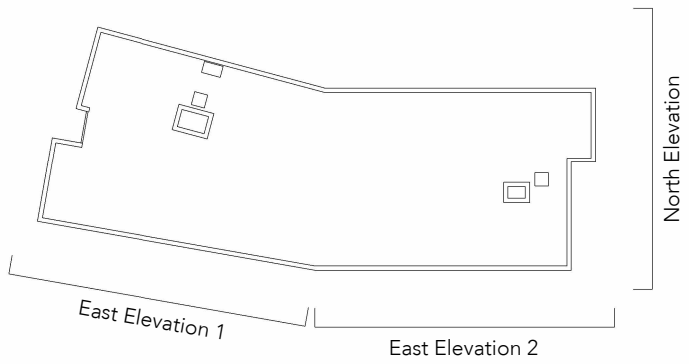


Note:
Do Not Scale from this drawing.
Dimensions are to be checked on site.
If in doubt please ask.




- 30min cavity barrier around openings (Siderise, or similar equivalent)
- 60min horizontal cavity barrier (Rockwool SP Firestop or similar equivalent)
- 60min vertical cavity barrier (Rockwool SP Firestop or similar equivalent)

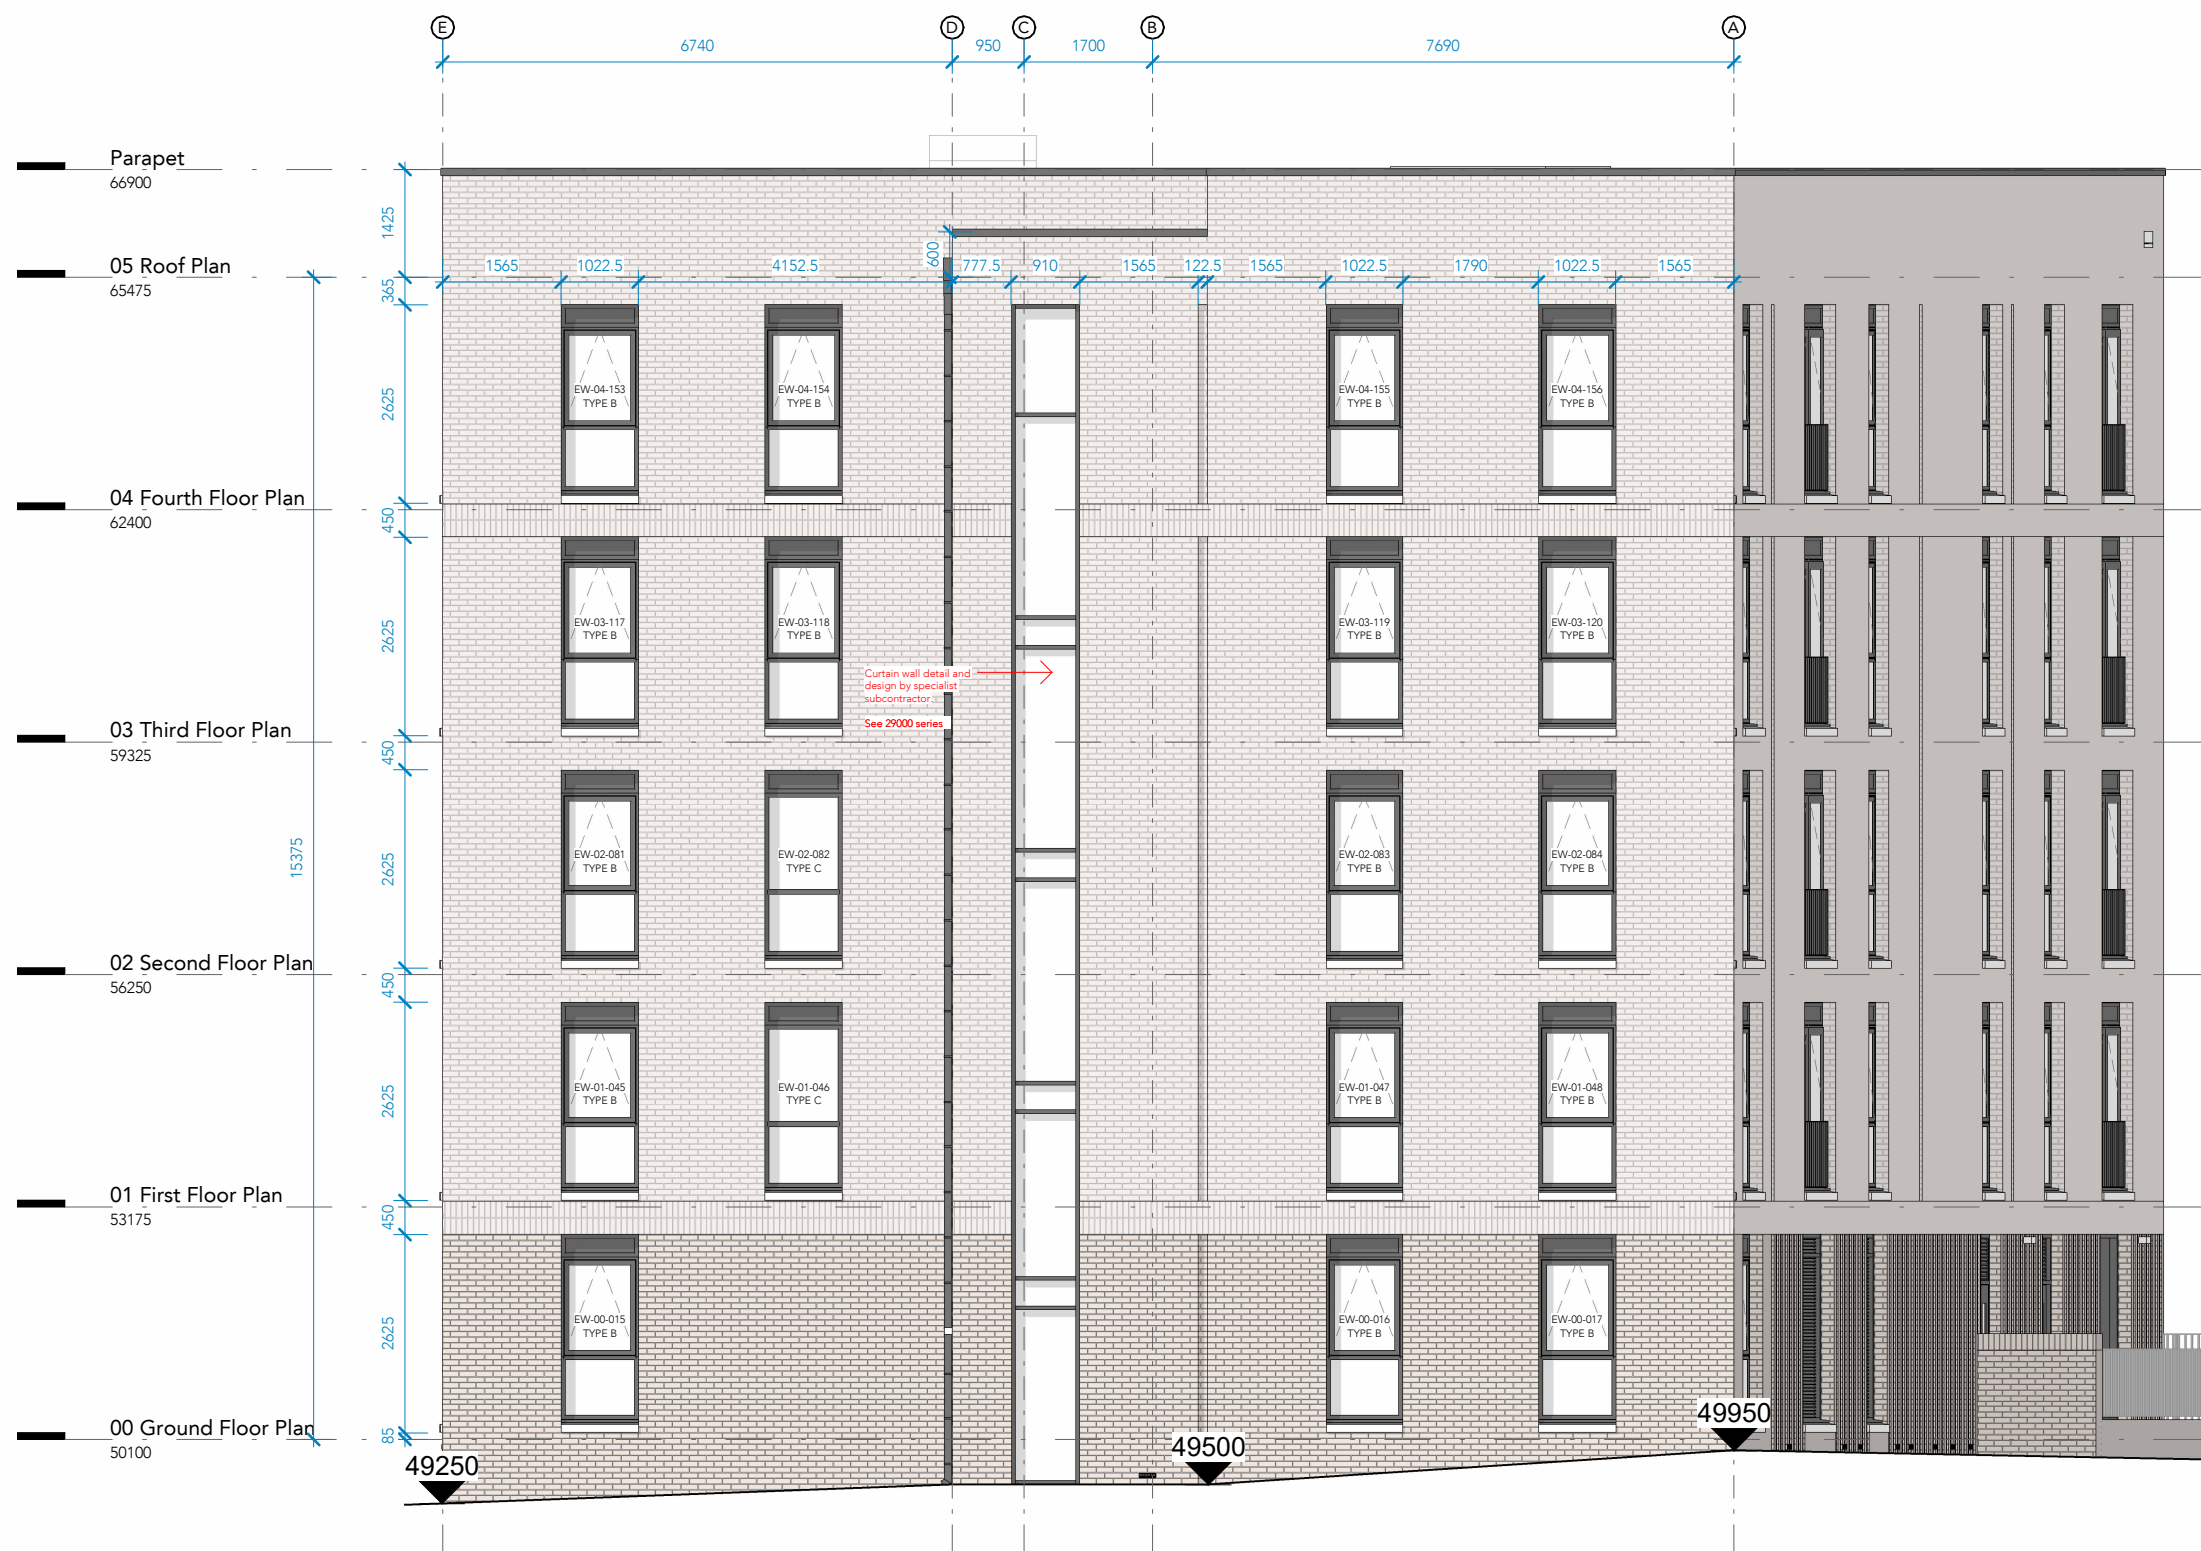

North Elevation - General Arrangement
1 : 100

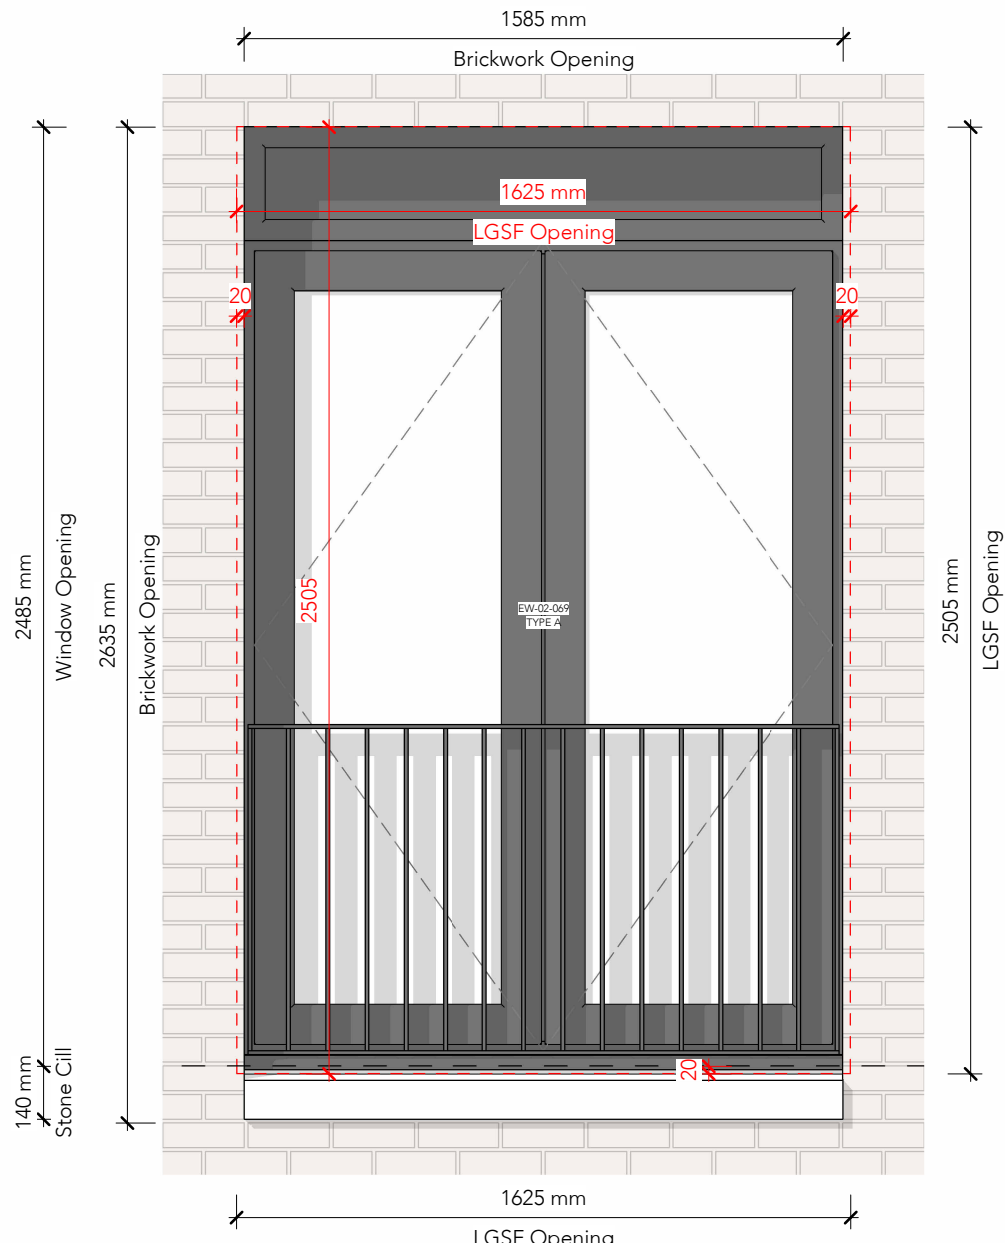

Window Type A - Openings
1 : 20

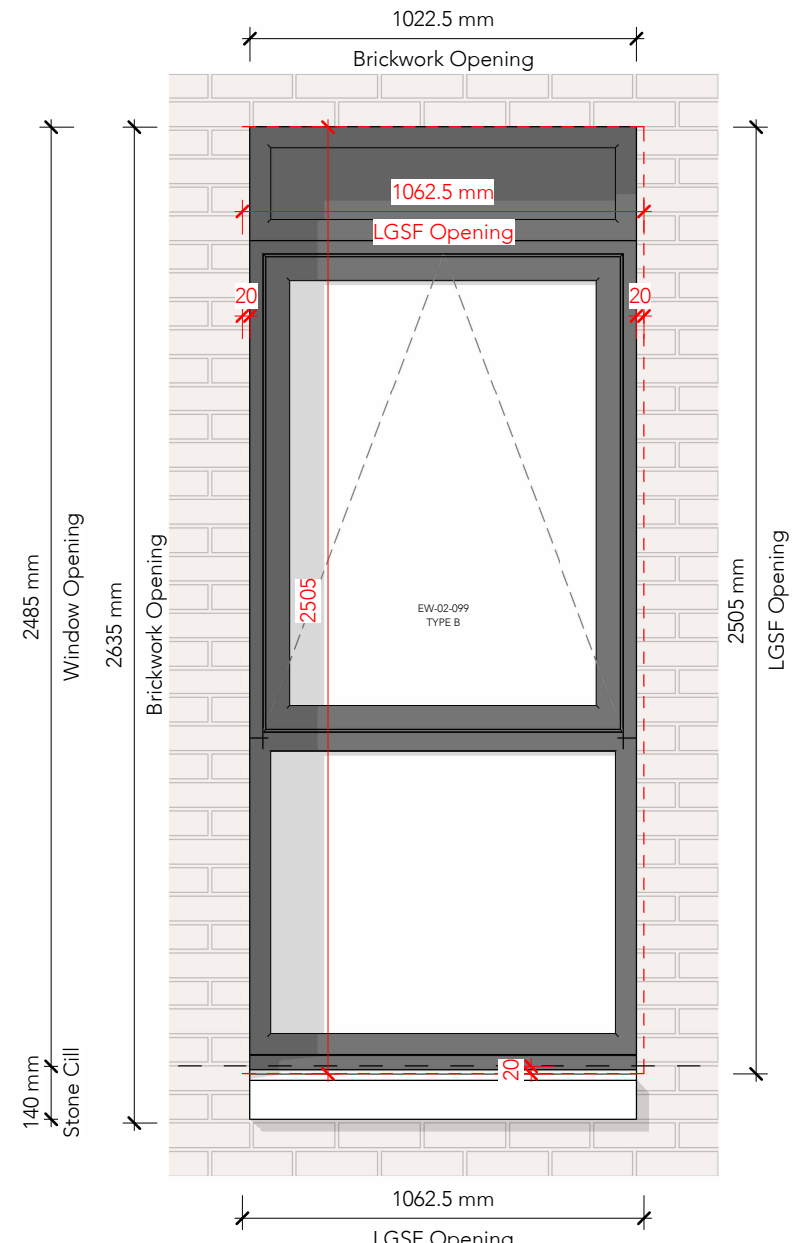

Window Type B/C/D - Openings
1 : 20



East Elevation 1 - General Arrangement
1 : 100



East Elevation 2 - General Arrangement
1 : 100

C8	19.11.25	PB	Revised lighting scheme
C7	14.10.25	PB	External lighting indicated
C6	01.11.24	JC	Minor updates to elevations inc. bin store door, curtain wall, additional RWP and roof guarding.
C5	12.07.24	PB/JC	Drawings updated to suit contractors comments
C4	28.05.24	PB	Updated levels
C3	17.05.24	PB/JC	Apartment - Stage 4 Issue
C2	05.04.24	PB	General updates to Elevations
C1	08.03.24	PB	Issued for LGSF coordination

Rev Date Intis Details
© The moral rights of the author are hereby asserted.
This drawing and design is the sole property of Buttress Ltd and must not be reproduced without permission.
Buttress Ltd is Registered in England and Wales: 3363373

greatplaces
HOUSING GROUP

Buttress

Manchester Leeds
41 Bengal Street Clockwise, Yorkshire House
Manchester Greek Street, Leeds
M4 6AF LS1 5SH
0161 236 3303 0113 539 7965
www.buttress.net



Project Title Downley Drive
Client Great Places
Location Ancoats - Manchester

Drawing ref Apartment - GA North and East Elevations

Date 14/10/2025 Scale As indicated
Checker BT Size A1
Job No: 8801 Status S2

Project Origin Volume Level Type Role Number Rev
8801-BUT-XX-XX-DR-A-05510-C8