



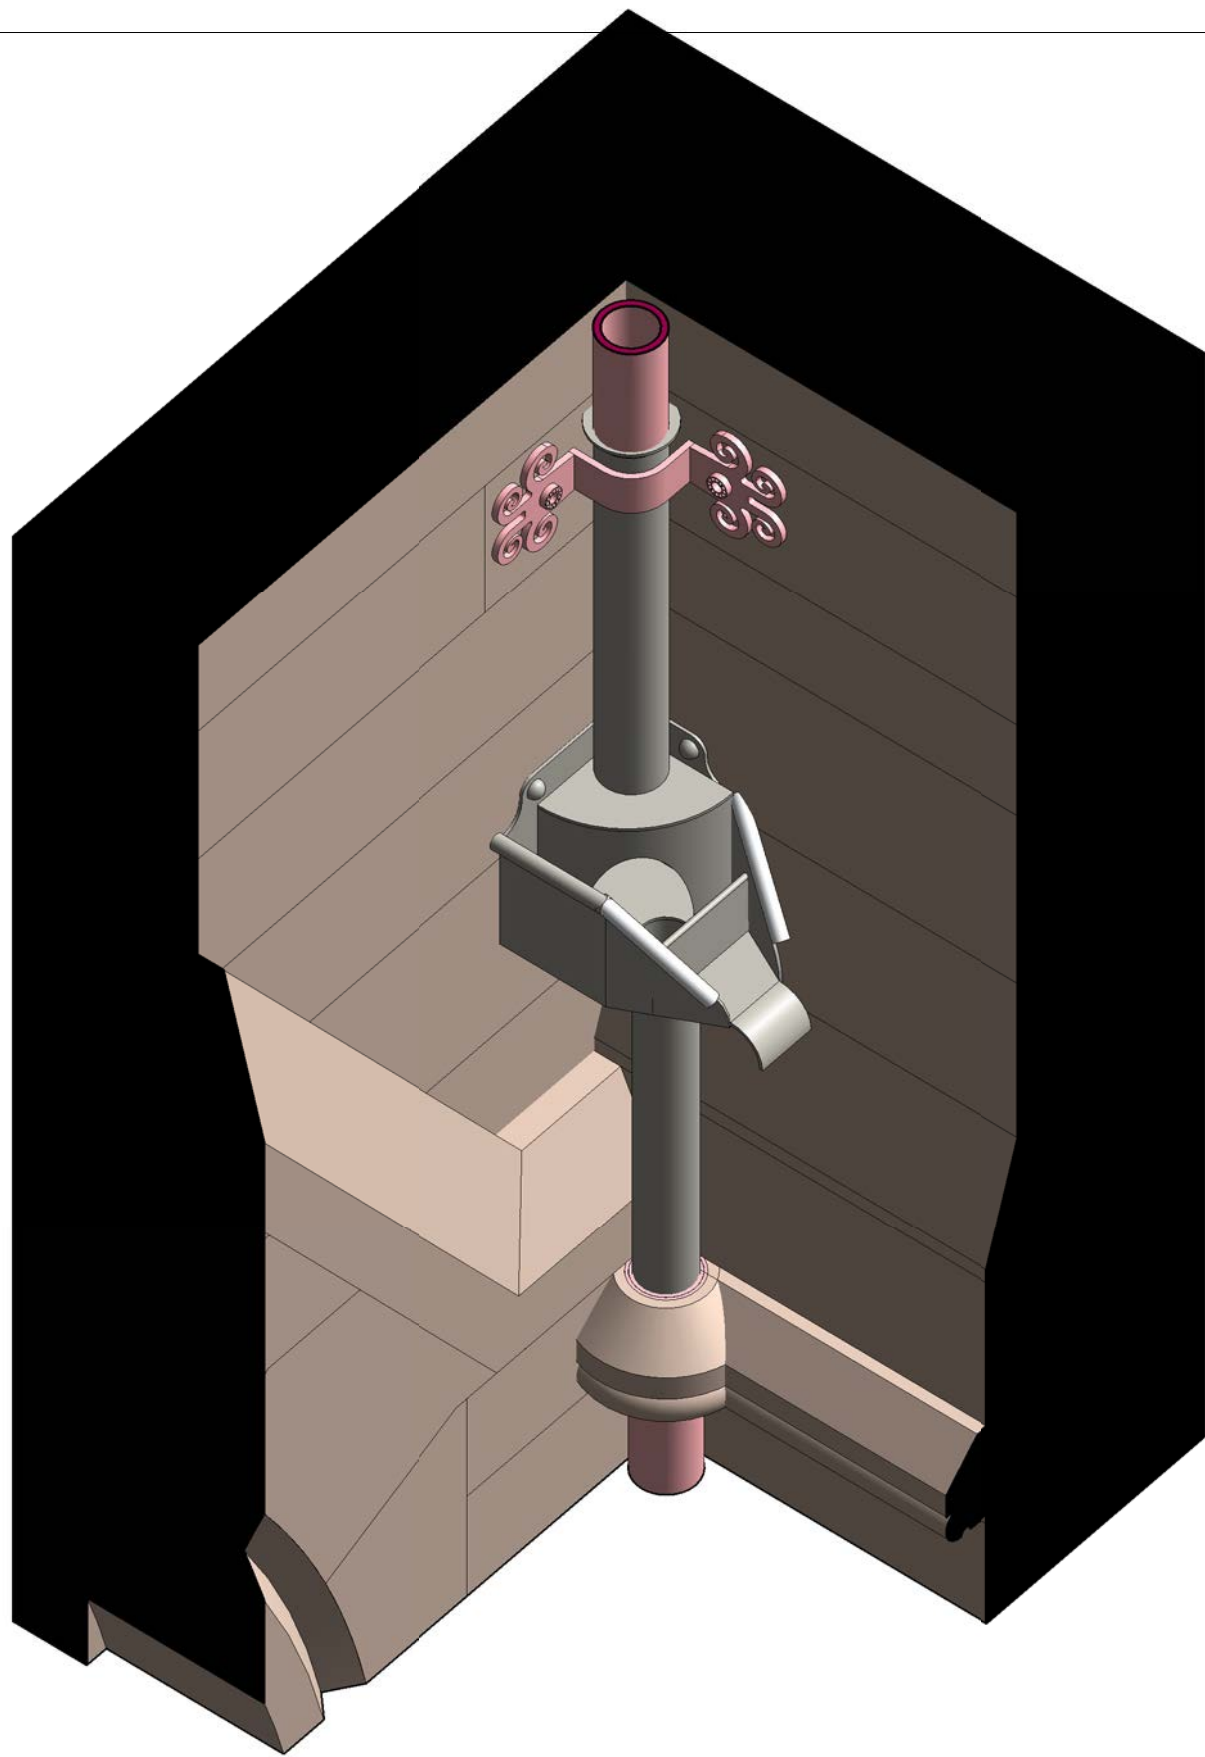

CHUTE IN CONTEXT

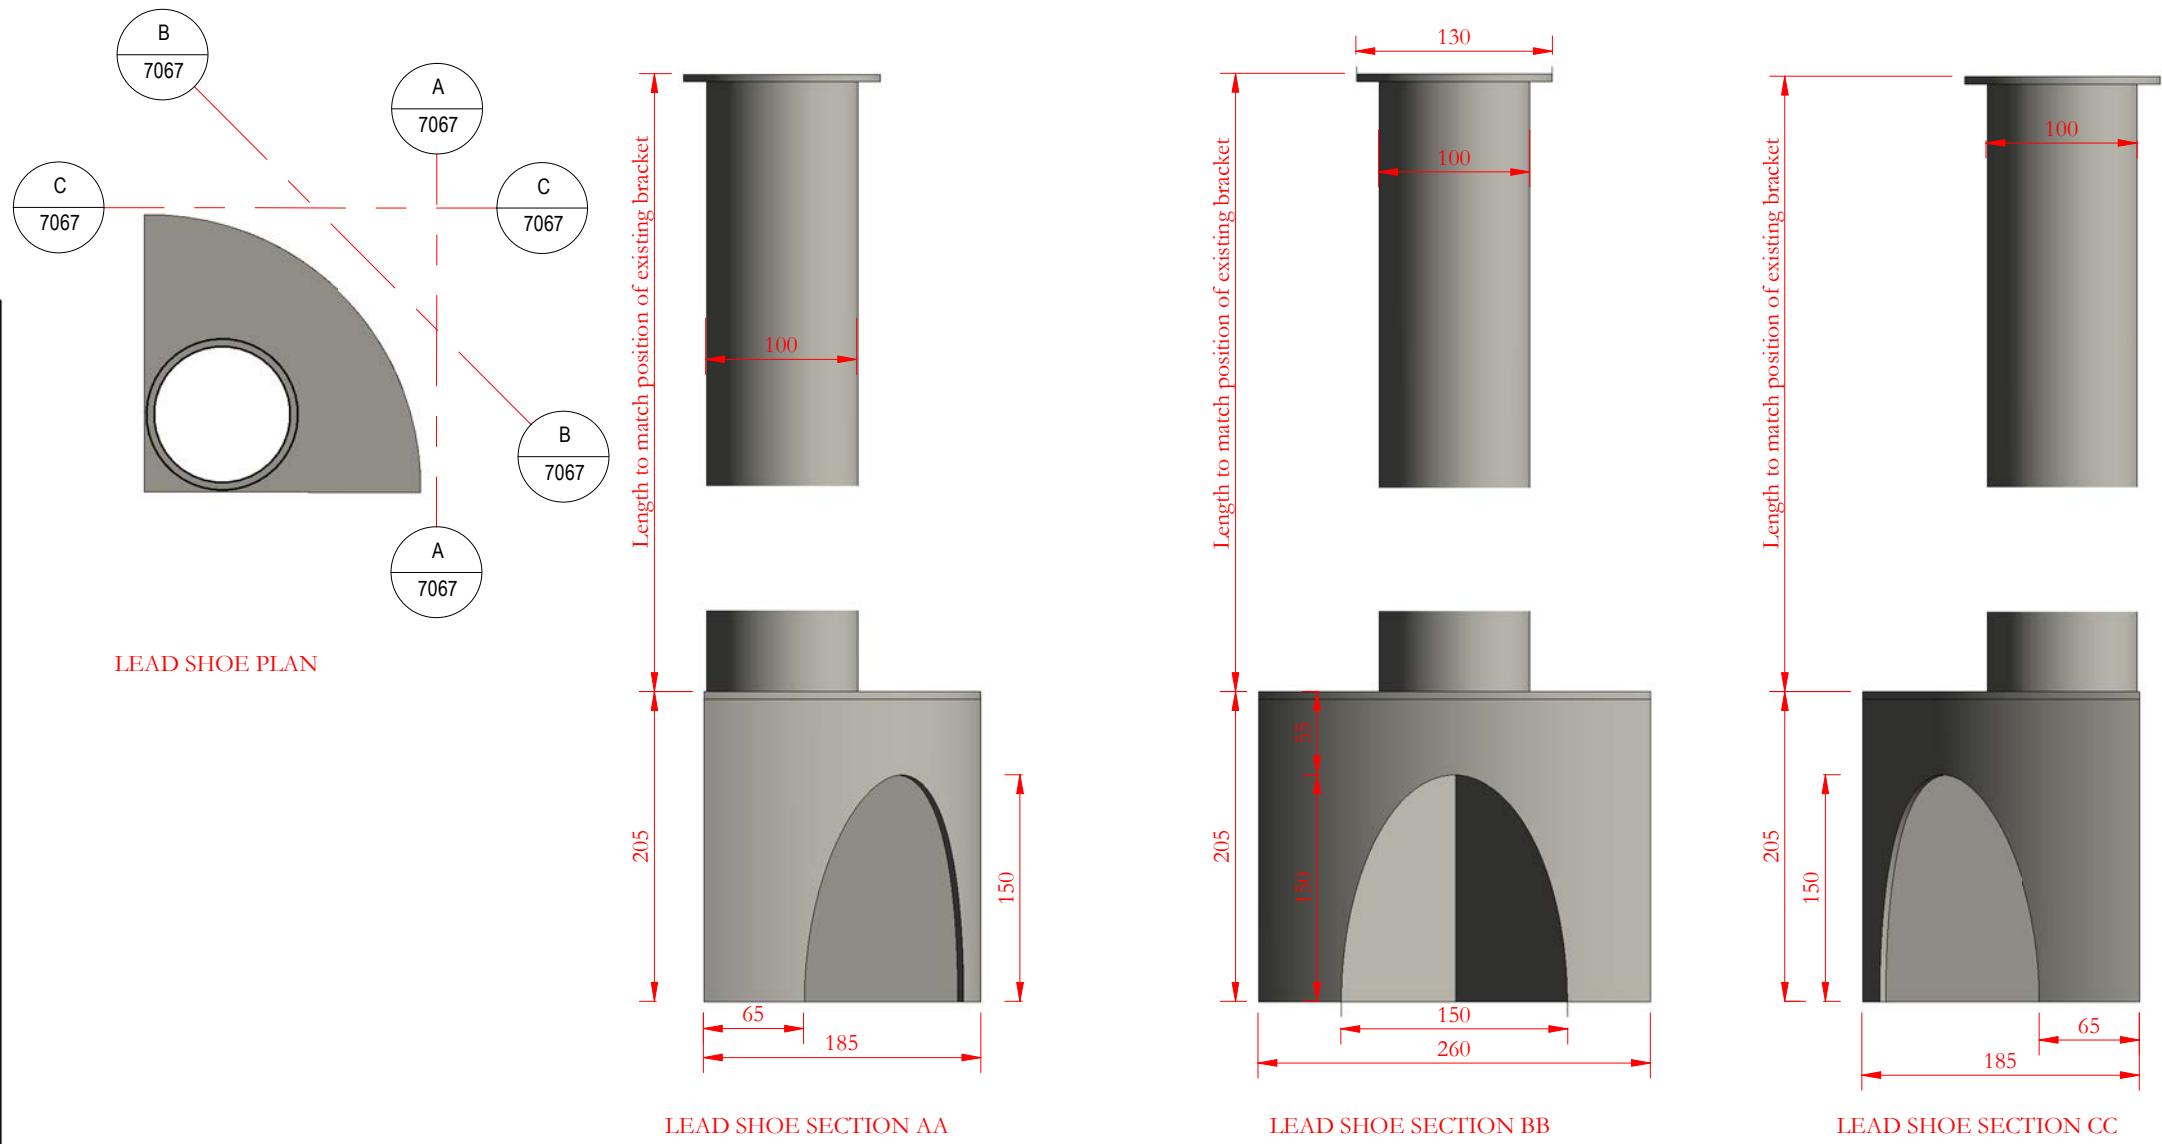

LEAD SHOE PLAN

LEAD SHOE SECTION AA

LEAD SHOE SECTION BB

LEAD SHOE SECTION CC


25mm diameter stiffening roll formed in top of tapeed and angled sides of chute with welded end caps

New 100mm high weir overflow detail formed at front of chute


Calder lead dome set consisting of cast lead dome, brass countersunk screw, cup washer and nylon washer

Drip detail to front edge of chute


CHUTE/CATCH PIT PLAN

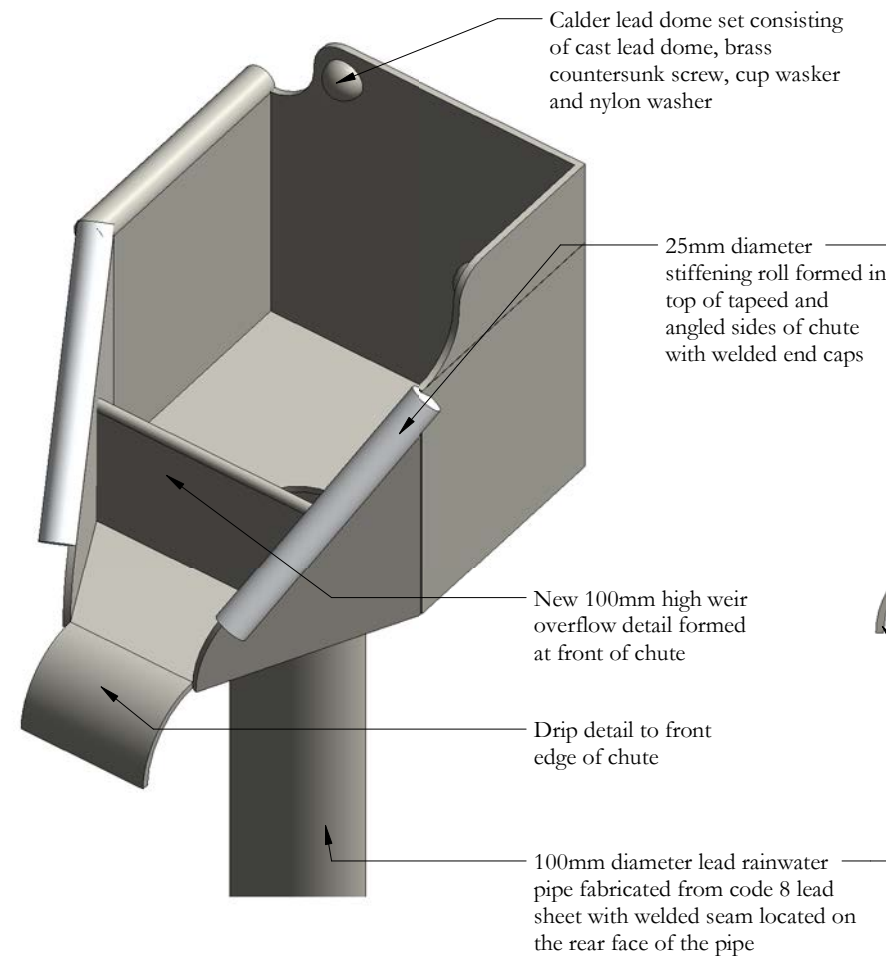

LEAD CHUTE/CATCH PIT AND RAINWATER PIPE ASSEMBLY

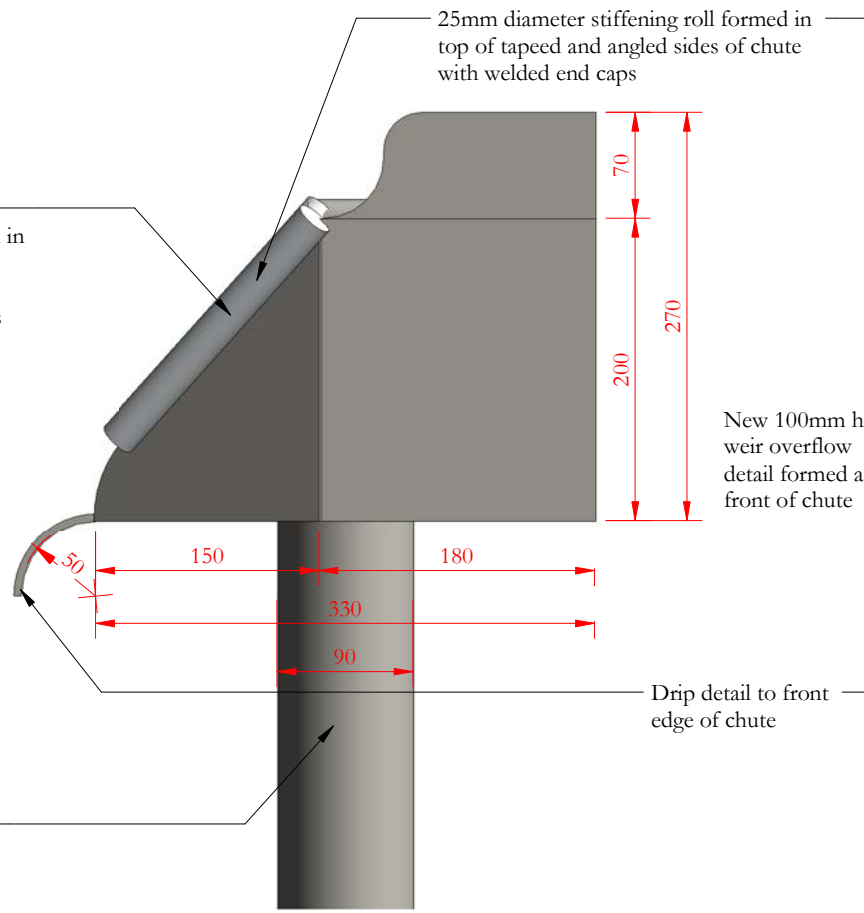

CHUTE/CATCH PIT LEFT SIDE ELEVATION

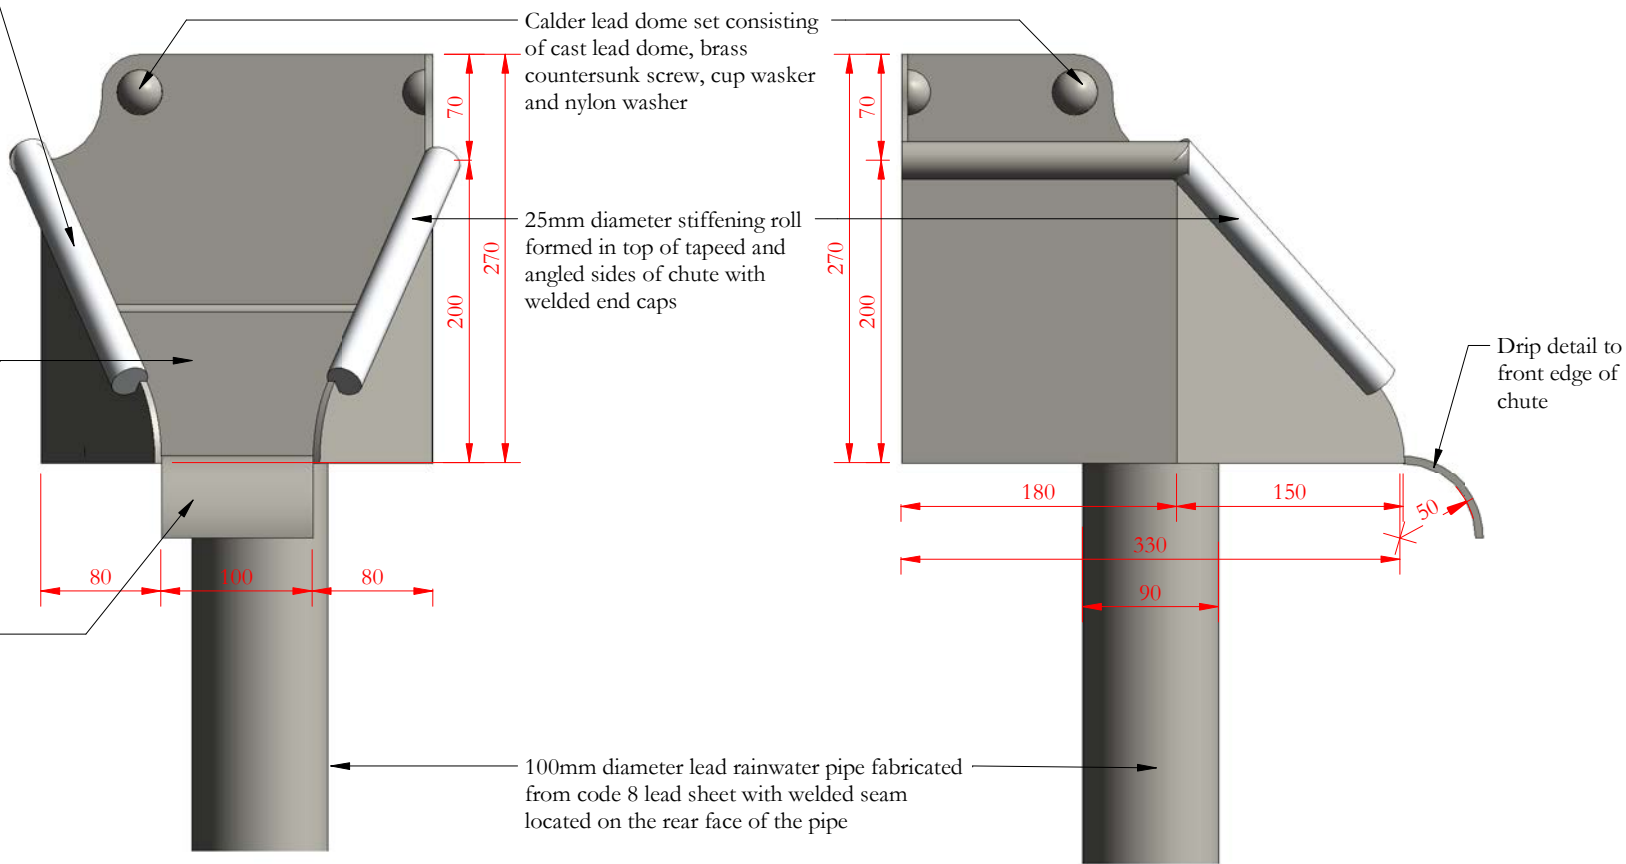

CHUTE/CATCH PIT FRONT ELEVATION

CHUTE/CATCH PIT RIGHT ELEVATION

Notes:
Drawings are based on survey data and may not accurately represent what is physically present.
Do not scale from this drawing. All dimensions are to be verified on site before proceeding with the work.
All dimensions are in millimeters unless noted otherwise.
Purcell shall be notified in writing of any discrepancies.

Reissued as Construction status, no change in content

-	12/02/2021	GR	TK	First Issue
01	13/05/2021	GR	TK	See note in revision cloud
ISSUE	DATE	APPROVED	DRAWN	DESCRIPTION



Project Office, Room 308, Town Hall, MANCHESTER M60 2L1
+44 (0) 7970 097 432
www.purcelluk.com

PROJECT STATUS	Riba Stage 5
CLIENT	Manchester City Council
PROJECT	Our Town Hall
DRAWING TITLE	New Chute and Anti-splash Shoe Detail to Great Hall wall offset
SIZE & SCALE	A2: 1 : 5
DRAWING STATUS	S4 - Suitable for Construction
JOB NUMBER	236959

DRAWING NO. **OTH-PUR-TH-RF-DWG-A-7067 01** REV