


General Notes:
01: Dimensions must not be scaled from this drawing. If in doubt, please ask
02: All dimensions are in millimetres unless noted otherwise.
03: All dimensions should be verified on site before proceeding with the work.
04: TADW Architects shall be notified in writing of any discrepancies.
05: Copyright to remain the property of TADW Architects in accordance with Copyright, Designs and Patents Act 1988.

Legend

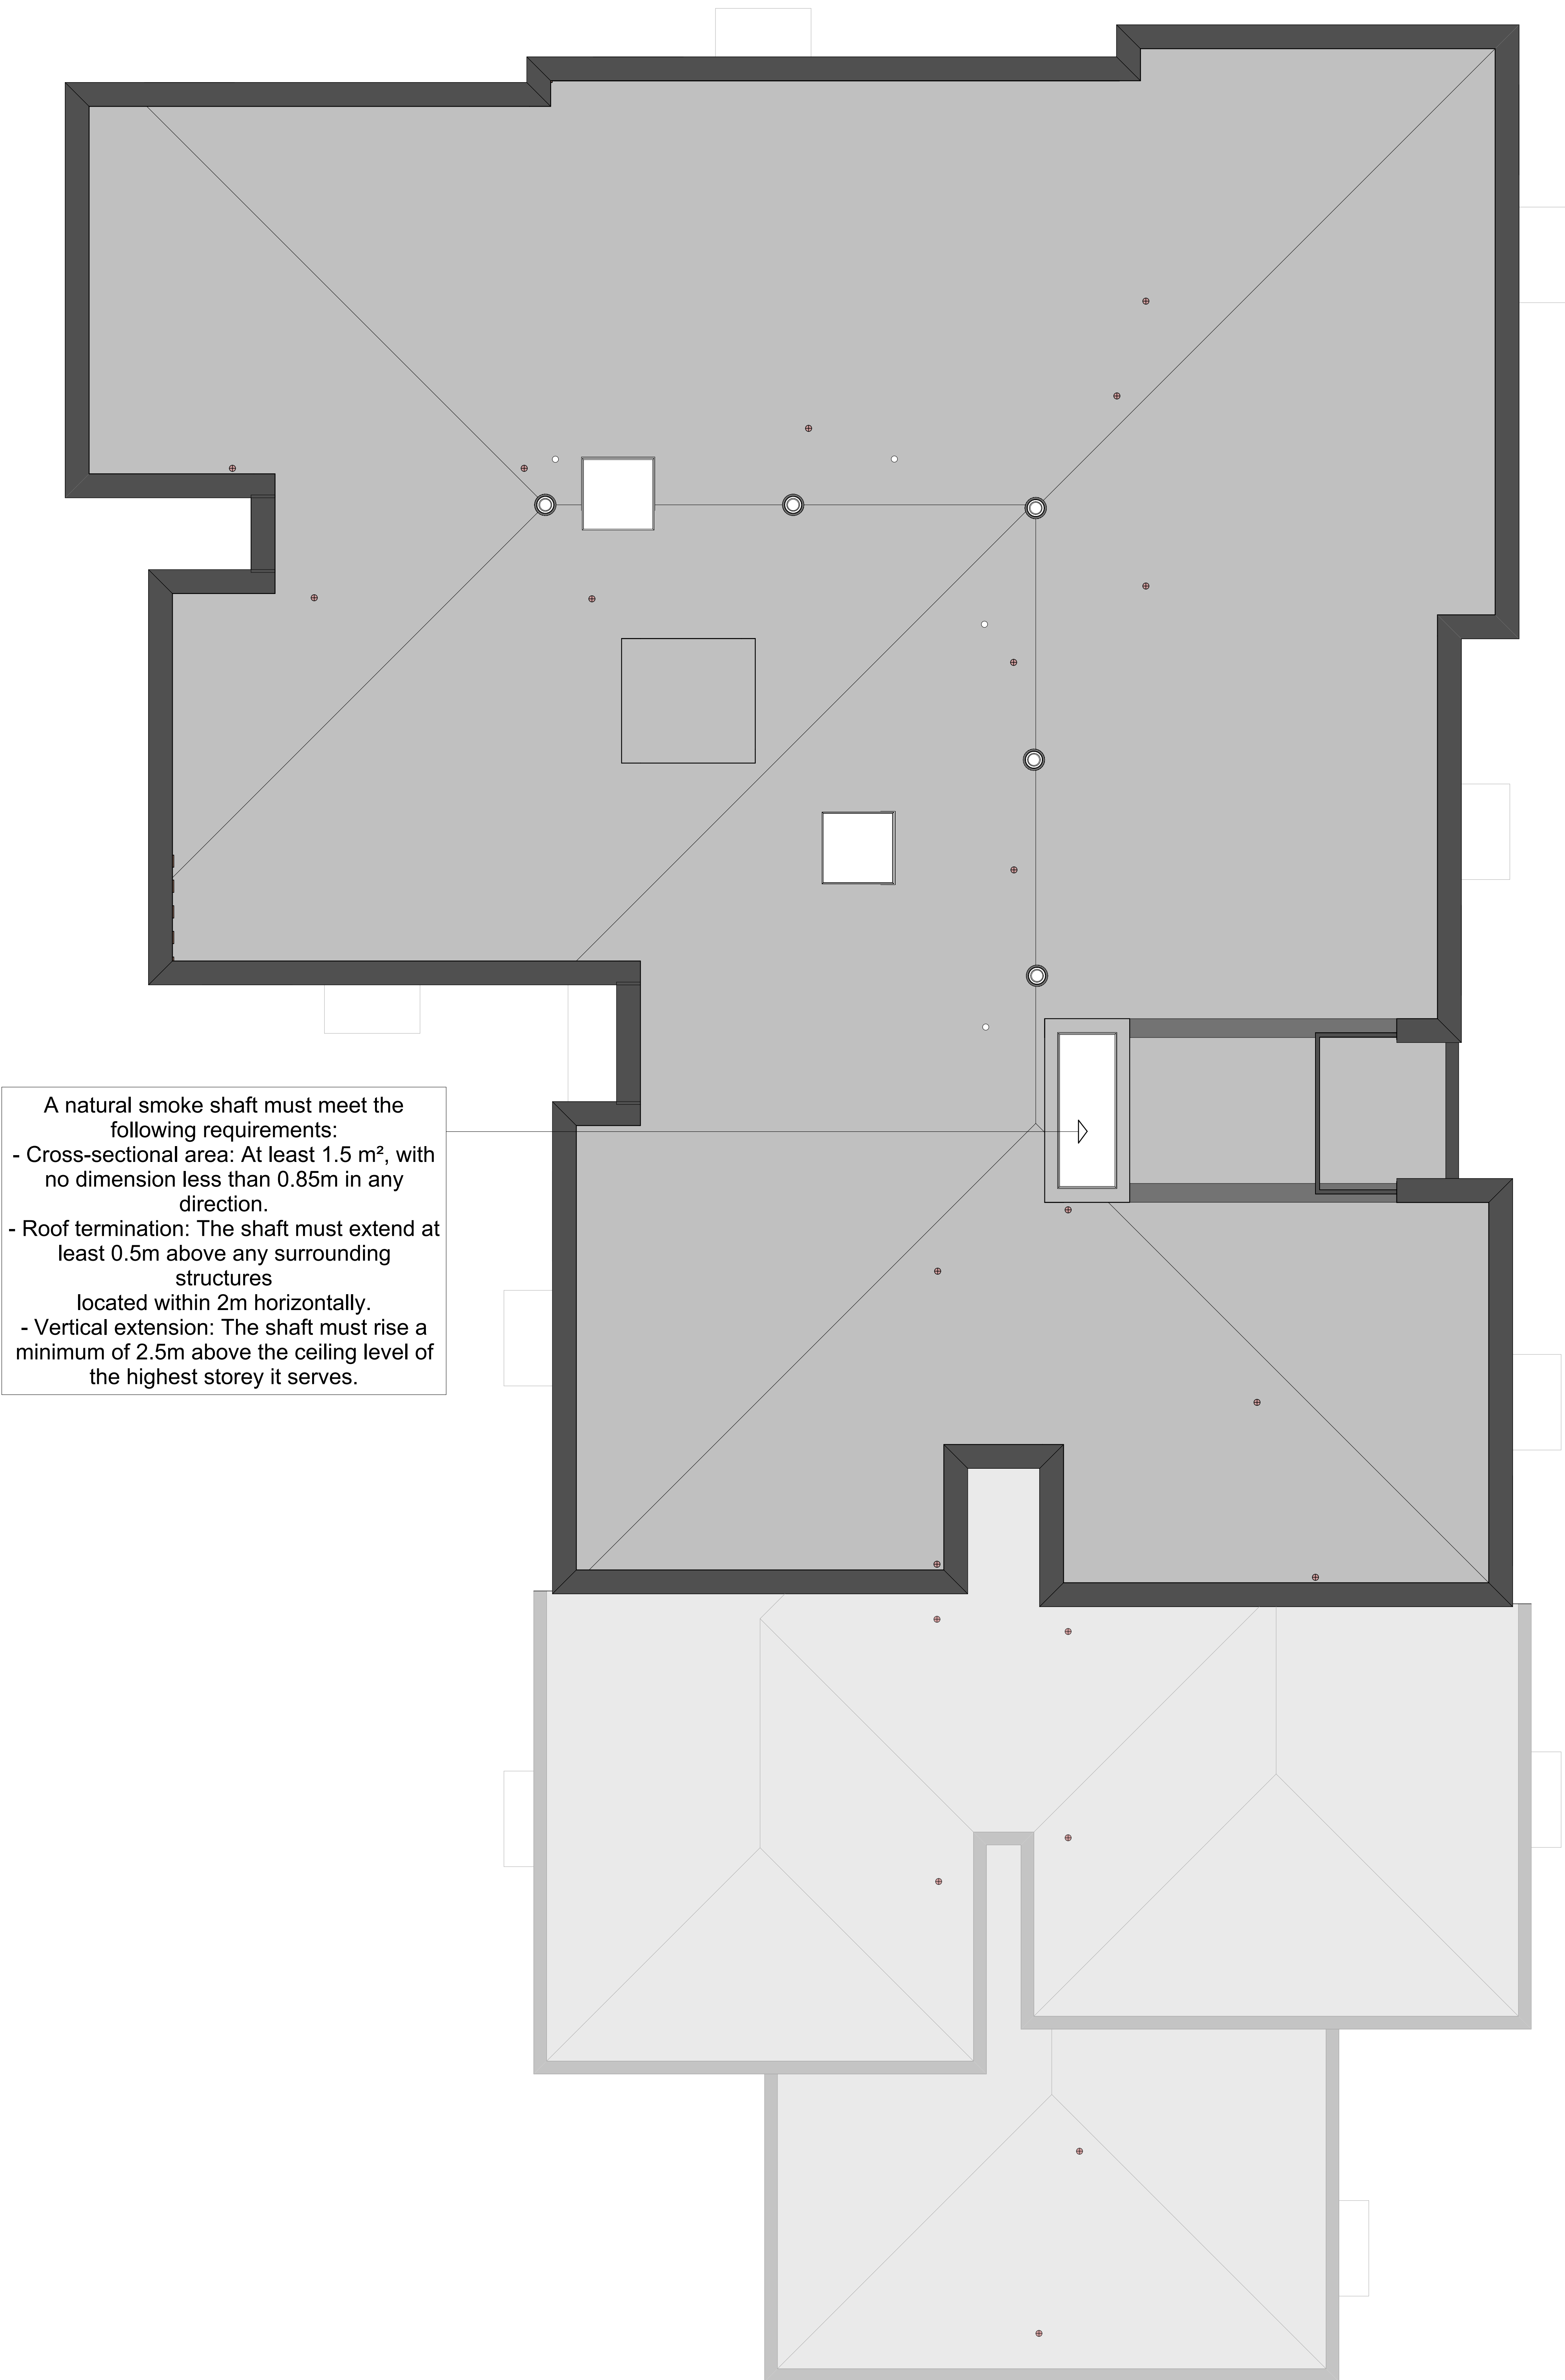

1 Proposed Roof Plan

1 : 50

1	Drawn	31.10.25	LP	AM
Issue	Description	Date	Drawn	Checked

Drawing Status

P - Planning T - Tender C - Construction R - As Record

PLANNING



Client Watson Construction Ltd

Job The Park Pub, Wythenshawe

Title Proposed Roof Fire Strategy Plan

Scale 1 : 50 @ A0

Note - Prints from PDF files may not be to scale, check accuracy against scale

1 2 3 5m 1:50

Job No. Originator Ph. Level View Role Dwg Status Rev.

251360-TADW-00-0R-DR-A-0044-P-1