





Existing Cheetham Hill Road Elevation (Arrow A)

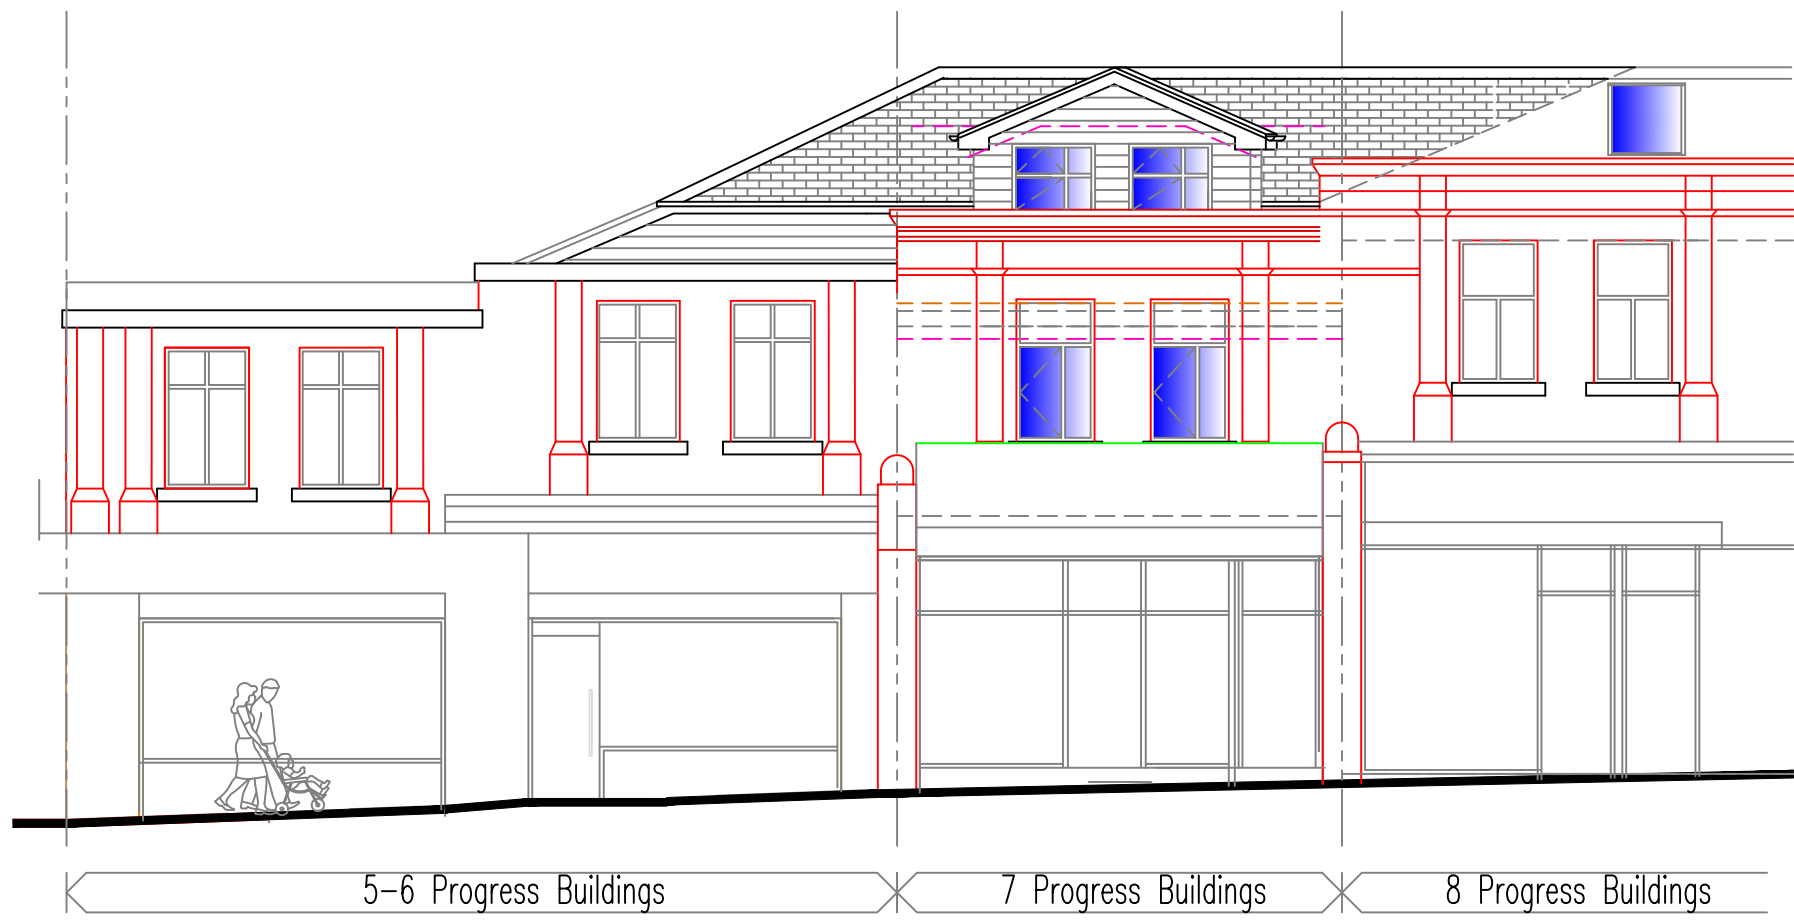


Proposed Cheetham Hill Road Elevation (Arrow A)




Existing Rear Elevation (Arrow B)

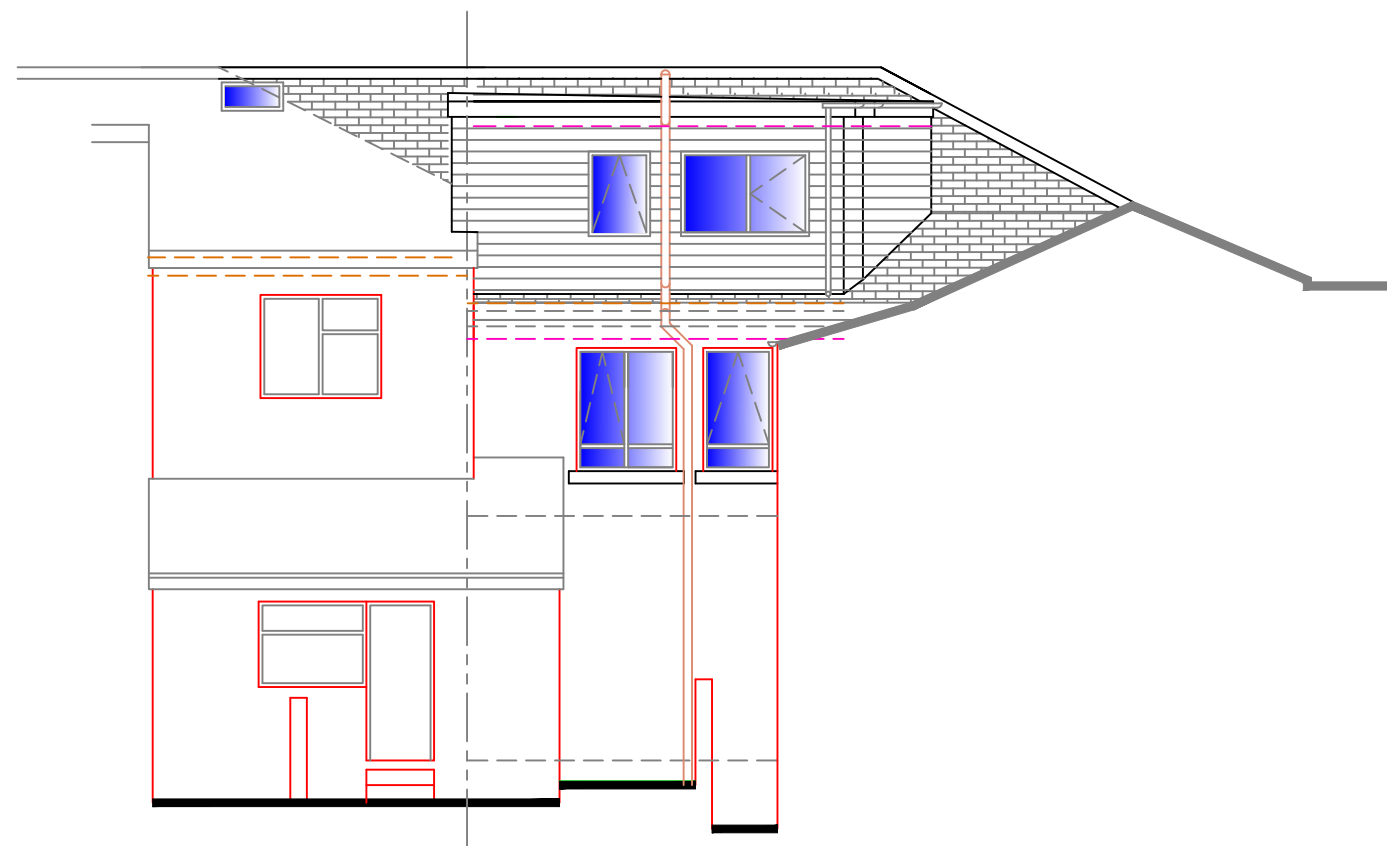


Proposed Rear Elevation (Arrow B)

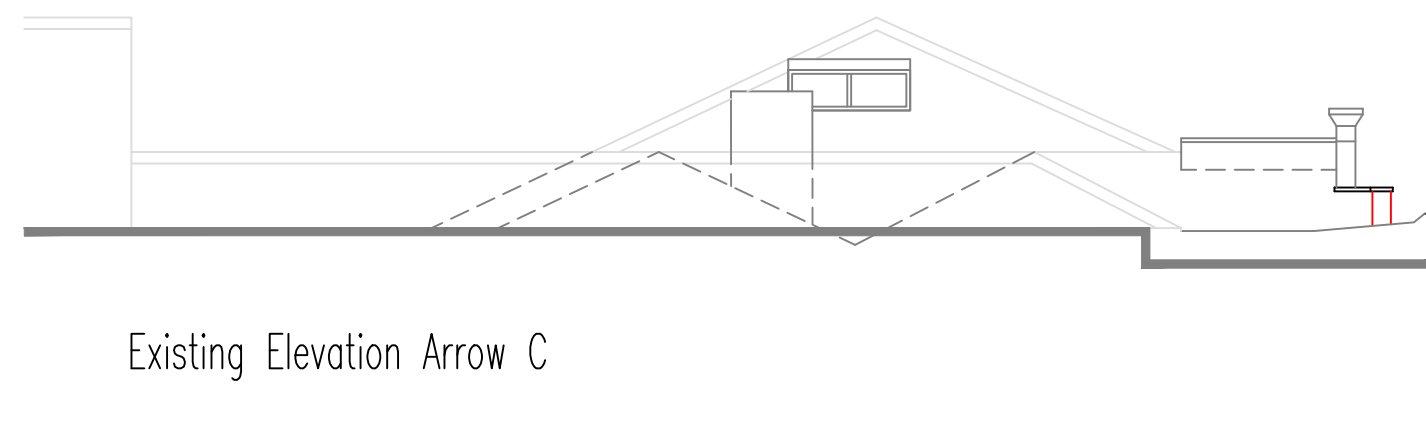


Existing Elevation Arrow C

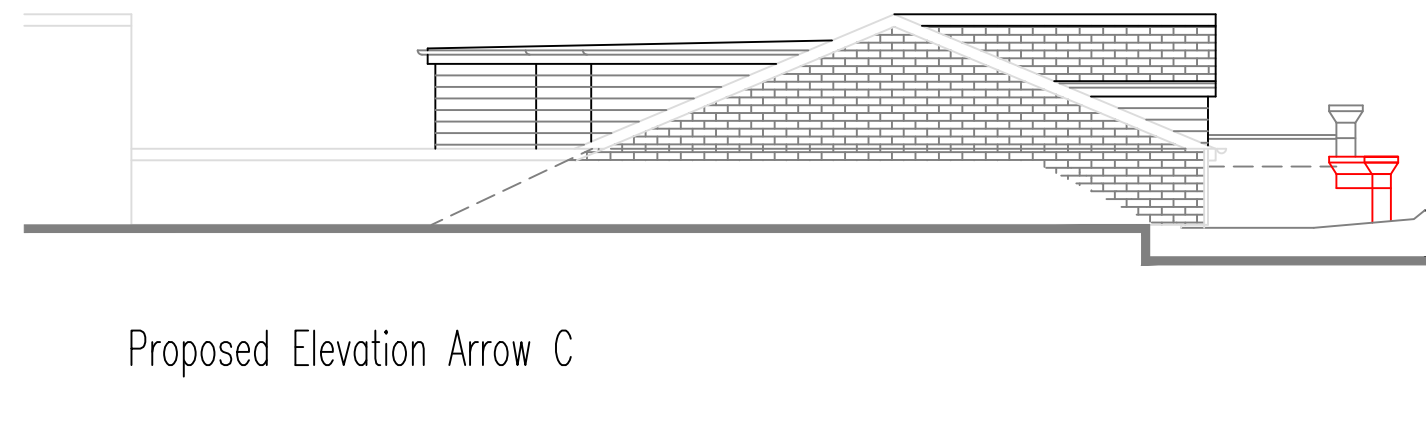



Proposed Elevation Arrow C

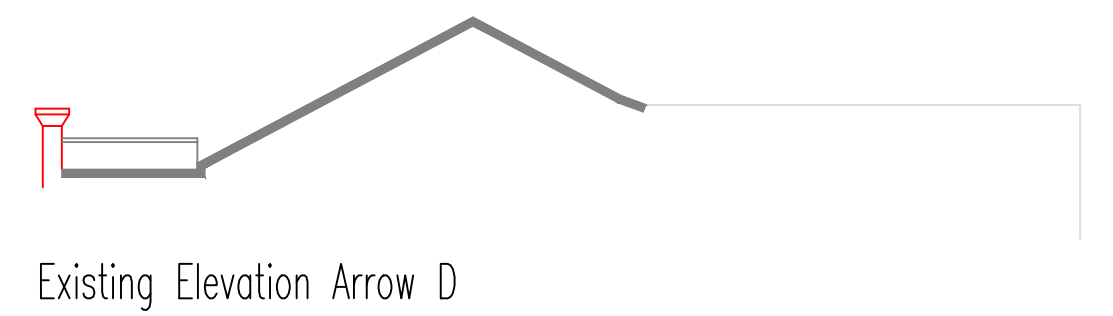

Existing Elevation Arrow D

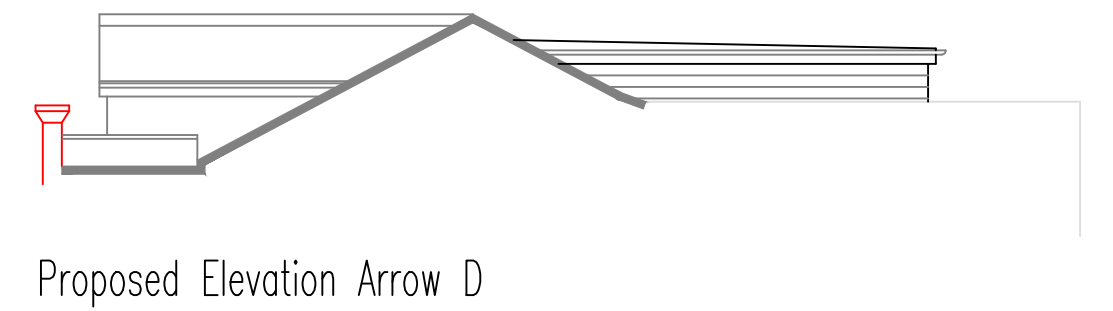

Proposed Elevation Arrow D

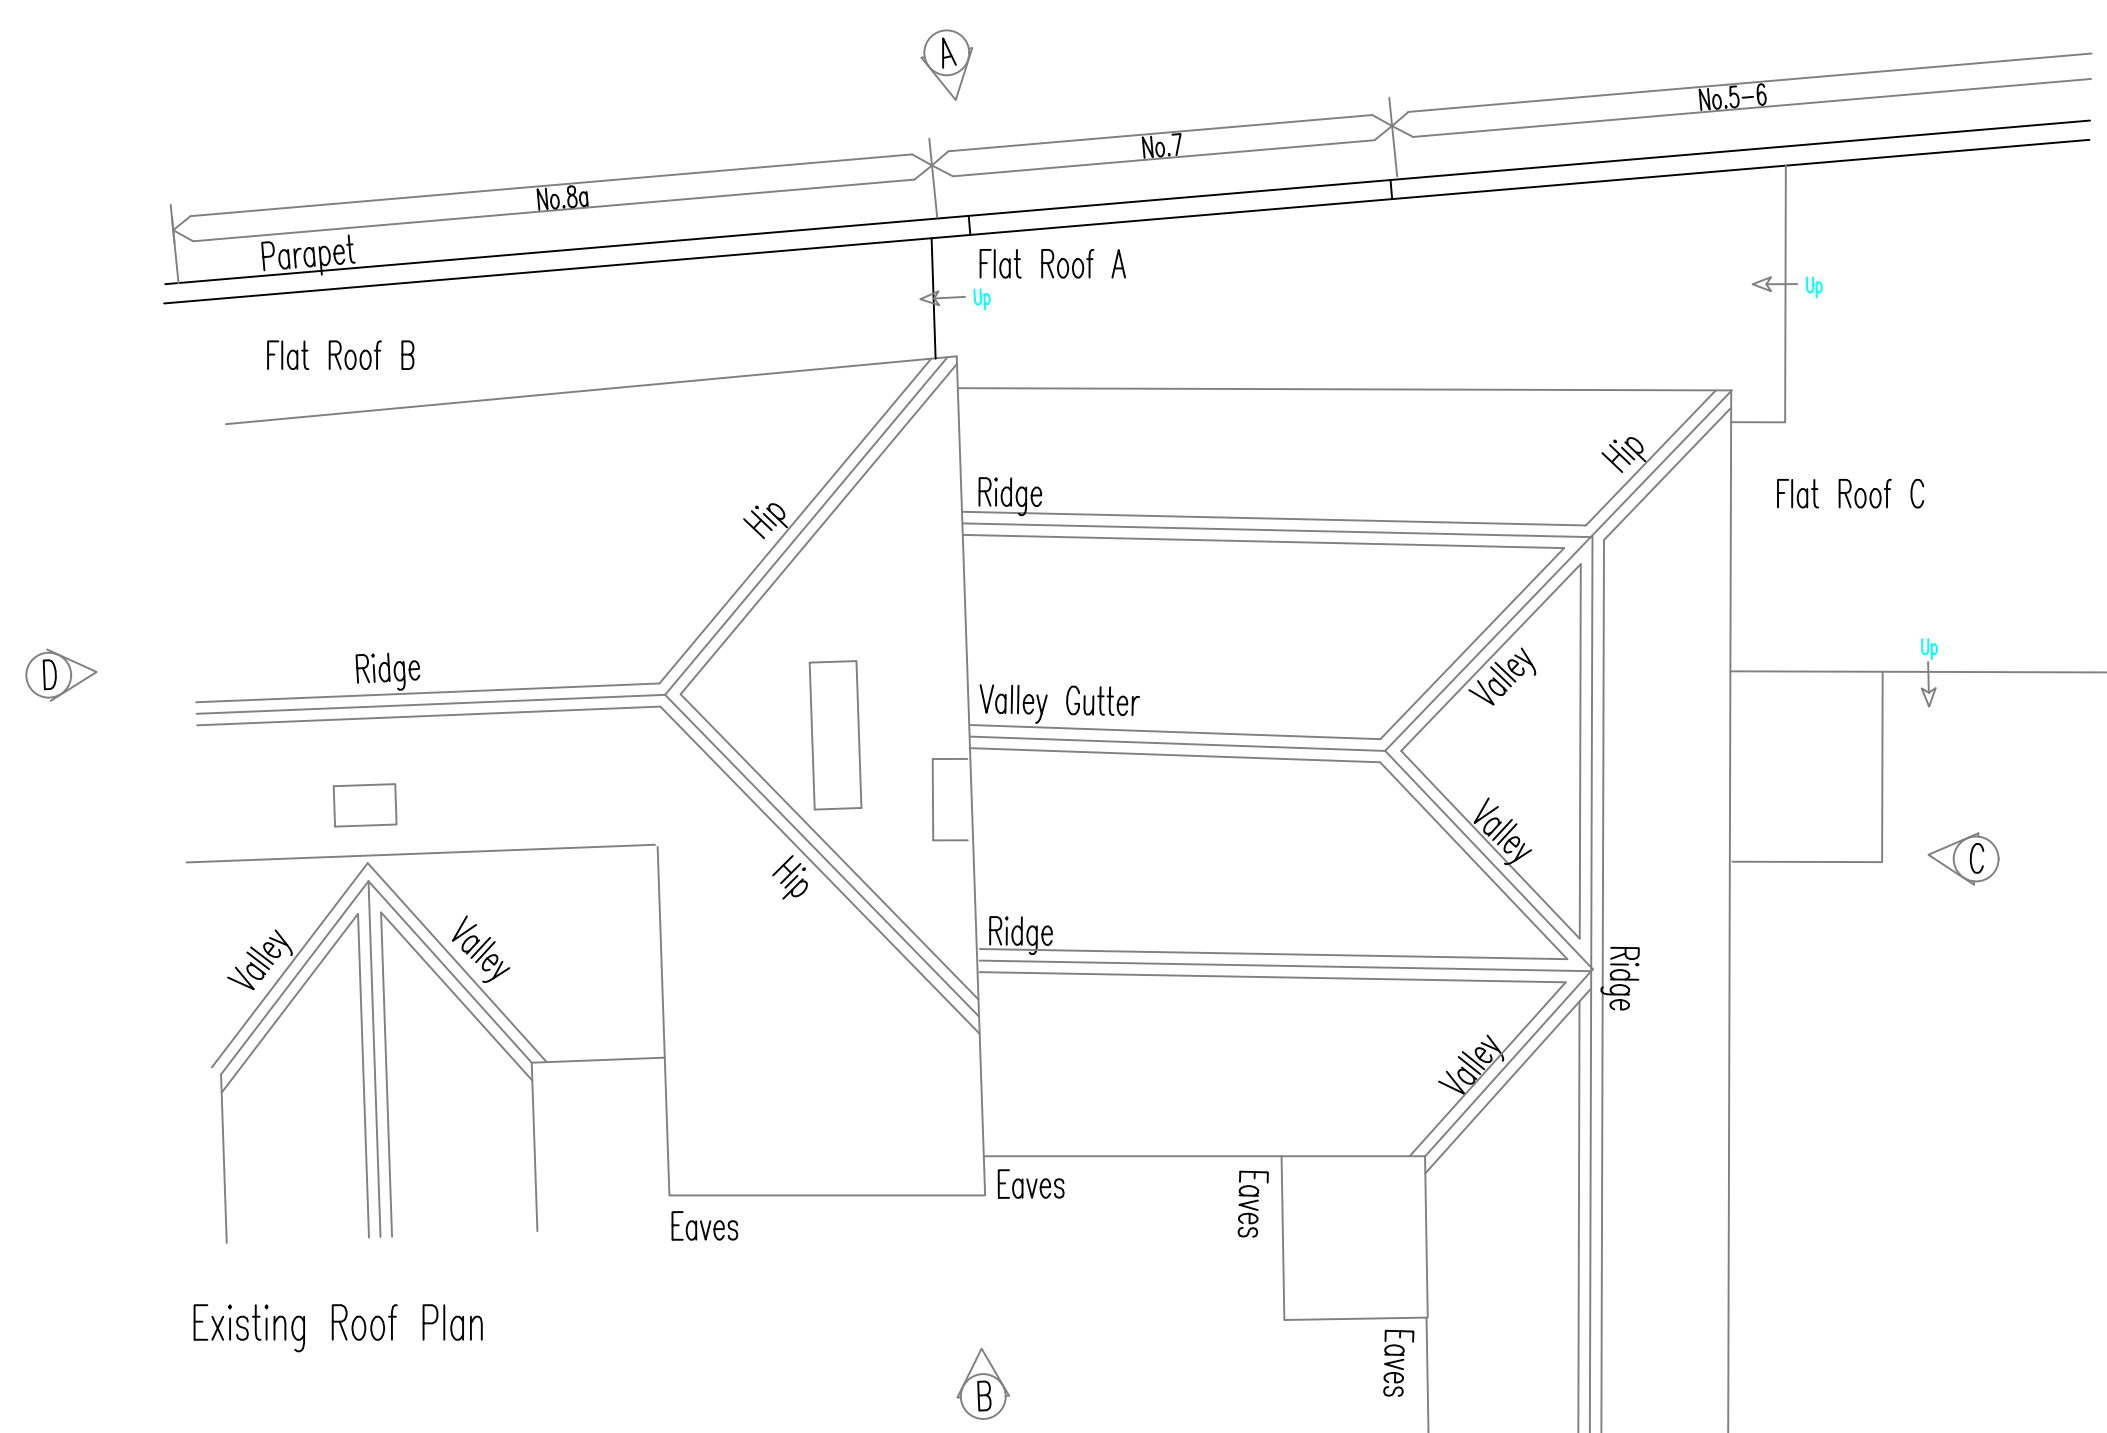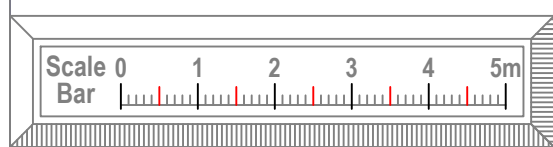

Existing Roof Plan



Proposed Roof Plan

B	Issued for comment	Oct 25	DAP
Rev.	Mod. Notes	Date	By
Client			
R A Properties			
Location			
7 Progress Buildings			
Cheetham Hill Road M8 9HJ			
Job Title			
Proposed alterations			
Drawing Title			
Existing and Proposed Elevations / Roof Plans			
Scale	See scale bar	Sheet	A1
Date	Oct 25	Drawn by	DAP
Dwg. No.	22/25-02	Rev.	B