
 


Site Plan

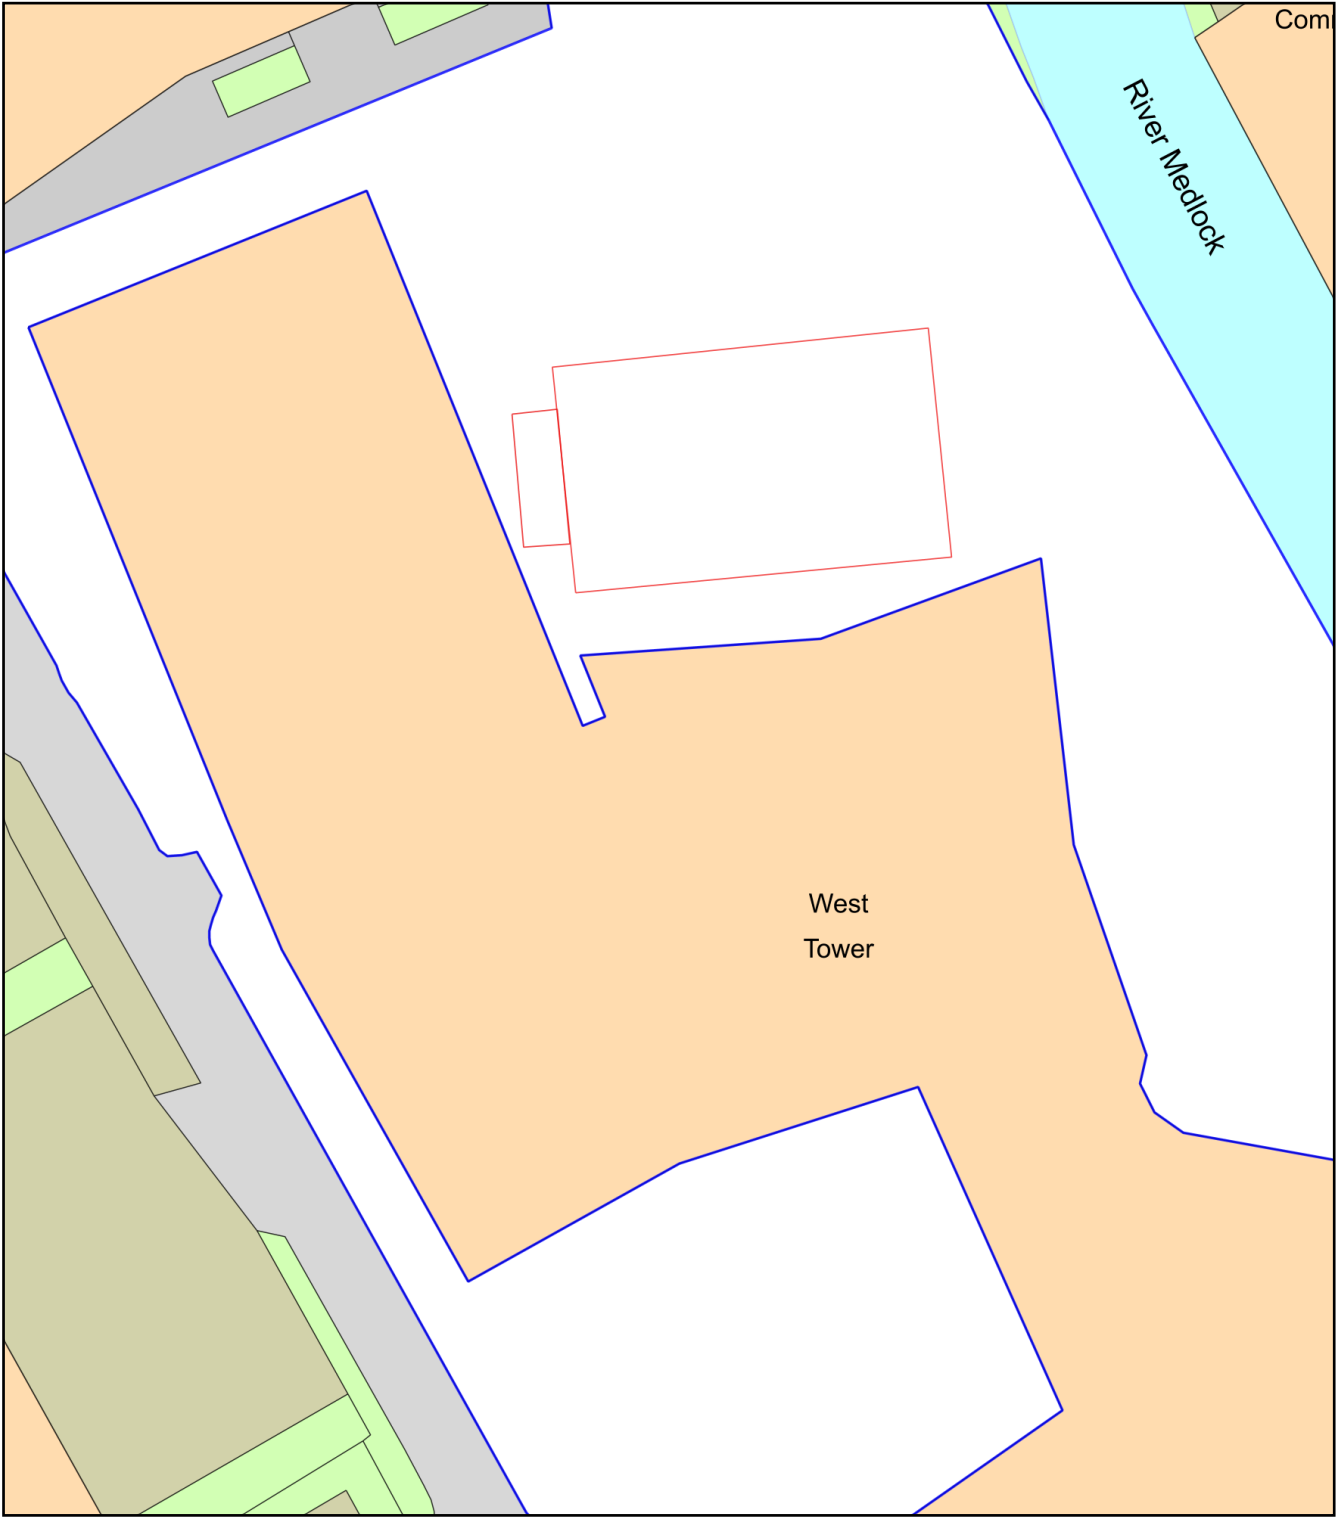

Plan Produced for: Manchester City Council
Date Produced: 03 Jul 2025
Plan Reference Number: TQRQM25184123559607
Scale: 1:500 @ A4