




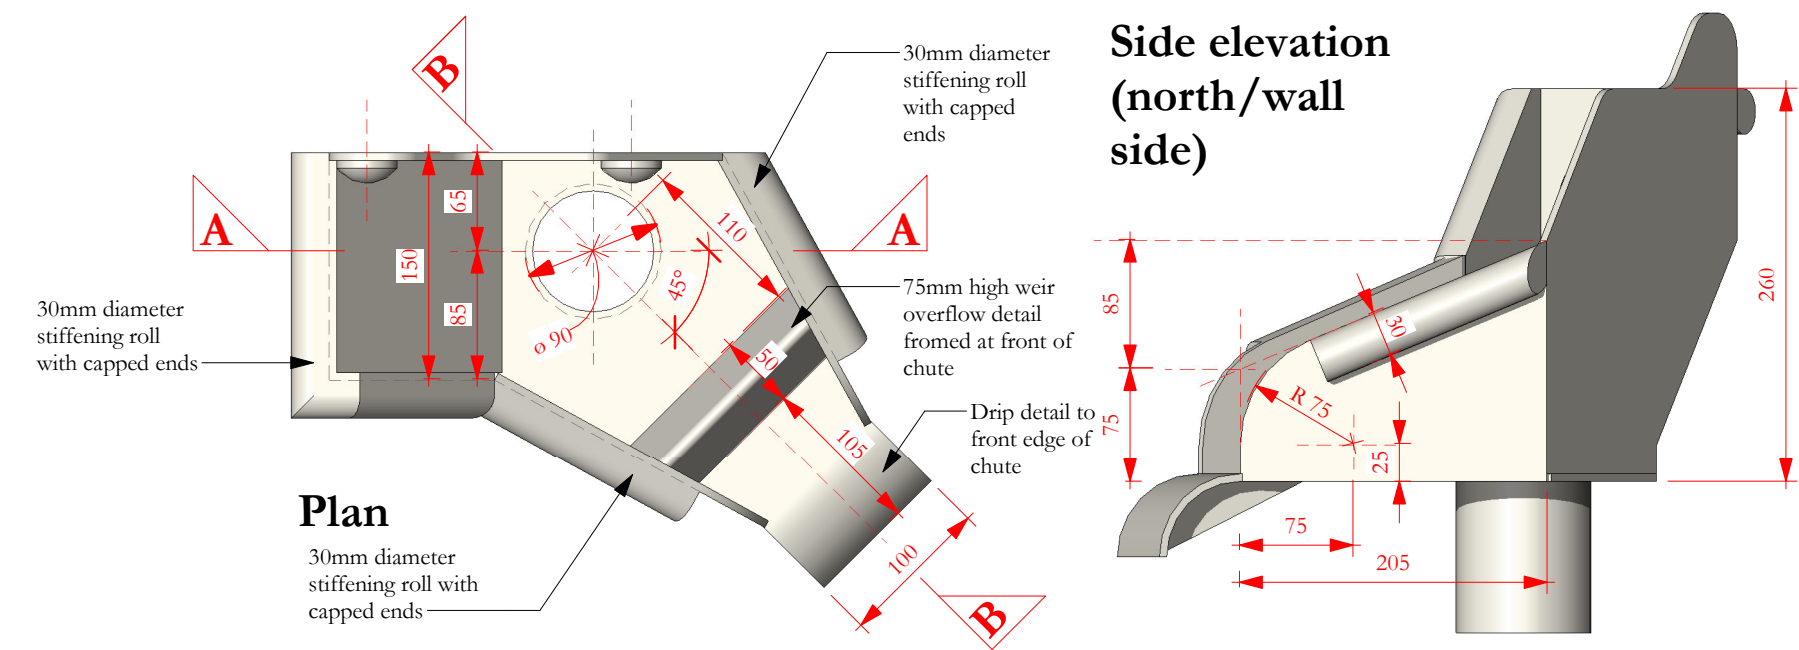


All dimensions of the stone within the recess where the chute is to be installed are to be carefully checked before manufacture is commenced. A profile of the steps from the upper part of the recess to the top of the string course should be made to ensure that the chute sides can be made accurately. Dimensions of the chute should be adjusted if necessary to take account of minor variations between the dimensions shown on this drawing and the check dimensions and profile to ensure that the chute fits accurately

The chute and anti-splash shoe are to be fabricated from code 8 lead sheet. The main body of the chute is to be formed from one sheet of lead with folded and bossed details formed wherever possible to ensure that welded joints are minimised. Where welded joints are necessary these should be neatly formed and filed and sanded to for to create a smooth even appearance


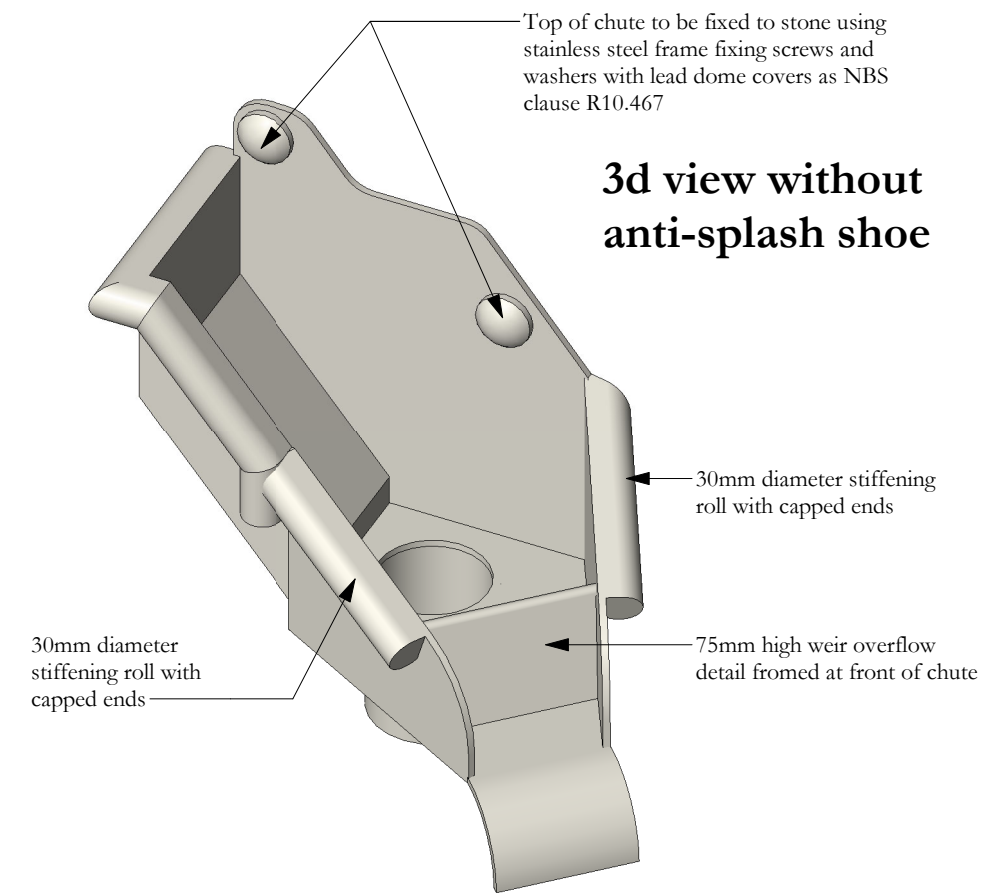


3d view without anti-splash shoe

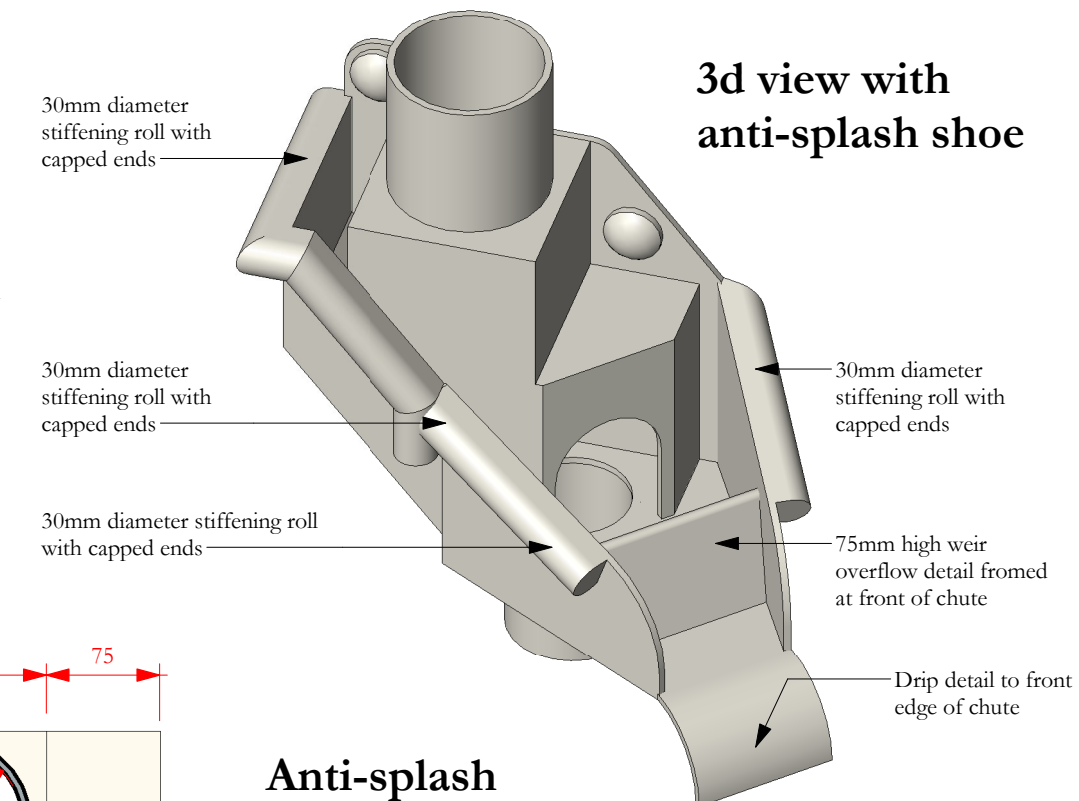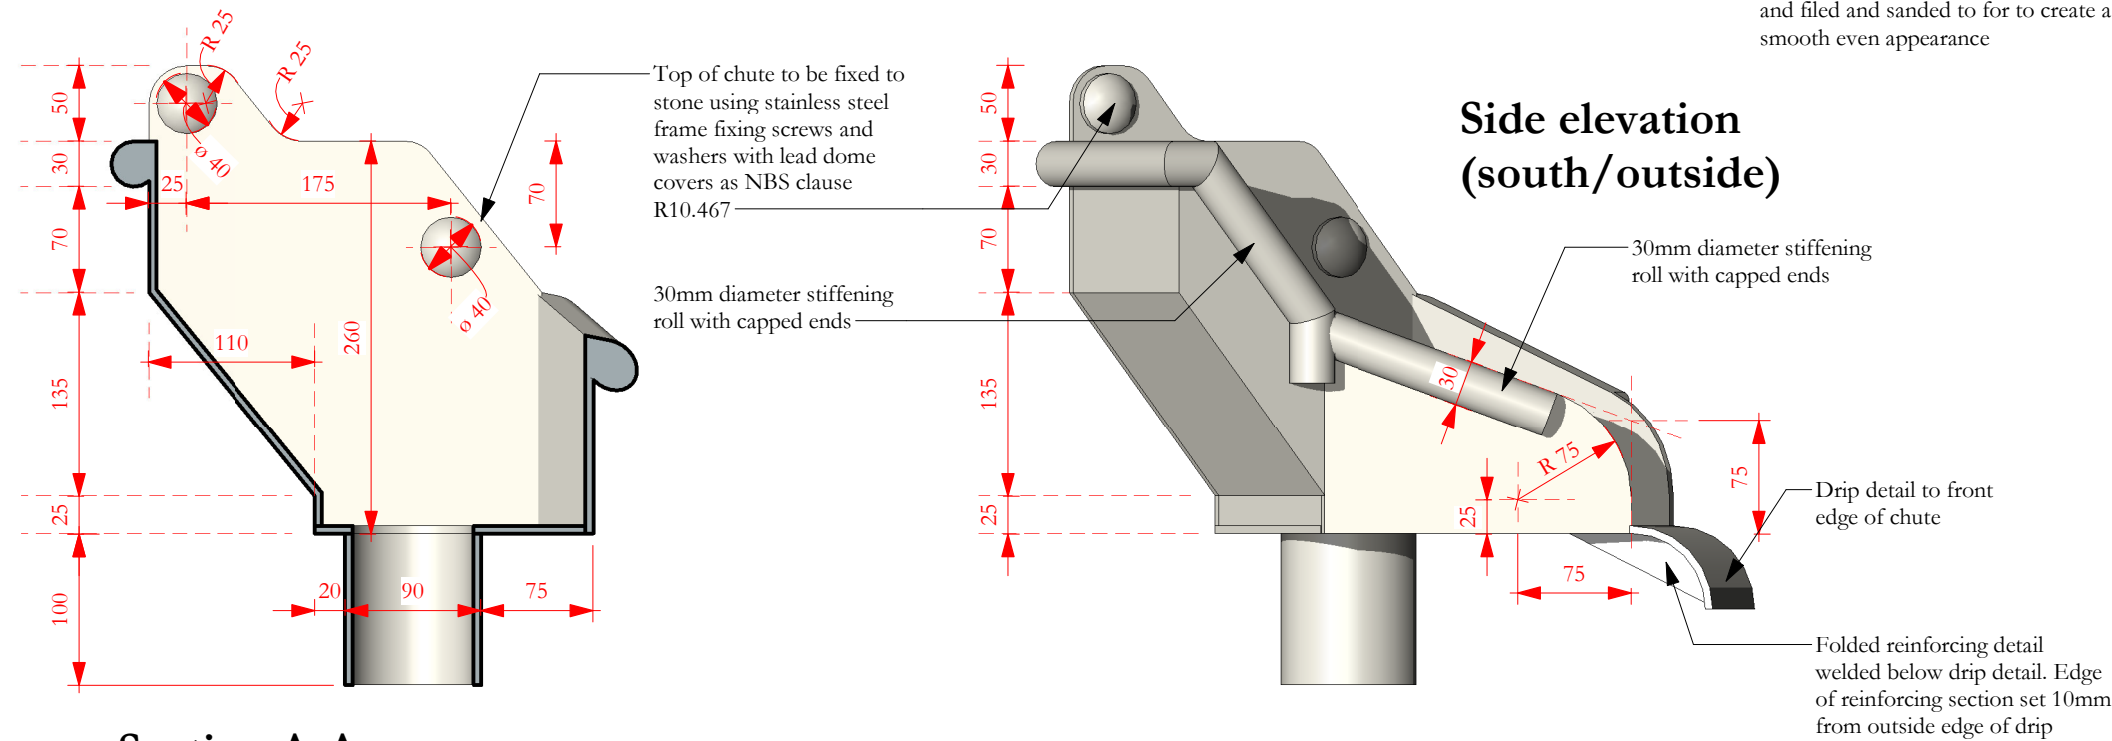


3d view with anti-splash shoe



Section A-A

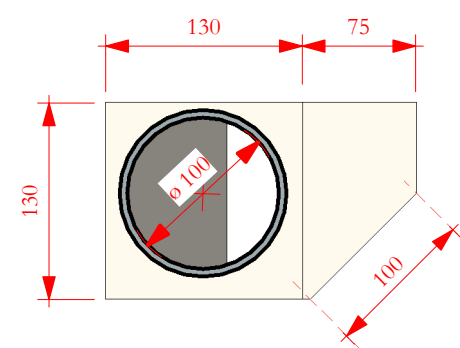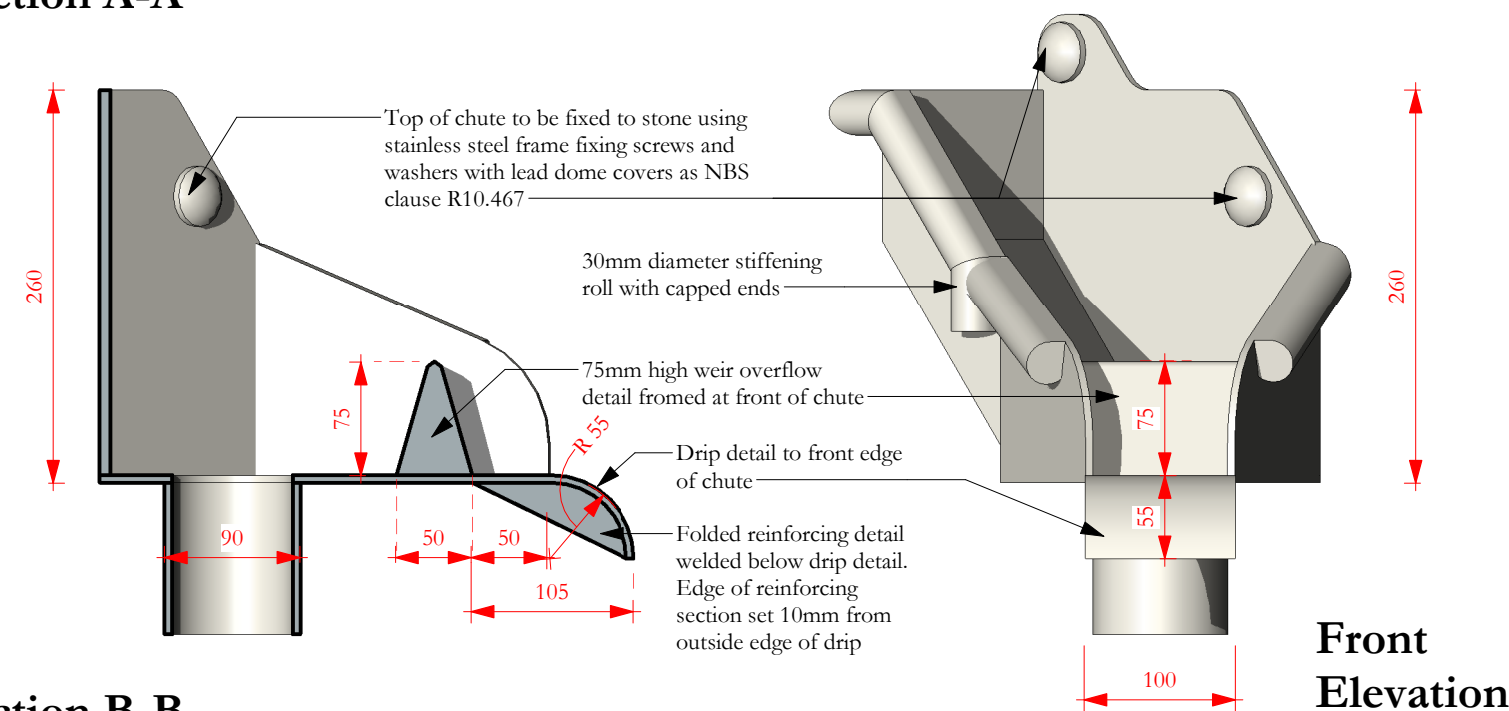


Anti-splash shoe plan

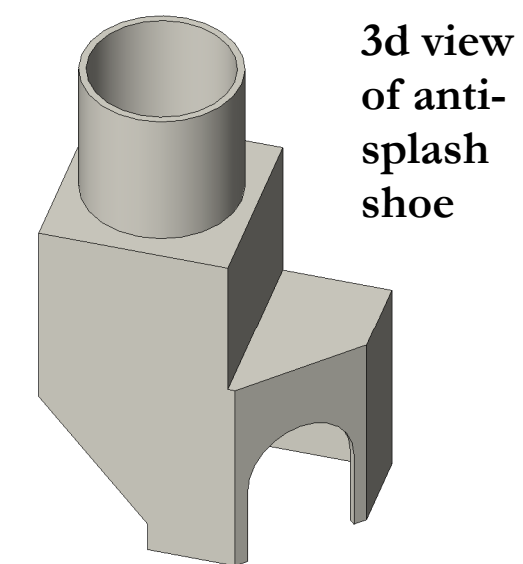


3d view of anti-splash shoe

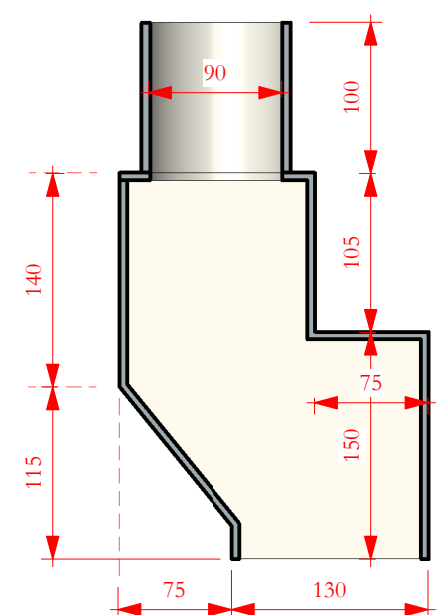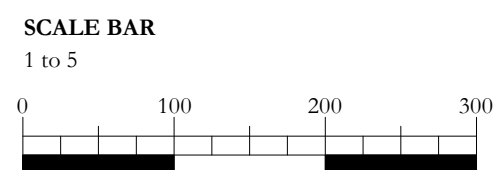

Section

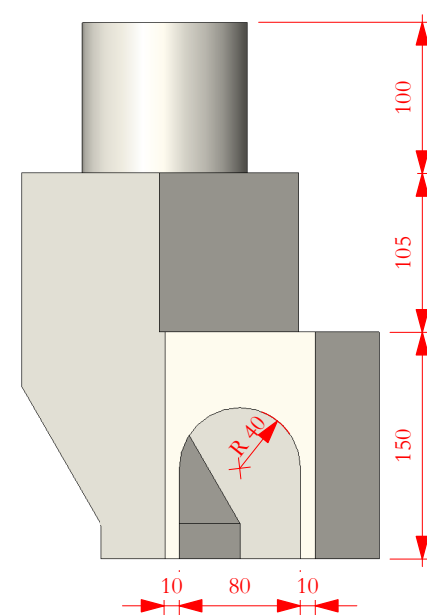


Front Elevation

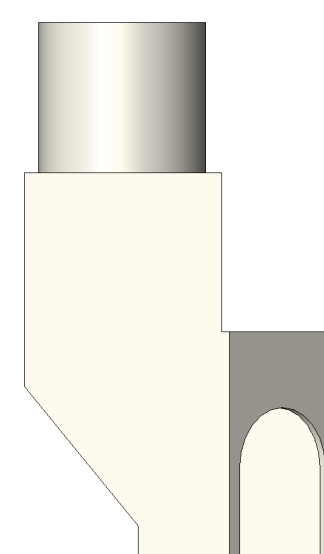

Side Elevation

18/10/2024	JC	GR	First issue
ISSUE	DATE	APPROVED DRAWN	DESCRIPTION

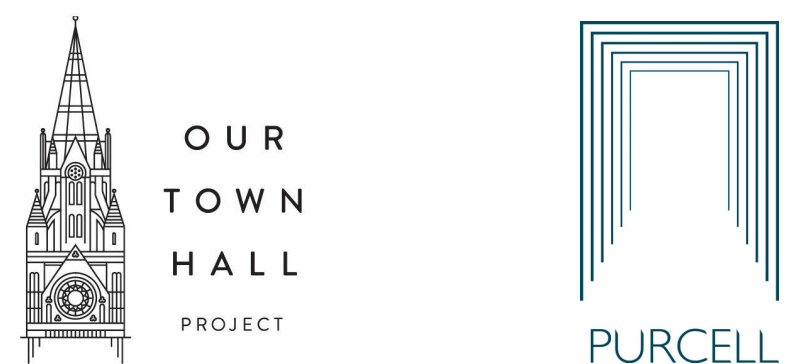

Project Office, Room 308, Town Hall, MANCHESTER M60 2L1
+44 (0) 7970 097 432
www.purcelluk.com

PROJECT STATUS	RIBA stage 5
CLIENT	Manchester City Council
PROJECT	Our Town Hall
DRAWING TITLE	Rainwater pipe 72 offset chute and anti-splash shoe details
SIZE & SCALE	A2: 1 : 5
DRAWING STATUS	S4 Construction
JOB NUMBER	236959
DRAWING NO.	OTH-PUR-TH-RF-DWG-A-7630
REV	-

© PURCELL 2019. PURCELL ® IS THE TRADING NAME OF PURCELL ARCHITECTURE LTD.