




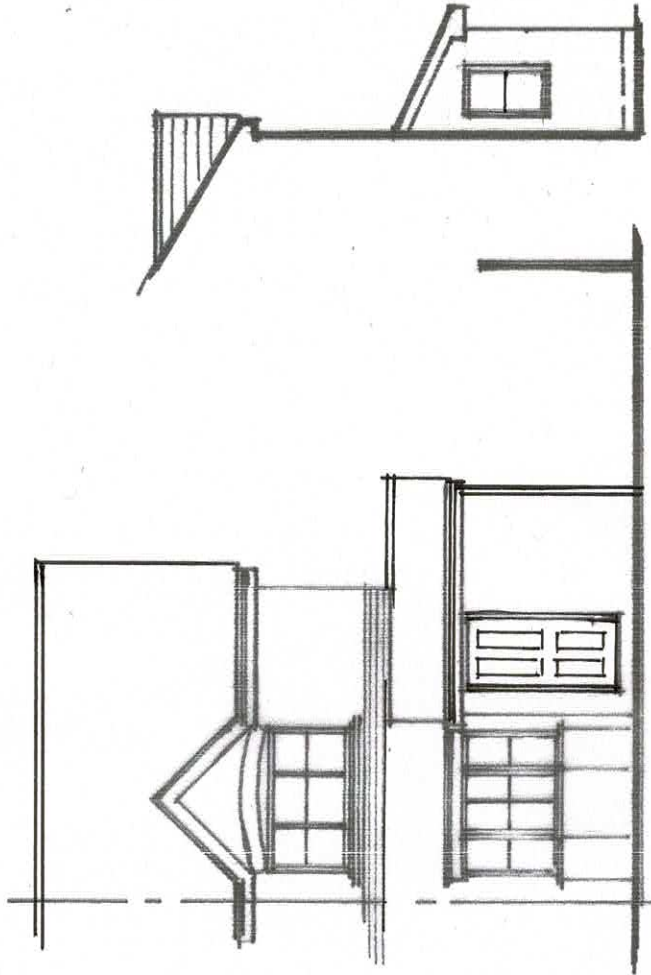


EXIST. FRONT ELEVATION

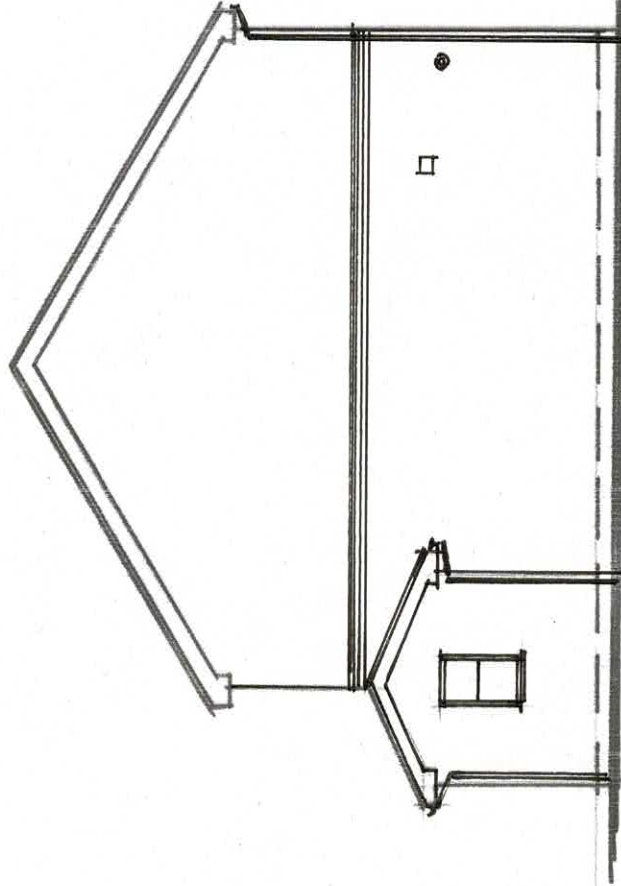

EXIST. SIDE ELEVATIONS



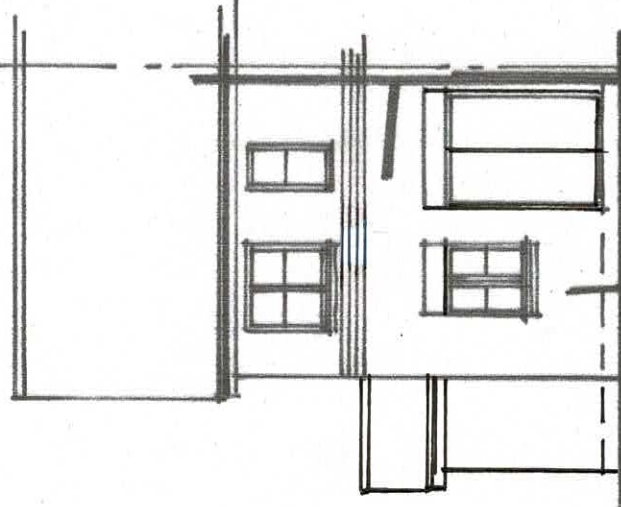


EXIST. REAR ELEVATION

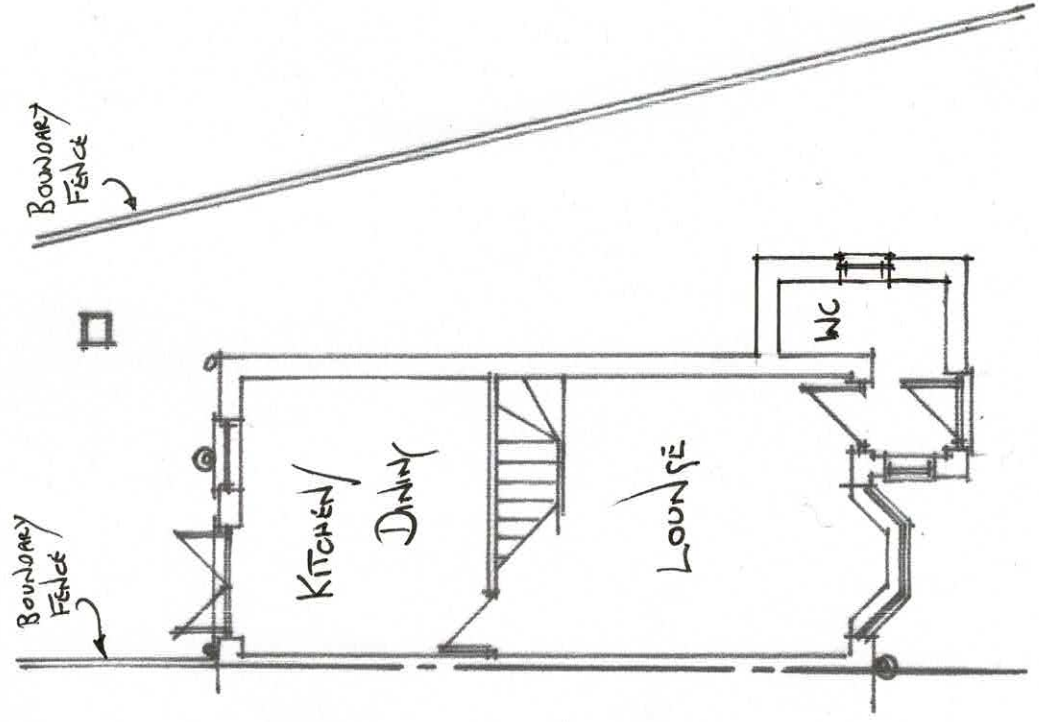


EXIST. GND. FLOOR PLAN (1:100)

CAITRIONA BURGUM		
PROP. SIDE EXTENSION		
54A PETWORTH CLOSE MANCHESTER M22 4 YR		
A.J. DESIGN LTD THE STUDIO 2 FOXENDALE CLOSE NORTHWICH CW8 4 QZ ajdesignlimited@gmail.com		
SCALE 1:100		1:50
DATE 13/10/25		CB:01

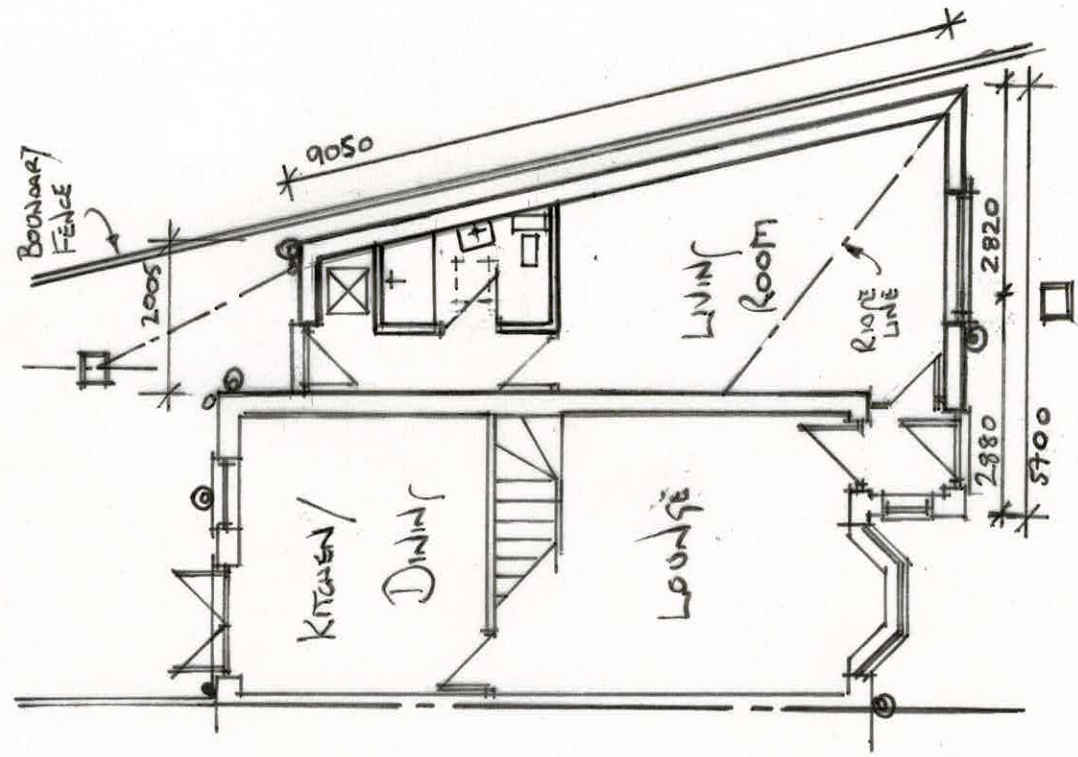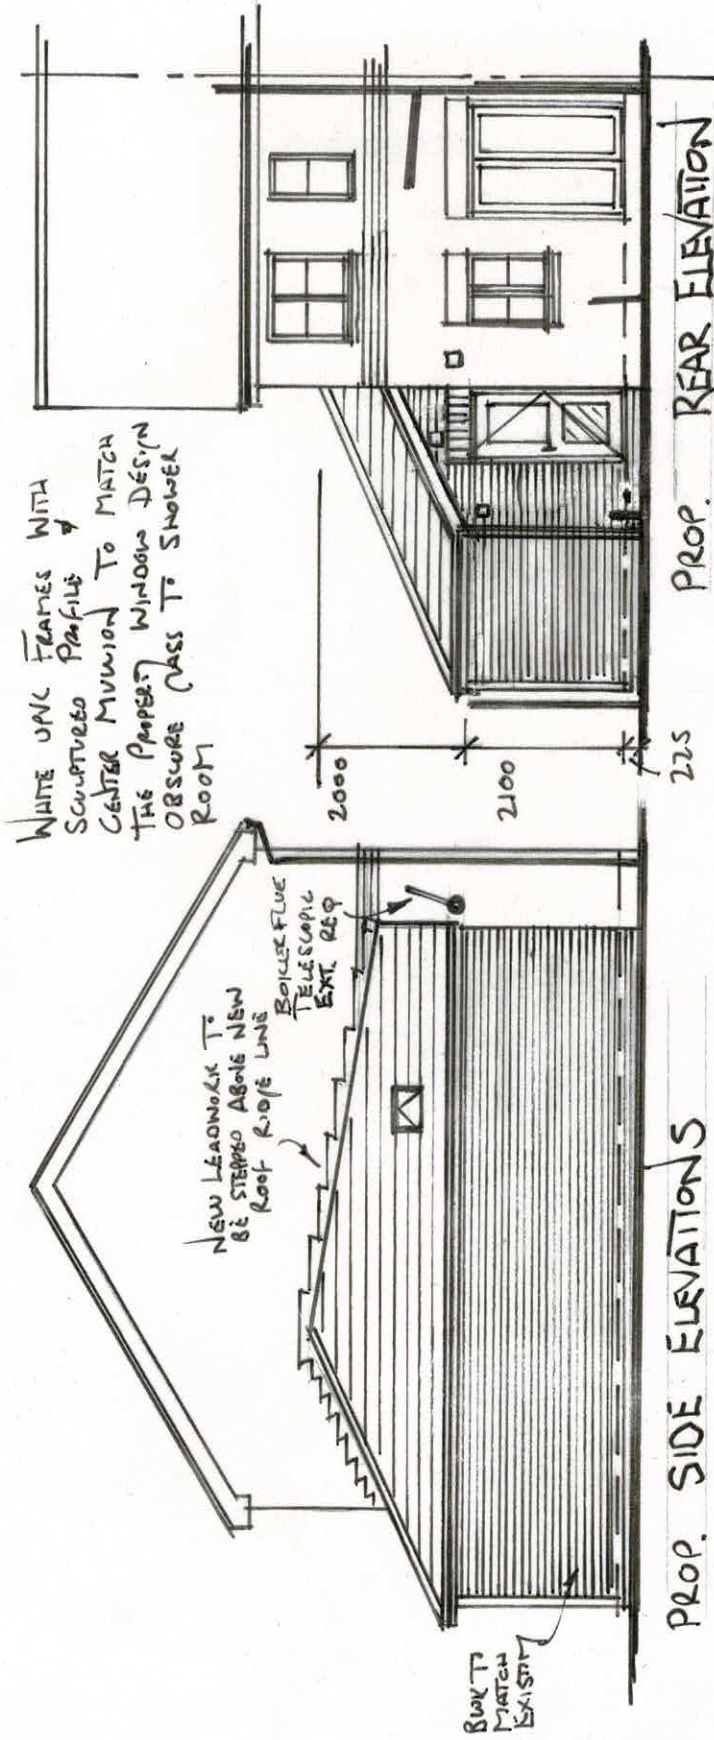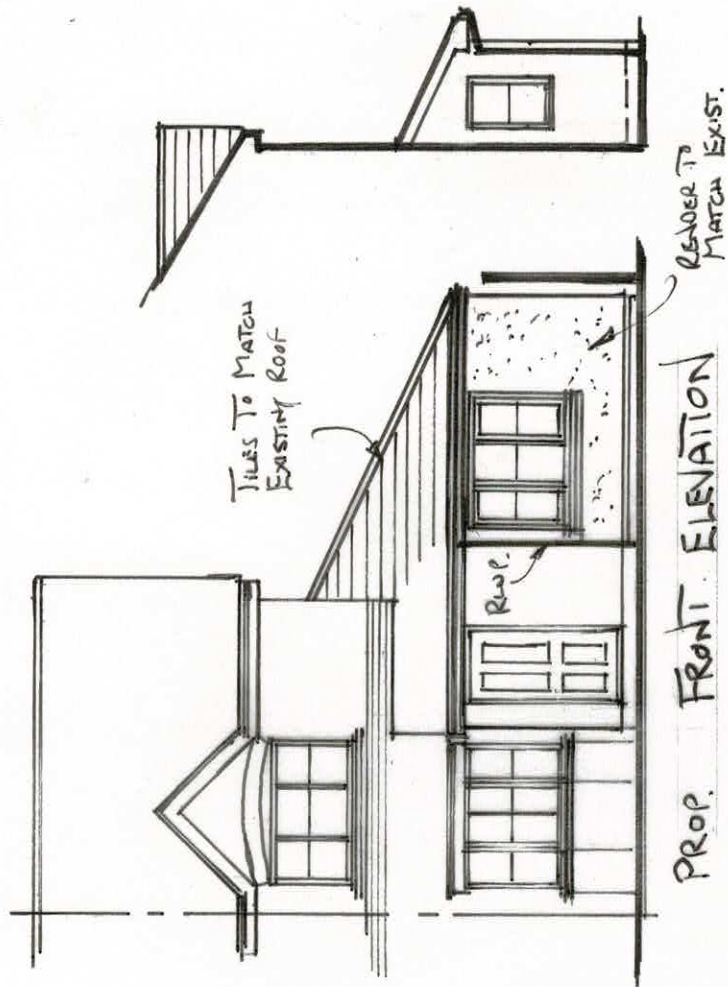

PROP. GND. FLOOR PLAN (1:100)

CAITRIONA BURSUM	
PROP. SIDE EXTENSION	
54A PETWORTH CLOSE MANCHESTER M22 4 YR	
A.J. DESIGN LTD THE STUDIO 2 FOXENDALE CLOSE NORTHWICH CW8 4 QZ ajdesignlimited@gmail.com	
SCALE 1:100	1:50
DATE 13/10/25	CB02

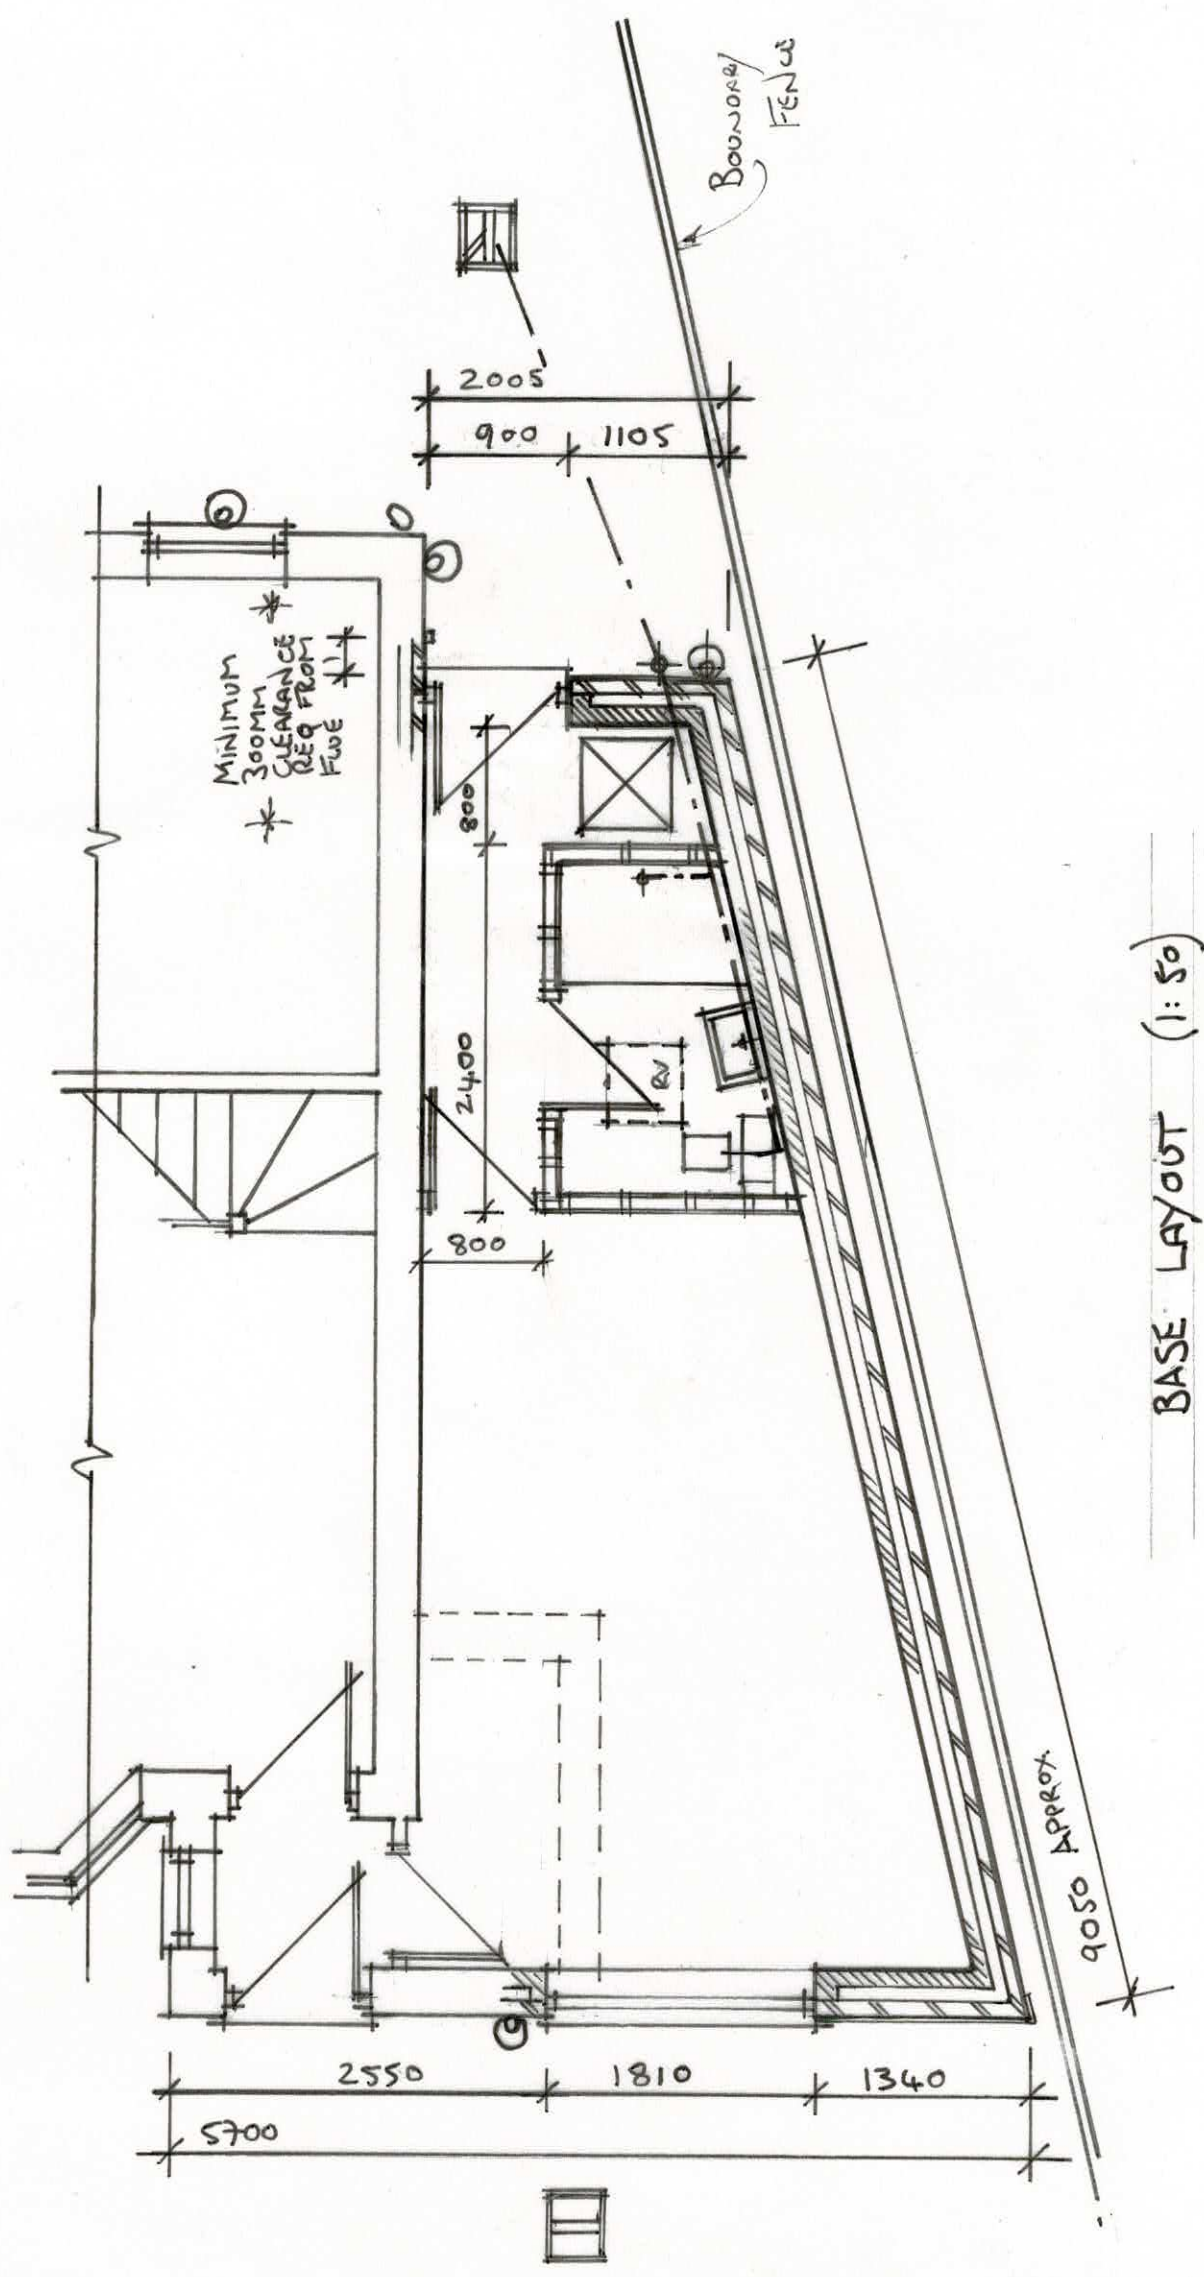

BASE LAYOUT (1:50)

CAITRIONA BURGUM	
PROP. SIDE EXTENSION	
54A PETWORTH CLOSE MANCHESTER M22 4YR	
AJ DESIGN LTD THE STUDIO 2 FOXENDALE CLOSE NORTHWICH CW8 4YZ ajdesignlimited@gmail.com	
SCALE 1:50	
DATE 13/10/25	CB 03