




Proposed Ground Floor Plan

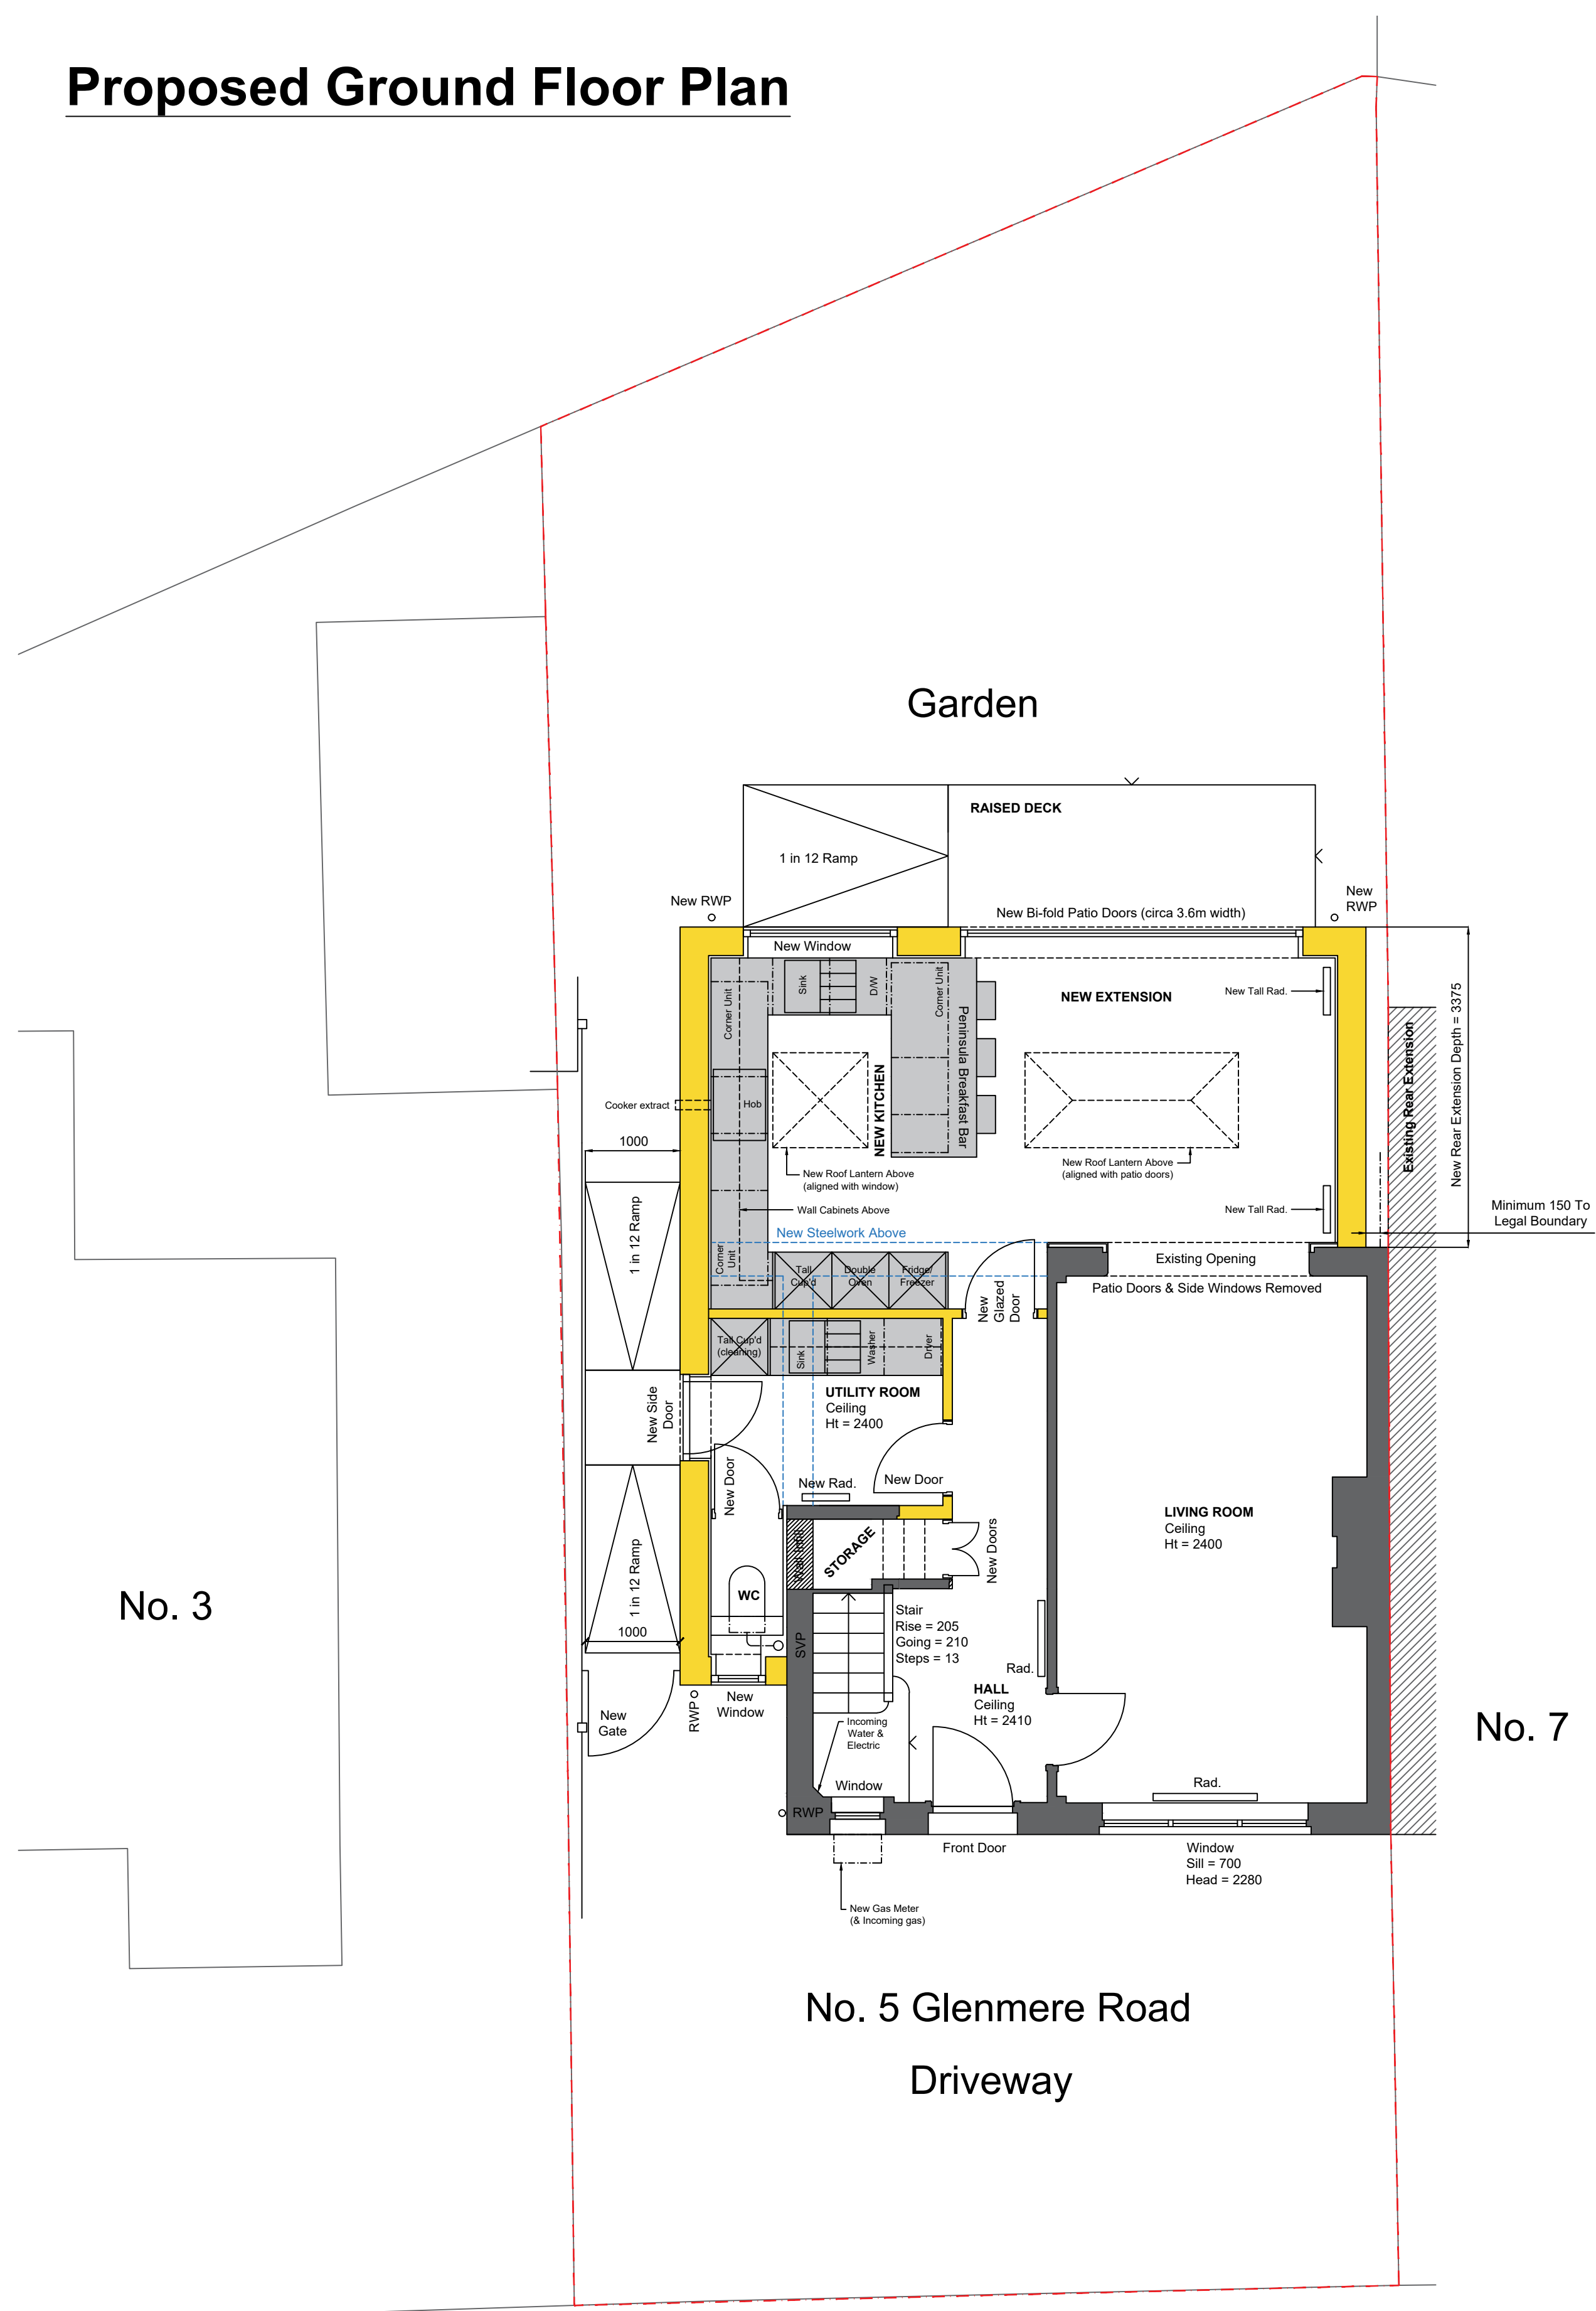

Proposed First Floor Plan

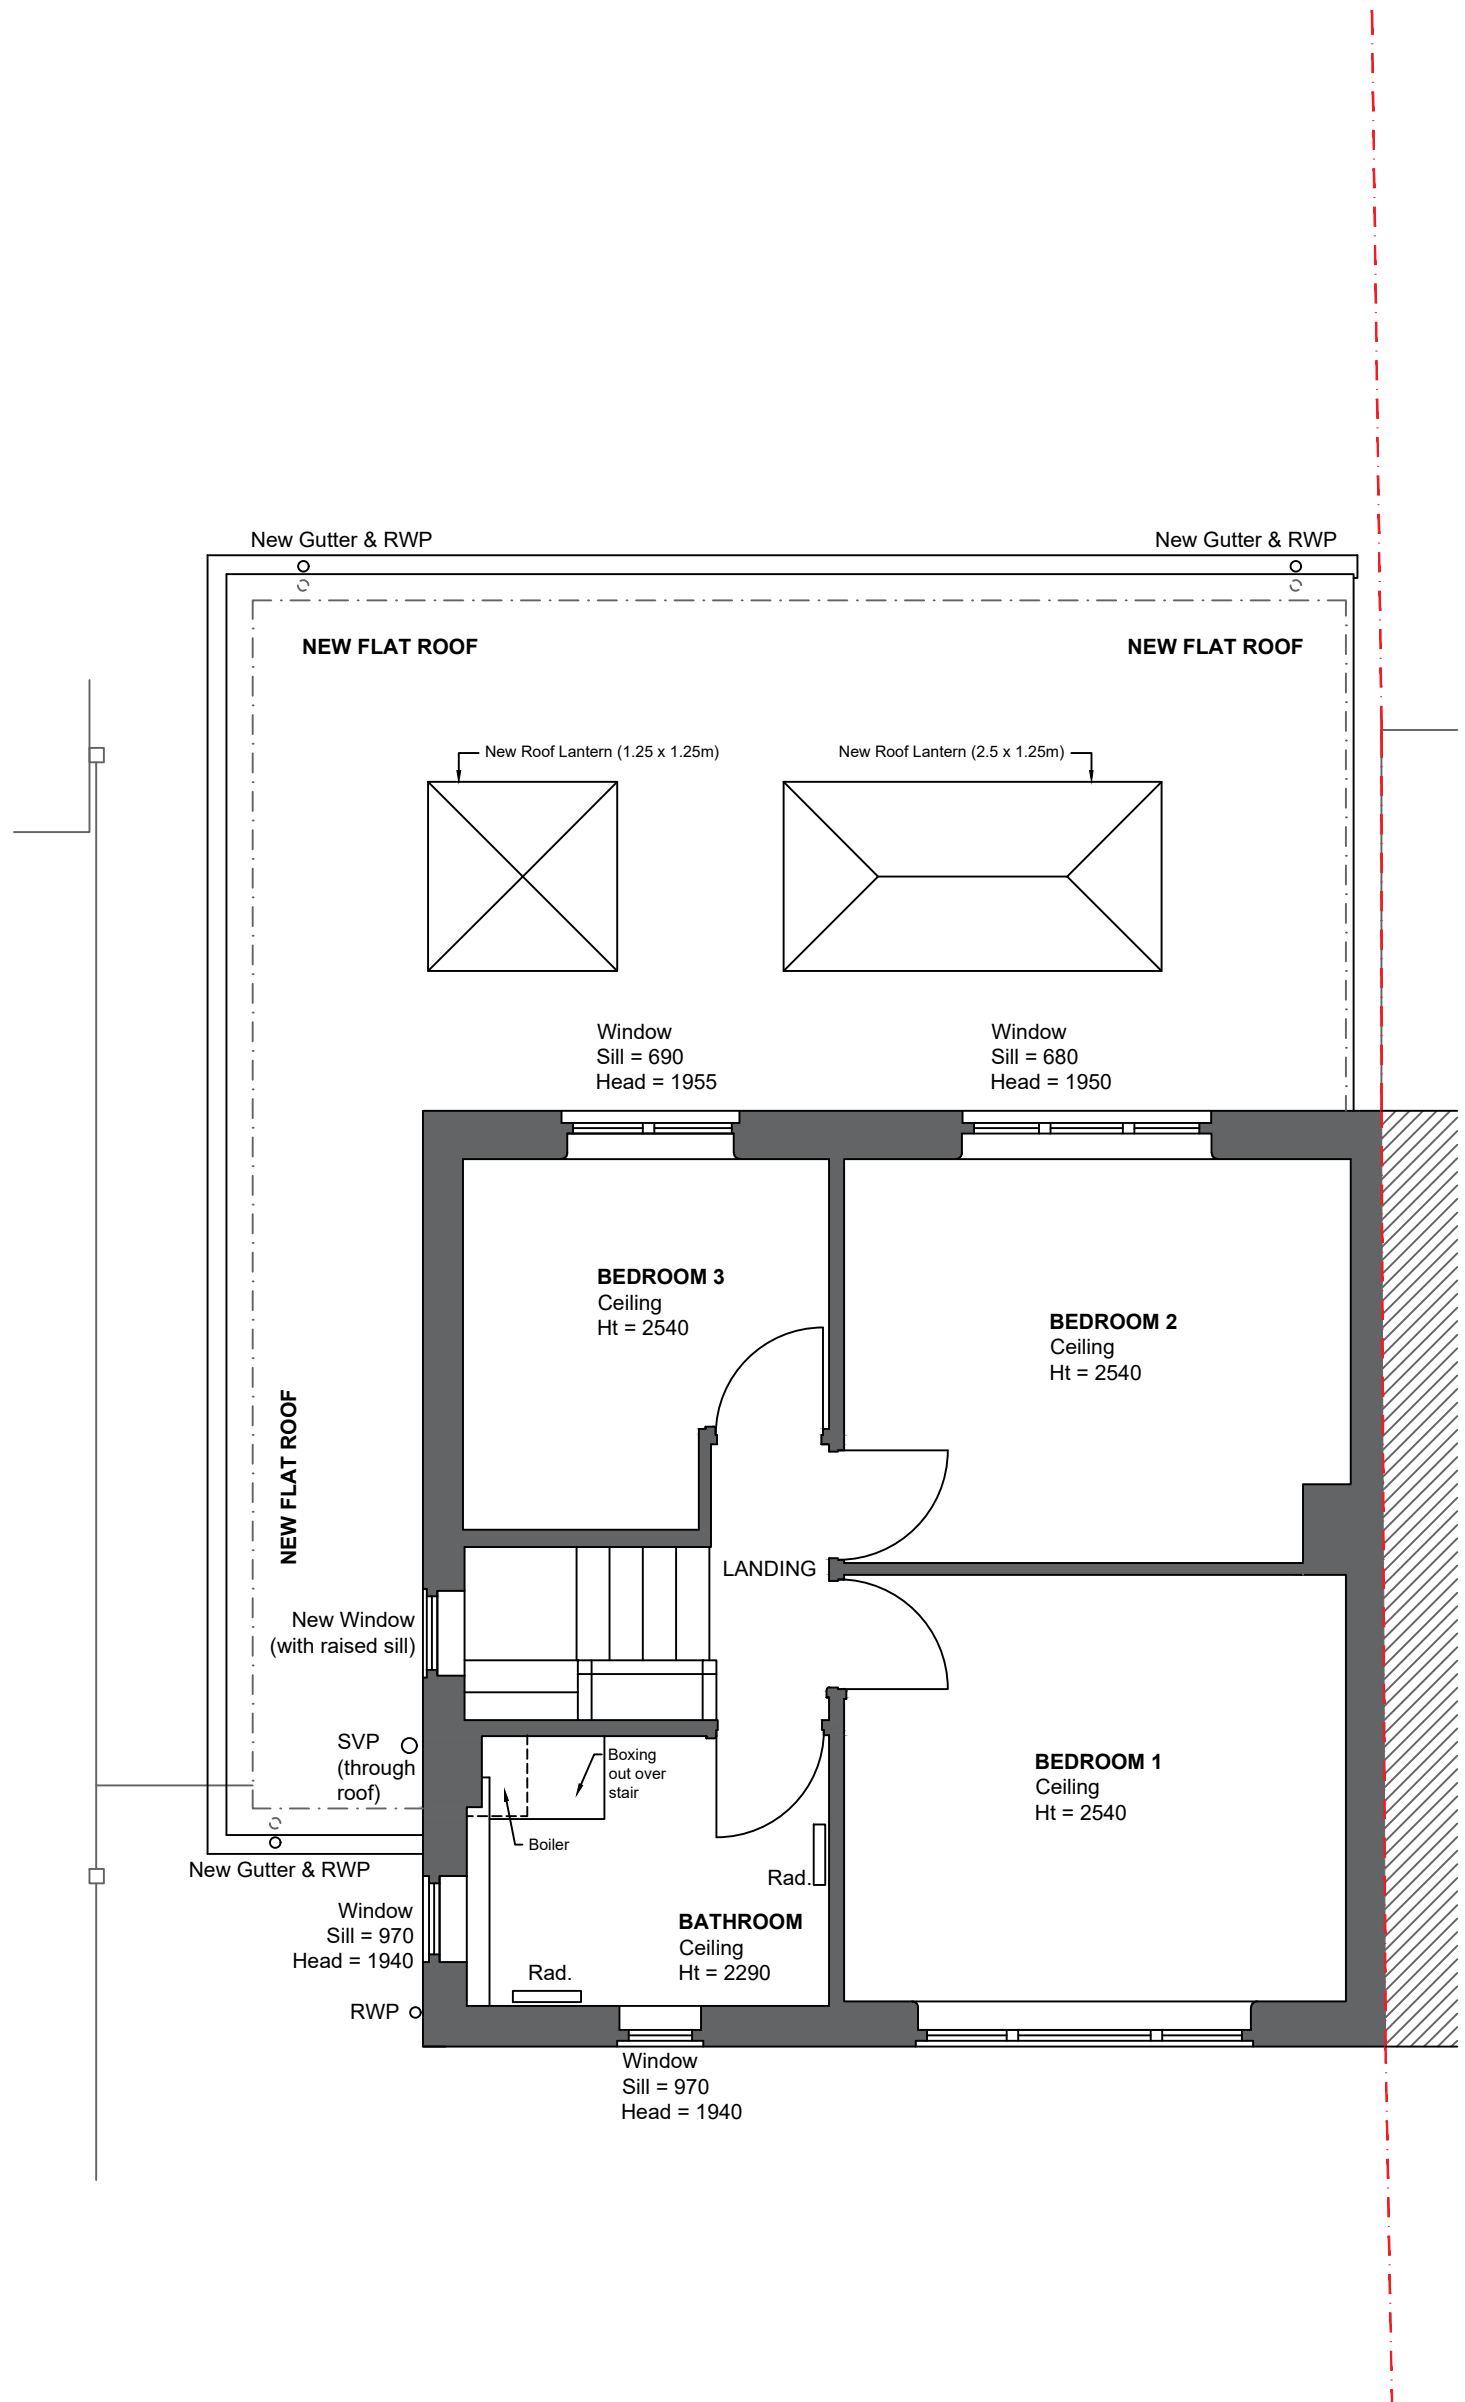

Proposed Roof Plan

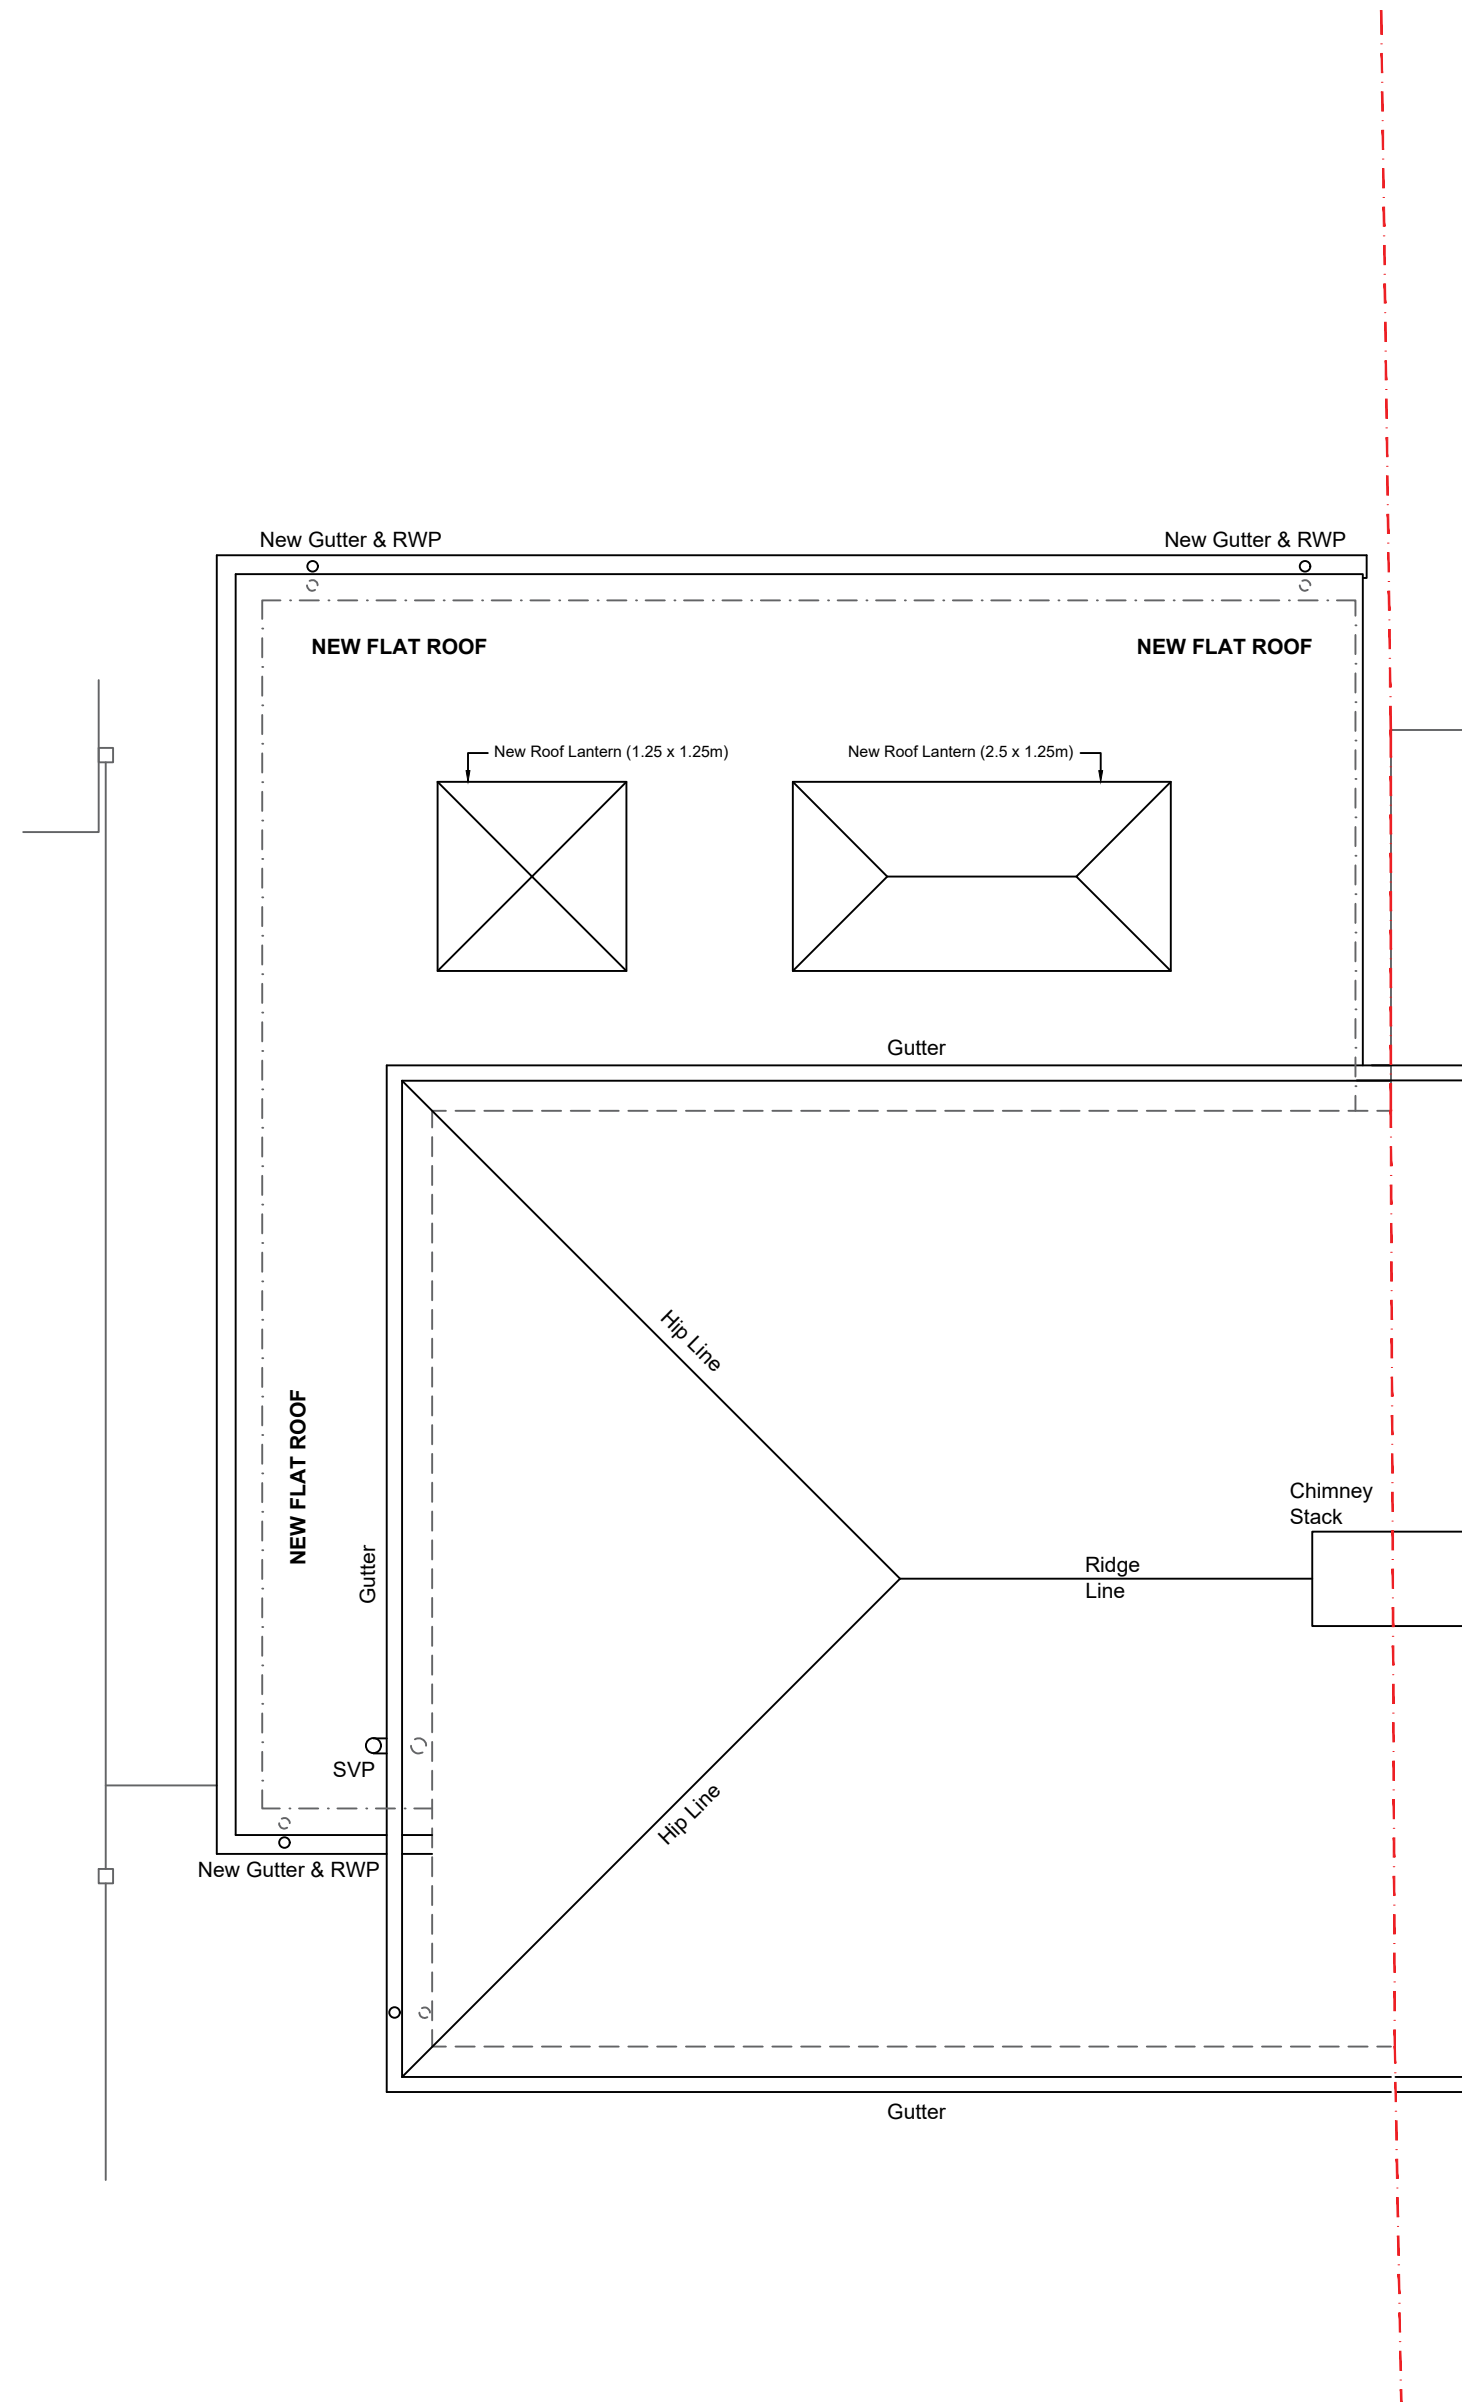

Drawing History:

Revision	Description	Author	Date
-	Initial Issue	MW	10/07/2025
A	Revised Issue (following Client comments)	MW	24/07/2025
B	Revised Issue 2 (following Client comments)	MW	20/10/2025
C	Planning Application	MW	03/11/2025

This drawing is the property of Whitfield Architects and must not be reproduced without prior written agreement. This drawing is provided to scale, for design and cost estimation purposes (not for construction). Any financial decisions relating to this information must make due allowance for dimensional or area variation resulting from the design development and construction processes. We recommend that all dimensions and levels should be cross-checked on site (for construction) and any discrepancies should be reported to Whitfield Architects immediately. Design responsibility cannot be accepted for alteration to (or deviation from) this drawing without the prior acknowledgement of Whitfield Architects. Please email hello@whitfieldarchitects.com with any questions.

Approximate Client Ownership / Planning Application Boundary

N

THIS DRAWING IS FOR PLANNING APPLICATION PURPOSES ONLY

Project Title	Client Name
5 Glenmere Rd, Didsbury, M20 5PH	R. Burden & J. McLauchlan
Drawing Title	Drawing Number
Proposed Floor Plans	P(02)01
Project No: J008	Revision
Date: 10/07/2025	C
Drawn: Mark Whitfield	Scale @ A1: 1:50

WHITFIELD ARCHITECTS

27, High Grove Road, Cheadle, SK8 1NS
Contact us: hello@whitfieldarchitects.com
Or visit: www.whitfieldarchitects.com