





Original Main Entrance
View from North-West

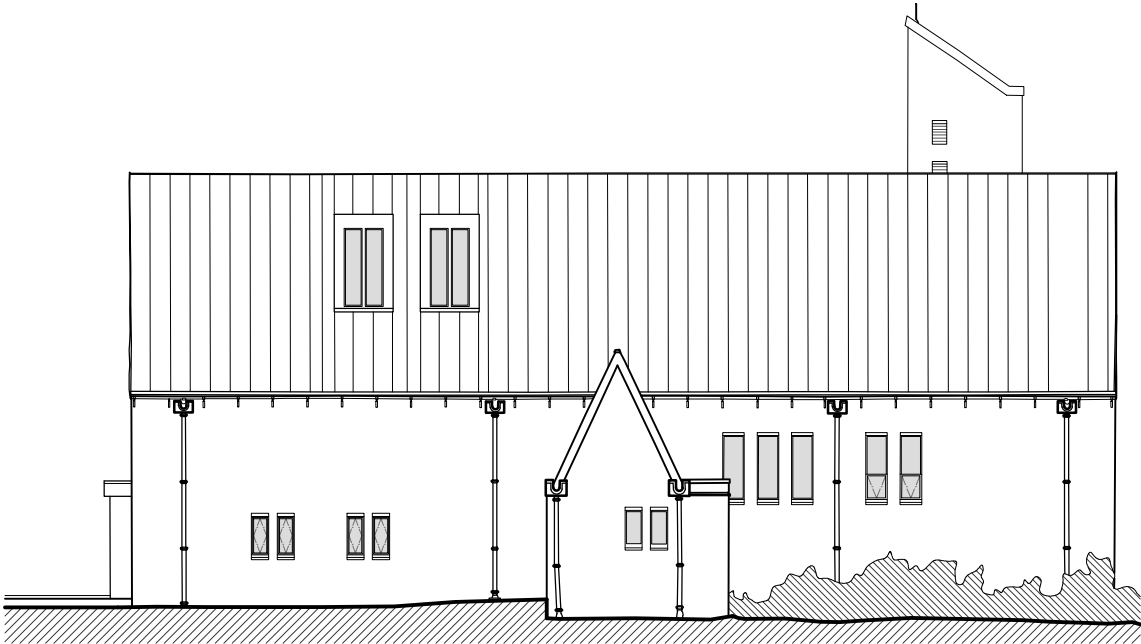


West Elevation as Existing
Scale 1:200

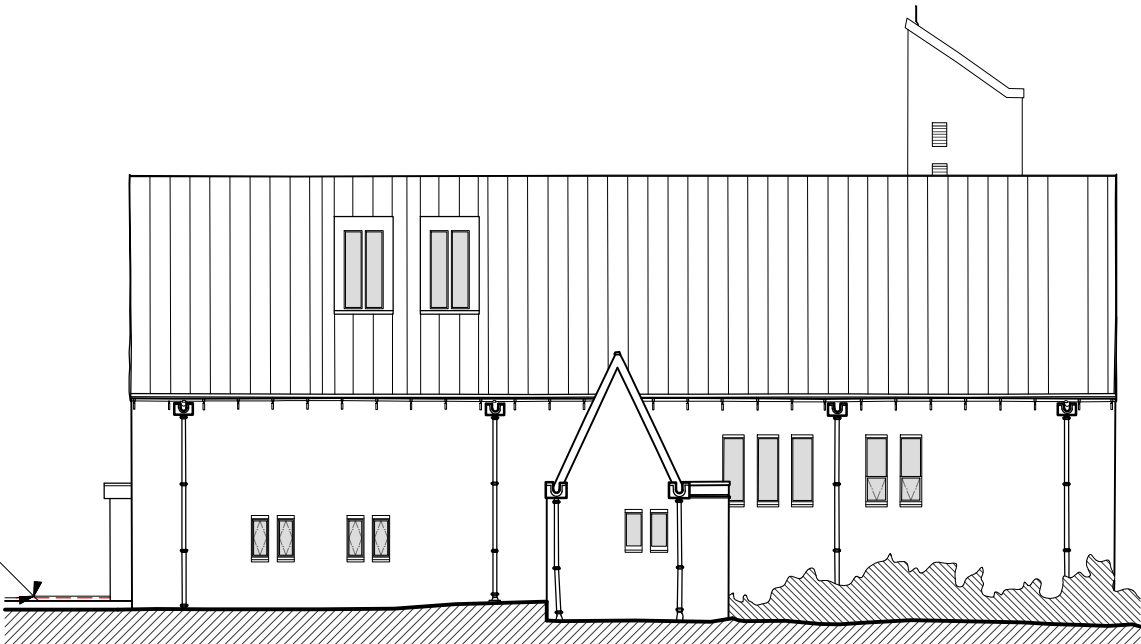


Reinstate Original Main Entrance
Main entrance to be reinstated.
Existing concrete paving to be
relaid to create new level access
(inclined approach c. 70 mm rise).

West Elevation as Proposed
Scale 1:200

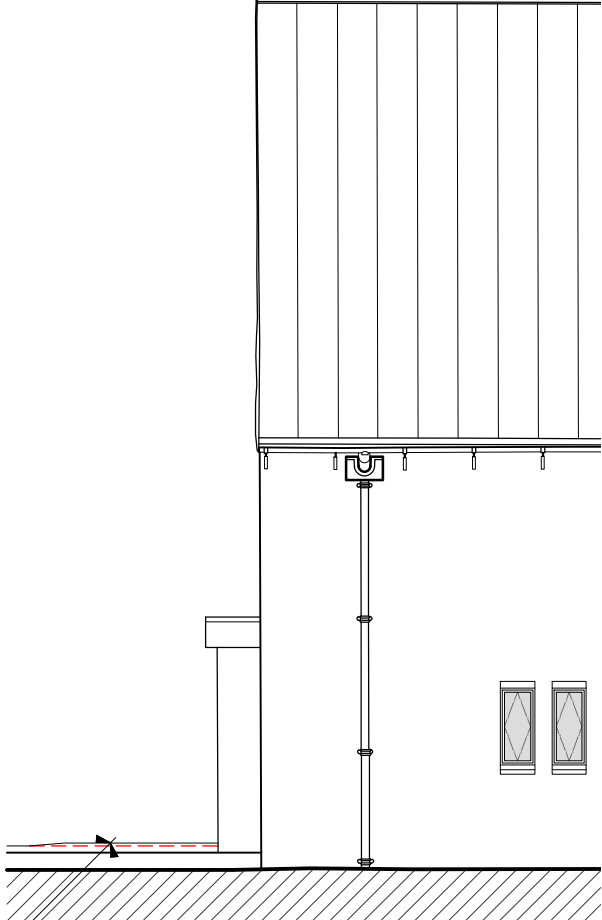

**West Elevation of Relevant
Area as Proposed**
Scale 1:100


New Level Access
Inclined approach c. 70 mm
rise from existing ground level
(see red dashed line).

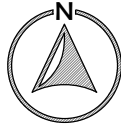

Notes: COLOURS AND FINISHES ARE REPRESENTATIVE ONLY. DO NOT SCALE DRAWING. USE FIGURED DIMENSIONS ONLY. UNLESS OTHERWISE SPECIFIED, DIMENSIONS ARE IN MILLIMETRES. SETTING OUT DIMENSIONS TO BE CHECKED ON SITE BY CONTRACTOR PRIOR TO WORKS COMMENCING. REPORT ANY DISCREPANCIES IMMEDIATELY. DRAWING REMAINS COPYRIGHT OF PEARCE ARCHITECTURE. COPY / DISTRIBUTE ONLY WITH CONSENT OF AUTHOR.

KEY

--- Existing Ground Level

 

No:	PP 11 Ex and Pro
Title:	West Elevations
Scale:	1:200 A3
Revision:	-
Drawn:	LMP
Date:	Nov 2025
File Ref:	2507-A
Job Title:	Phase I Works
Location:	William Temple Church, Robinswood Road, Wythenshawe M22 0BU
Client:	Diocese of Manchester

