


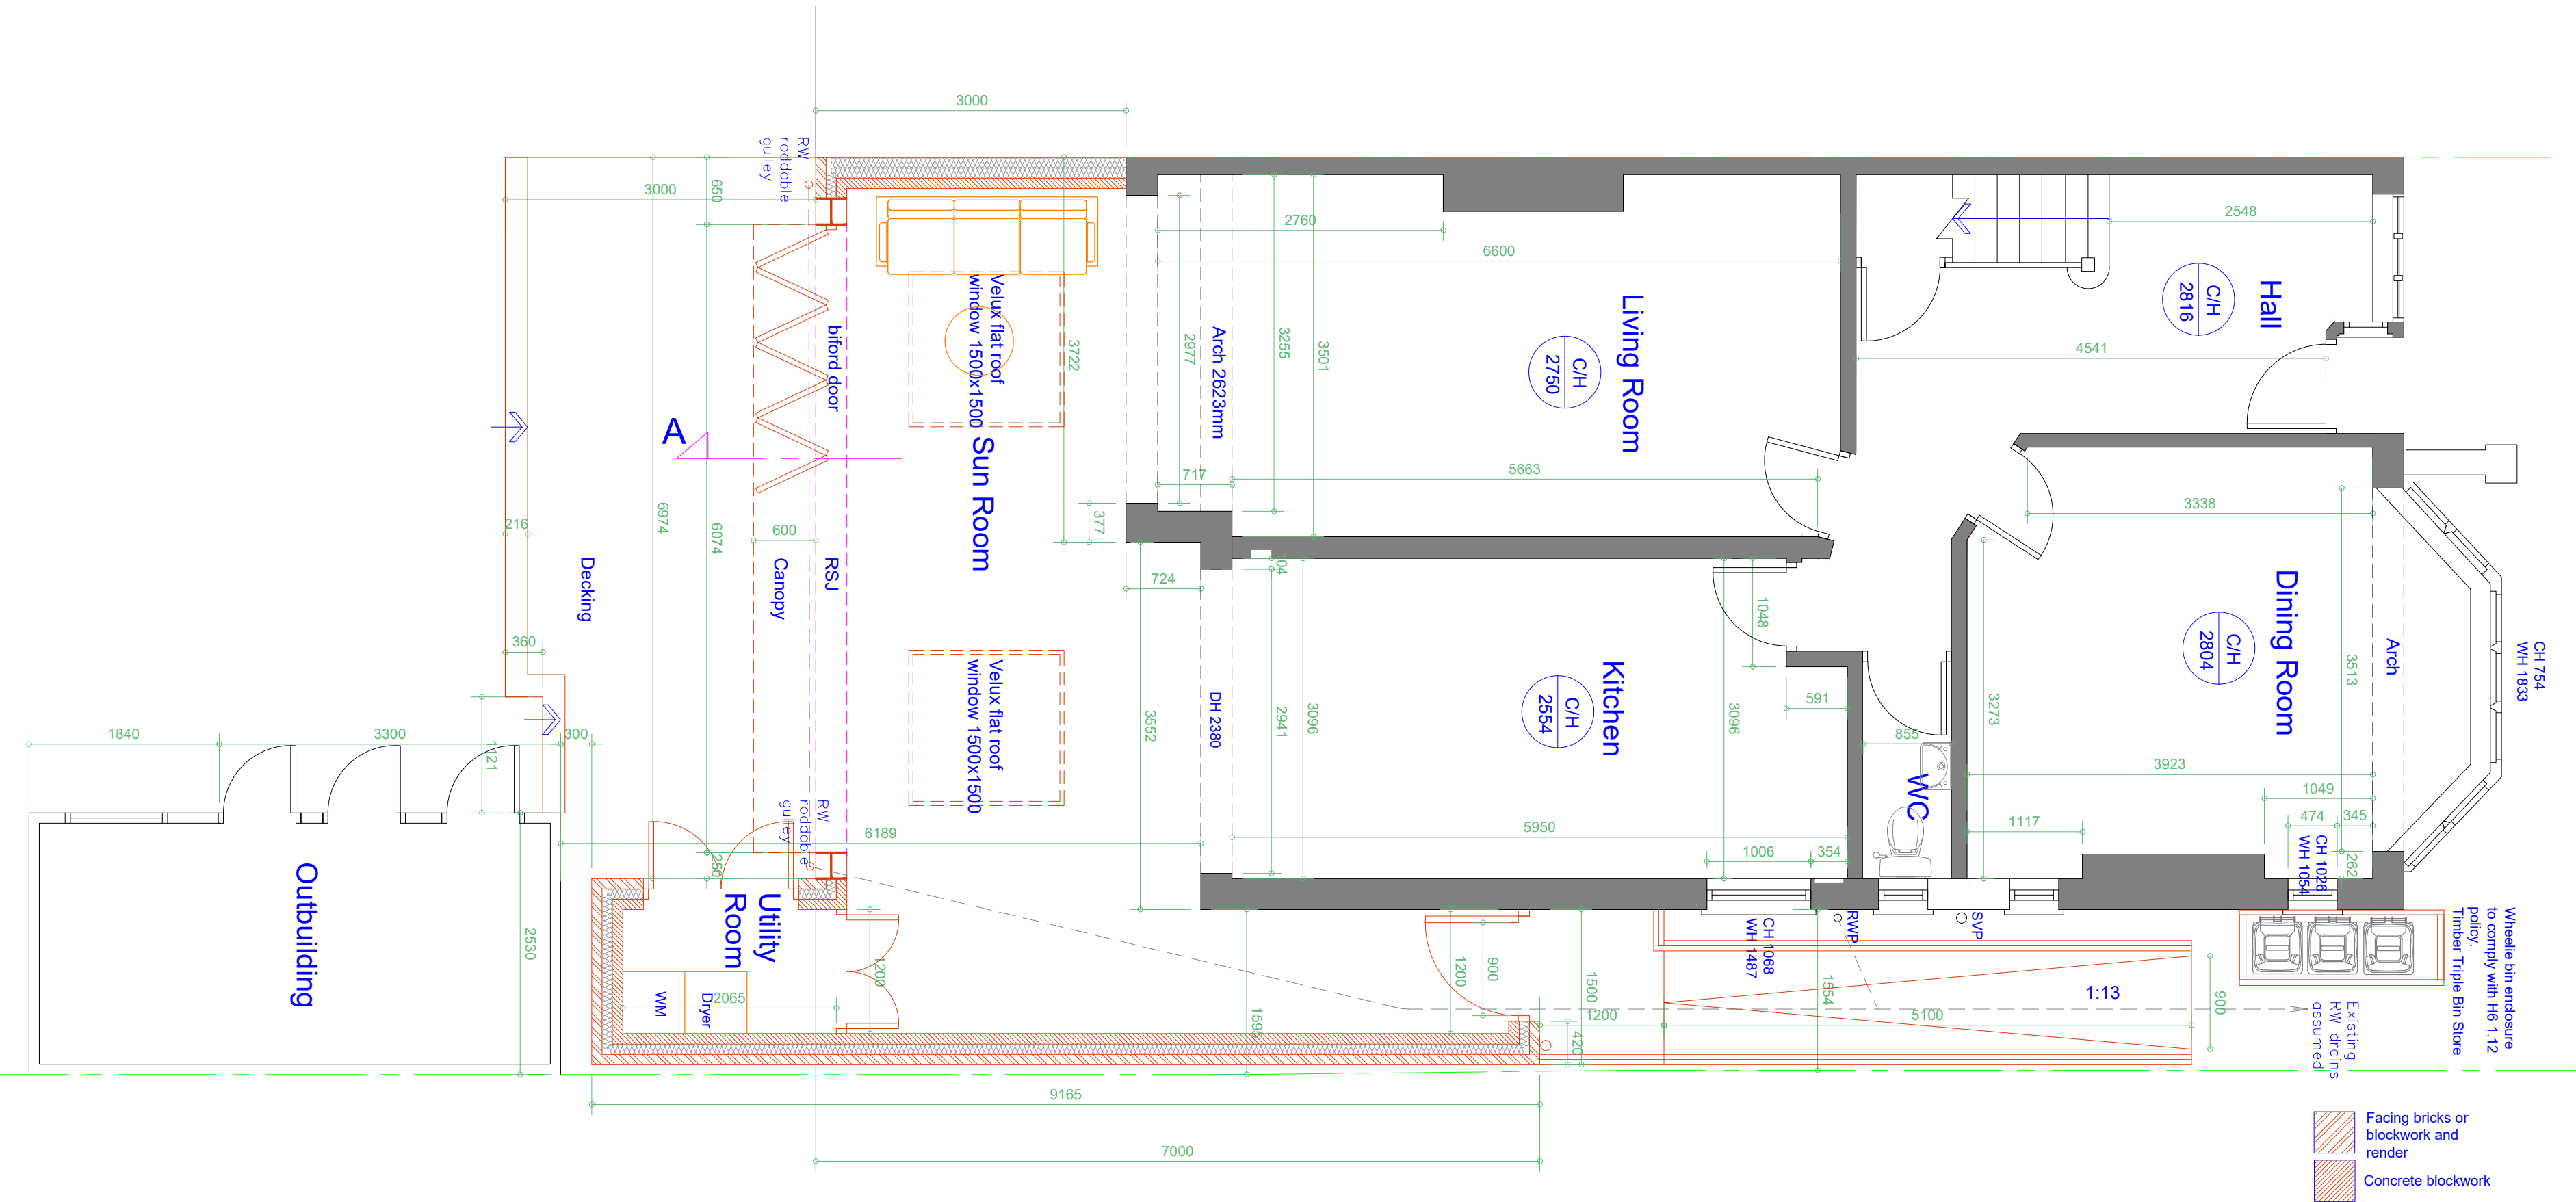

Proposed Ground Floor Plan
Scale 1:50