




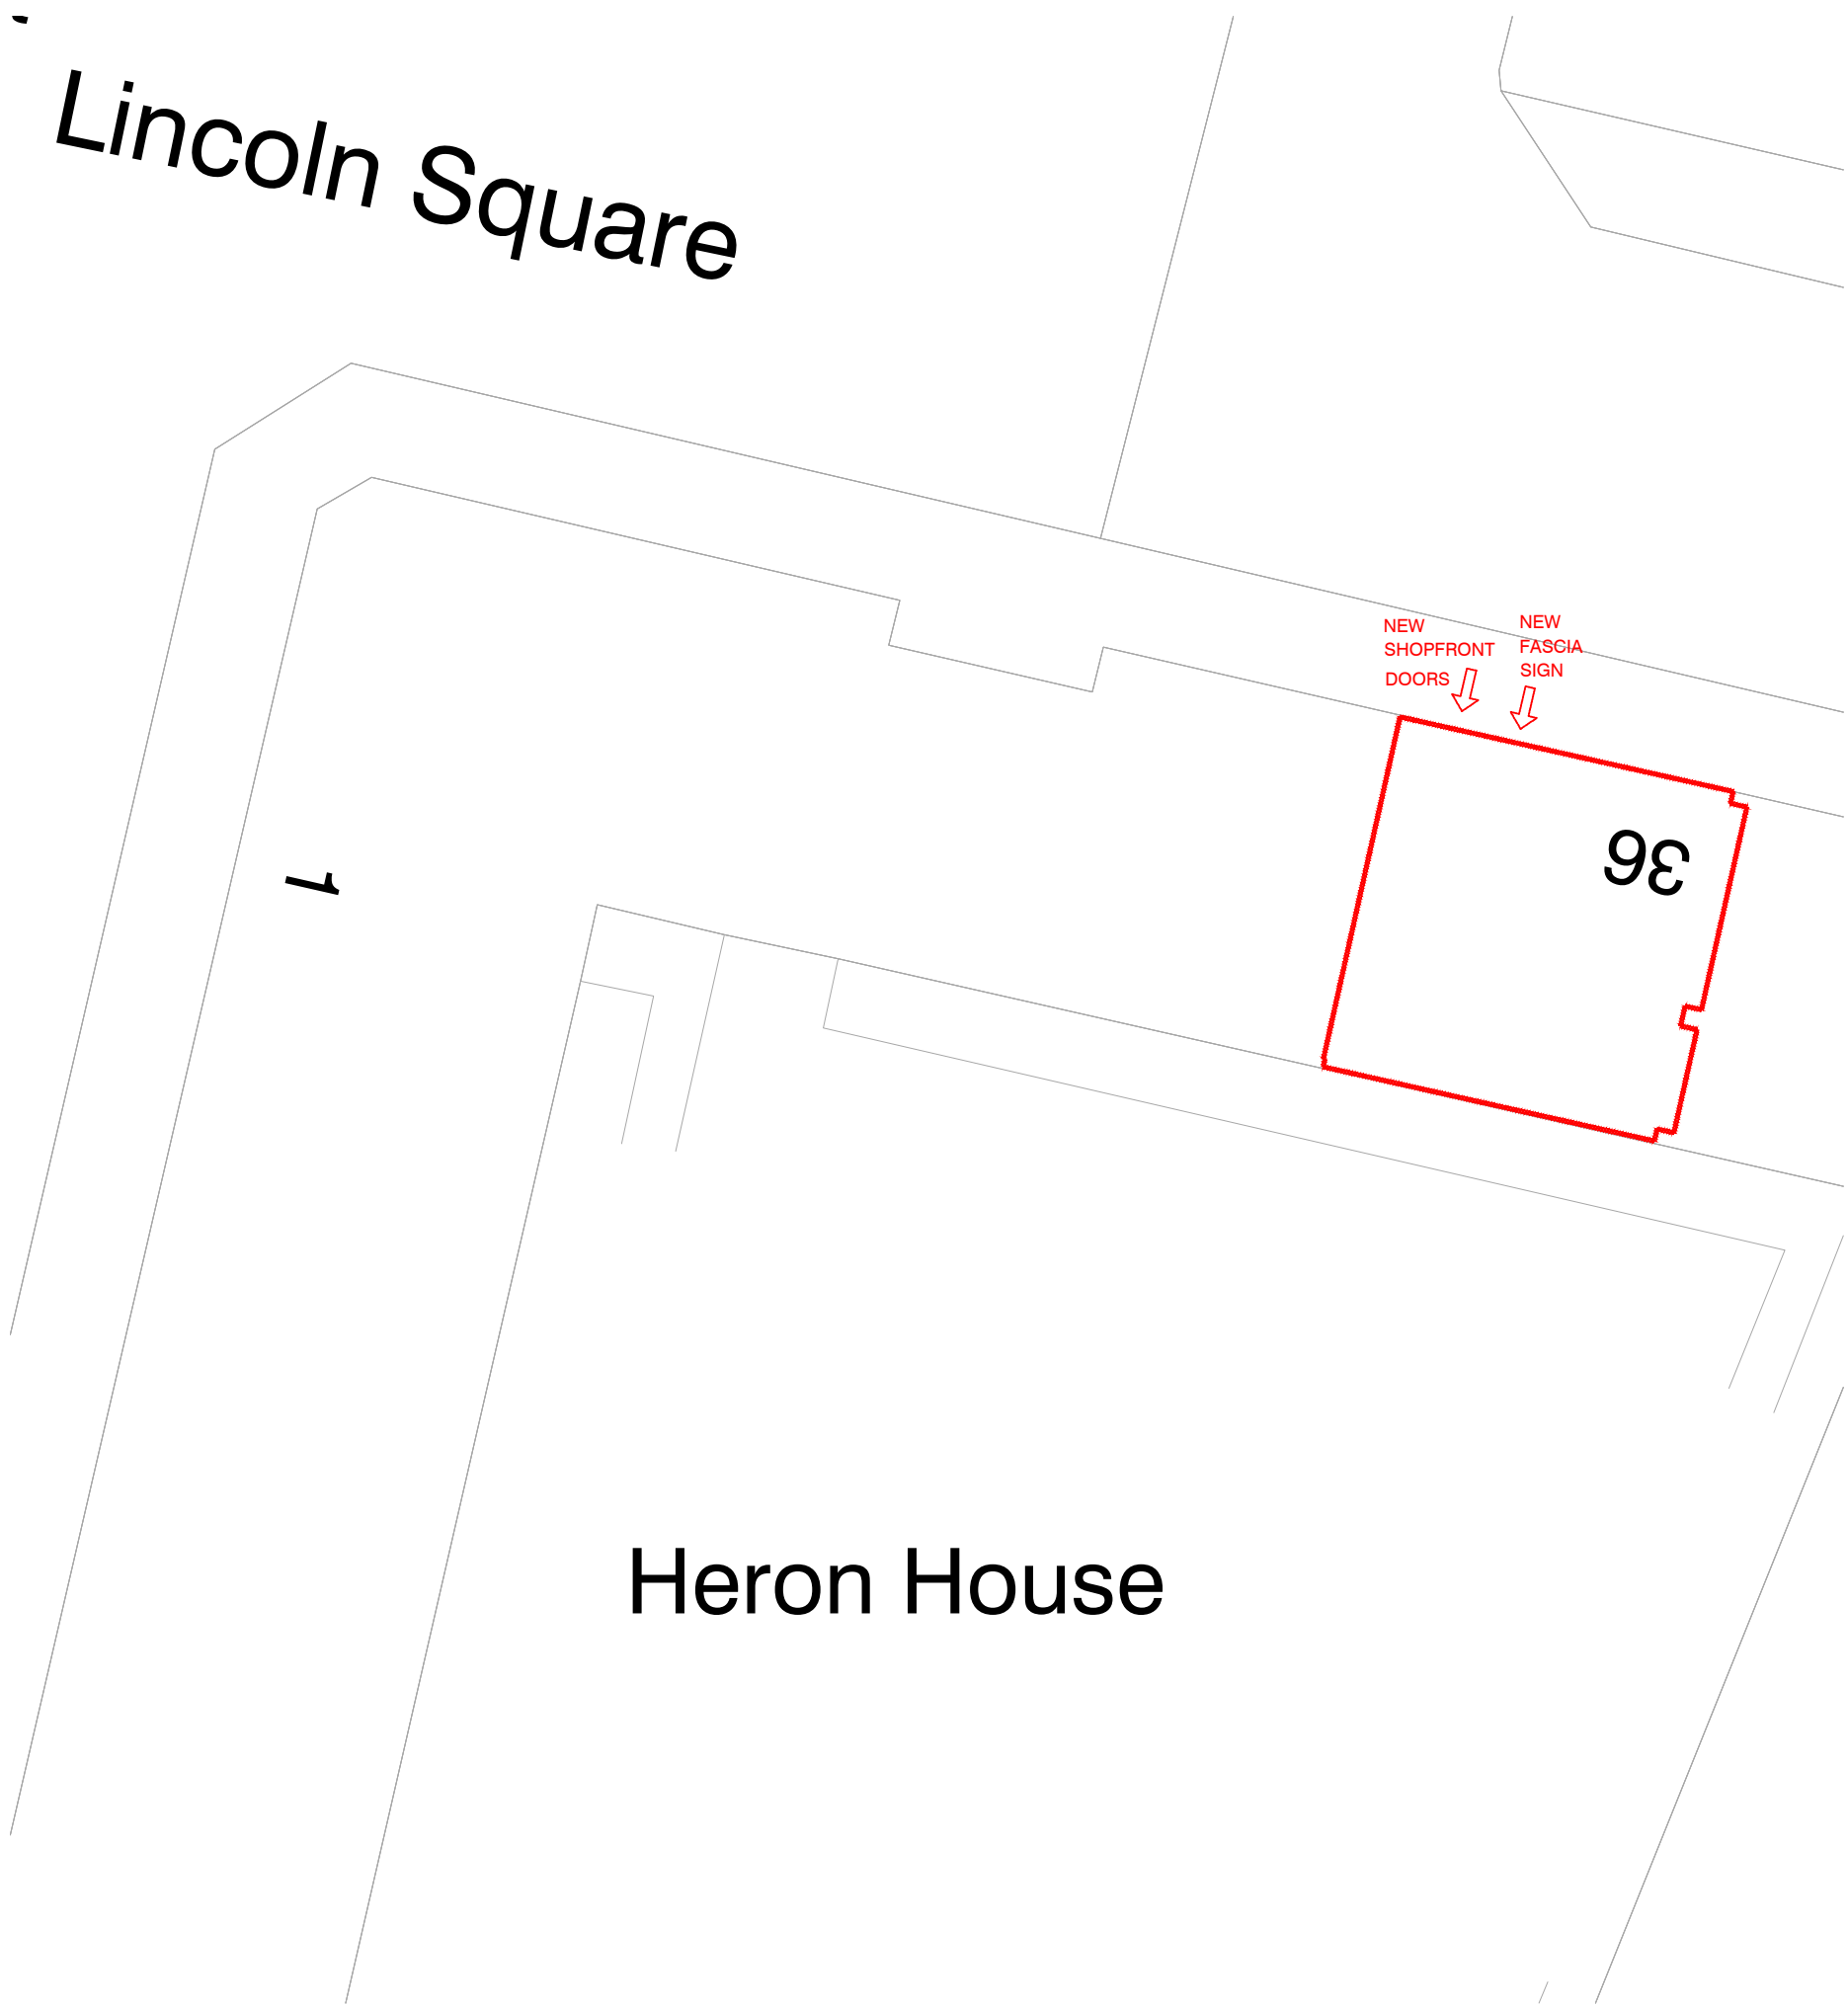

SITE PLAN (1:200)

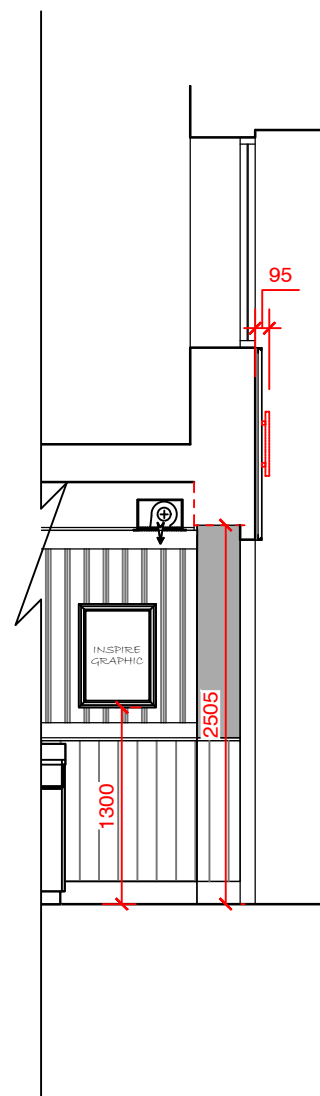

SECTION THRU' FASCIA SIGN (1:50)

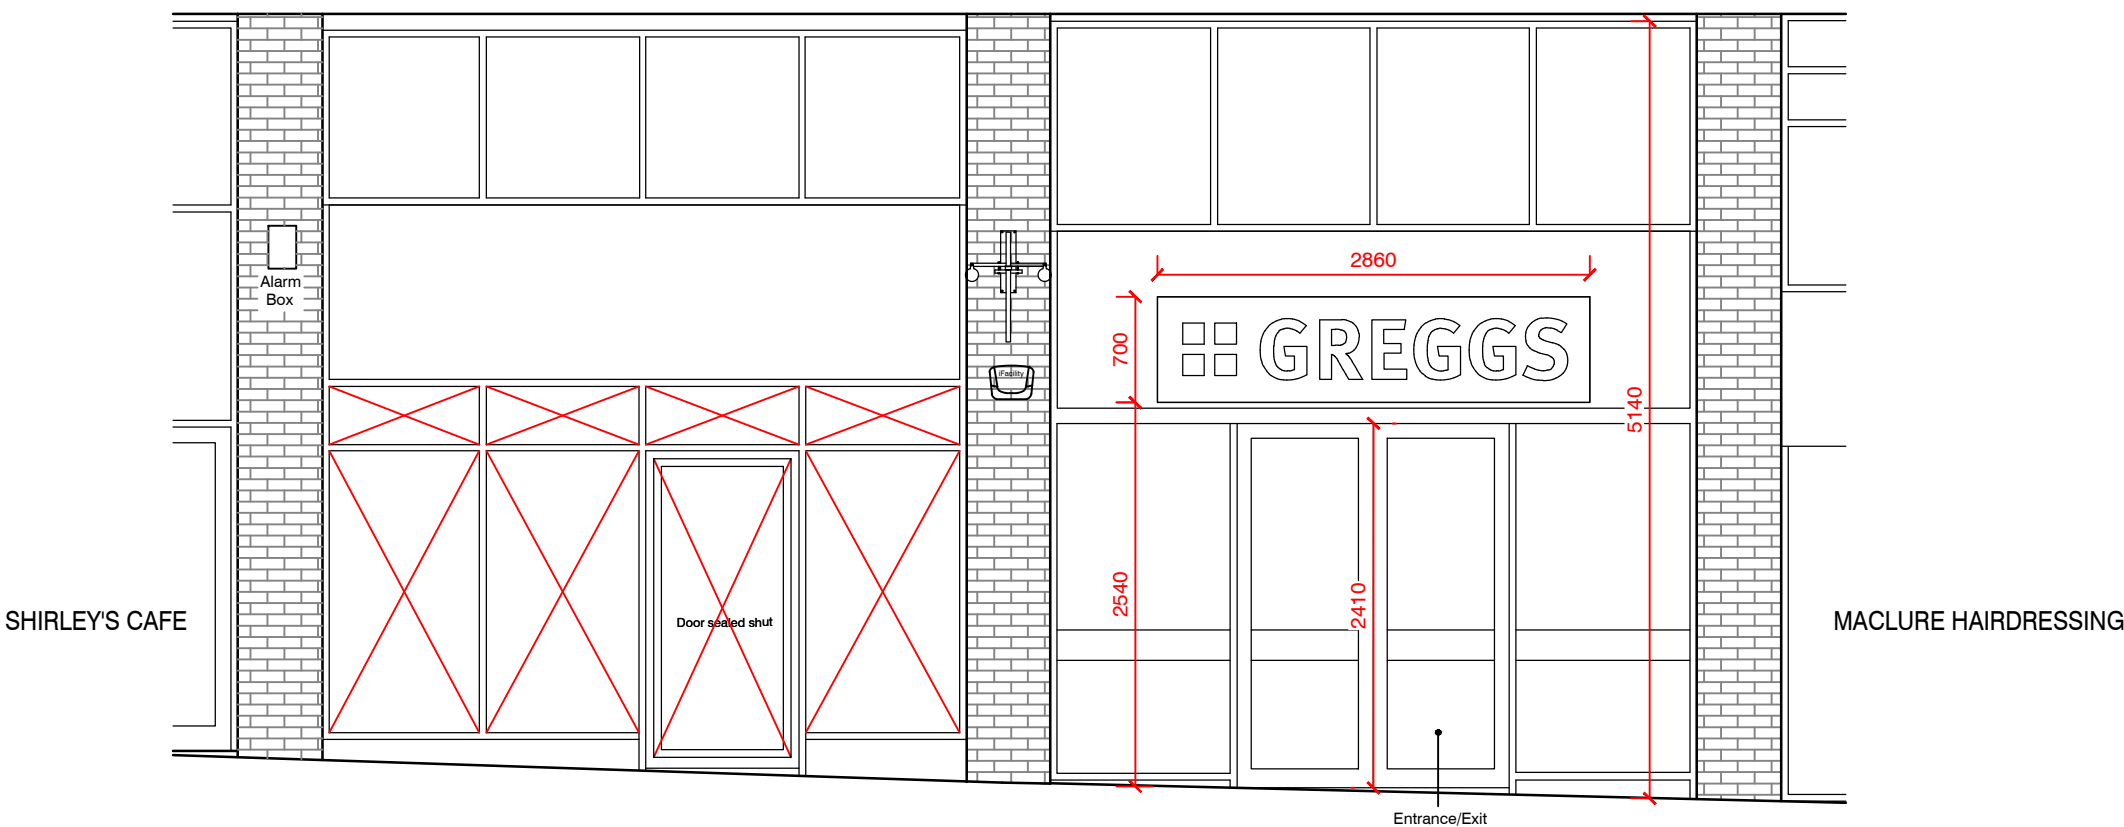

EXISTING SHOPFRONT ELEVATION (1:50)



PROPOSED SHOPFRONT ELEVATION (1:50)



36 BRAZENNOSE STREET
MANCHESTER
M2 5EA

0 1000 2000 3000 4000 5000mm
SCALE 1:100

0 100 200 300 400 500mm
SCALE 1:10