
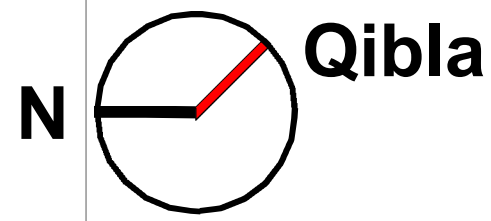
 


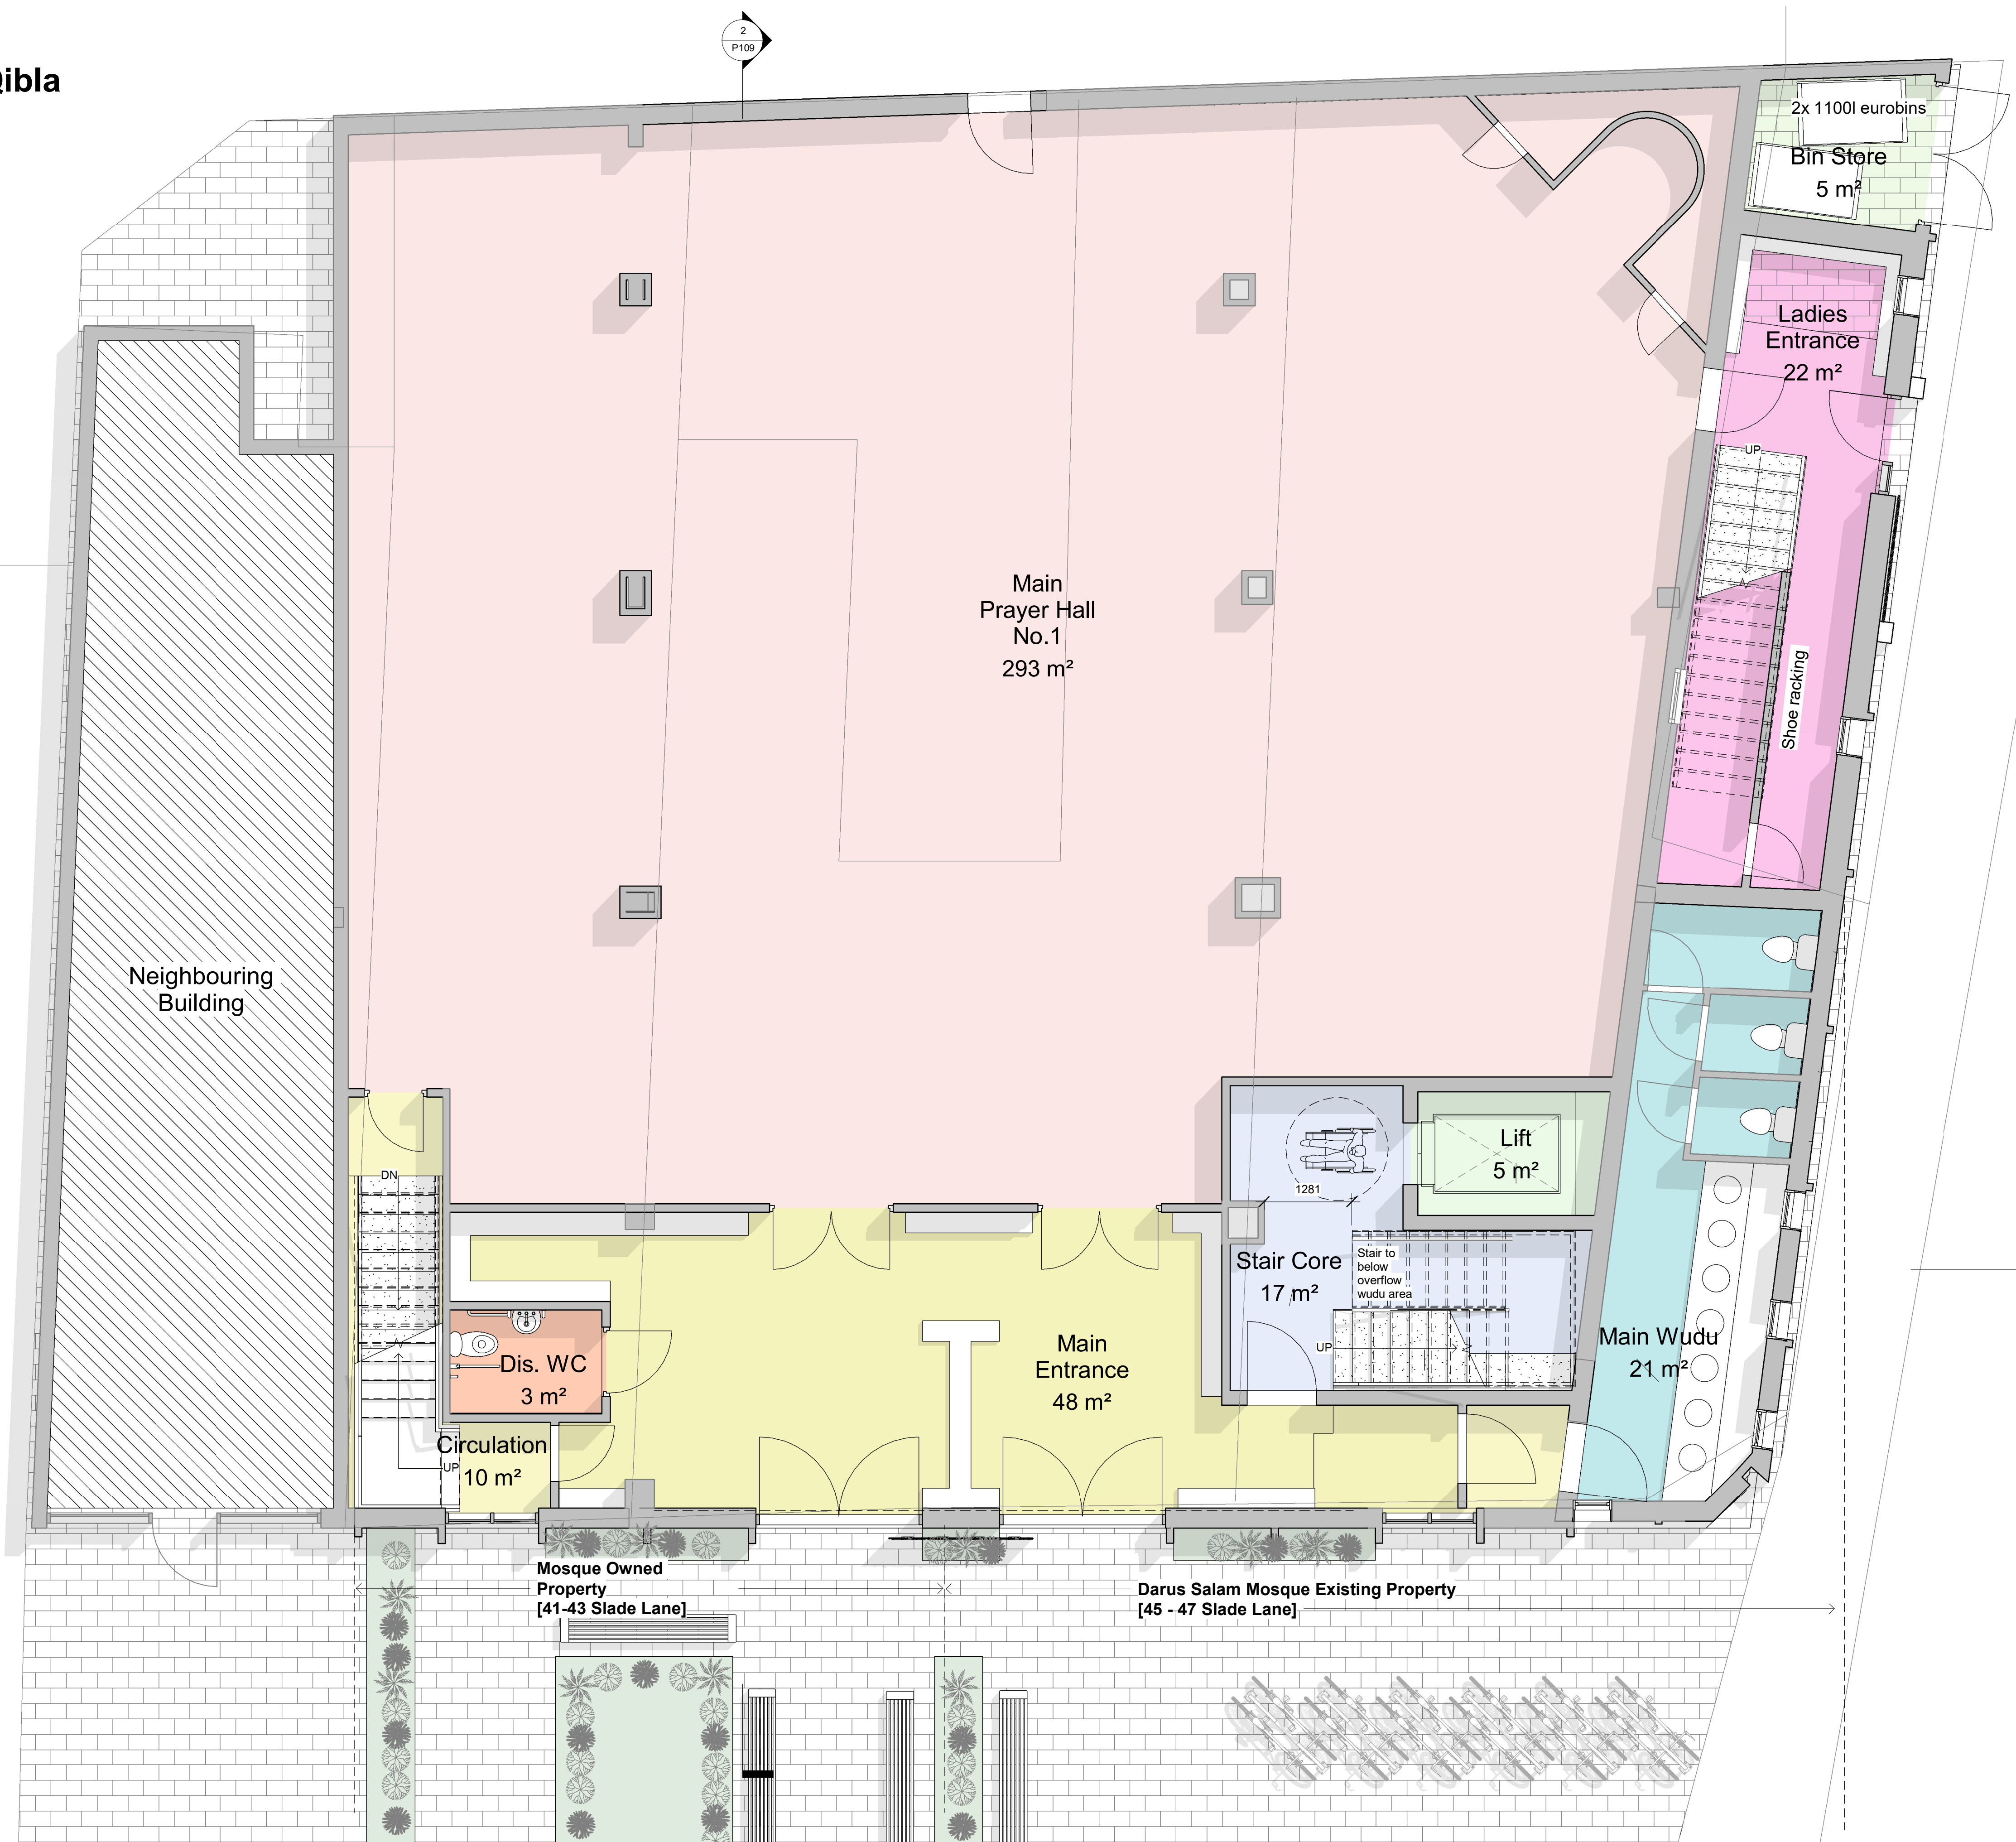

Crowcroft Road

Room Key

- Bin Store
- Circulation
- Dis. WC
- Ladies Entrance
- Lift
- Main Entrance
- Main Prayer Hall No.1
- Main Wudu
- Stair Core

1 Ground Floor

PROJECT	Darus Salam Mosque & Islamic Center		
SHEET	Proposed Ground Floor Plan		
CLIENT	Darus Salam Mosque		
Project number	661	Scale (@ A1)	1 : 50
DRAWING No	P101	Date	22/10/2025
REV	H		

- ☐ FEASIBILITY
- ☒ PLANNING APPROVAL
- ☐ BUILDING REGULATIONS
- ☐ TENDER
- ☐ CONSTRUCTION

No.	Description	Date
E	Client Comments (Stair/ Ladies Entrance/ Mortuary Omitted)	08/11/2024
F	Bin Store/ Bike Store Cover Updated	15/04/2025
G	Planners Comments	07/08/2025
H	Planners Comments/ Changes to Elevations	22/10/2025