


CANOPY LAYOUT

1:25@A1

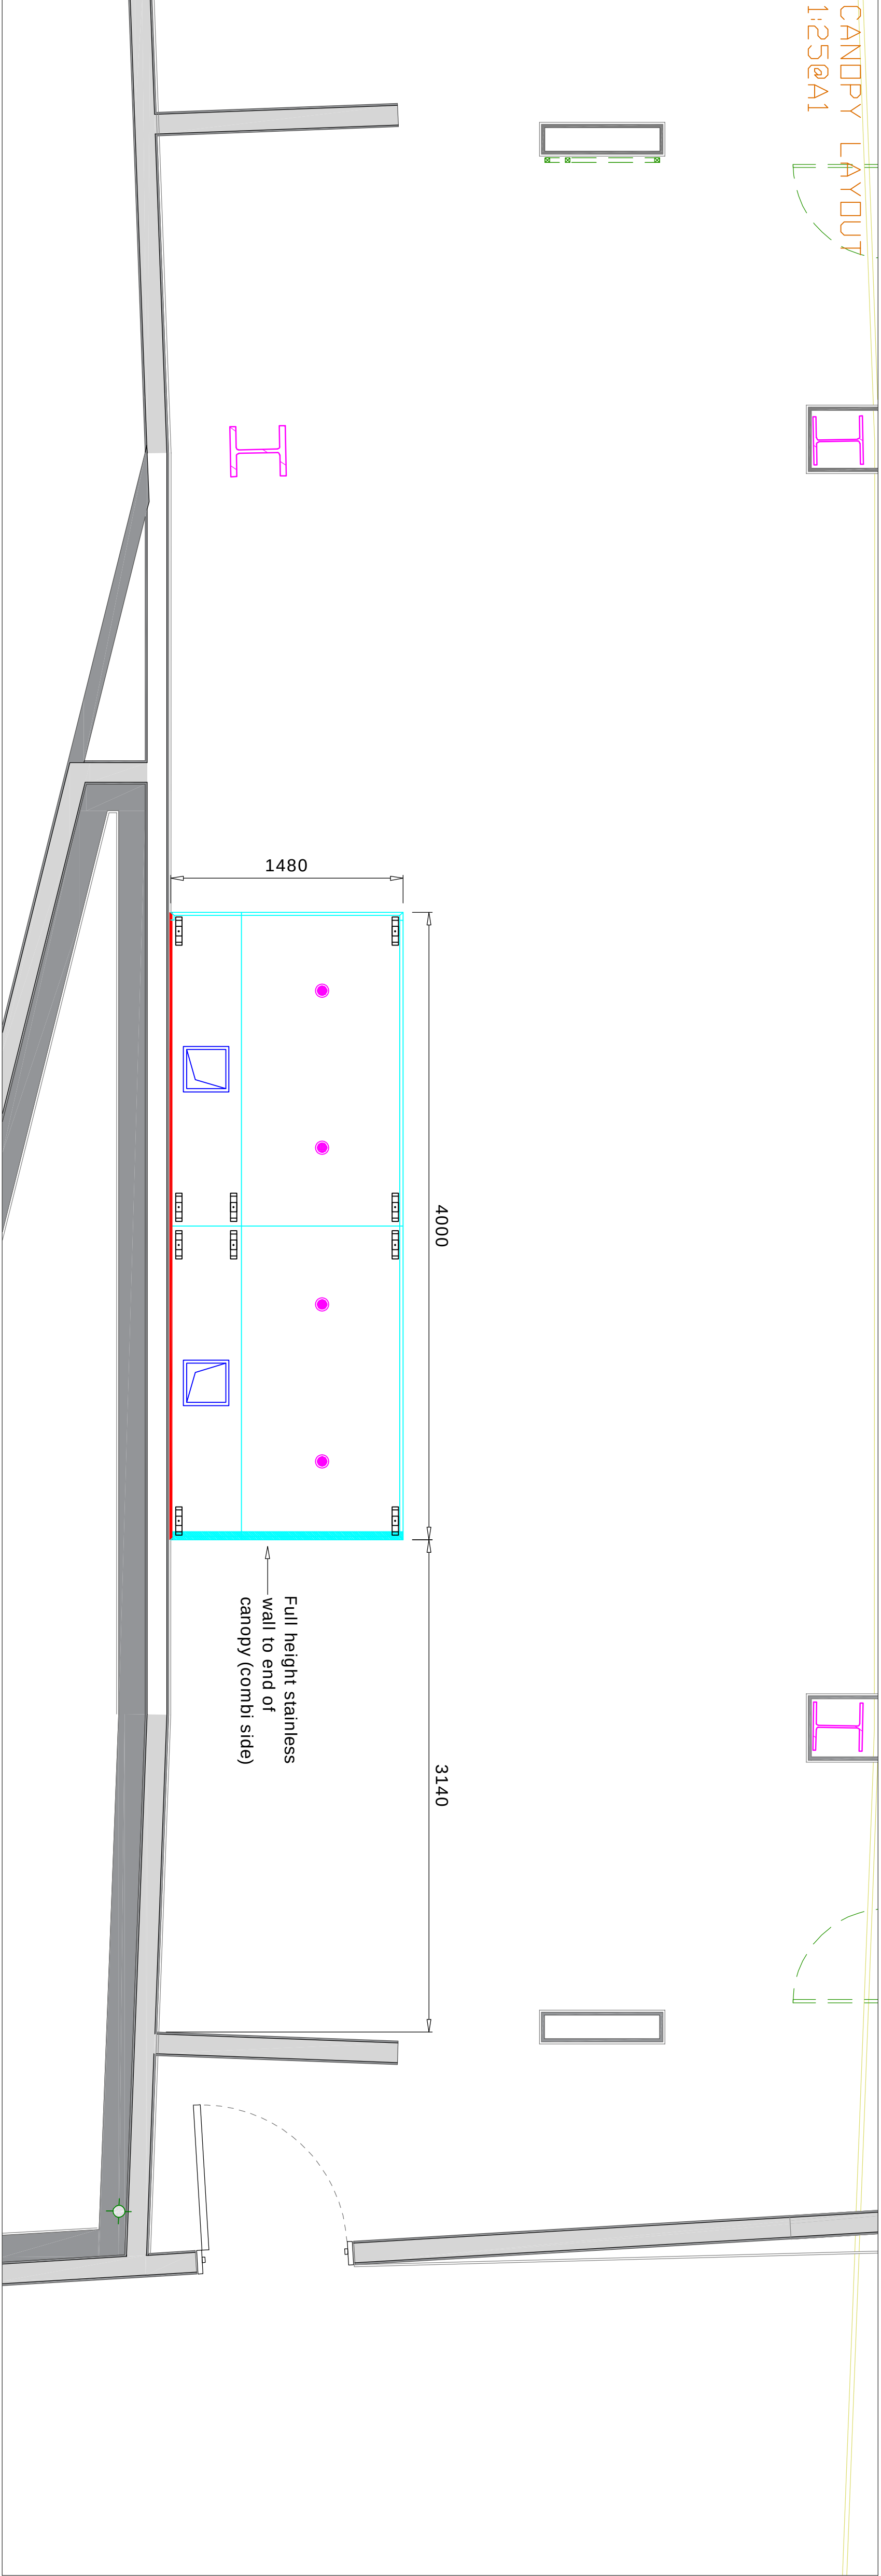

KITCHEN LOCATION




CANOPY INFORMATION

EXTRACT DUL Y CANOPY
4000 X 1480 X 500
2000 UNDERSIDE OF CANOPY FROM
FINISHED FLOOR LEVEL.
EXTRACT FLOW RATE 0.65 M³/S AT 100 PA
SPIGOTS ARE 800MM TALL WITH 200MM MEZ
CONNECTION
2 EXTRACT SPIGOTS@ 250X250
SPIGOTS FIXED IN FACTORY- YES
NUMBER OF BAFFLE FILTERS-80
LIGHTING- 4 DFF LED SPOT LIGHTS.
EACH LED LIGHT REQUIRES 240V SUPPLY
AND WILL BE SUPPLIED WITH A 15M TAIL
FINAL CONNECTION OF CANOPY LIGHTS TO
LIGHTING CIRCUIT TO BE DONE BY
ELECTRICAL CONTRACTOR 240V REQUIRED
CLADDING-TO REAR
INFILLS-FULL HEIGHT STAINLESS WALL
TOP OF CANOPY - 4000MM TALL TO
CANOPY APPROVED- YES...../ND.....
COMMENTS.....
SIGNED.....
DATE.....


FRONT ELEVATION

1:25@A1

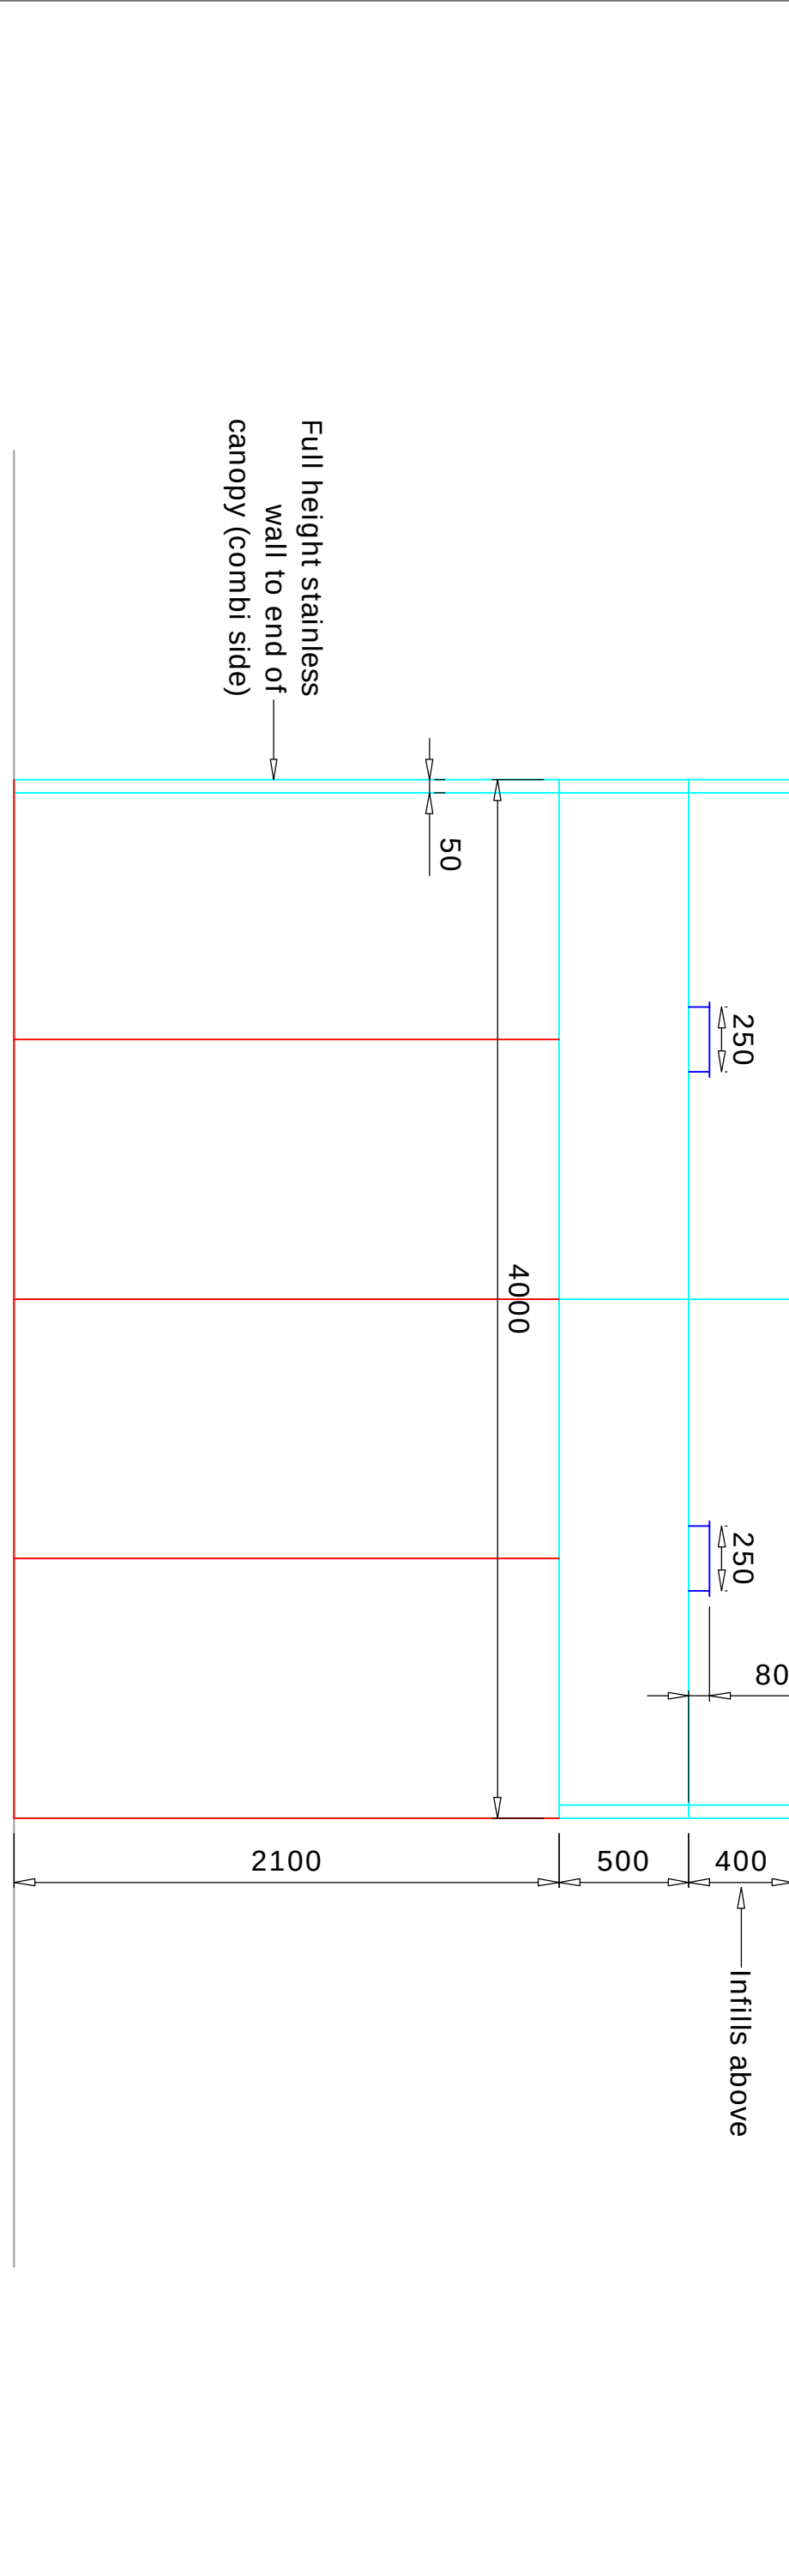


CANOPY CROSS SECTION

1:25@A1

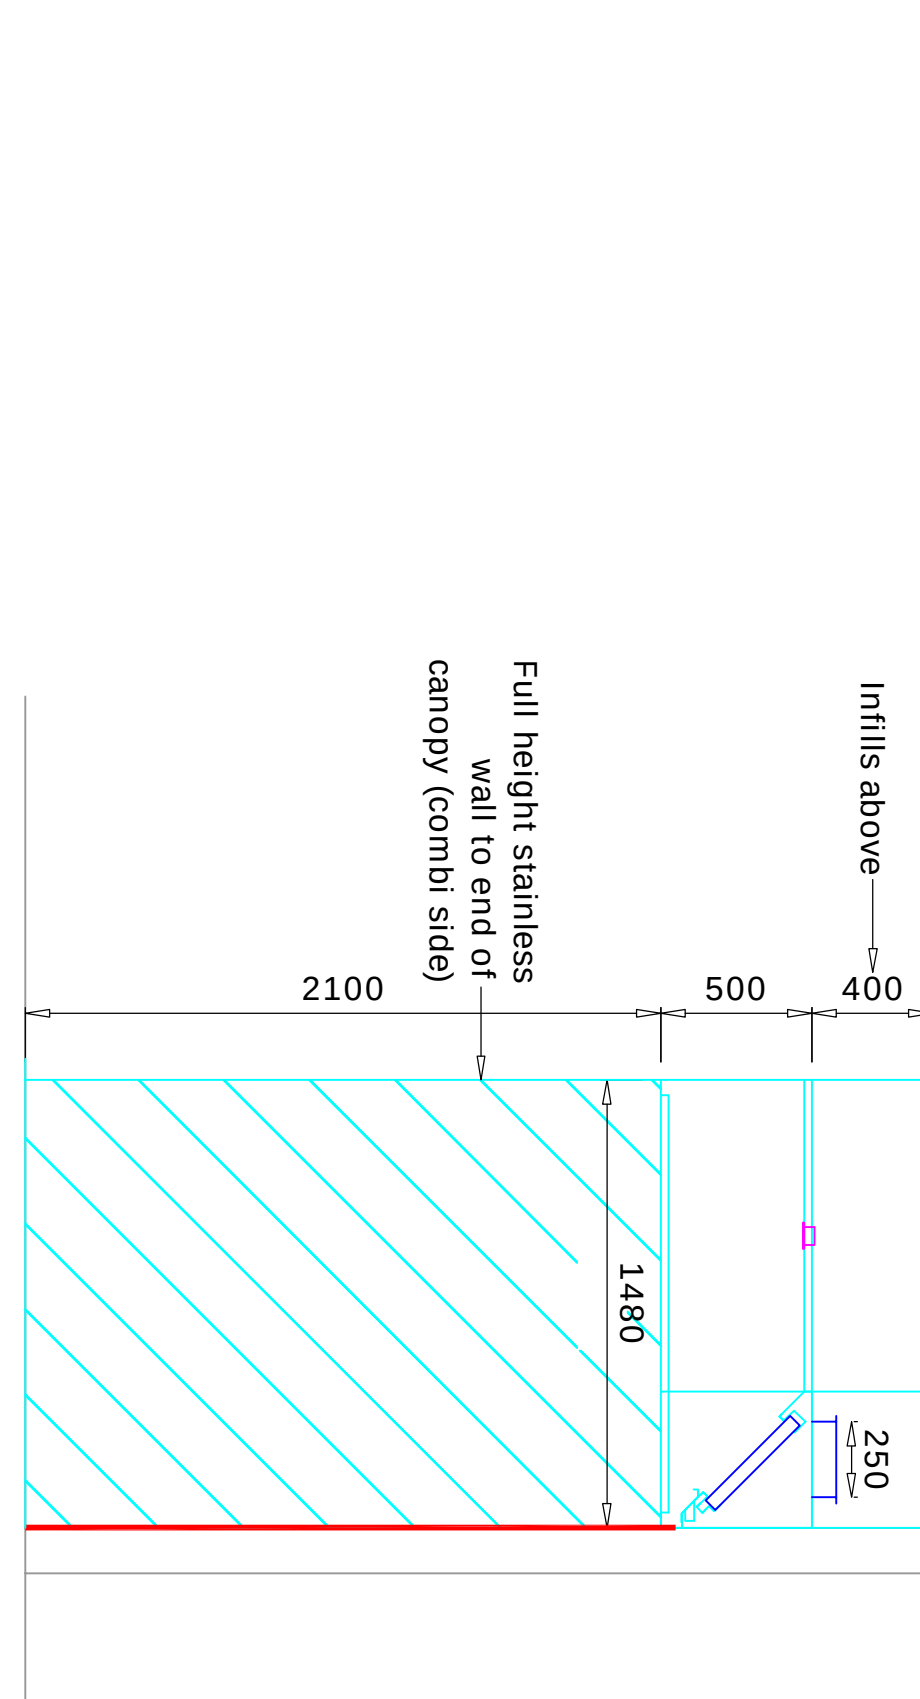


CANOPY/SPIGOT DIMENSIONS

1:25@A1

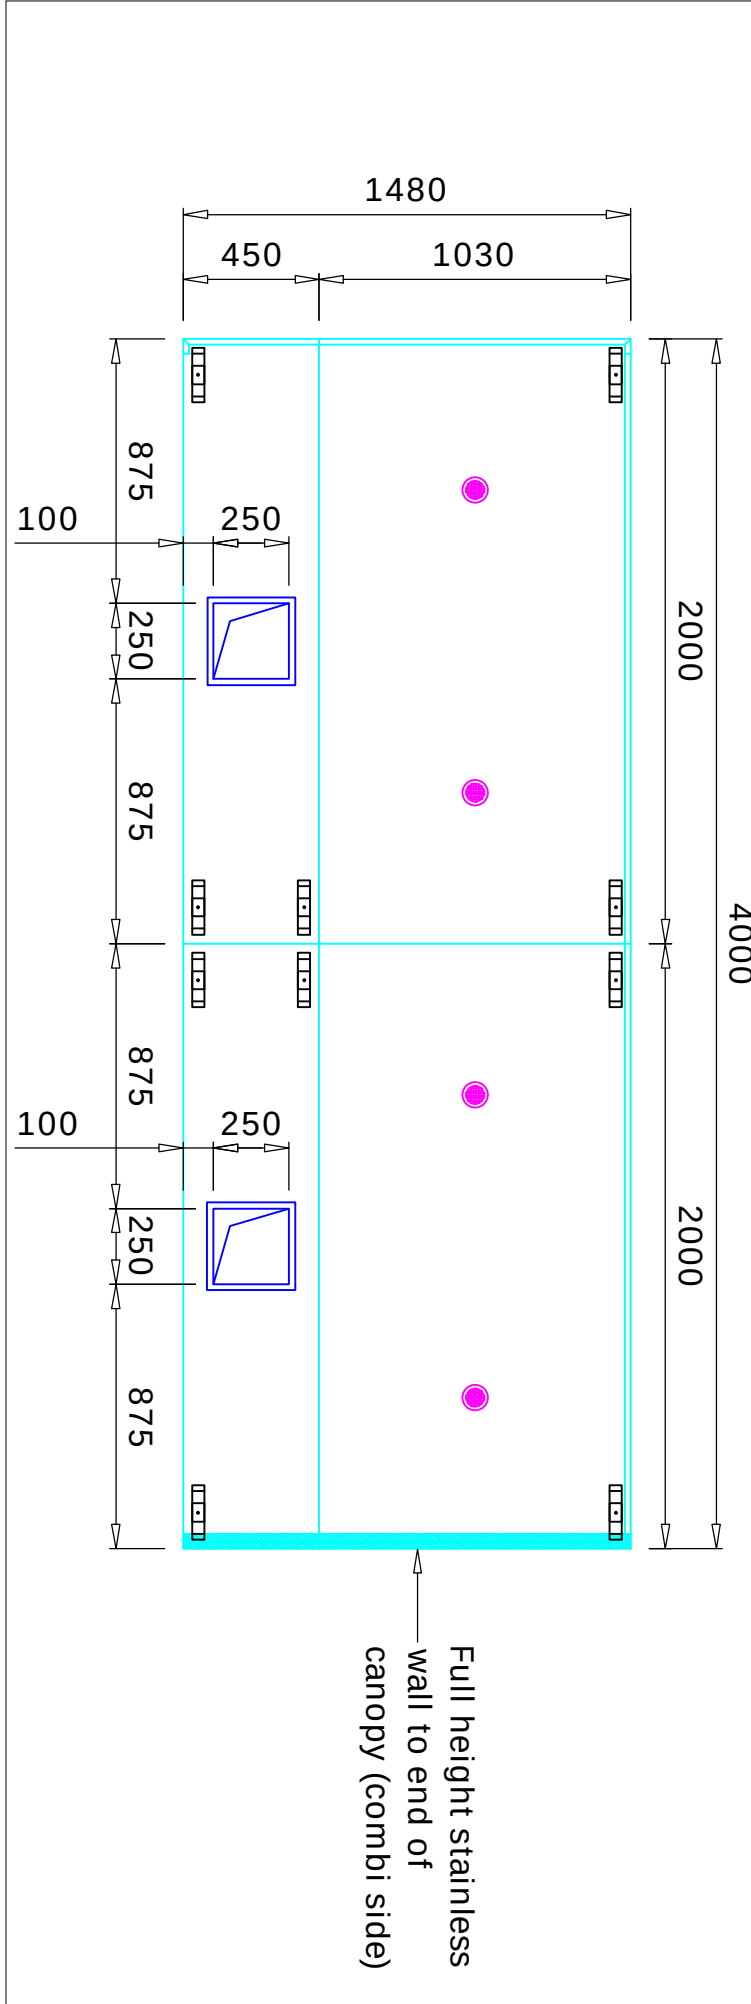

CANOPY OVERHANGS

1:25@A1

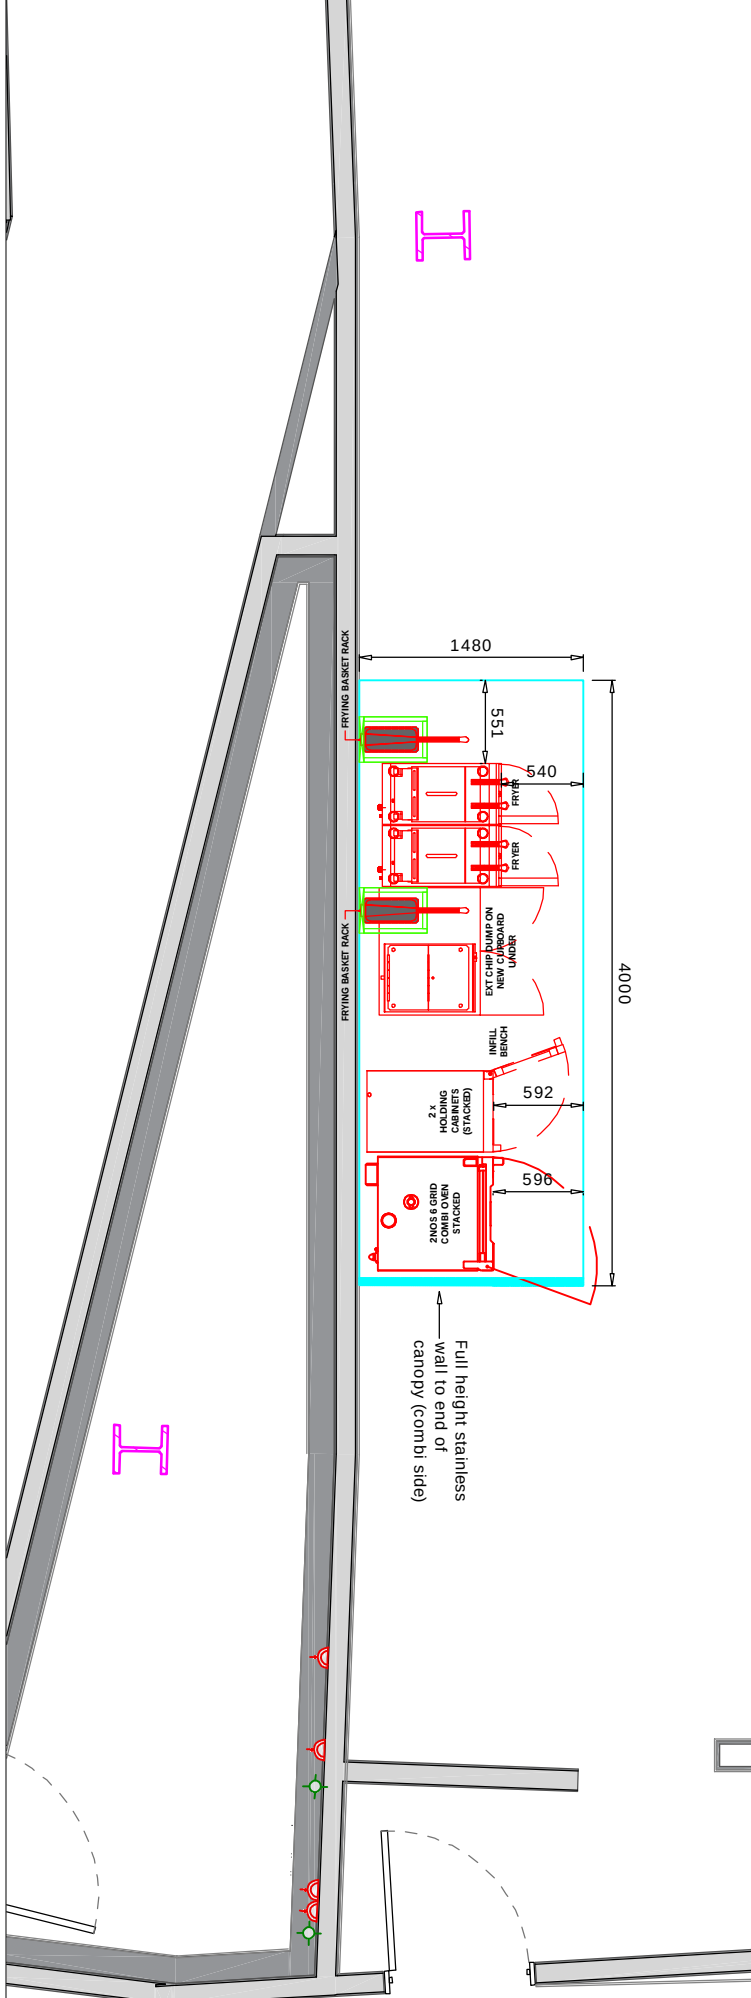

CANOPY AIRFLOW CALCS

Leightec Thermal Convection Airflow Calculation									
In Accordance With BESA Specification DW/172-2018									
Project		MCFC				Date		05/08/2025	
Drawing		CONCESSION -5/6				Canopy Ref		ITEM 14	
Model		Wall - Open One End				Safety Factor		0%	
						Extract Volume		0.65 M³/S	
						Supply Volume		0.55 M³/S	
Item	Description	Width	Depth	Power	Coefficient	Gas kW	Sub total		
0	Combination Ovens 6 grid.	752	765	Electric	0.3	0	0.172584		
0	Holding Oven	538	834	Electric	0.1	0	0.048692		
0	Chip Sautle	450	600	Electric	0.15	0	0.0005		
0	Deep Fat Fryer	400	786	Electric	0.45	0	0.14148		
0	Deep Fat Fryer	400	786	Electric	0.45	0	0.14148		

CANOPY LAYOUT

1:25@A1

FRONT ELEVATION

1:25@A1

CANOPY CROSS SECTION

1:25@A1

CANOPY/SPIGOT DIMENSIONS

1:25@A1

CANOPY OVERHANGS

1:25@A1

CANOPY AIRFLOW CALCS

CLIENT: MCFC

PROJECT: NORTH STAND EXTENSION

TITLE: NS-LO-CLUB LEVEL

CONCESSIONS: 6

DRAWN BY: NS-LO-NS-01-BP-X-001103

CHECKED BY: NS-LO-NS-01-BP-X-001103

DATE: 05/08/2025

SCALE: 1:25

DRAWING NO: 1:25

DESIGNER: C. J.

APPROVED BY: 1:25

DAWVALE GROUP

RETAIL/WHOLESALE • BANK • DESIGN • BUILD

UNIT 12, ALBERT STREET, HOUNSLOW, MIDDLESEX, U.K. M6 2AP

Tel: 0181 606 1555

DAWVALE@GMAIL.COM

COMPANY © 2017

THE INFORMATION ON THIS DRAWING IS THE SOLE PROPERTY OF DAWVALE GROUP AND IS NOT TO BE REPRODUCED OR TRANSMITTED IN ANY FORM OR BY ANY MEANS, WITHOUT PERMISSION IN WRITING FROM DAWVALE GROUP.

THIS DRAWING IS INTENDED TO BE USED FOR INFORMATION ONLY AND IS NOT TO BE USED FOR CONSTRUCTION OR FOR ANY OTHER PURPOSE.

DAWVALE GROUP IS NOT RESPONSIBLE FOR ANY DAMAGE OR LOSS OF ANY KIND ARISING FROM THE USE OF THIS DRAWING.