



CANOPY LAYOUT
1:50@A1

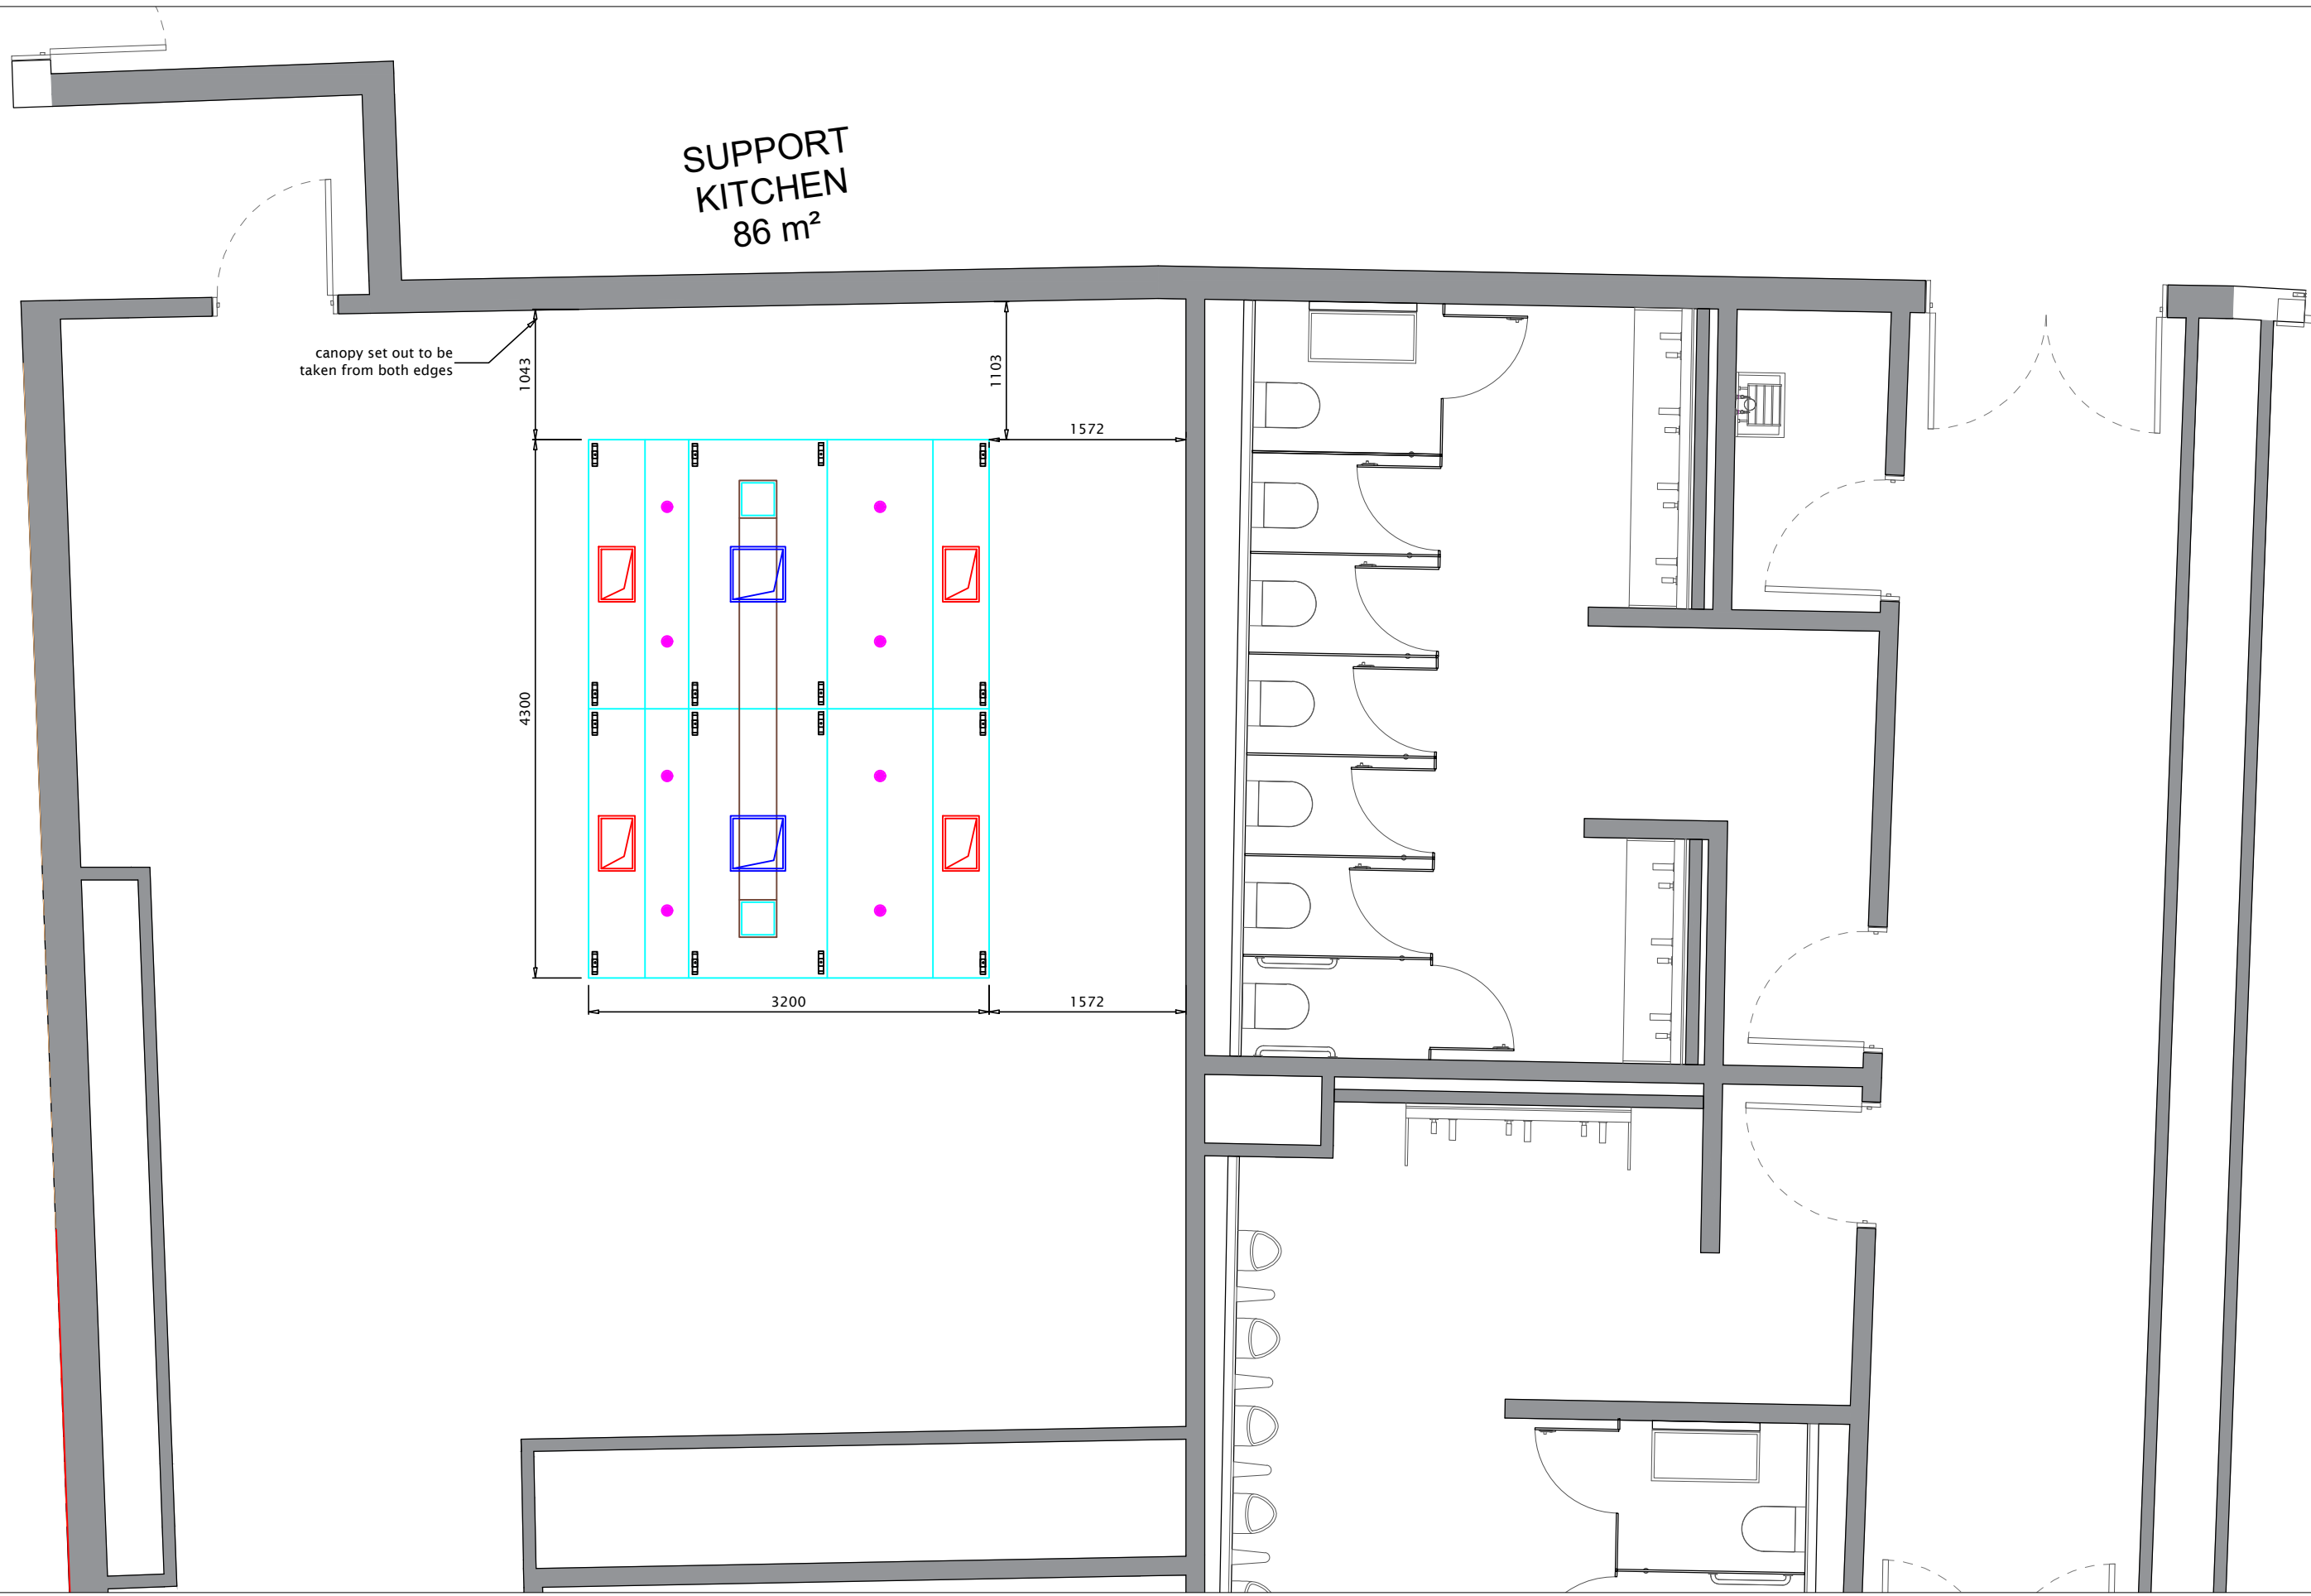

KITCHEN LOCATION

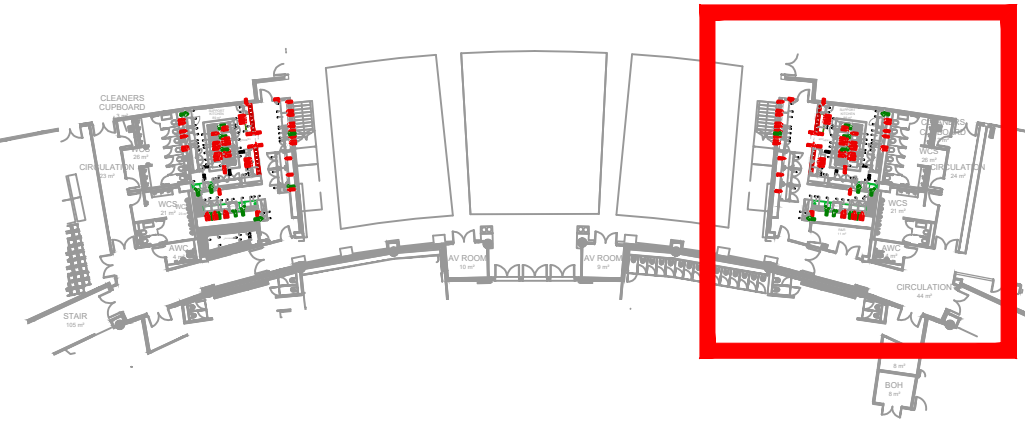

CANOPY INFORMATION

EXTRACT & SUPPLY CANOPY
4300 X 3200 X 500

2000 UNDERSIDE OF CANOPY FROM
FINISHED FLOOR LEVEL.

EXTRACT FLOW RATE 1.87 M³/S AT 75 PA
SUPPLY FLOW RATE 1.59 M³/S AT 40 PA
SPIGOTS ARE 80MM TALL WITH 20MM MEZ
CONNECTION

2 EXTRACT SPIGOT(S) @ 400x400
4 SUPPLY SPIGOT(S) @ 400x250

SPIGOTS FIXED IN FACTORY- YES

NUMBER OF BAFFLE FILTERS-20

LIGHTING- 8 OFF LED SPOT LIGHTS.

EACH LED LIGHT REQUIRES 240V SUPPLY
AND WILL BE SUPPLIED WITH A 1.5M TAIL

FINAL CONNECTION OF CANOPY LIGHTS TO
LIGHTING CIRCUIT TO BE DONE BY
ELECTRICAL CONTRACTOR 240V REQUIRED.

CLADDING-N/A

INFILLS-N/A


CANOPY APPROVED- YES...../NO.....

COMMENTS.....


SIGNED.....

DATE.....


FRONT ELEVATION
1:50@A1

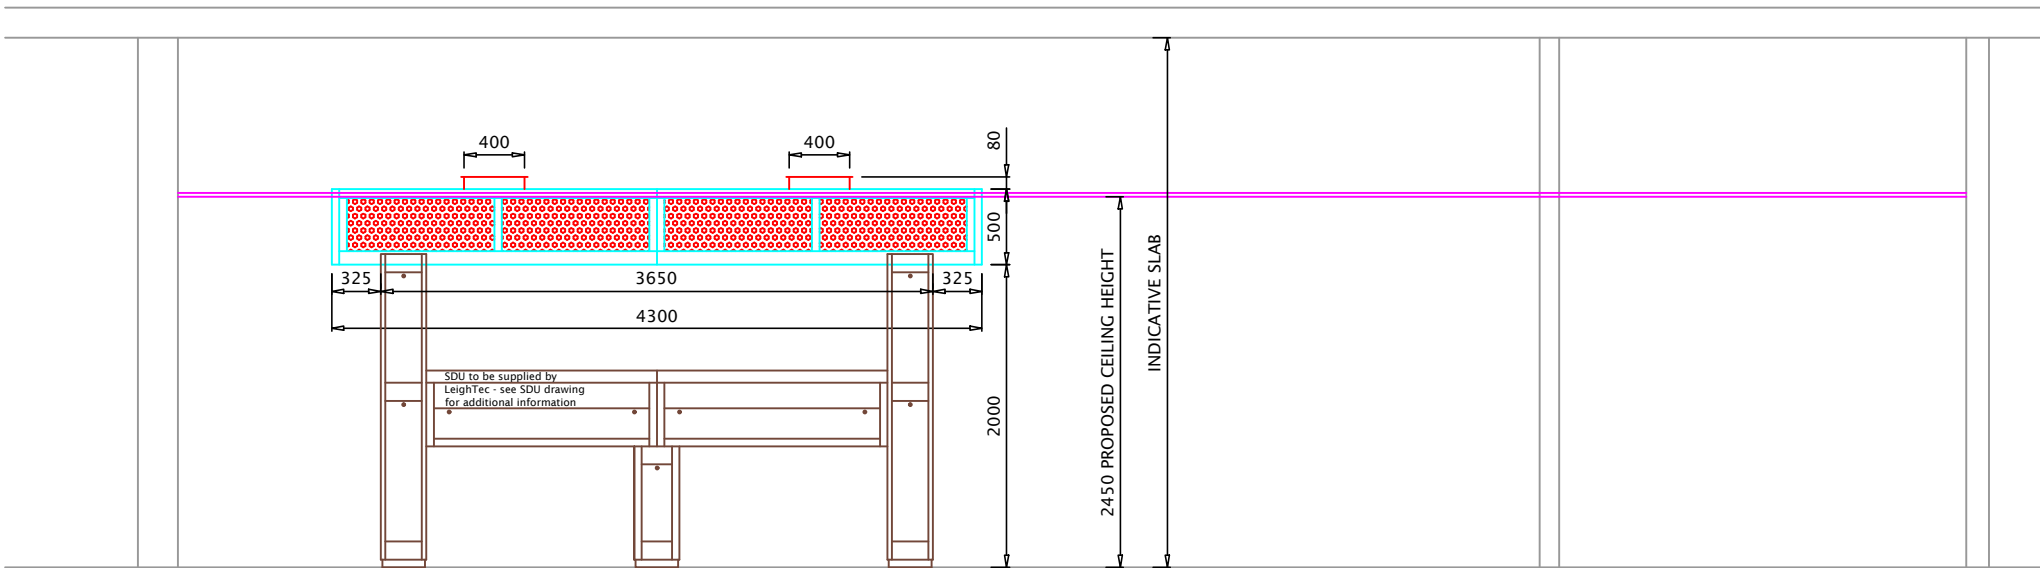


CANOPY CROSS SECTION
1:50@A1

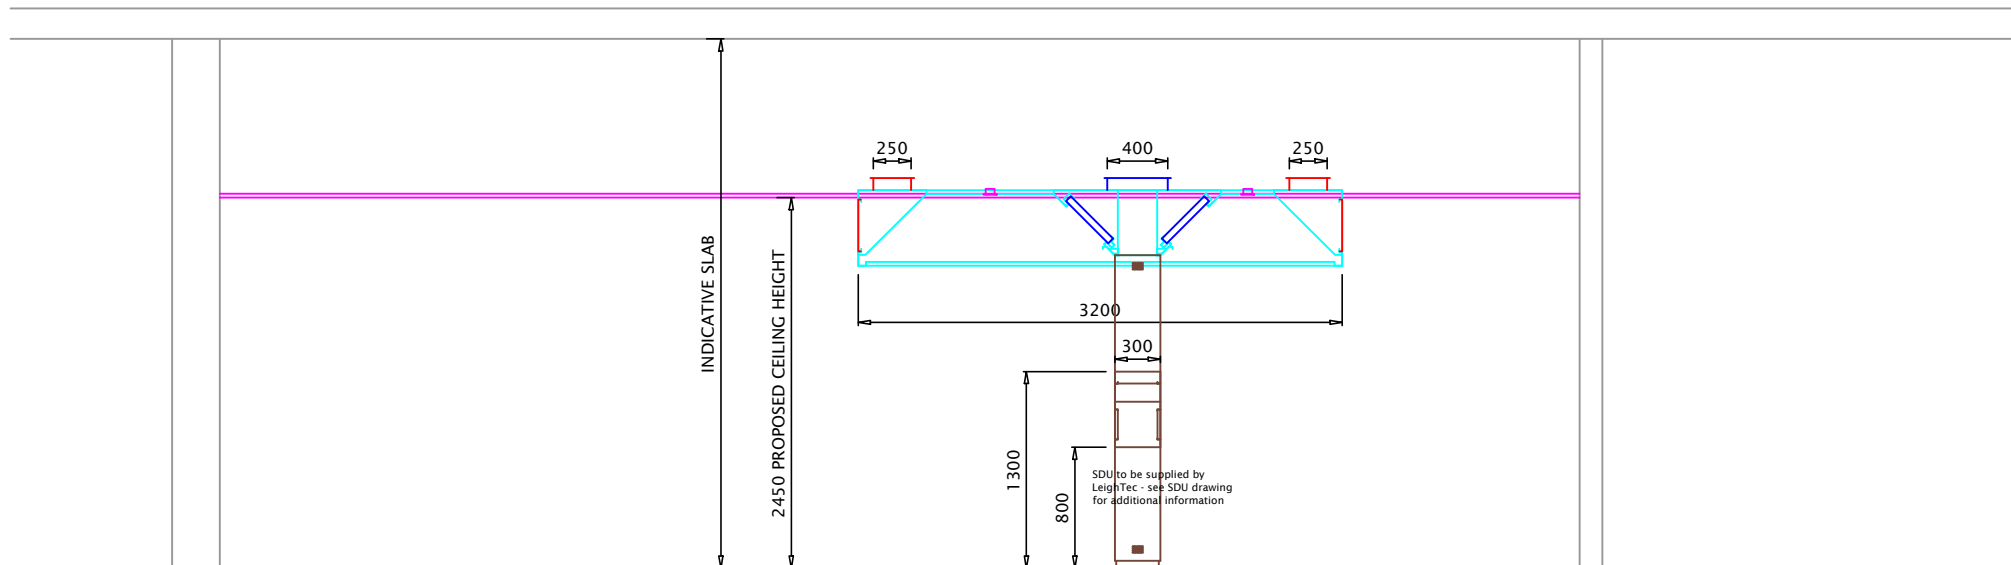

CANOPY/SPIGOT DIMENSIONS
1:50@A1

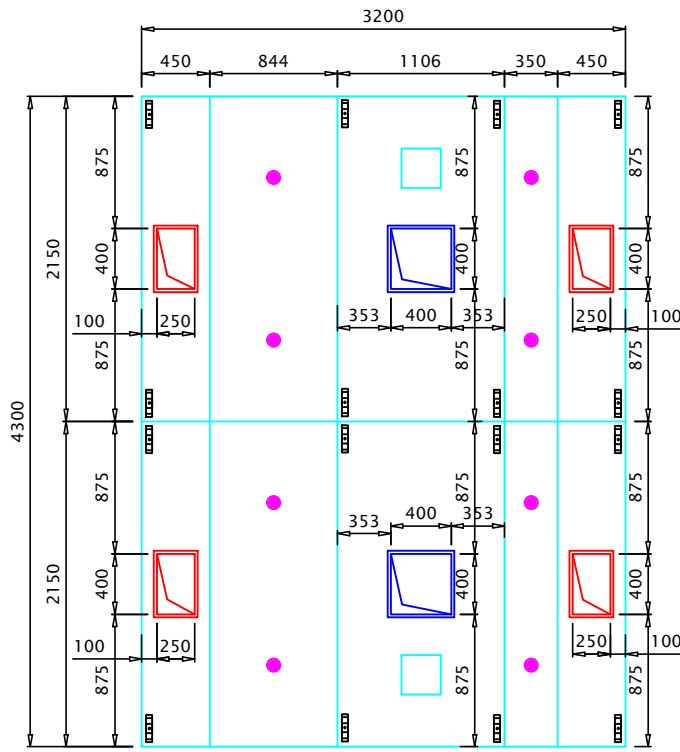

CANOPY OVERHANGS
1:50@A1

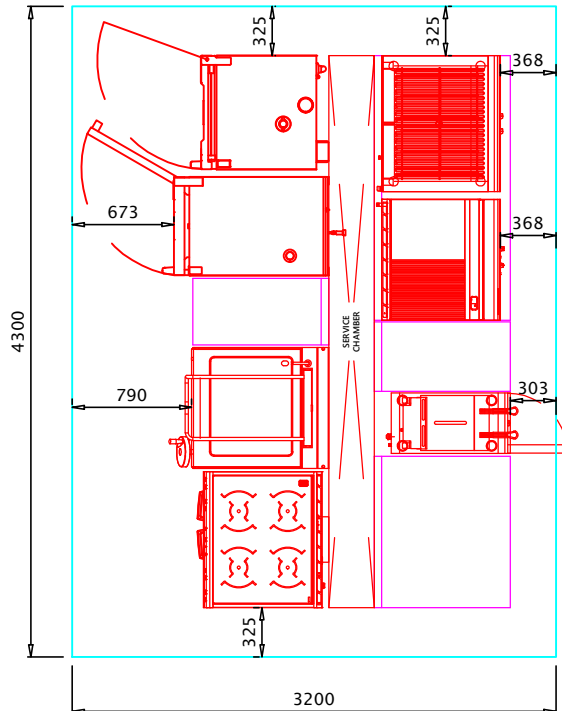

CANOPY AIRFLOW CALCS

Leightec Thermal Convection Airflow Calculation									
In Accordance With BESA Specification DW/172-2018									
Project MCFC North Stand L00 City Hall Kitchen									
Drawing 001 Rev C									
Model Island - Open Both Ends									
								Canopy Ref	Main Canopy
								Safety Factor	0%
								Extract Volume	1.87 M³/S
								Supply Volume	1.59 M³/S
Item	Description	Width	Depth	Power	Coefficient	Gas kW	Sub-total		
0	Combination Ovens 10 grid.	600	800	Electric	0	0	0		
0	Combination Ovens 20 grid.	600	800	Electric	0	0	0		
0	Bratt Pan	600	800	Electric	0.5	0	0.24		
0	Open-Top Range & Oven	600	800	Electric	0.3	0	0.144		
0	Deep Fat Fryer	400	785	Electric	0.45	0	0.1413		
0	Chrome Griddle / Plancha	600	785	Electric	0.4	0	0.1884		
0	Char grill / Charbroiler	900	785	Electric	0.95	0	0.671175		

DRAWING REVISION / AMENDMENT DETAILS

CLIENT: MCFC

PROJECT: NORTH STAND EXTENSION

TITLE: NS-L00-CITY HALL

SUPPORT KITCHEN -CANOPY 02

DWG No: NSE-DWN-NS-00-OP-X-001101

REVISION: C02

STATUS: A5

SCALE: 1:50

DRAWN BY: CDJ

DATE: 19.09.2025

PAPER SIZE: A1

CHECKED BY: C. J.

APPROVED BY:



DAWNVALE GROUP

RESTAURANT + BAR DESIGN + BUILD

UNITS 1-2 | ALBERT STREET | HOLLINWOOD | OLDHAM | OL8 3DP
TEL 0161 684 7879 DAWNVALE.COM

COPYRIGHT © 2017

THE INFORMATION ON THIS DRAWING IS THE SOLE COPYRIGHT OF
DAWNVALE AND MAY NOT BE COPIED OR REPRODUCED WITHOUT PRIOR
CONSENT. ALL RIGHTS RESERVED.

DISCLAIMER

DRAWING IS INTENDED FOR ILLUSTRATIVE PURPOSES ONLY. FINAL DESIGN
TO BE AGREED WITH CLIENT. ALL DIMENSIONS TO BE AGREED WITH CLIENT
AND/OR CHECKED AGAINST SITE PRIOR TO MANUFACTURE.