



CANOPY LAYOUT
1:50@A1

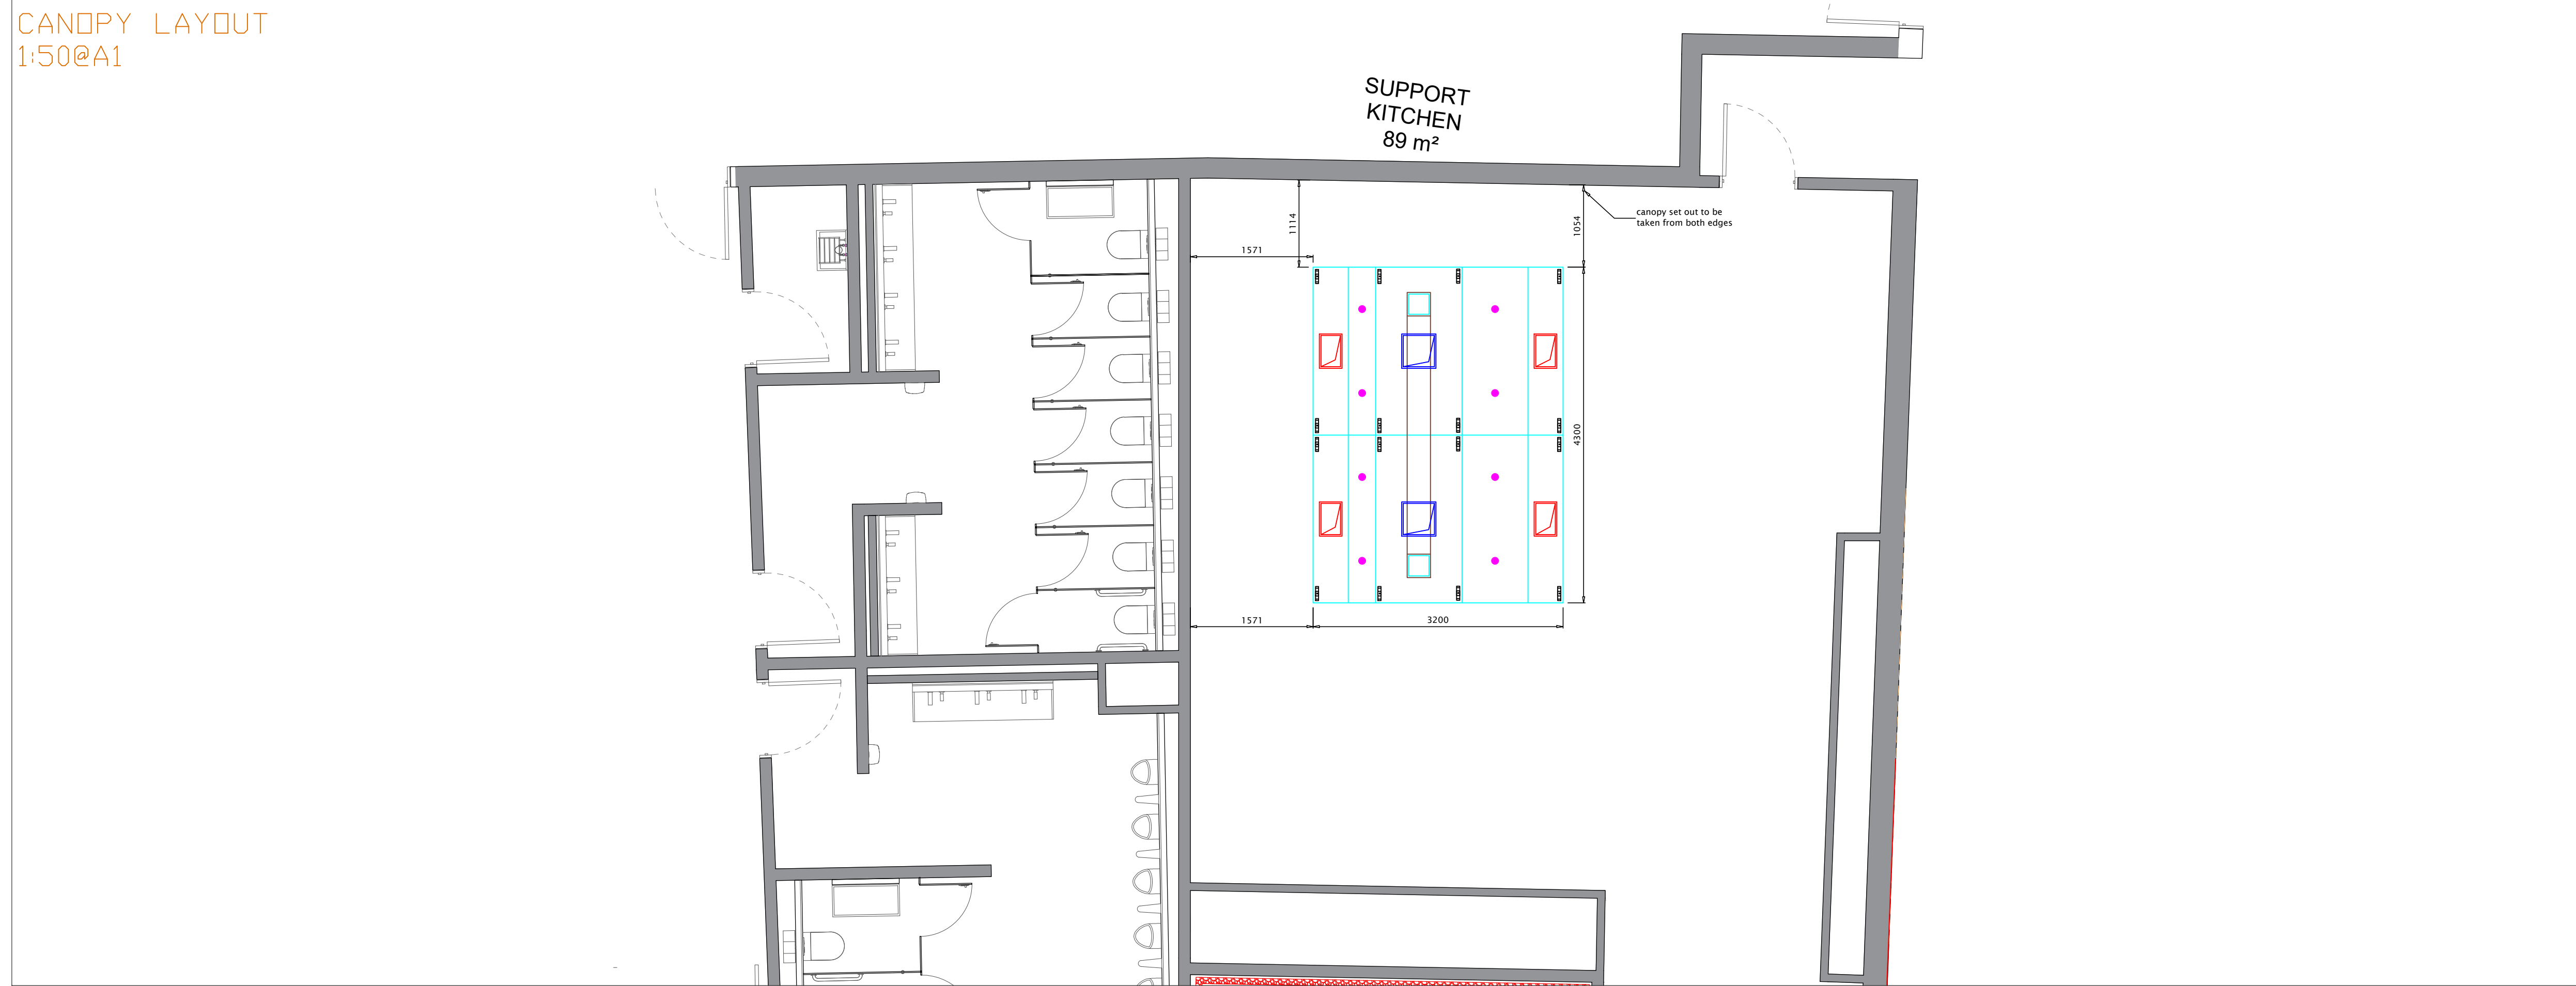

KITCHEN LOCATION

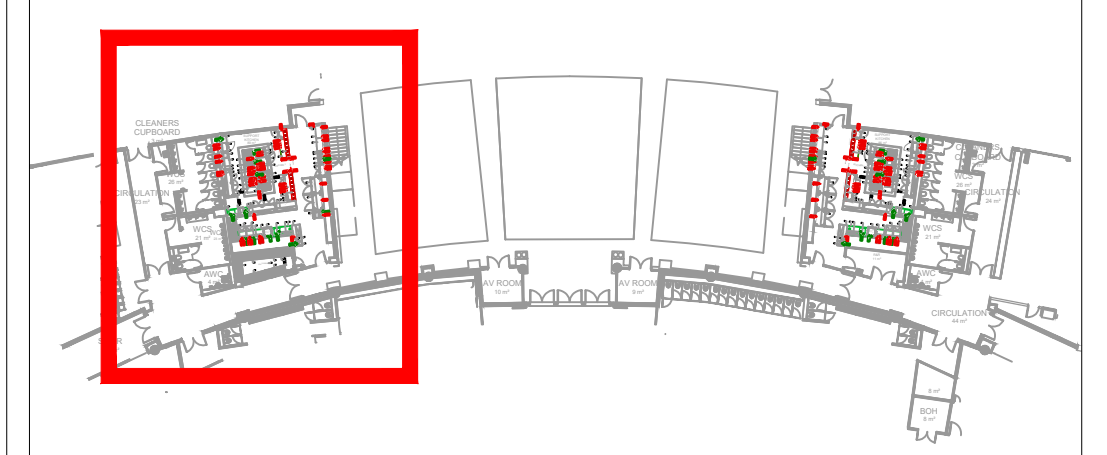

CANOPY INFORMATION

EXTRACT & SUPPLY CANDOPY
4300 X 3200 X 500

2000 UNDERSIDE OF CANDOPY FROM
FINISHED FLOOR LEVEL.

EXTRACT FLOW RATE 187 M³/S AT 75 PA
SUPPLY FLOW RATE 159 M³/S AT 40 PA
SPIGOTS ARE 80MM TALL WITH 20MM MEZ
CONNECTION

2 EXTRACT SPIGOT(S) @ 400x400
4 SUPPLY SPIGOT(S) @ 400x250

SPIGOTS FIXED IN FACTORY- YES

NUMBER OF BAFFLE FILTERS-20

LIGHTING- 8 OFF LED SPOT LIGHTS.

EACH LED LIGHT REQUIRES 240V SUPPLY
AND WILL BE SUPPLIED WITH A 15M TAIL.

FINAL CONNECTION OF CANDOPY LIGHTS TO
LIGHTING CIRCUIT TO BE DONE BY
ELECTRICAL CONTRACTOR 240V REQUIRED.

CLADDING-N/A

INFILLS-N/A


CANDOPY APPROVED- YES...../NO.....

COMMENTS.....


SIGNED.....

DATE.....


FRONT ELEVATION
1:50@A1

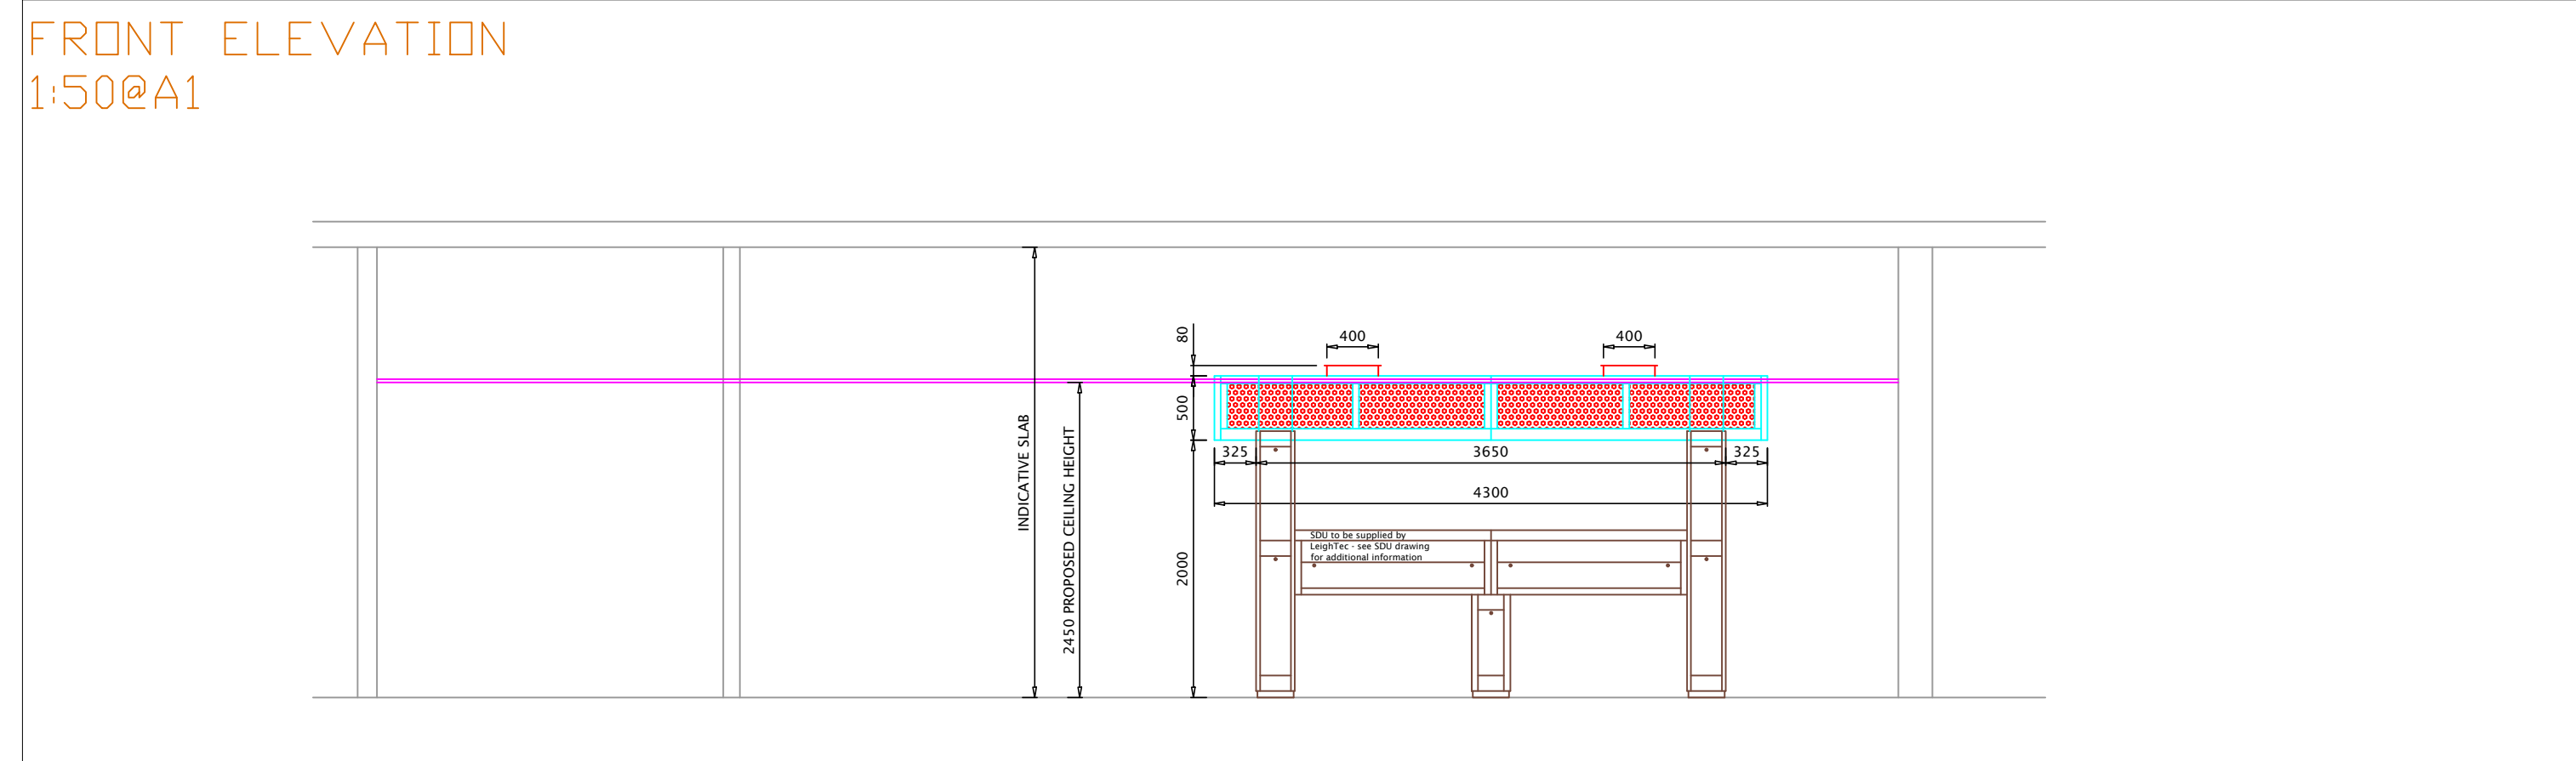


CANOPY CROSS SECTION
1:50@A1

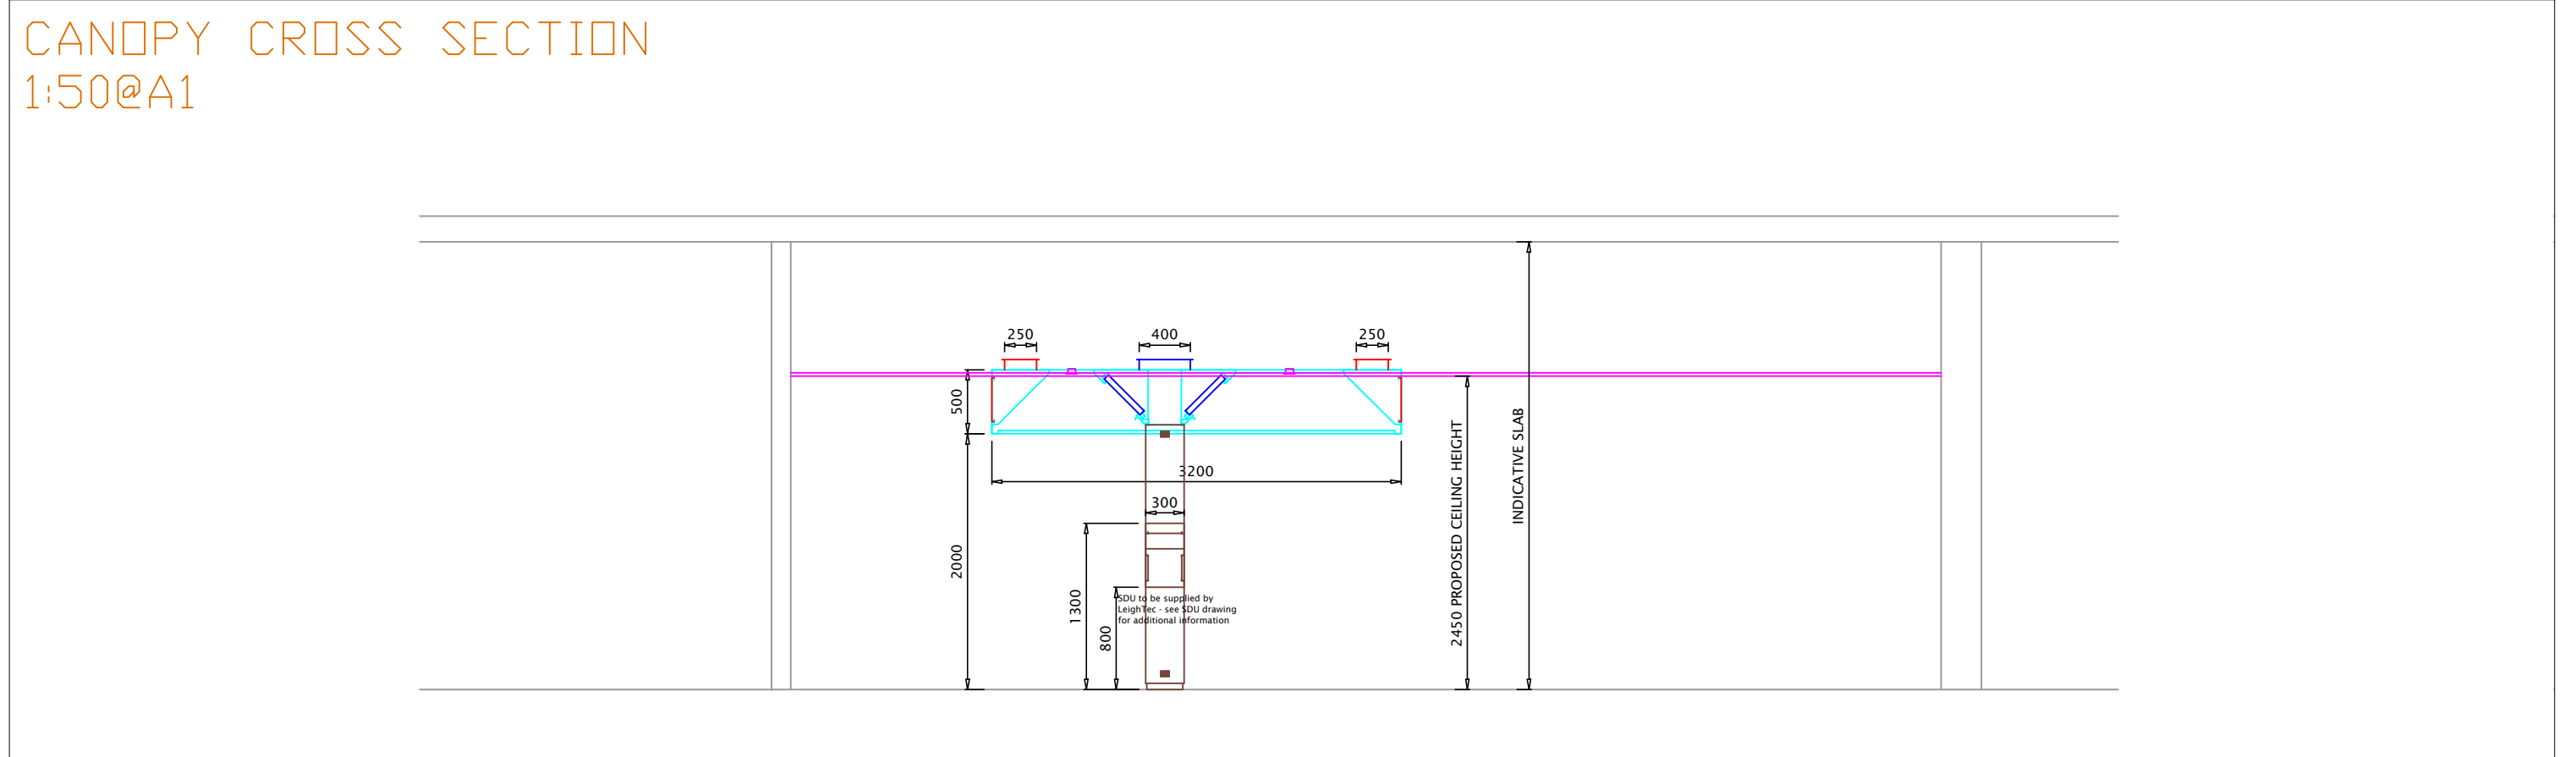

CANOPY/SPIGOT DIMENSIONS
1:50@A1

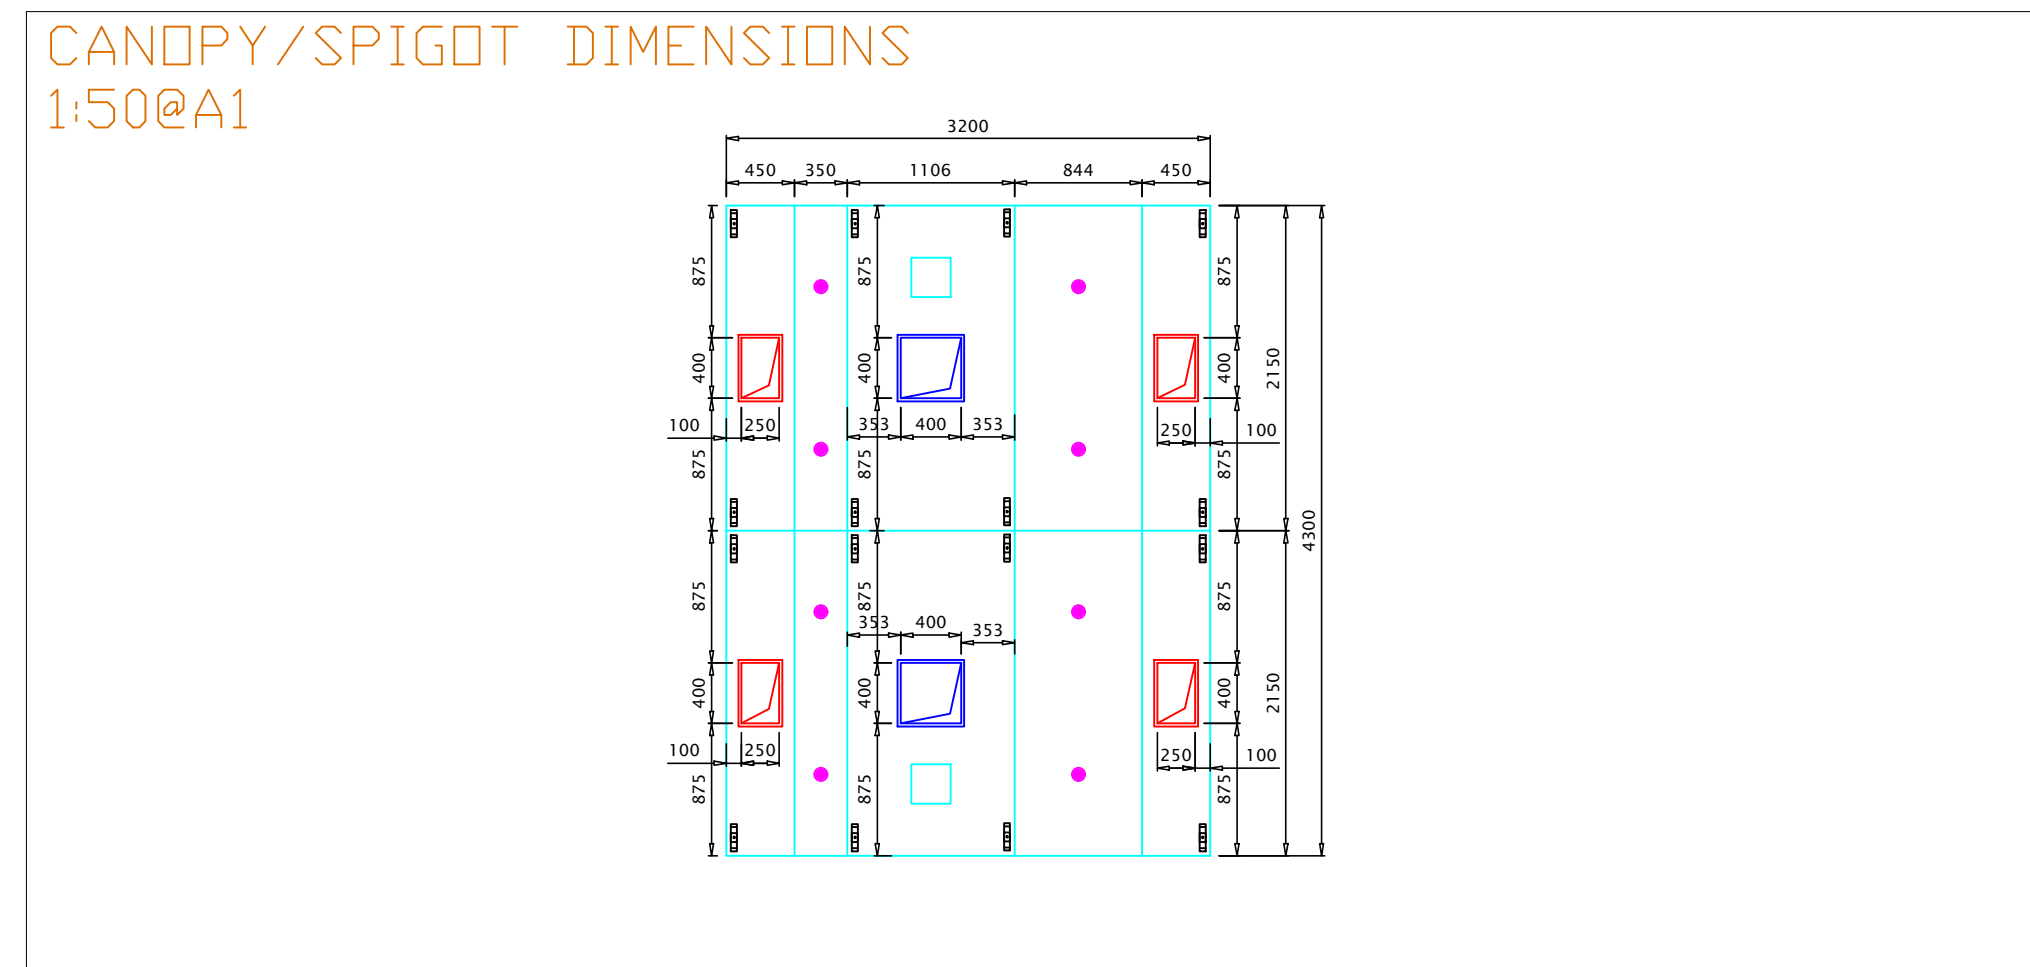

CANOPY OVERHANGS
1:50@A1

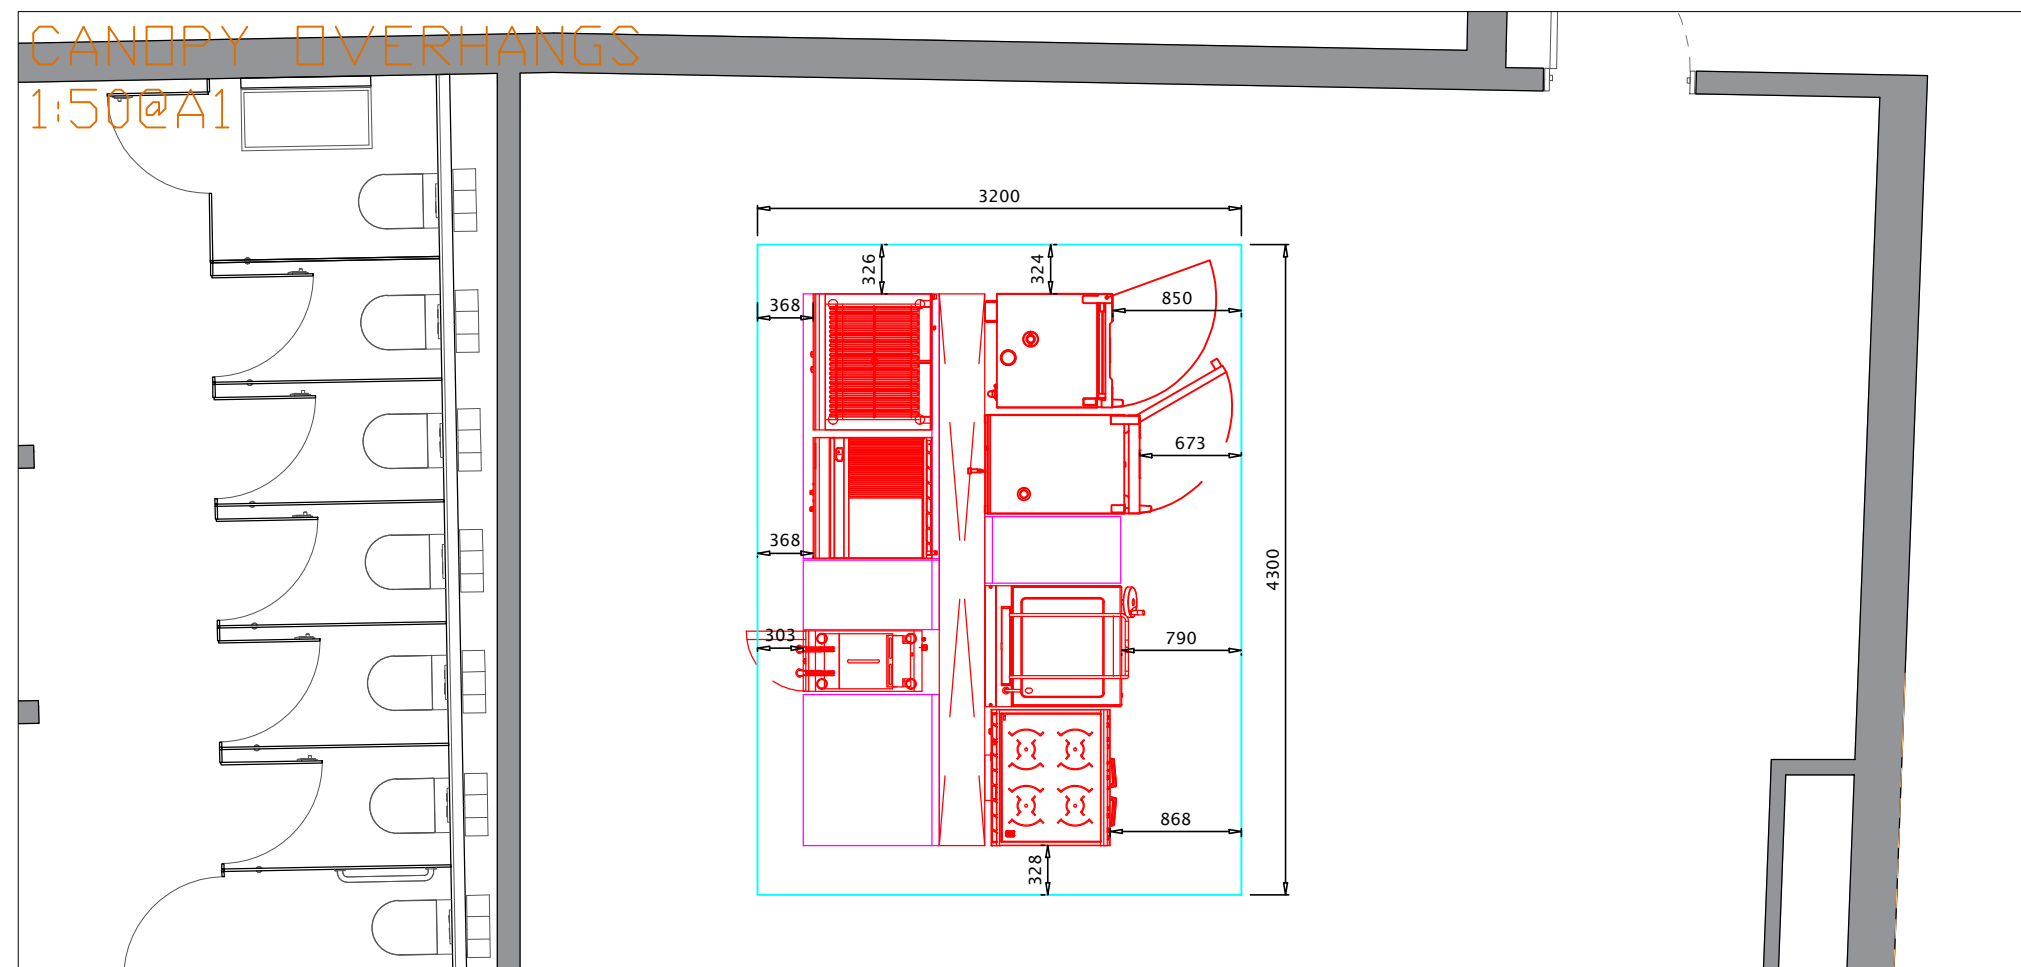

CANOPY AIRFLOW CALCS

Leightech Thermal Conversion Airflow Calculation <i>In Accordance With ASIA Specification DW/171, 2018</i>							
Project		MCFC North Stand L00 City Hall Kitchen				Date	12/09/2023
Drawing	001 Rev C				Safety Factor	Main Canopy	
Model	Island - Open Both Ends				Canopy Rate	0%	
					Extract Volume	1.87 M³/S	
					Supply Volume	1.59 M³/S	
Item	Description	Width	Depth	Power	Coefficient	Gas/Wk	Sub total
0	Combination Ovens 10 prd.	600	800	Electric	0.1	0	0
0	Combination Ovens 20 prd.	600	800	Electric	0.15	0	0.24
0	Open Top Range & Oven	600	800	Electric	0.3	0	0.144
0	Deep Fat Fryer	400	785	Electric	0.45	0	0.1413
0	Chimney Grease / Plancha	600	785	Electric	0.14	0	0.0864
0	Char grill / Charbroiler	900	785	Electric	0.95	0.9	0.673175

CLIENT:	MCFC		
PROJECT:	NORTH STAND EXTENSION		
TITLE:	NS-L00-CITY HALL SUPPORT KITCHEN - CANOPY 01		
DWG No:	NSE--DWN-NS-00-DP-X-001100		
REVISION:	C02	DATE:	19.09.2025
STATUS:	A5	PAPER SIZE:	A1
SCALE:	1:50	DRAWN BY:	C. J.
		CHECKED BY:	C. J.
		APPROVED BY:	



DAWNVALE GROUP
RESTAURANT + BAR DESIGN + BUILD

UNITS 1-2 | ALBERT STREET | HOLLINWOOD | OLDHAM | OL8 3QP
TEL: 0161 684 7879 DAWNVALE.COM

THE INFORMATION ON THIS DRAWING IS THE SOLE COPYRIGHT OF
TAWNVALE AND MAY NOT BE COPIED OR REPRODUCED WITHOUT PRIOR

DISCLAIMER

DRAWING IS INTENDED FOR ILLUSTRATIVE PURPOSES ONLY. FINAL DESIGN TO BE AGREED WITH CLIENT. ALL DIMENSIONS TO BE AGREED WITH CLIENT AND/OR CHECKED AGAINST SITE PRIOR TO MANUFACTURE.