



CANOPY LAYOUT
1:25@A1

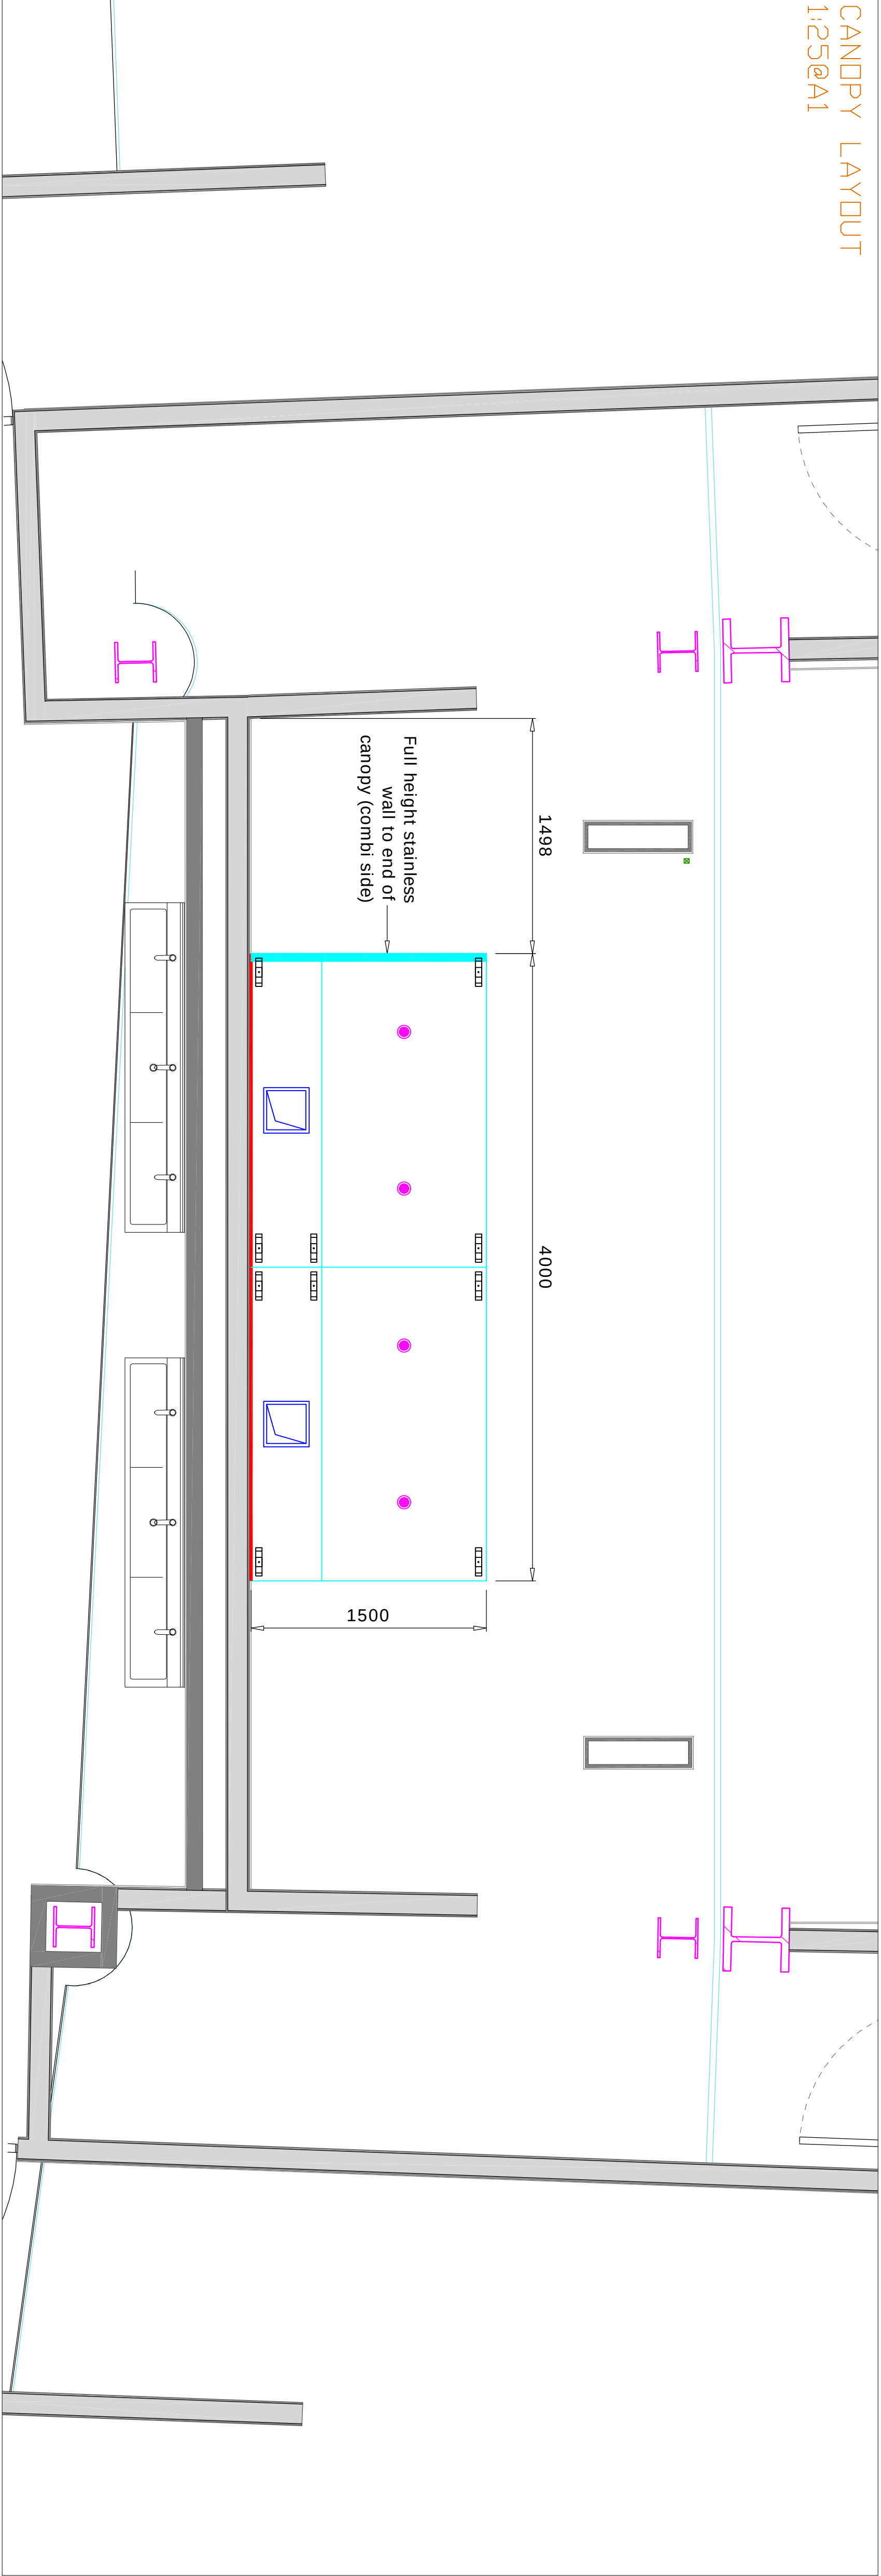


KITCHEN LOCATION

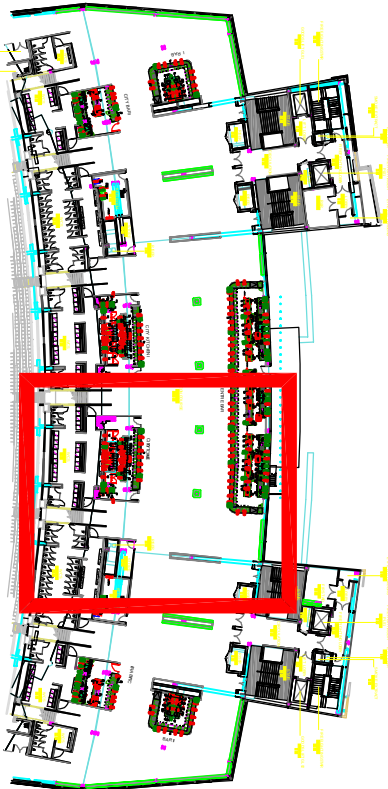


CANOPY INFORMATION

EXTRACT DUL Y CANOPY
4000 X 1550 X 500
2000 UNDERSIDE OF CANOPY FROM
FINISHED FLOOR LEVEL.
EXTRACT FLOW RATE 0.73 M³/S AT 100 PA
SPIGOTS ARE 800MM TALL WITH 200MM MEZ
CONNECTION
2 EXTRACT SPIGOTS @ 250x250
SPIGOTS FIXED IN FACTORY- YES
NUMBER OF BAFFLE FILTERS-8
LIGHTING- 4 OFF LED SPOT LIGHTS.
EACH LED LIGHT REQUIRES 240V SUPPLY
AND WILL BE SUPPLIED WITH A 15M TAIL
FINAL CONNECTION OF CANOPY LIGHTS TO
ELECTRICAL CONTRACTOR 240V REQUIRED
CLADDING-TO REAR
INFILLS-FULL HEIGHT STAINLESS WALL
TO ONE END OF CANOPY
CANOPY APPROVED- YES...../ND.....
COMMENTS.....
SIGNED.....
DATE.....


FRONT ELEVATION
1:25@A1

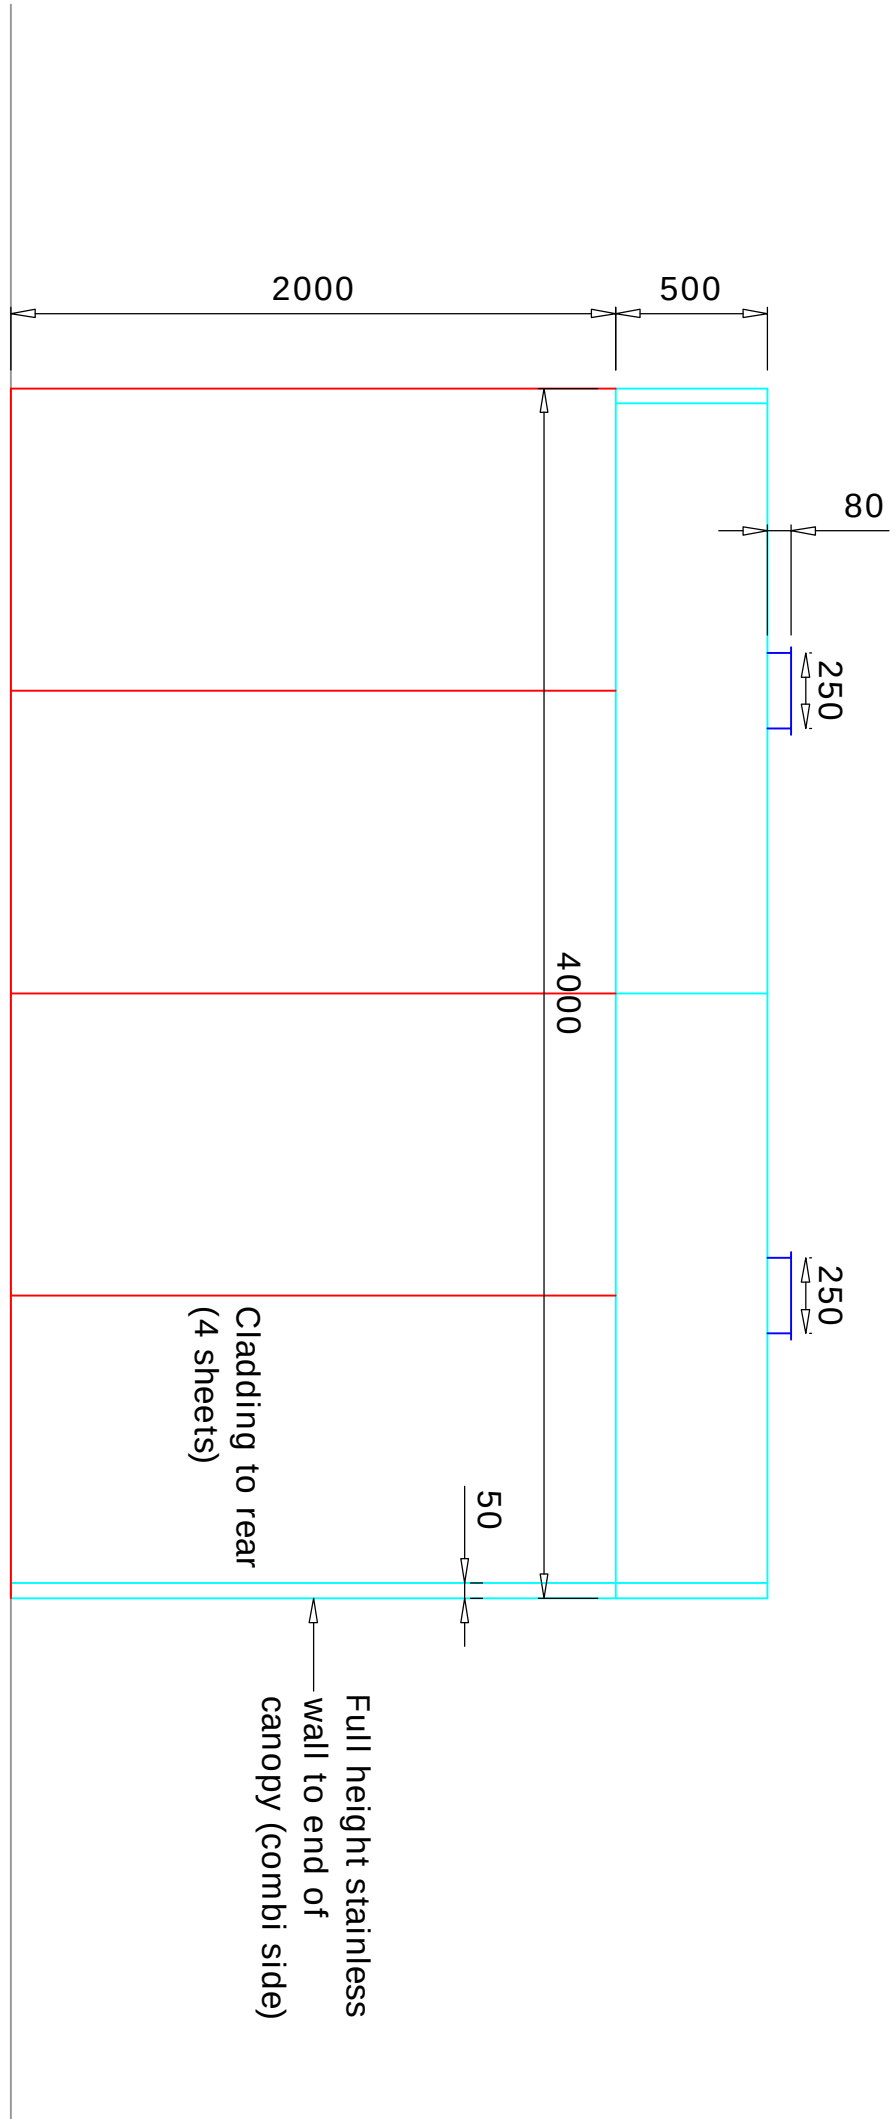


CANOPY CROSS SECTION
1:25@A1

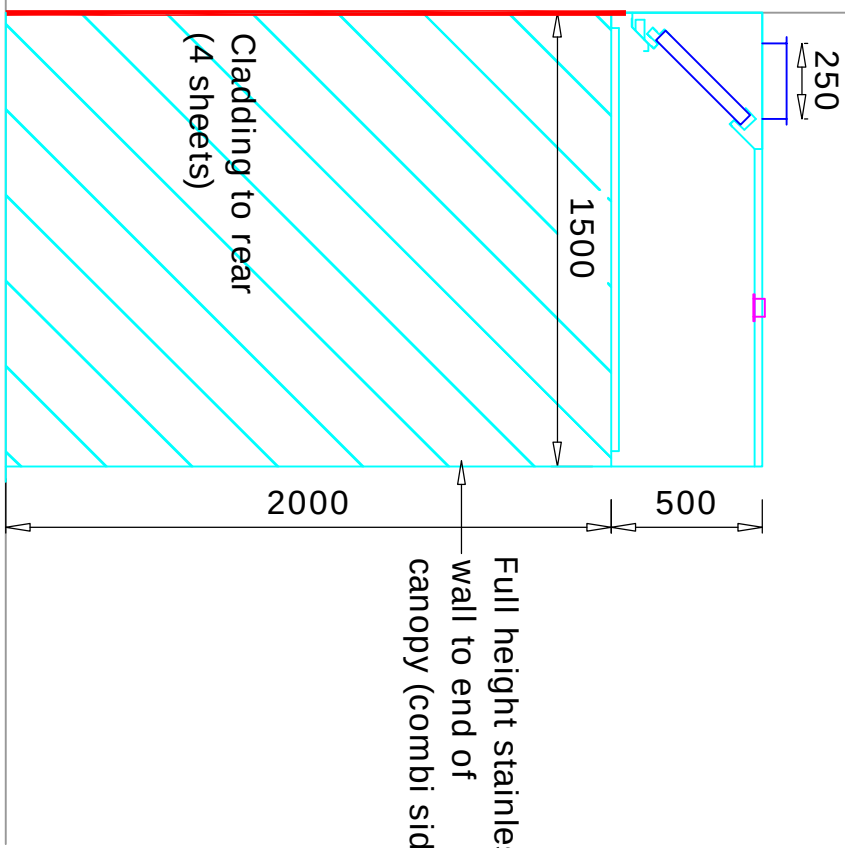

CANOPY/SPIGOT DIMENSIONS
1:25@A1

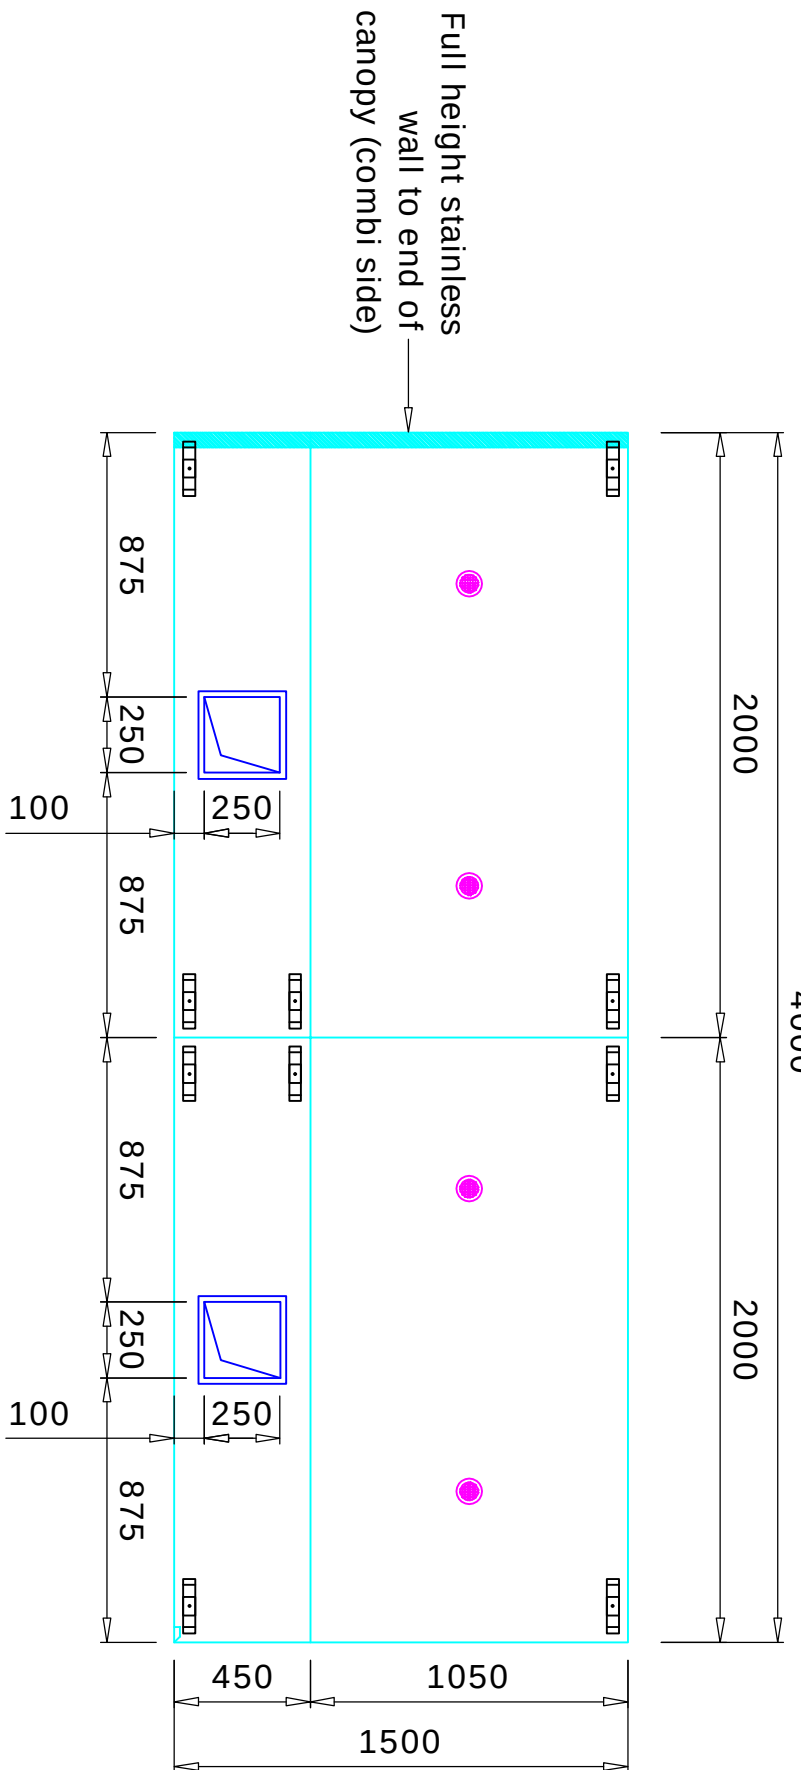

CANOPY OVERHANGS
1:25@A1

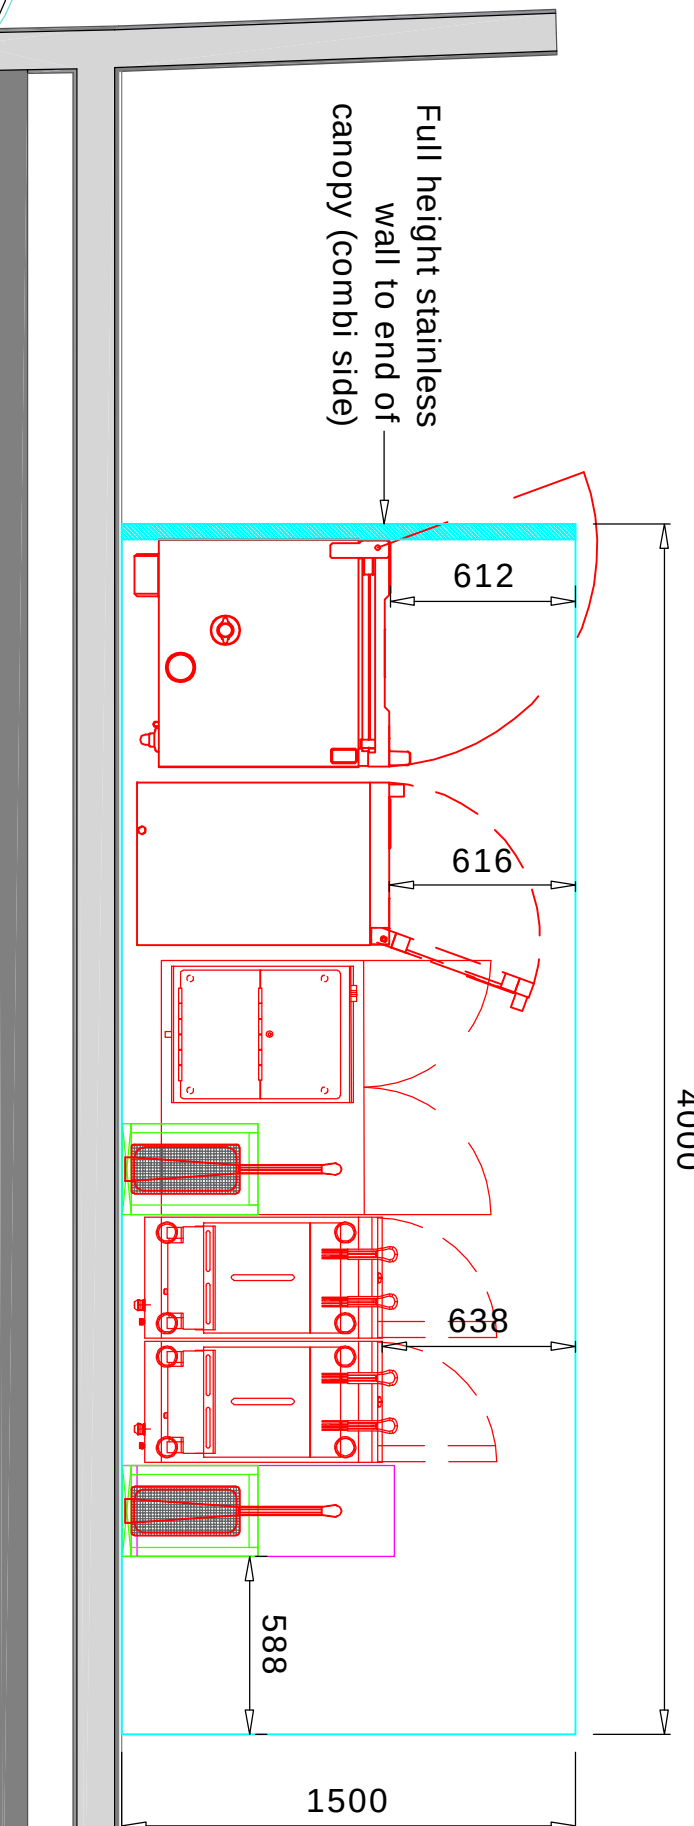

CANOPY AIRFLOW CALCS

Leightec Thermal Convection Airflow Calculation									
In Accordance With BESA Specification DW/17.2-2018									
Project	City Kitchen 18.2					Date		12/06/2025	
Drawing	North Stand - 102					Canopy Ref	Canopy 18.2		
Model	Wall - Open Bath Ends								
		Safety Factor		0%					
		Extract Volume		0.73 m ³ /s					
		Supply Volume		0.62 m ³ /s					
Item	Description	Width	Depth	Power	Coefficient	Gas kW	Sub total		
0 Holding Oven	Electric	535	835	Electric	0.1	0	0.046675		
0 Deep Fat Fryer	Electric	400	785	Electric	0.45	0	0.1413		
0 Deep Fat Fryer	Electric	400	785	Electric	0.45	0	0.1413		
0 Chip Scuttle	Electric	454	605	Electric	0.15	0	0.042005		
0 Holding Oven	Electric	535	835	Electric	0.1	0	0.046675		
0 Combination Ovens 6 grid	Electric	752	762	Electric	0.3	0	0.1719072		

CANOPY INFORMATION

PROJECT: NORTH STAND EXTENSION

TITLE: NS-102-UPPER CONCOURSE

CITY KITCHEN 2

DRAWING: NS-102-UPPER CONCOURSE

DATE: 06.09.2025

SCALE: 1:25

DRAWN BY: C. J.

CHECKED BY: J. J.

APPROVED BY:

DAWNVALE GROUP

RETAIL/WHOLESALE • BANK • RESIDENTIAL • HOTELS

UNITED KINGDOM

100, 101, 102,1000