


CANOPY LAYOUT
1:25@A1

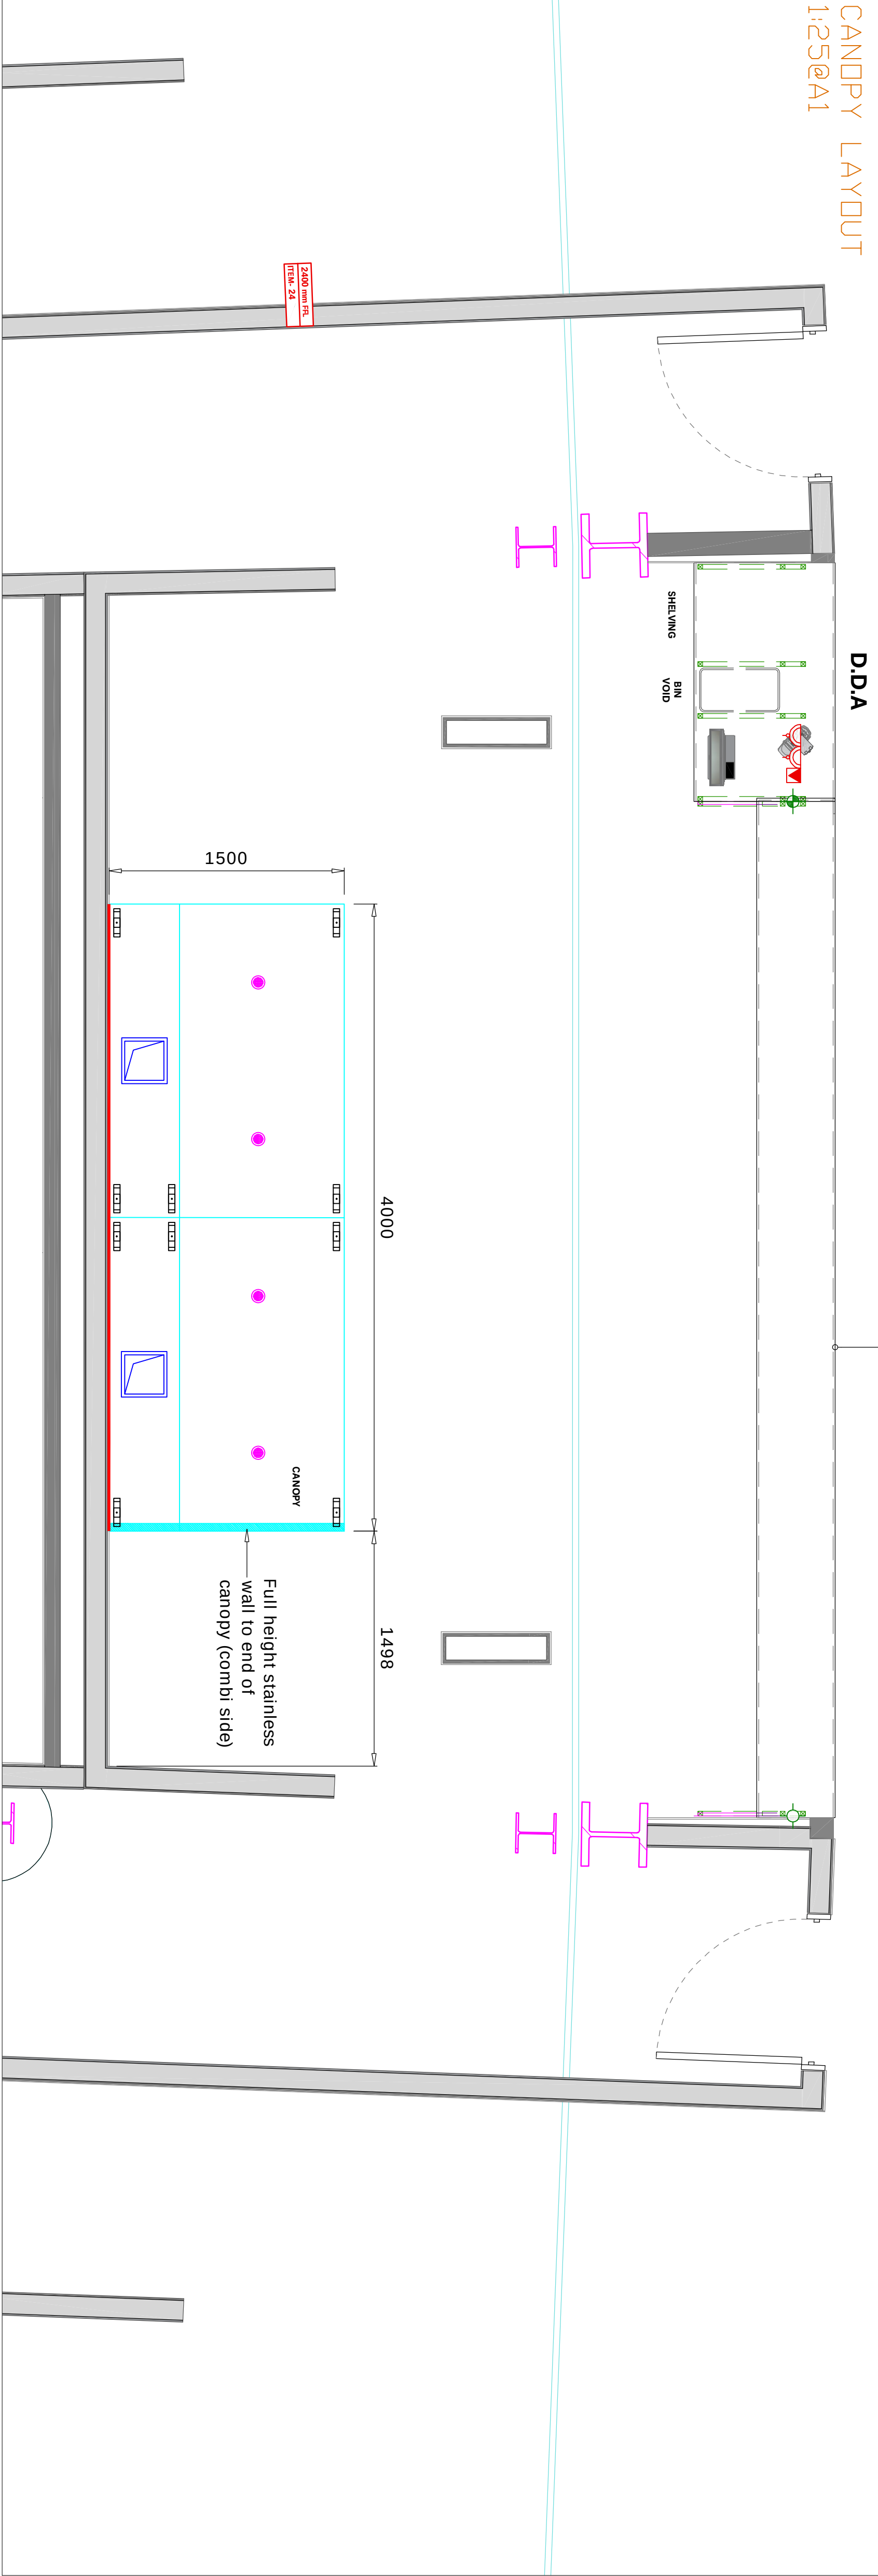


KITCHEN LOCATION




CANOPY INFORMATION

EXTRACT DUL Y CANOPY
4000 X 1500 X 500
2000 UNDERSIDE OF CANOPY FROM
FINISHED FLOOR LEVEL.
EXTRACT FLOW RATE 0.73 M³/S AT 100 PA
SPIGOTS ARE 800MM TALL WITH 200MM MEZ
CONNECTION
2 EXTRACT SPIGOTS @ 250x250
SPIGOTS FIXED IN FACTORY- YES
NUMBER OF BAFFLE FILTERS-8
LIGHTING- 4 OFF LED SPOT LIGHTS.
EACH LED LIGHT REQUIRES 240V SUPPLY
AND WILL BE SUPPLIED WITH A 15M TAIL
FINAL CONNECTION OF CANOPY LIGHTS TO
LIGHTING CIRCUIT TO BE DONE BY
ELECTRICAL CONTRACTOR 240V REQUIRED
CLADDING-TO REAR
INFILLS-FULL HEIGHT STAINLESS WALL
TO ONE END OF CANOPY
CANOPY APPROVED- YES...../ND.....
COMMENTS.....
SIGNED.....
DATE.....


FRONT ELEVATION
1:25@A1

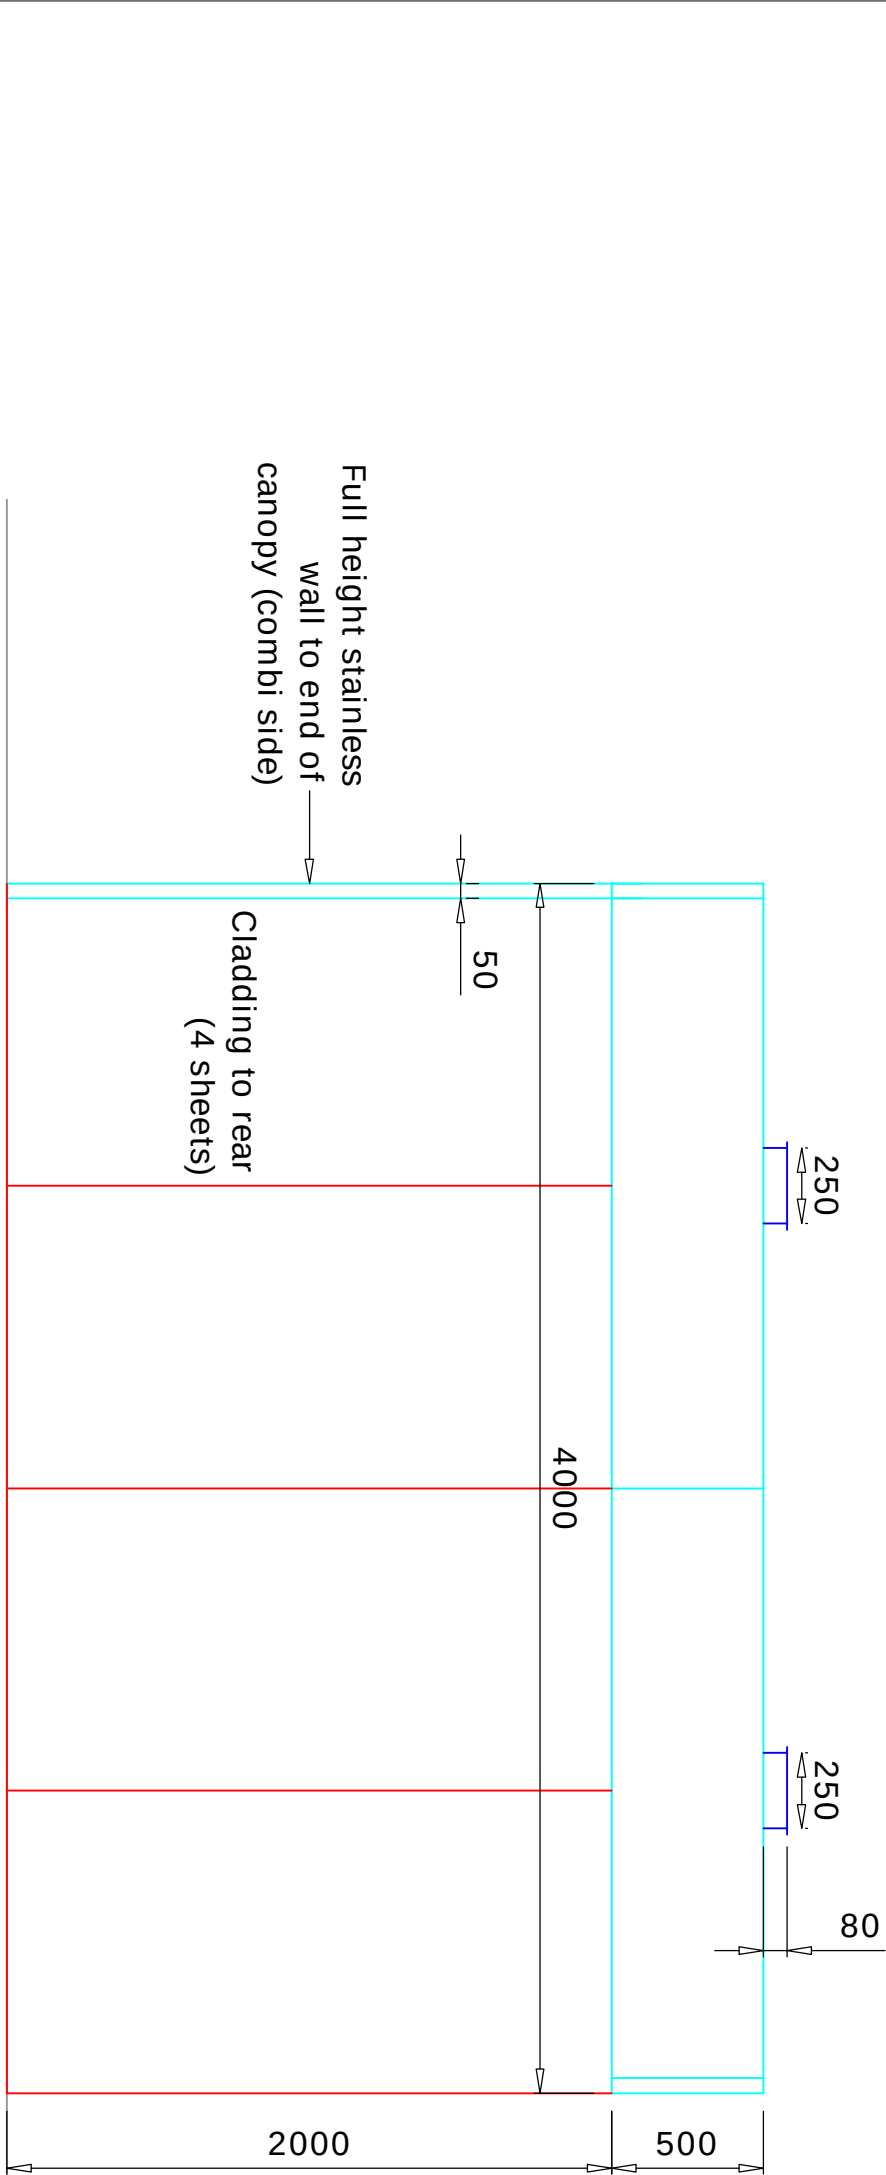


CANOPY CROSS SECTION
1:25@A1

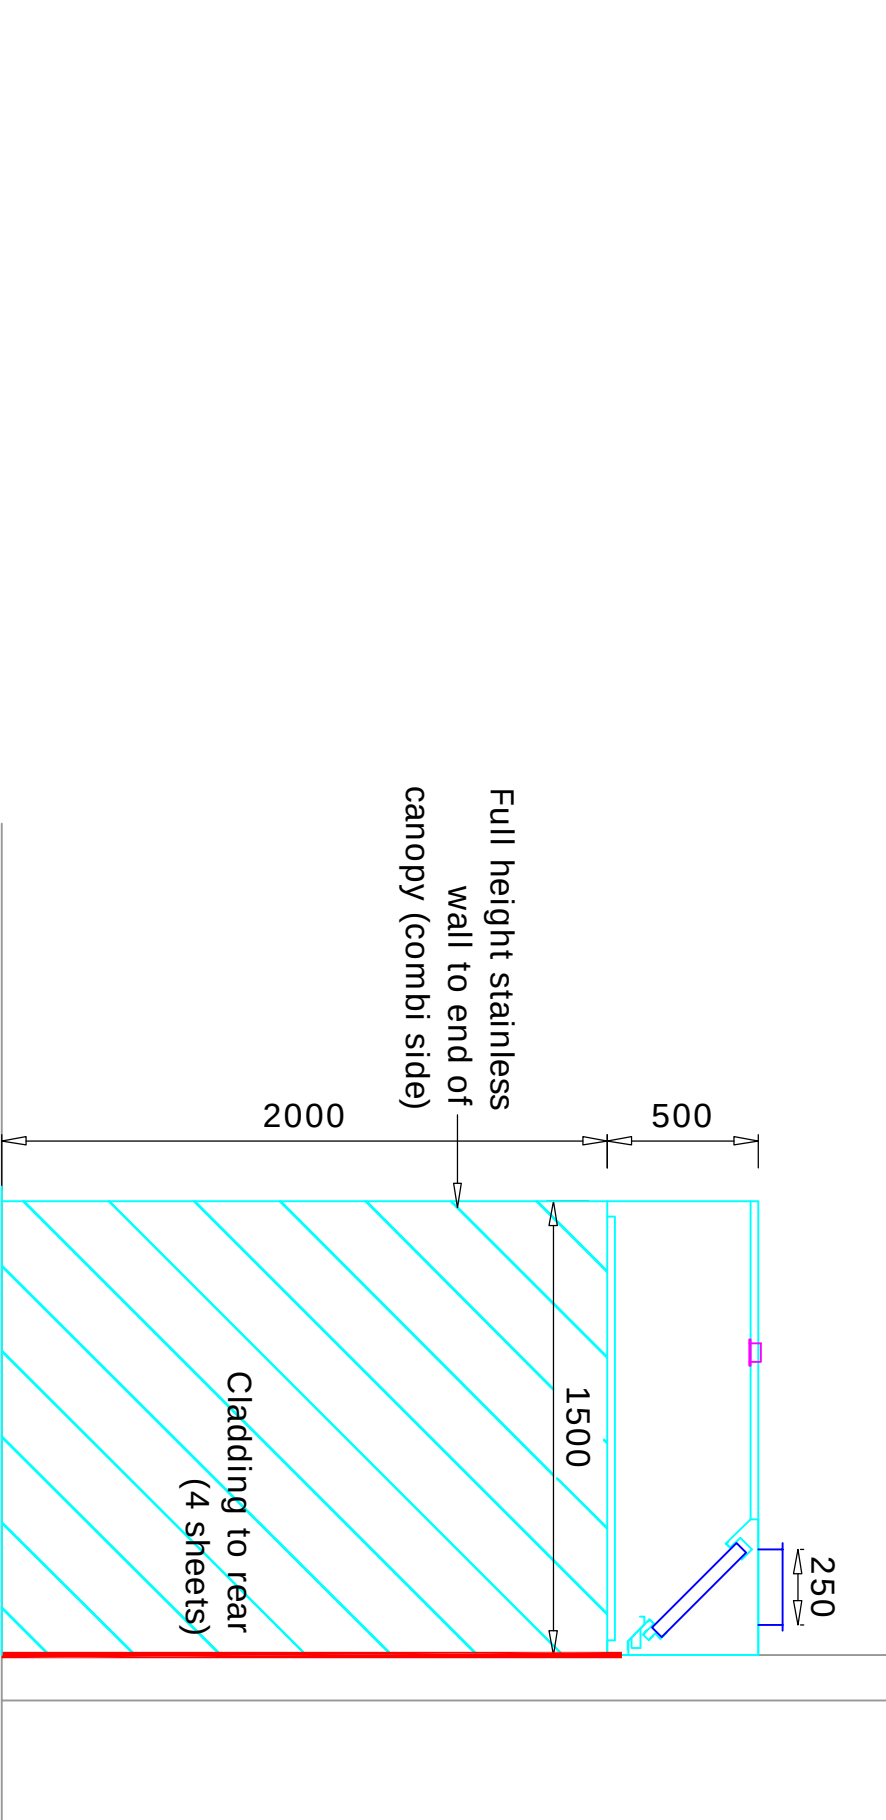

CANOPY/SPIGOT DIMENSIONS
1:25@A1

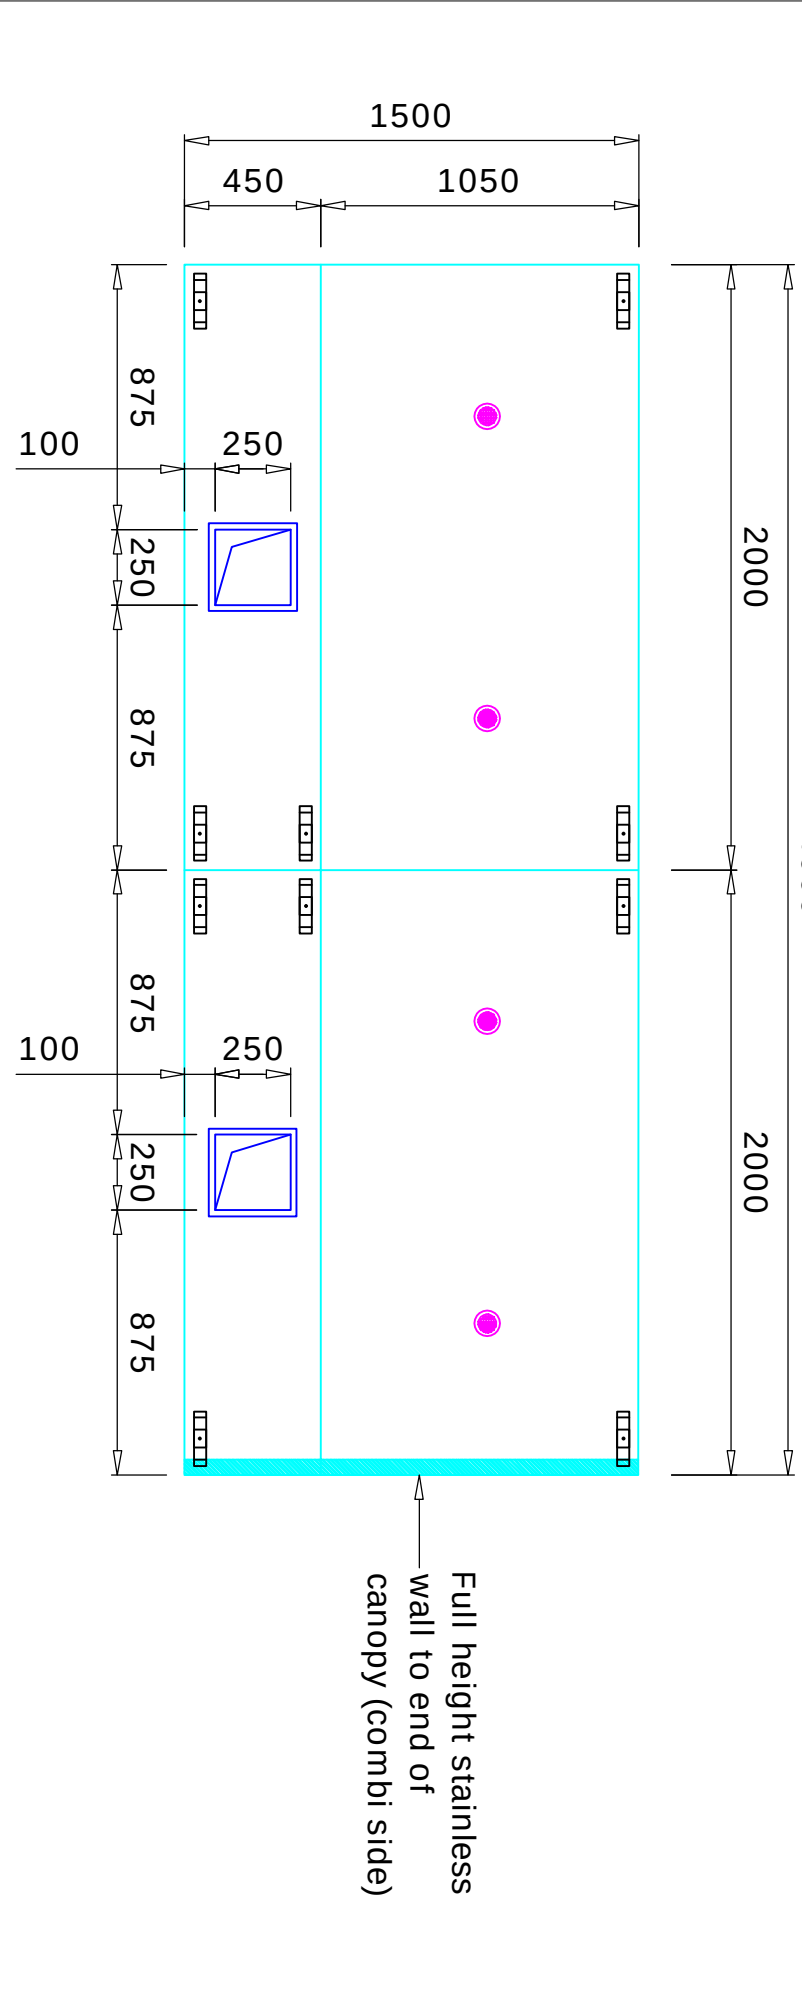

CANOPY OVERHANGS
1:25@A1

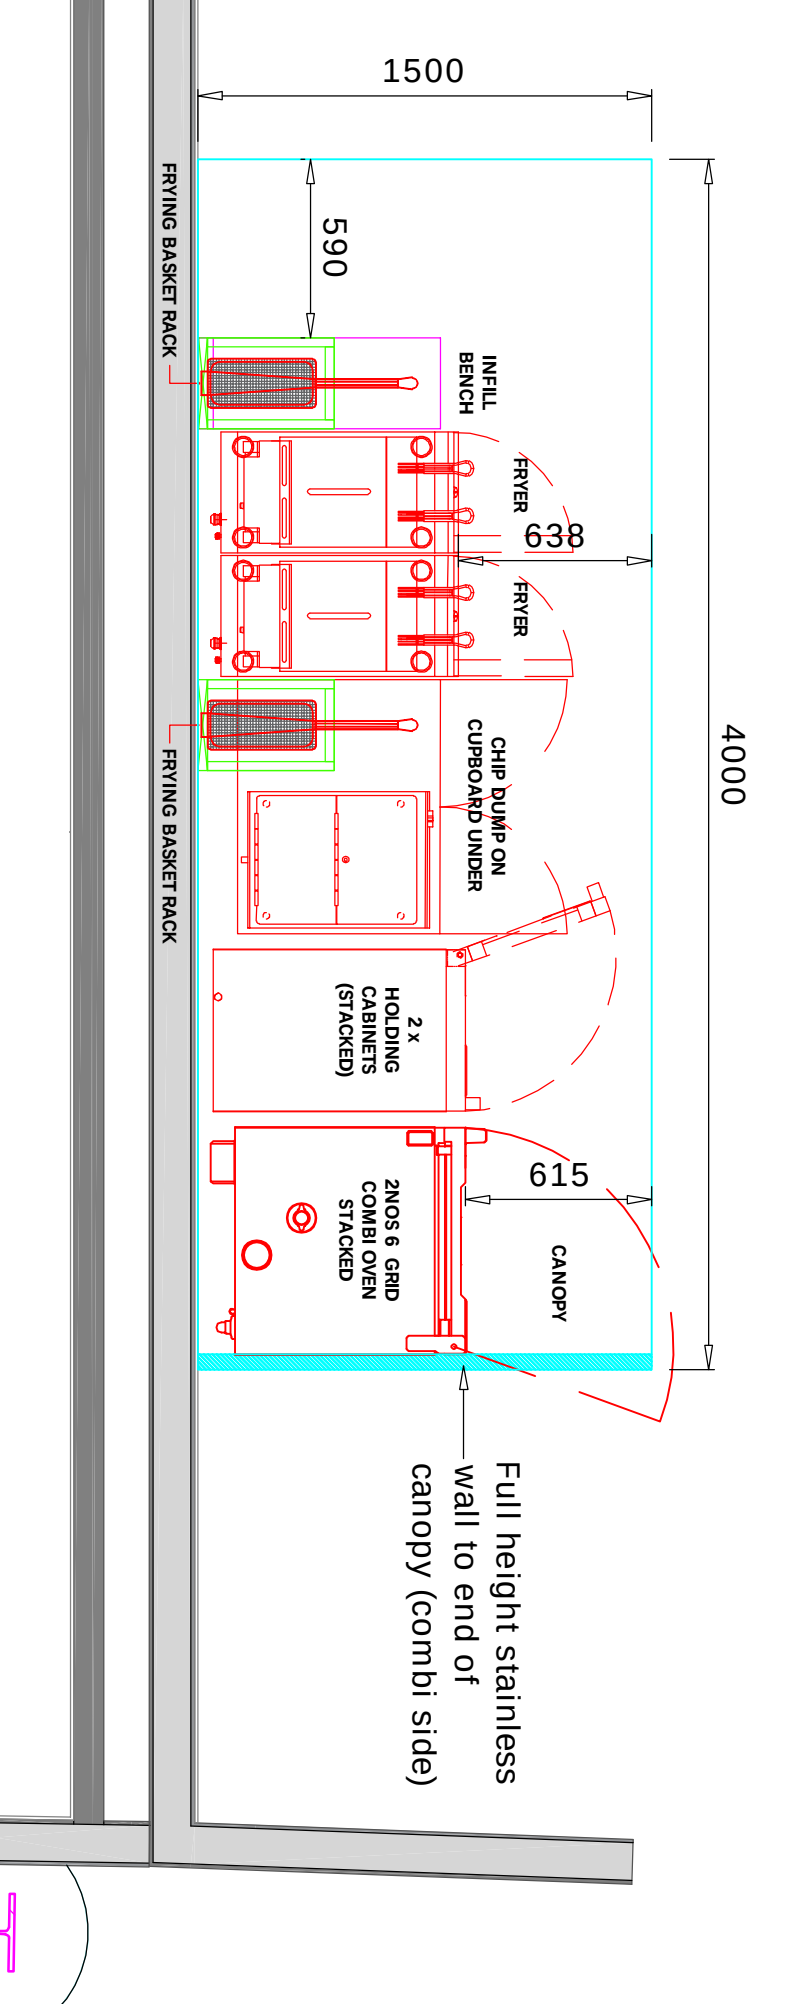

CANOPY AIRFLOW CALCS

Leightec Thermal Connection Airflow Calculation													
In Accordance With BESA Specification DW/17.2-2018													
Project	North Stand - 102					Date		12/06/2025					
Drawing	City Kitchen 18.2					Canopy Ref	Canopy 18.2						
Model	Wall - Open Both Ends					Safety Factor	0%						
						Extract Volume	0.73 m³/s						
						Supply Volume	0.62 m³/s						
Item	Description	Width	Depth	Power	Coefficient	Gas kW	Sub total						
0	Holding Oven	535	835	Electric	0.1	0	0.046675						
0	Deep fat fryer	400	785	Electric	0.45	0	0.1413						
0	Deep fat fryer	400	785	Electric	0.45	0	0.1413						
0	Chip Sauté	454	605	Electric	0.15	0	0.042005						
0	Holding Oven	535	835	Electric	0.1	0	0.046675						
0	Combination Ovens 6 grid	752	762	Electric	0.3	0	0.1719072						

CLIENT: MFC

PROJECT: NORTH STAND EXTENSION

TITLE: NS-102-UPPER CONCOURSE

CITY: KITCHEN 1

DRAWING NO: NS-102-UP-K-001105

DATE: 06.09.2025

SCALE: 1:25

DRAWN BY: C. J.

CHECKED BY: J.

APPROVED BY:

DAWVALE GROUP

RESTAURANT • BAR • DISCO • KITCHEN

UNIT 12, ALBERT STREET, HOUNSLOW, MIDDLESEX, U.K. M6 2AP

Tel: 0181 604 1551

DAWVALE@GMAIL.COM

COMPANY © 2017

THE INFORMATION ON THIS DRAWING IS THE SOLE PROPERTY OF DAWVALE AND NO PART OF IT MAY BE REPRODUCED OR TRANSMITTED IN ANY FORM OR BY ANY MEANS WITHOUT PERMISSION IN WRITING.

DISCLAIMER

DAWVALE IS NOT RESPONSIBLE FOR ANY DAMAGE TO PERSONS OR PROPERTY ARISING FROM THE USE OF THIS DRAWING. THE USER OF THIS DRAWING SHALL BE RESPONSIBLE FOR ANY DAMAGE TO PERSONS OR PROPERTY ARISING FROM THE USE OF THIS DRAWING.