



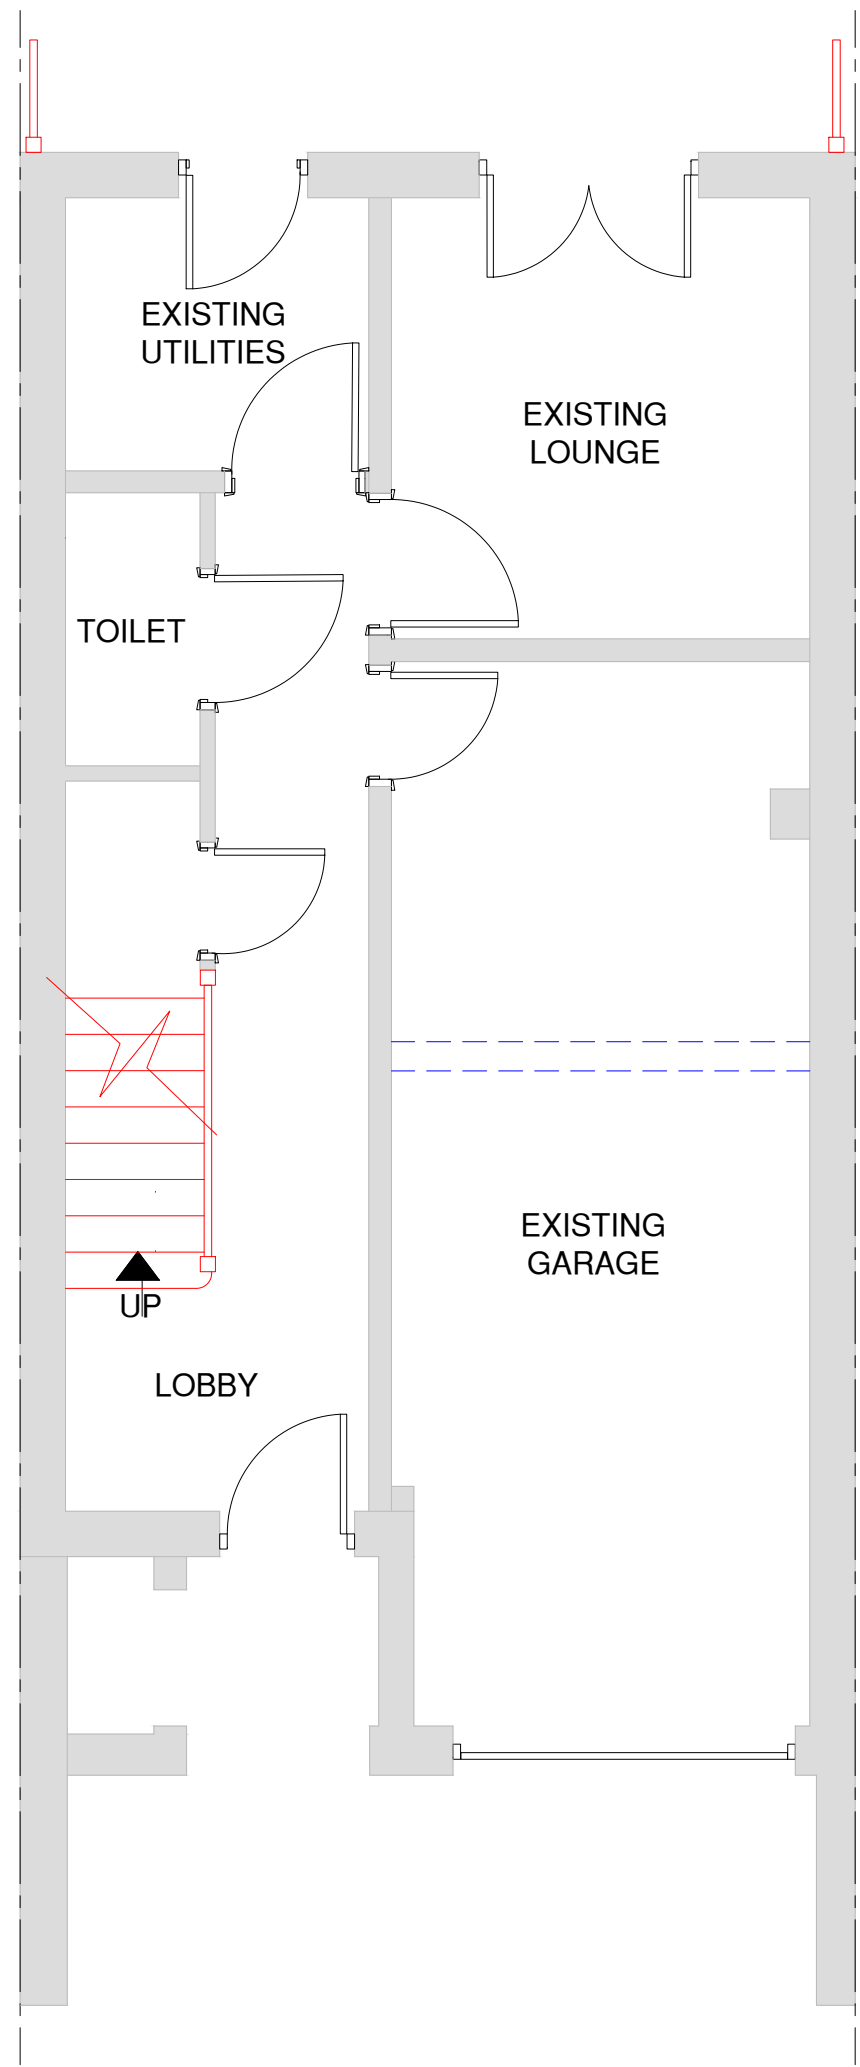

EXISTING GROUND FLOOR PLAN

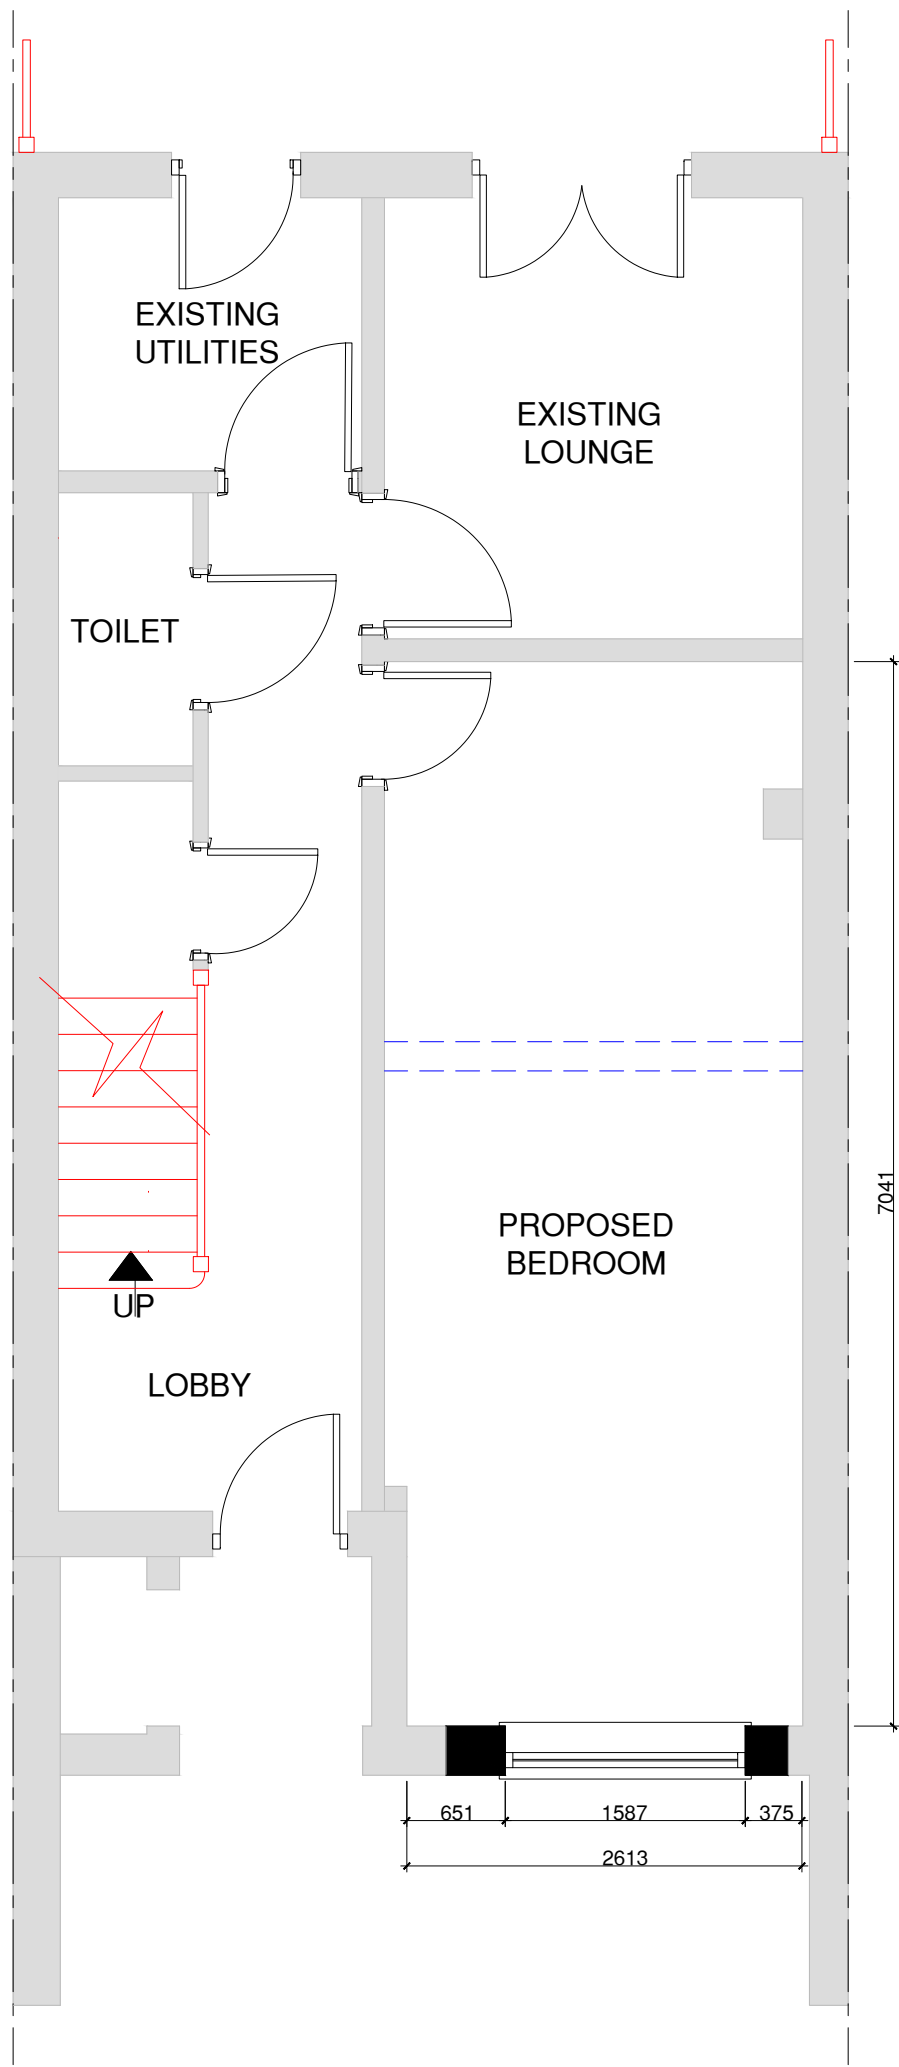

PROPOSED GROUND FLOOR PLAN



EXISTING FRONT ELEVATION



PROPOSED FRONT ELEVATION

Notes:

NOTES

---	-----	---	----
---	-----	---	----
REV:	DESCRIPTION:	BY:	DATE:



Arch Designs
*Don't just dream it,
let us design it!*
ARCH DESIGNS www.archdesigns.co.uk

CLIENT:

ADNAN BORWIN
19 HOLDEN AVENUE,
WHALLEY RANGE,
M16 8TA

ARCHITECT:

MR REUBEN RAMELIZE
ARCH DESIGNS, WILSONS PARK C/O MAS
MONSALL ROAD
MANCHESTER M40 8WN

DRAWN:

REUBEN

CHECKED:

checked

DATE:

APRIL 2026

REVISION:

PROJECT NAME:

**GARAGE CONVERSION
INTO A BEDROOM**

DRAWING TITLE:

EXISTING PLANS AND ELEVATIONS

SCALE:

1:50

SHEET SIZE:

A1

SHEET NO.:

01

PROJECT NO:

2026/06

STATUS:

FOR PLANNING ONLY

DRAWING NO:

A1/01