



Proposed Floor Plan (Ground Floor)
 Scale 1:100

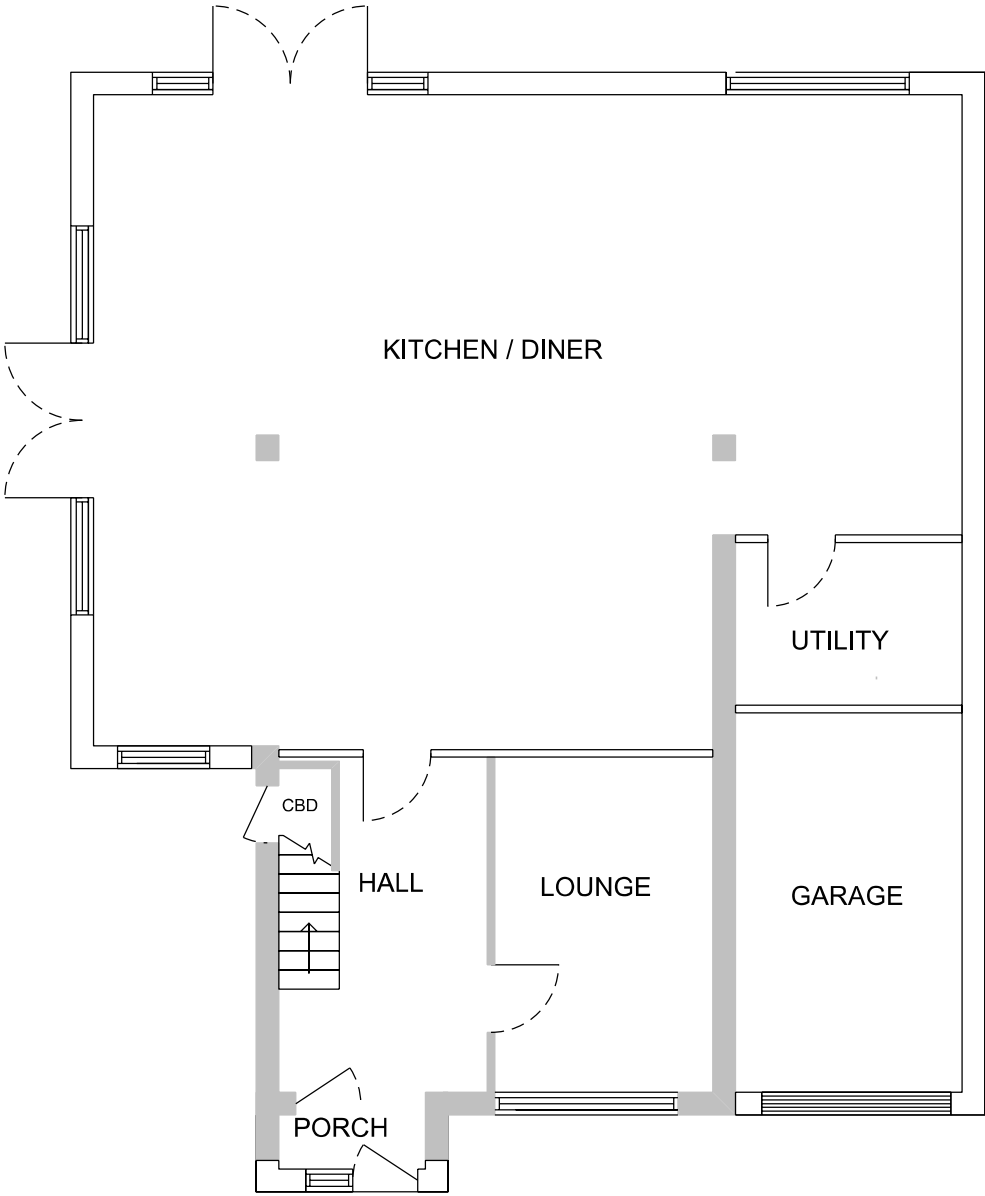

Proposed Floor Plan (First Floor)
 Scale 1:100

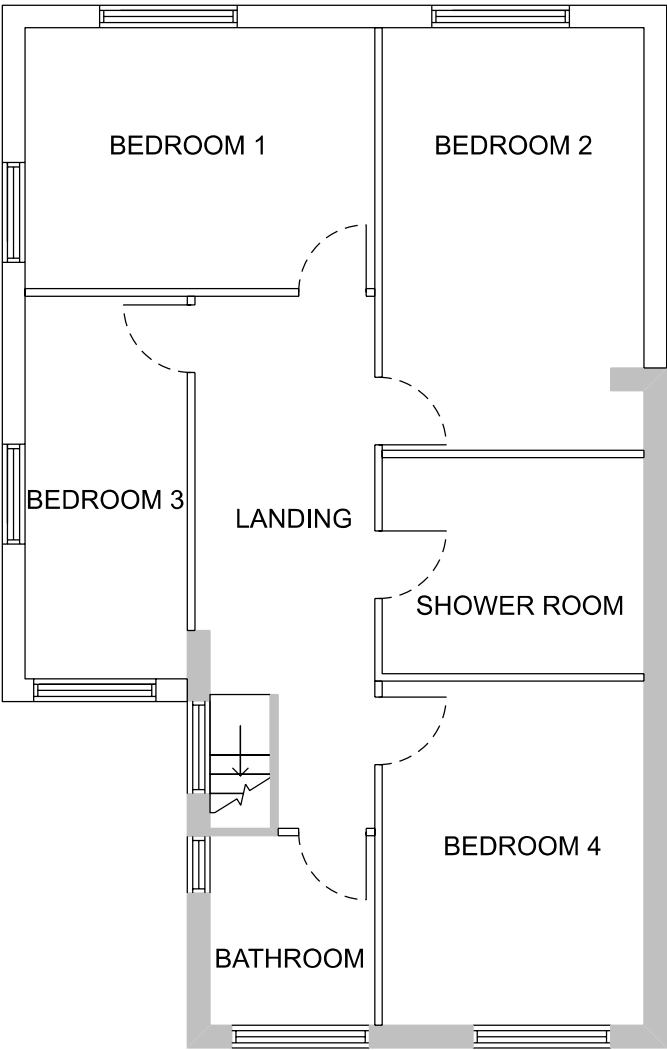

1. No construction work should commence until planning permission and building regulation approvals (where applicable) have been obtained in writing.
3. Client to ensure all information / statutory permissions / approval documents are provided to the contractor executing the site works. all works to be inspected and to the approval of the building inspector (where applicable).
4. All details shown on the drawings are indicative due to the nature of working with existing buildings, and are subject to site opening up and setting out. Contractor to confirm all sizes and dimensions prior to commencing works.
5. All dimensions in metres unless stated otherwise



26 Purbeck Drive,
 Bury,
 BL8 1JQ
 Tel. 07557516410
 www.atbdraughting.co.uk

Project Address
 150 Wendover Road,
 Manchester,
 M23 9JX

Client (s)
Mrs Lai
 Date
 23/04/2026

Title
Proposed Floorplans

Drawing Number
ATB - PP - 252
 Drawn by
AB

Version
E
 Scale
1:100 @A3

