

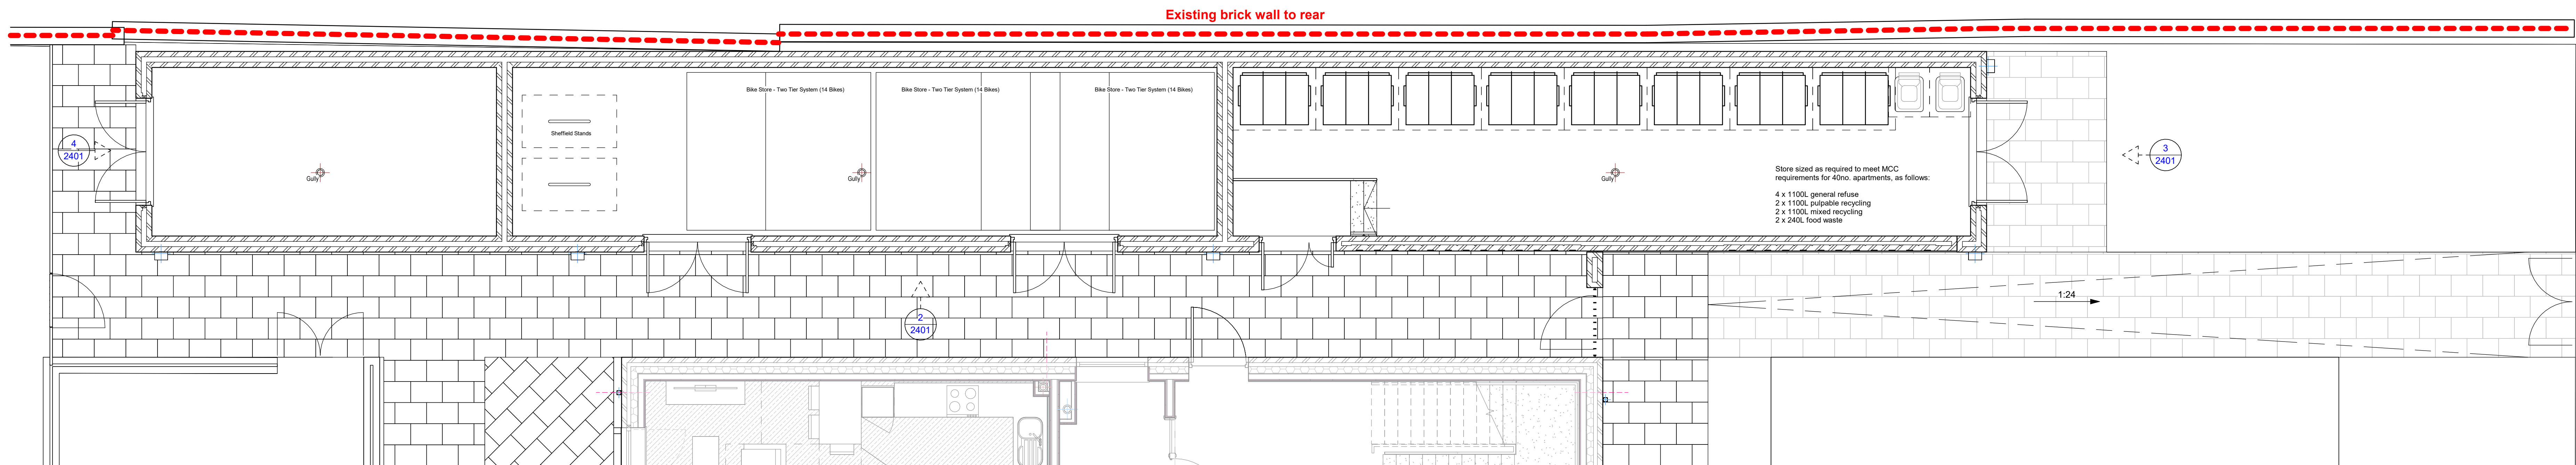



© TRIANGLE ARCHITECTS LIMITED
B. THIS DRAWING IS THE SUBJECT OF COPYRIGHT WHICH VESTS IN TRIANGLE ARCHITECTS LIMITED. IT IS AN INFRINGEMENT OF COPYRIGHT TO REPRODUCE THIS DRAWING, BY WHATEVER MEANS, INCLUDING ELECTRONIC, WITHOUT THE EXPRESS WRITTEN CONSENT OF TRIANGLE ARCHITECTS LIMITED WHICH RESERVES ALL RIGHTS.
B. TRIANGLE ARCHITECTS LIMITED ASSERTS ITS RIGHTS TO BE IDENTIFIED AS THE AUTHOR OF THIS DESIGN.
B. DRAWING NOT TO BE SCALED. FIGURE DIMENSIONS TO BE WORKED TO IN ALL CASES.
B. THE CONTRACTOR IS RESPONSIBLE FOR CHECKING DIMENSIONS, TOLERANCES & REFERENCES.
B. ANY DISCREPANCY TO BE NOTIFIED WITH THE ARCHITECT BEFORE PROCEEDING WITH THE WORKS.
B. REPORT ERRORS & OMISSIONS TO ARCHITECT.
B. IN CASE MATERIALS ARE COVERED BY DRAWINGS OF DIFFERENT SCALE, THE LARGER SCALE DRAWING TO BE WORKED TO. DO NOT SCALE FROM THE DRAWING. FIGURED DIMENSIONS TO BE WORKED TO IN ALL CASES.
B. CHECK ALL DIMENSIONS ON SITE.
B. DRAWING TO BE READ IN CONJUNCTION WITH THE HEALTH & SAFETY PLAN AND ALL RELEVANT RISK ASSESSMENTS AND THE FOLLOWING DRAWINGS.

 


1. External Store
1 : 50

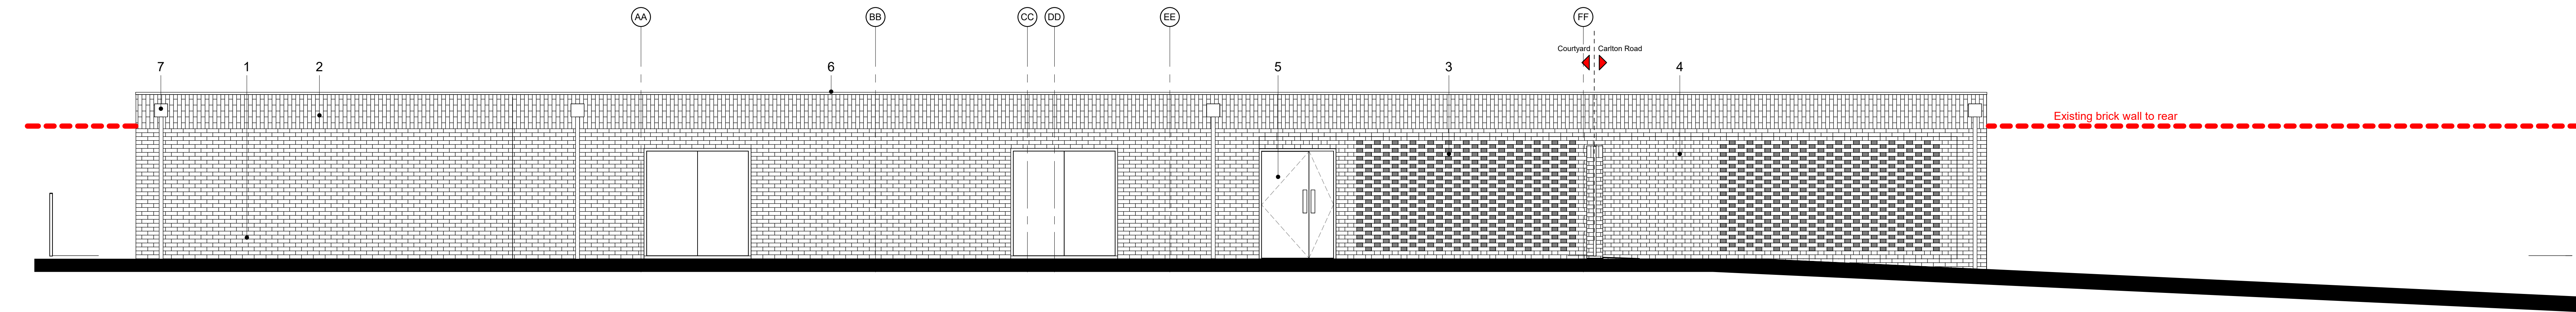


2. External Store Front Elevation (Facing Courtyard)
1 : 50

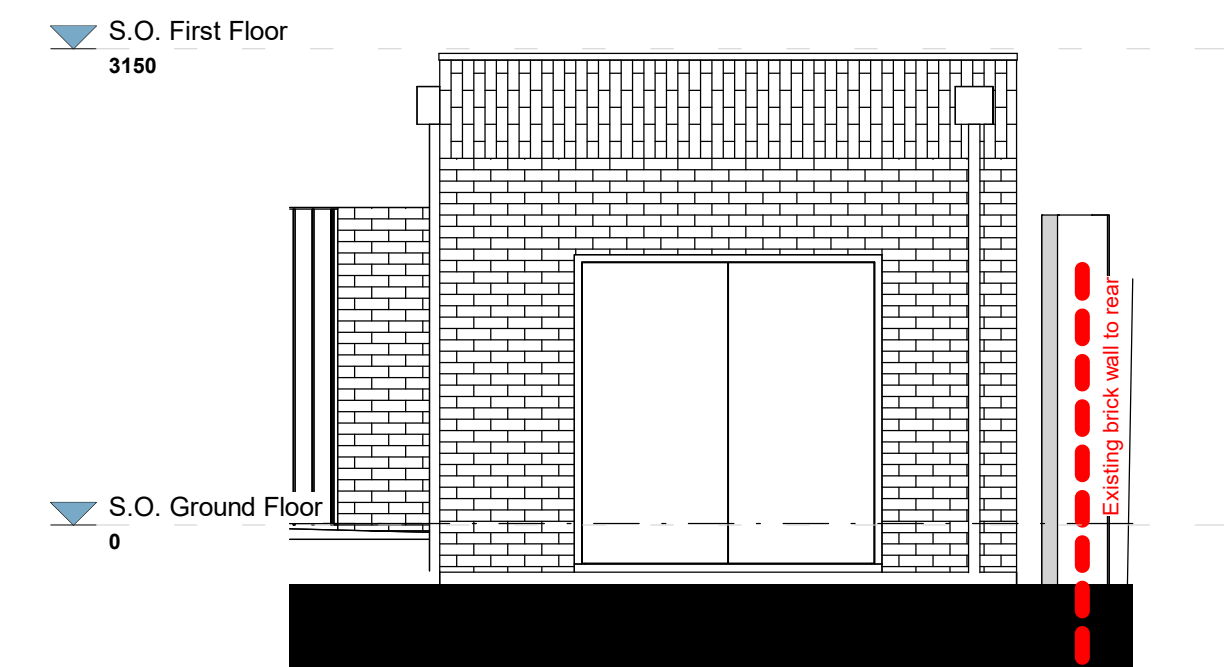


3. External Store Side Elevation
1 : 50

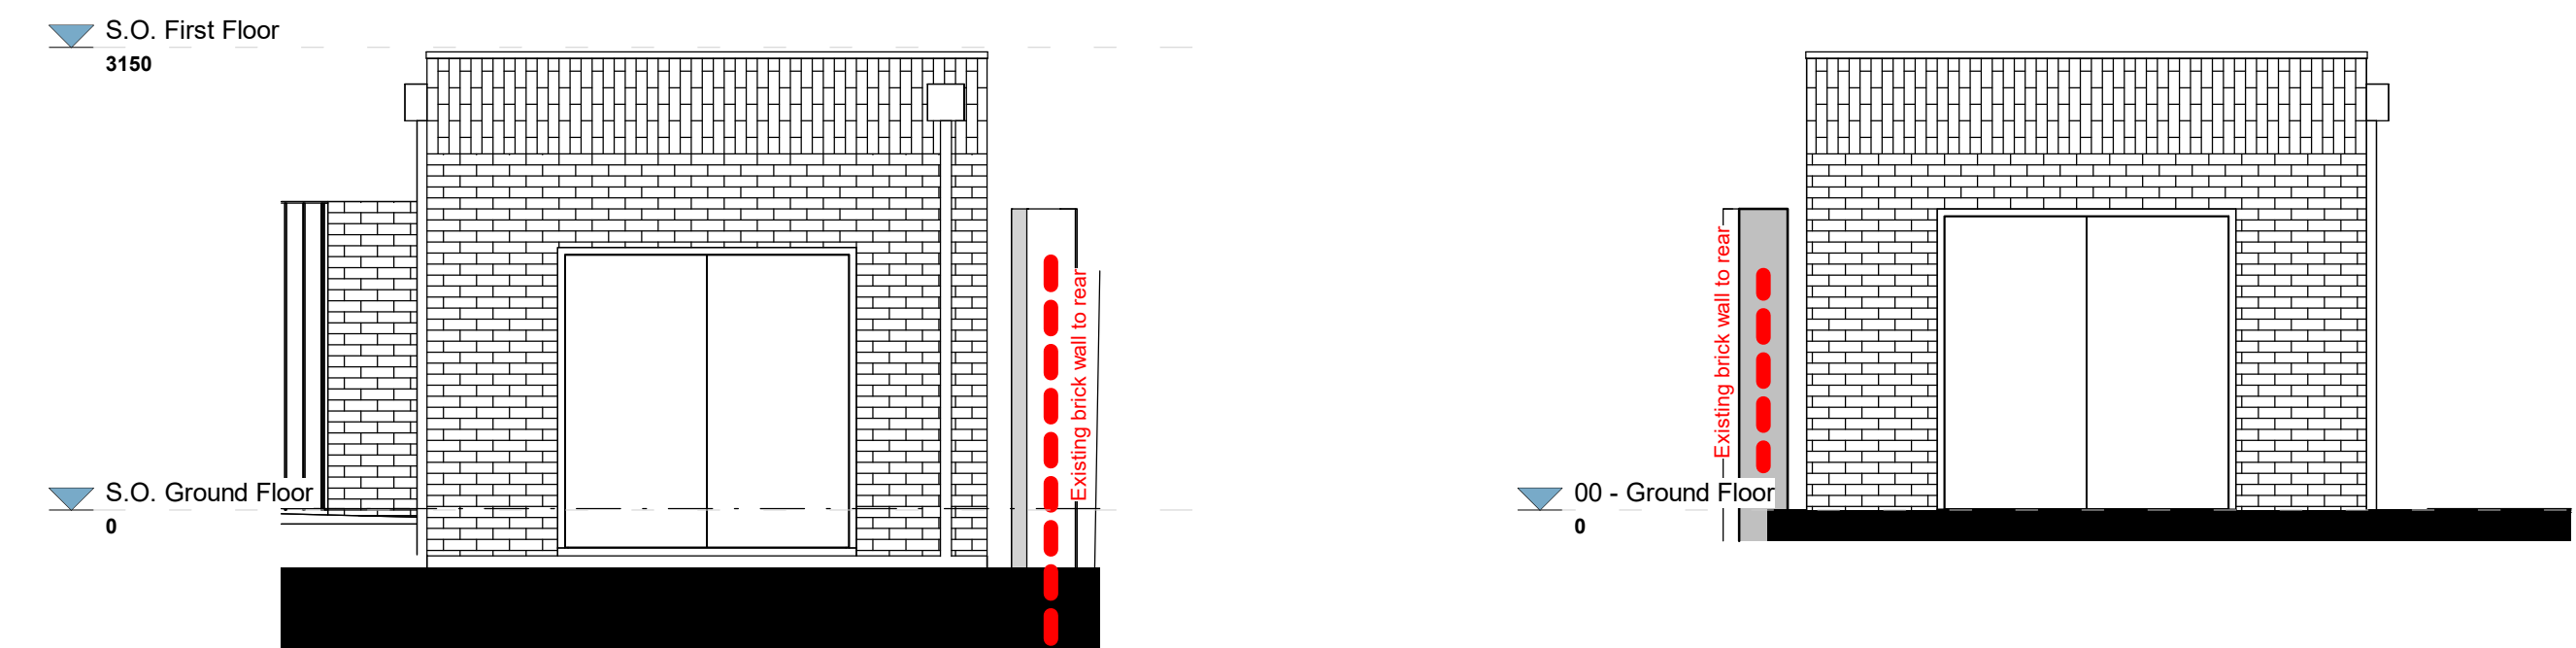

4. External Store Courtyard view
1 : 50

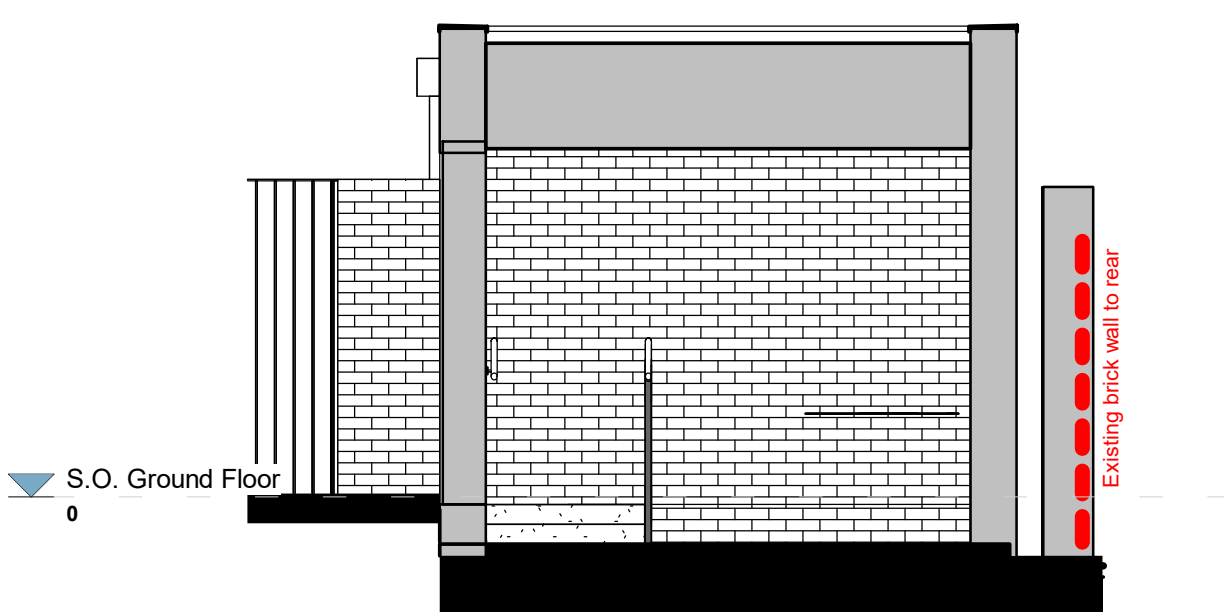

5. Section - Store Lower floor.
1 : 50

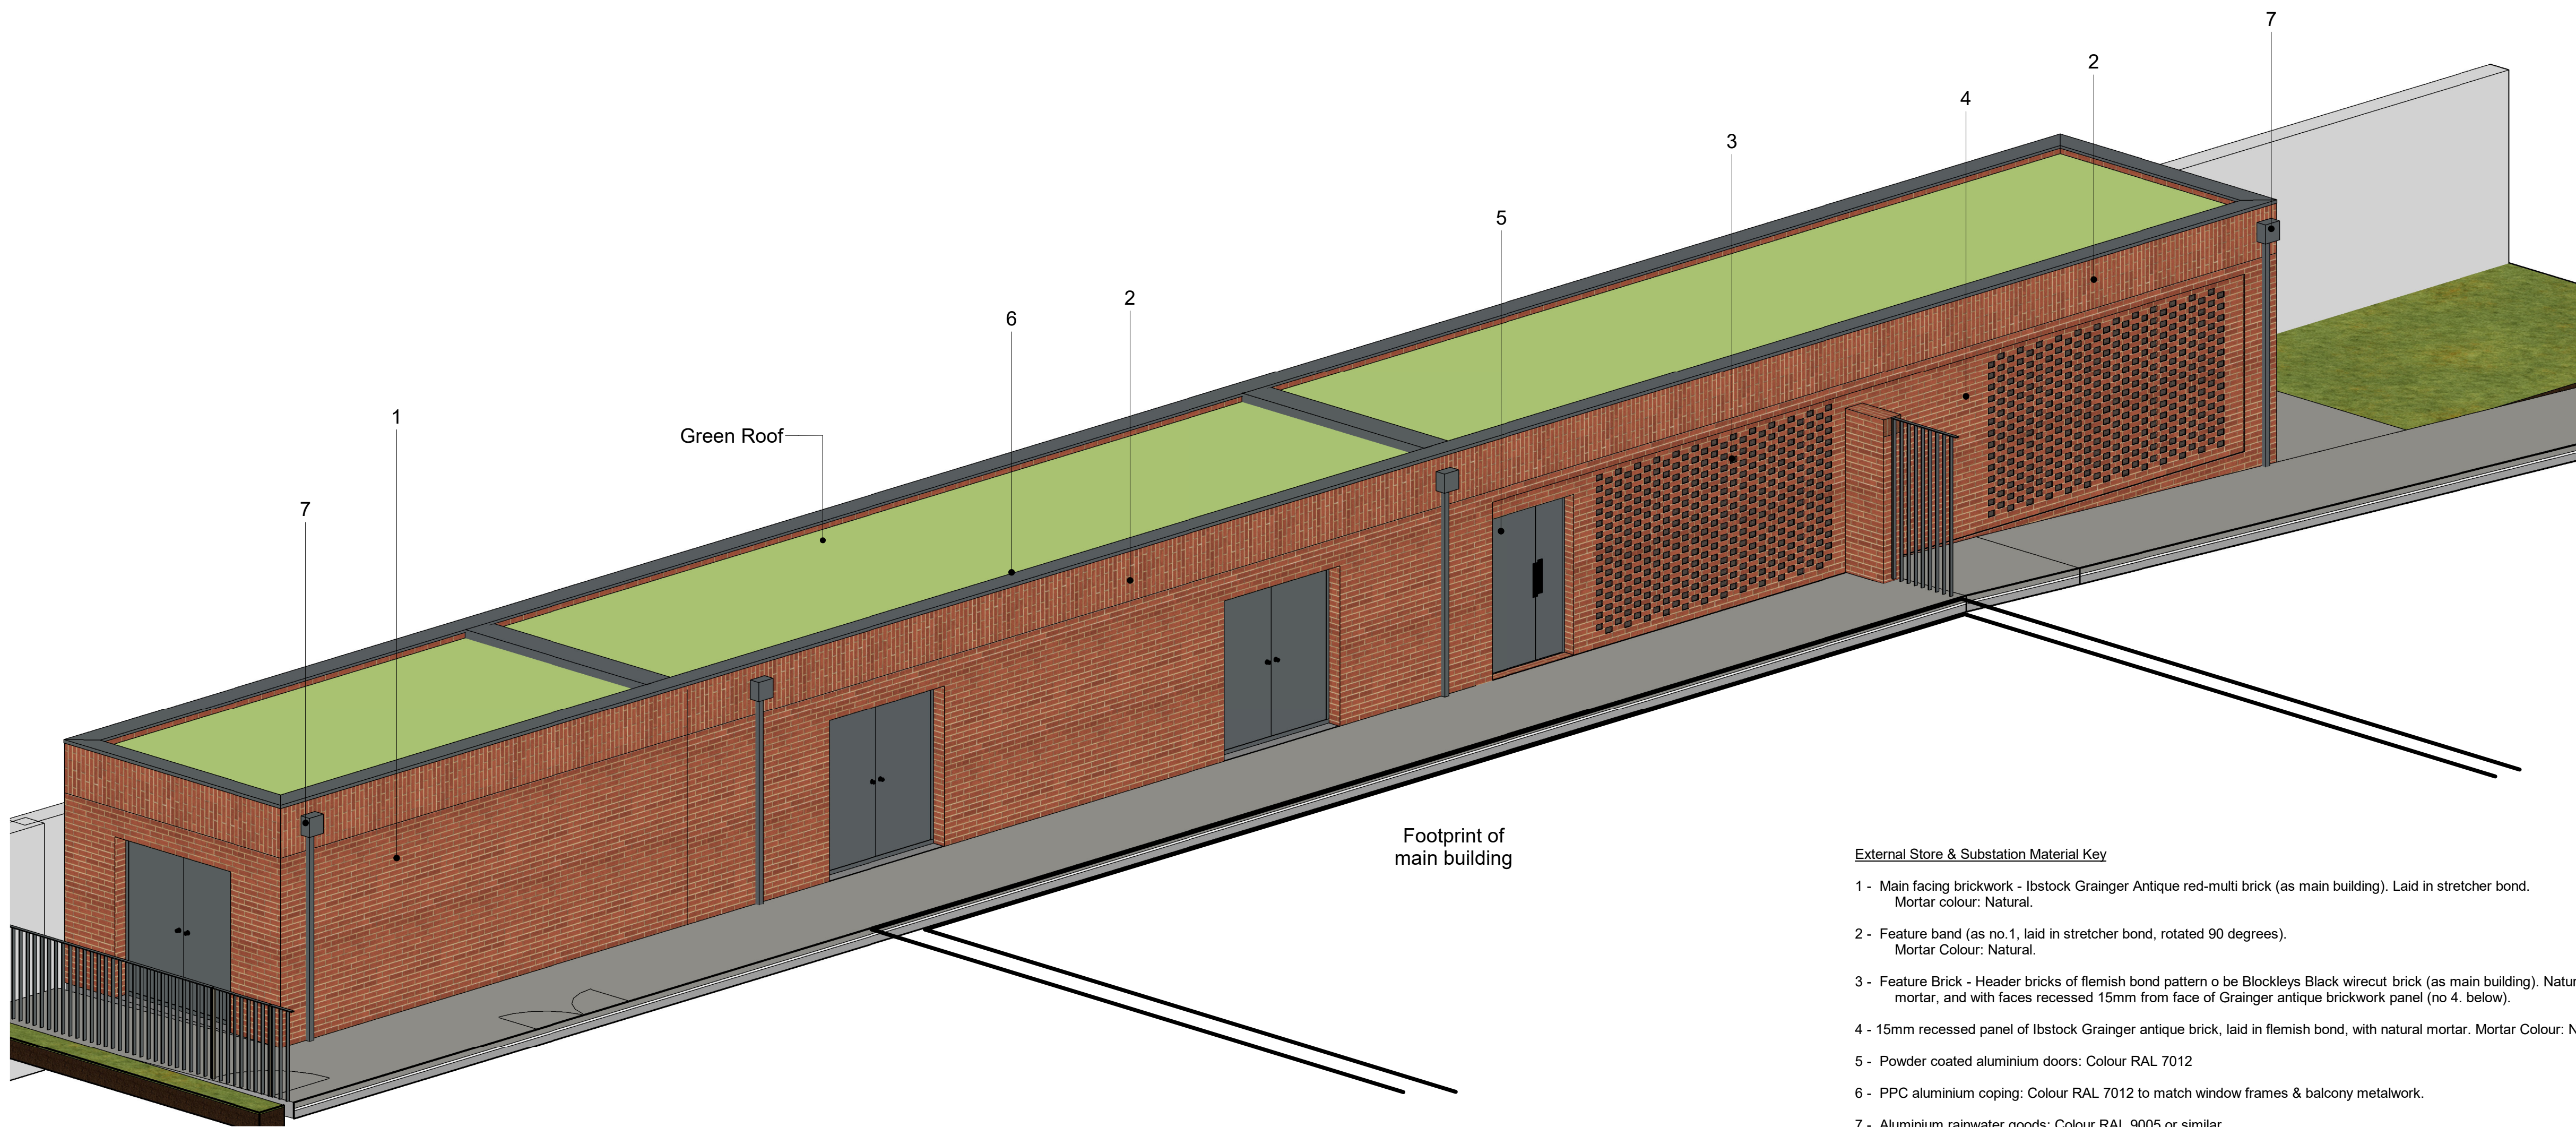

External Store 3D View

External Store & Substation Material Key

- 1 - Main facing brickwork - Ibstock Grainger Antique red-multi brick (as main building). Laid in stretcher bond. Mortar colour: Natural.
- 2 - Feature band (as no.1, laid in stretcher bond, rotated 90 degrees). Mortar Colour: Natural.
- 3 - Feature Brick - Header bricks of flemish bond pattern o be Blockleys Black wirecut brick (as main building). Natural mortar, and with faces recessed 15mm from face of Grainger antique brickwork panel (no.4. below).
- 4 - 15mm recessed panel of Ibstock Grainger antique brick, laid in flemish bond, with natural mortar. Mortar Colour: Natural.
- 5 - Powder coated aluminium doors: Colour RAL 7012
- 6 - PPC aluminium coping: Colour RAL 7012 to match window frames & balcony metalwork.
- 7 - Aluminium rainwater goods: Colour RAL 9005 or similar.

P06	01.04.26	JM	Material Key updated with brickwork details. Issued for planning.
P05	22.07.25	JM	Amendment to Feature Brickwork. External door E504 updated.
P04	08.05.25	JM	Drainage updated in-line with latest drainage strategy information.
P03	20.12.24	JM	FFP of SO bin store updated. Door no.s & types added.
P02	11.12.24	JM	Updated in-line with external levels.
P01	15.07.24	MM	Issued for planning.
Rev	Date	By	Remarks

Client:				Great Places Housing Group			
Project No. / Project Name:				22-036 / Russell Road Extra Care Housing			
Drawing Name:				SO External Store			
Drawing Purpose:				PLANNING			
Project	Origin	Vol/Sys	Level	Type	Rate	Org No.	Revision
RUS - TRI	- ZZ	- 00	- DR	- A	- 2401		P06
Status	Scale @ AD	Drawn	Check	Date			
	1 : 50	MJT	AJD	MAY 2024			