



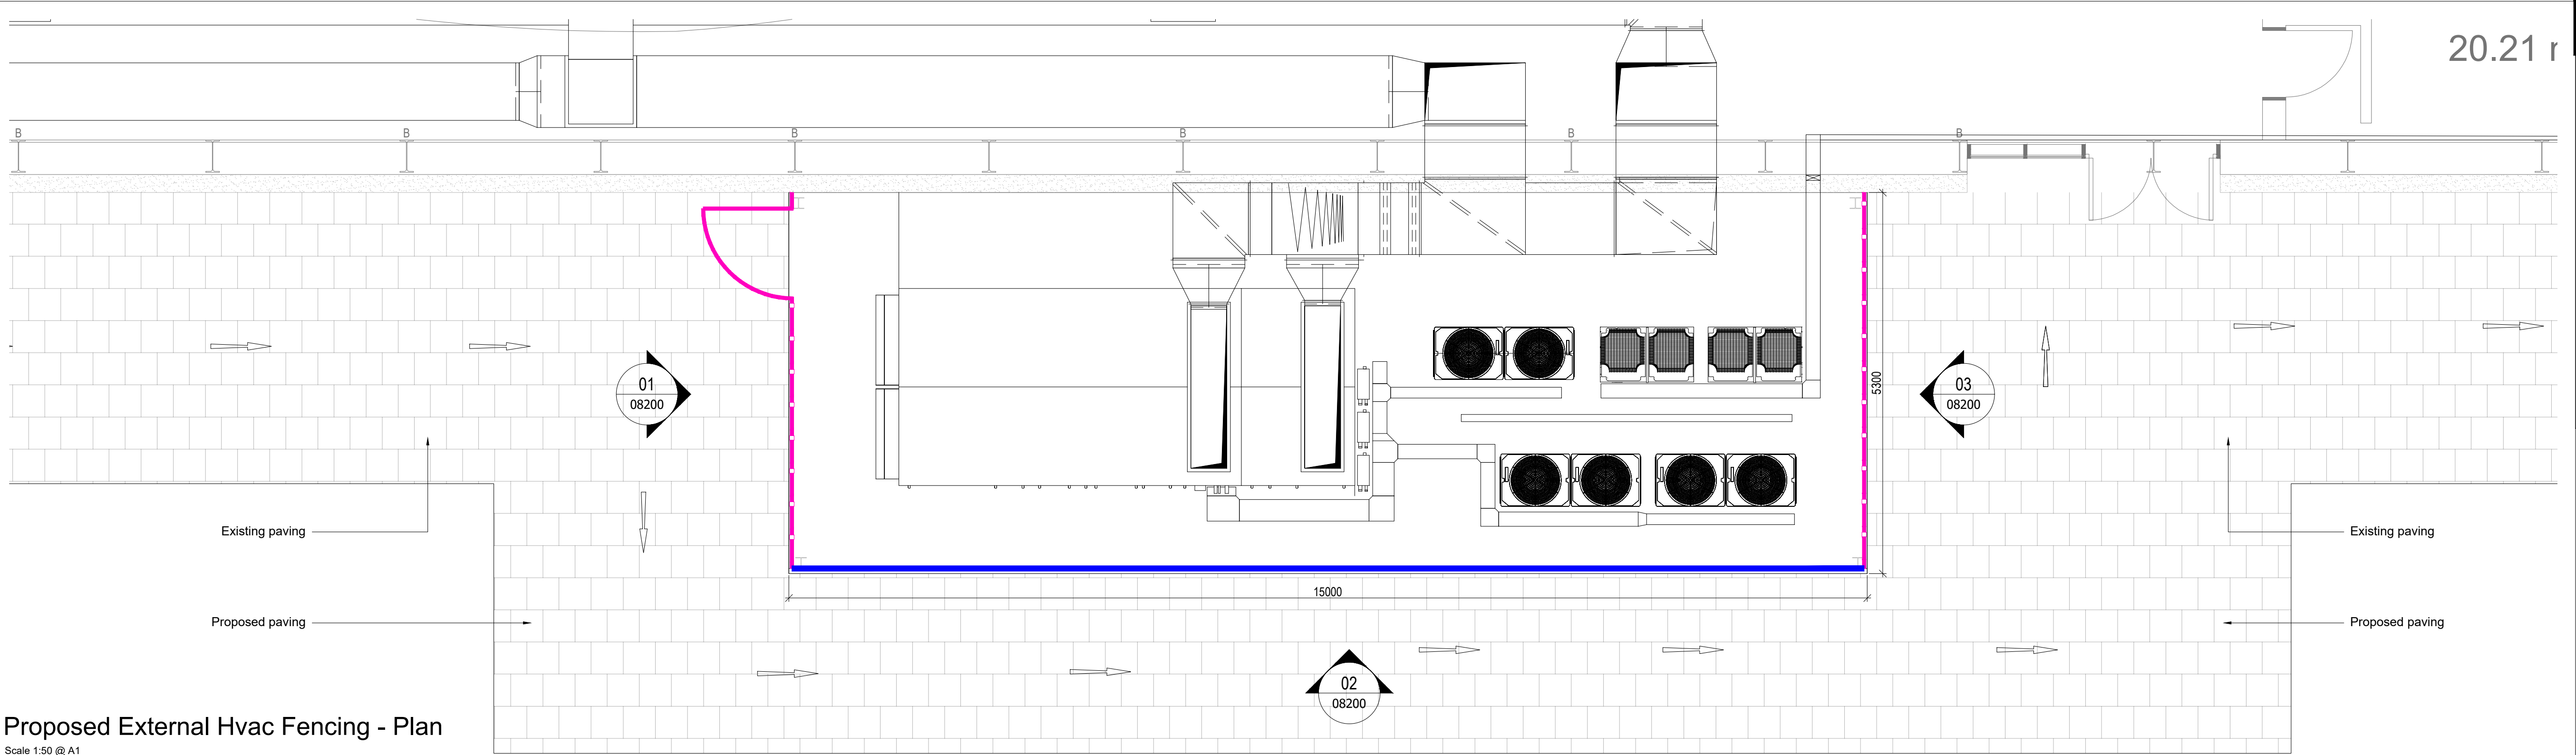

Proposed External Hvac Fencing - Plan

Scale 1:50 @ A1

Notes

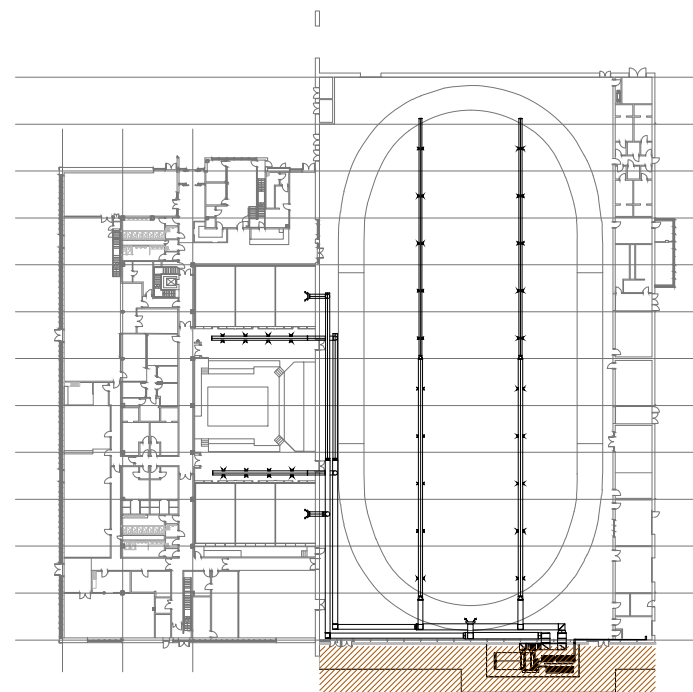

KEY PLAN


Proposed 4600mm high weldmesh fence

Single 2400mm high weldmesh gate

Proposed new 4600mm high external pressed PPC aluminium cassette cladding system to match existing.




Proposed 4600mm high weldmesh fence.

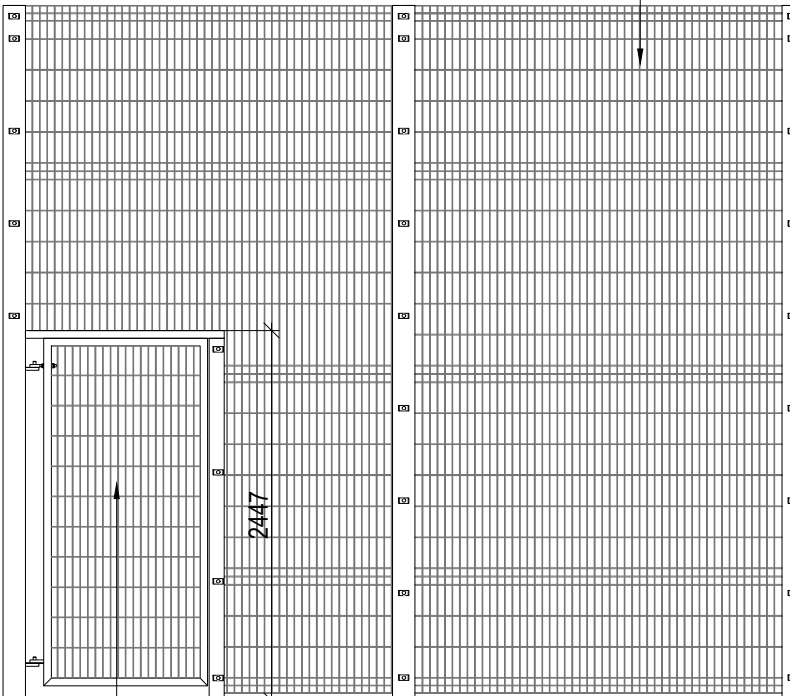

01- Side Elevation

Scale 1:50 @ A1

Proposed single leaf 1250mm x2400mm high weldmesh gate

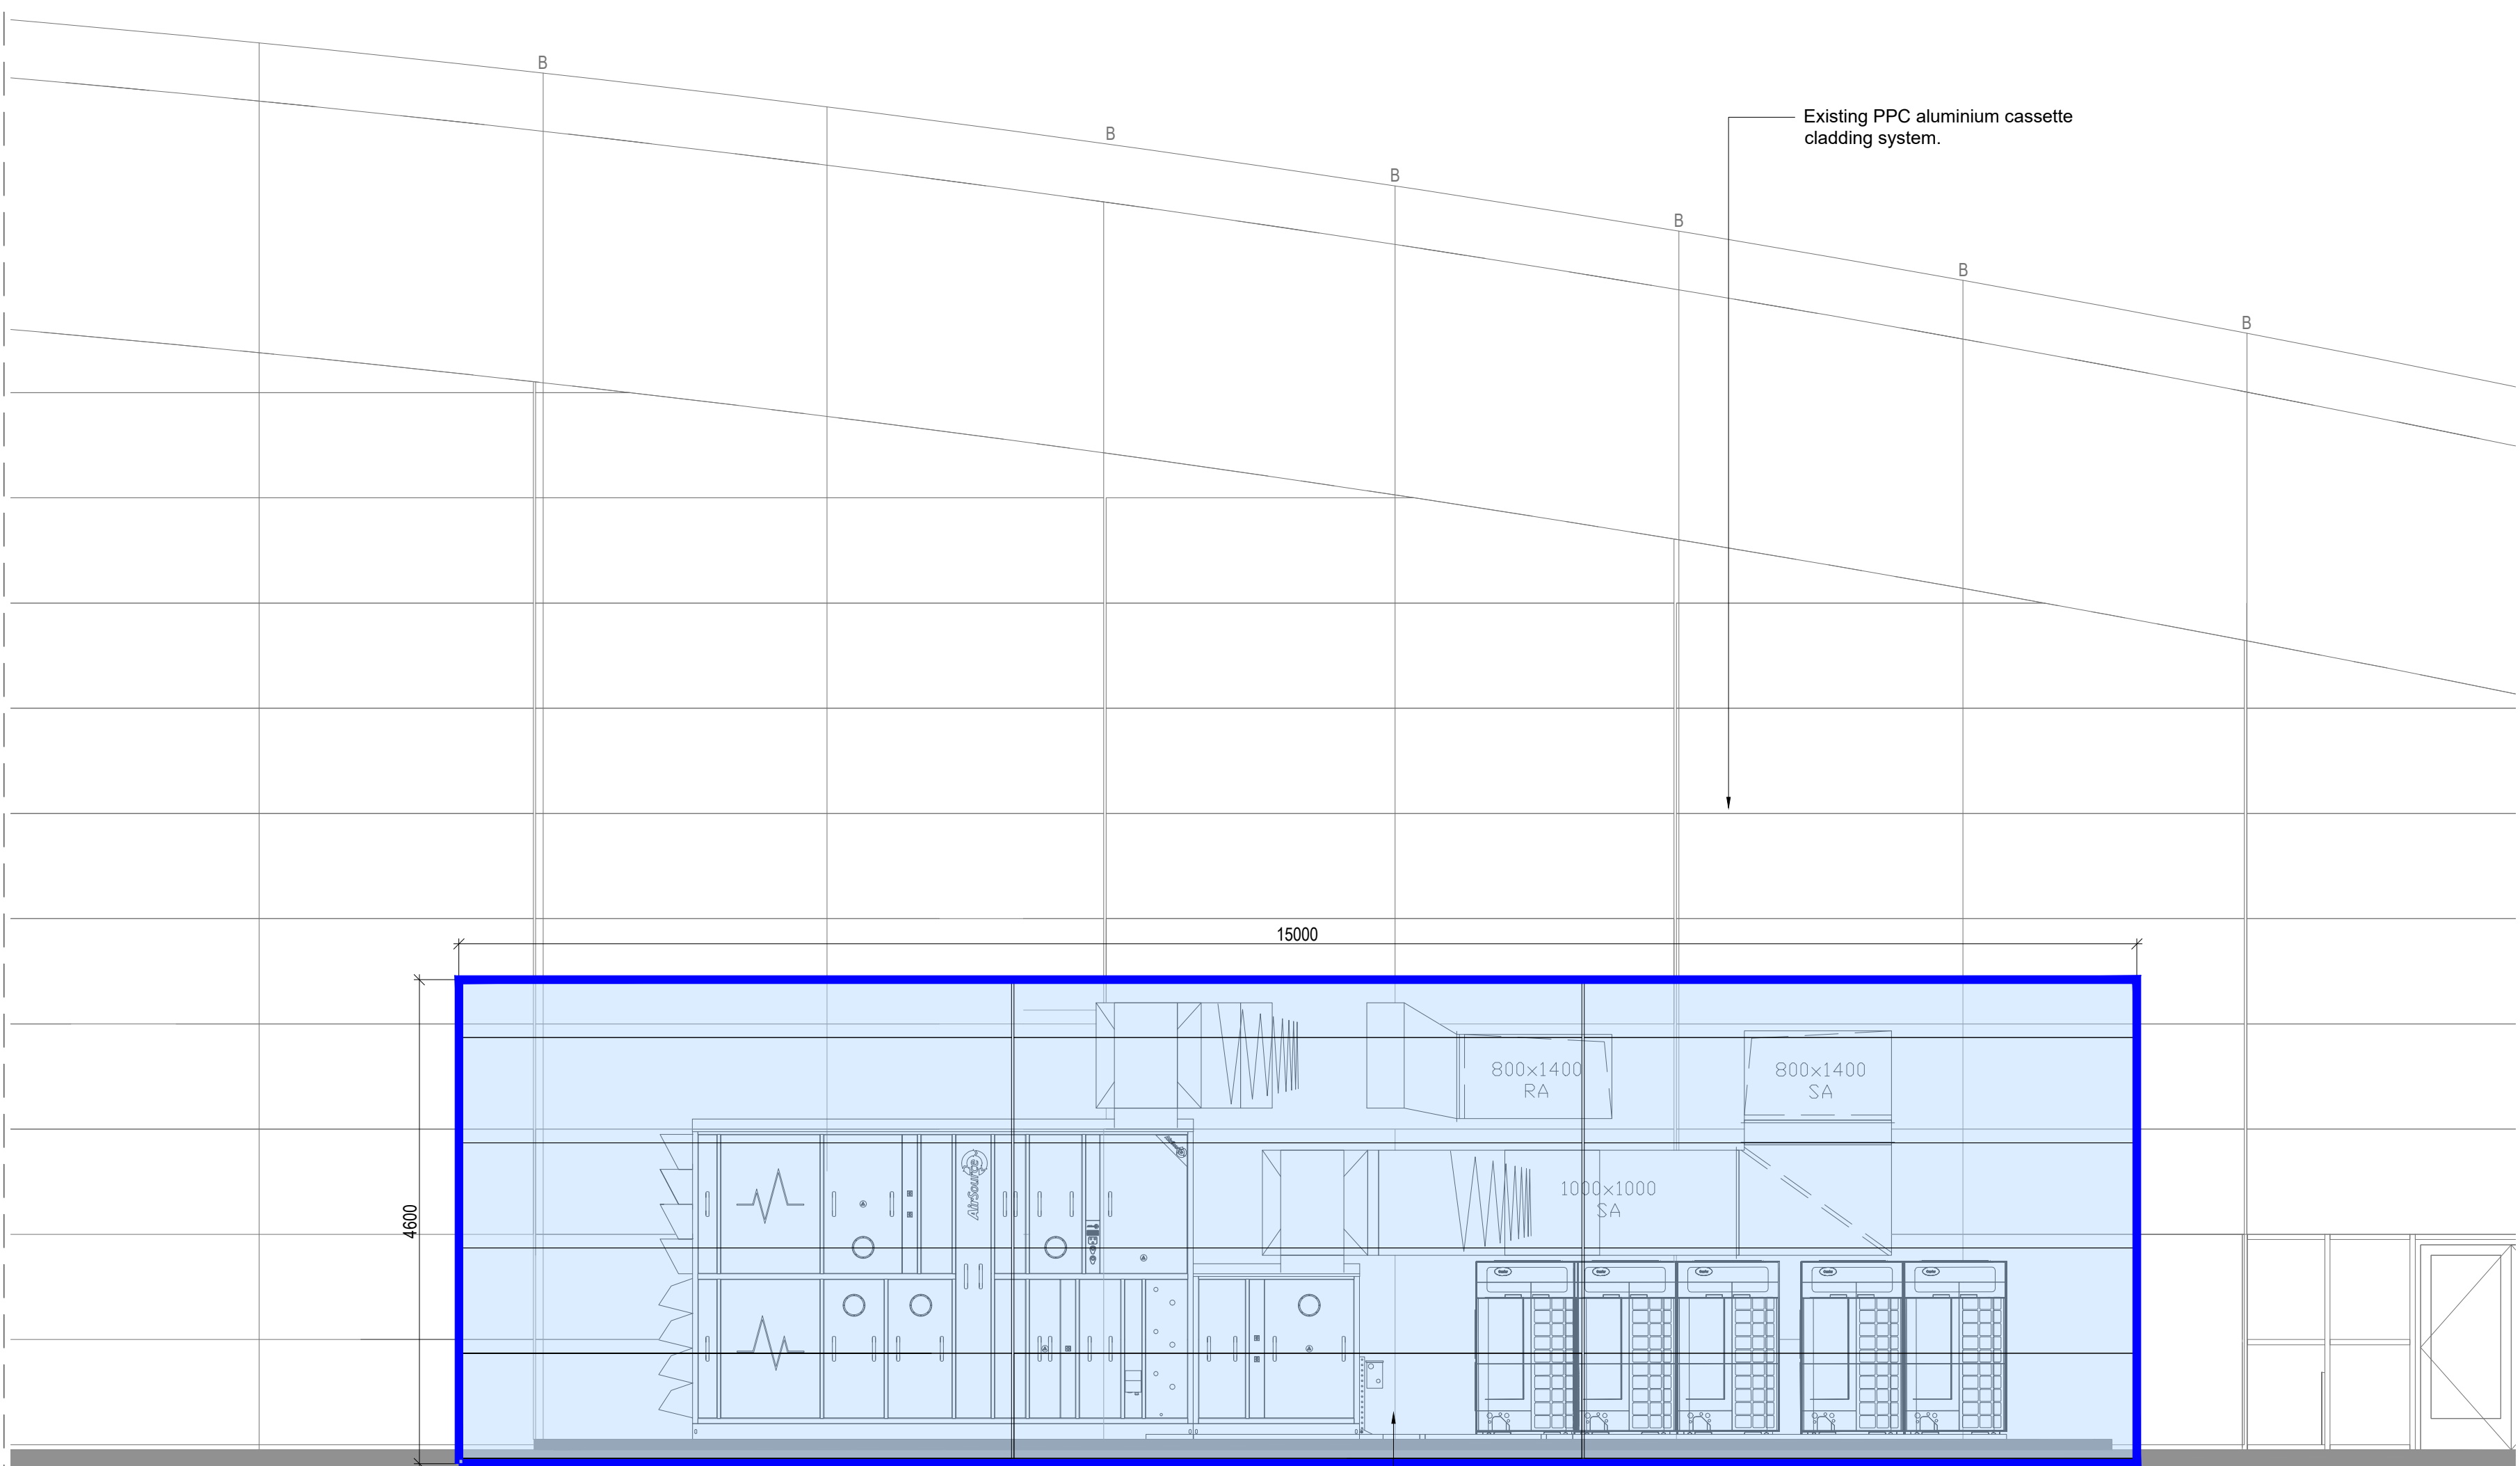


02- Front Elevation

Scale 1:50 @ A1

Proposed new 4600mm high external pressed PPC aluminium cassette cladding system to match existing.



Proposed 4600mm high weldmesh fence

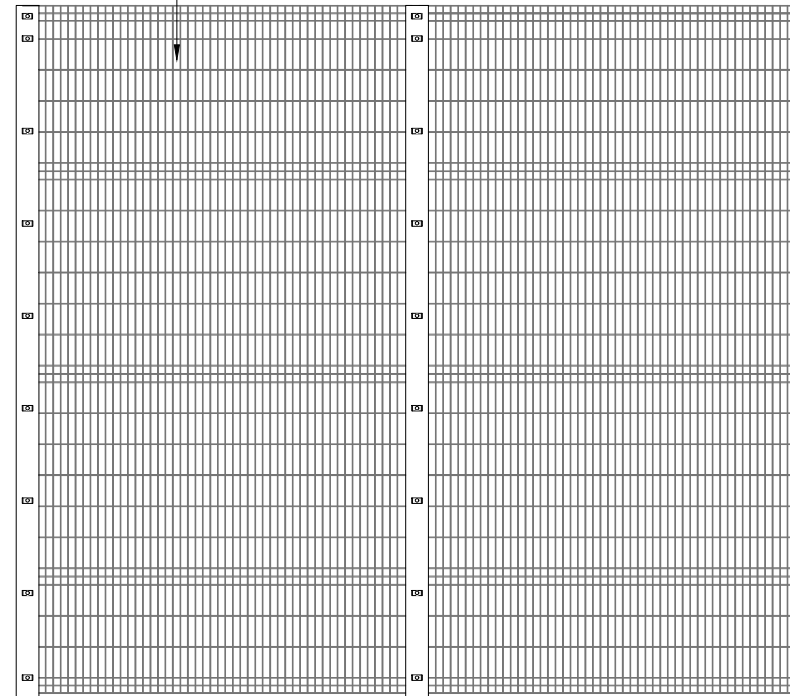

03- Side Elevation

Scale 1:50 @ A1

0 0.5m 1m 2m

1:50

Rev	Description	Date	Dr by	App by
original by		date created		
AB		20.03.26		SS



AHR Building Consultancy Ltd
5th Floor
55 Princess Street
Manchester
M2 4EW
United Kingdom

T +44(0)161 8287900
E manchester@ahr.co.uk
www.ahr.co.uk

client	Equans Services Ltd
project	House of Sports, Rowsley Street, Manchester, M11 3FF
drawing	Proposed External Hvac Fencing - Plan And Elevation

project number	2025_00212_002	scale	@A1
drawing number	ESL-AHR-AS-00-00-DR-A-08200	rev	A
issue status	Planning		

This drawing is to be read in conjunction with all related drawings. All dimensions must be checked and verified on site before commencing any work or producing shop drawings. The originator should be notified immediately of any discrepancy. This drawing is copyright and remains the property of AHR.