







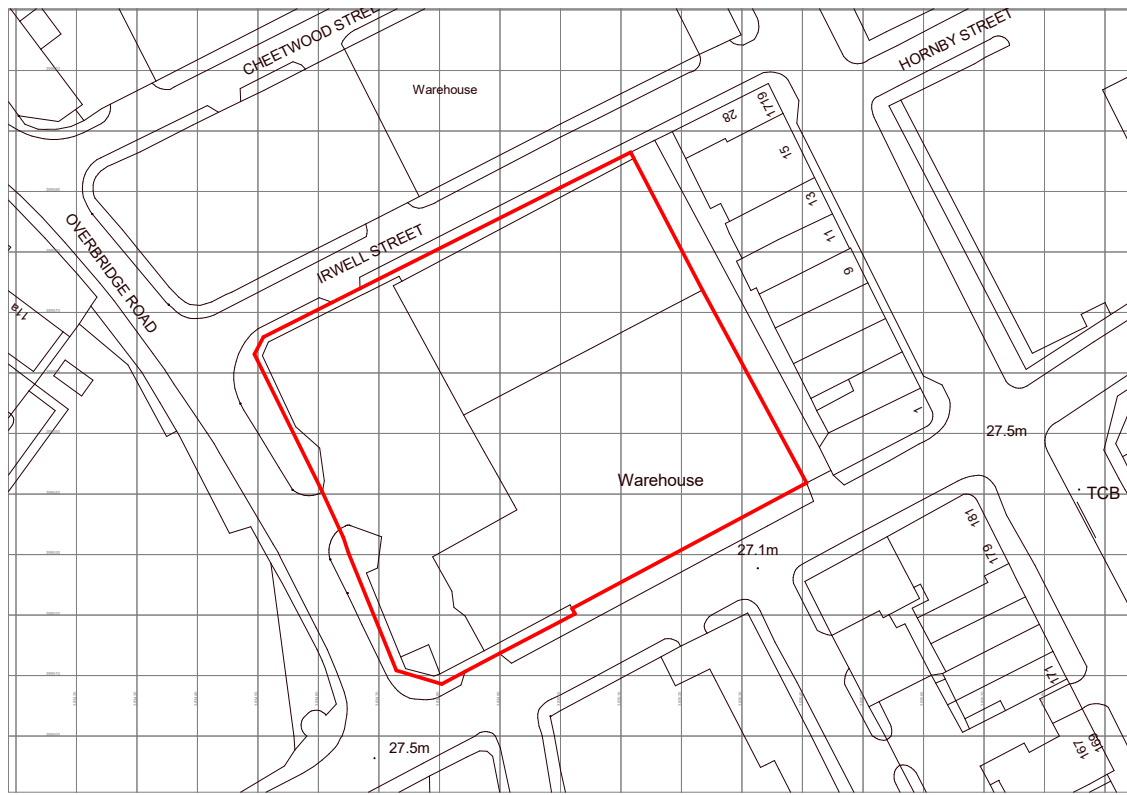


SITE LOCATION PLAN
1 : 1250

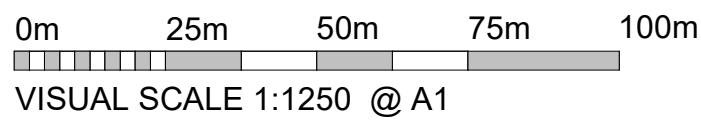


VISUAL SCALE 1:1250 @ A1

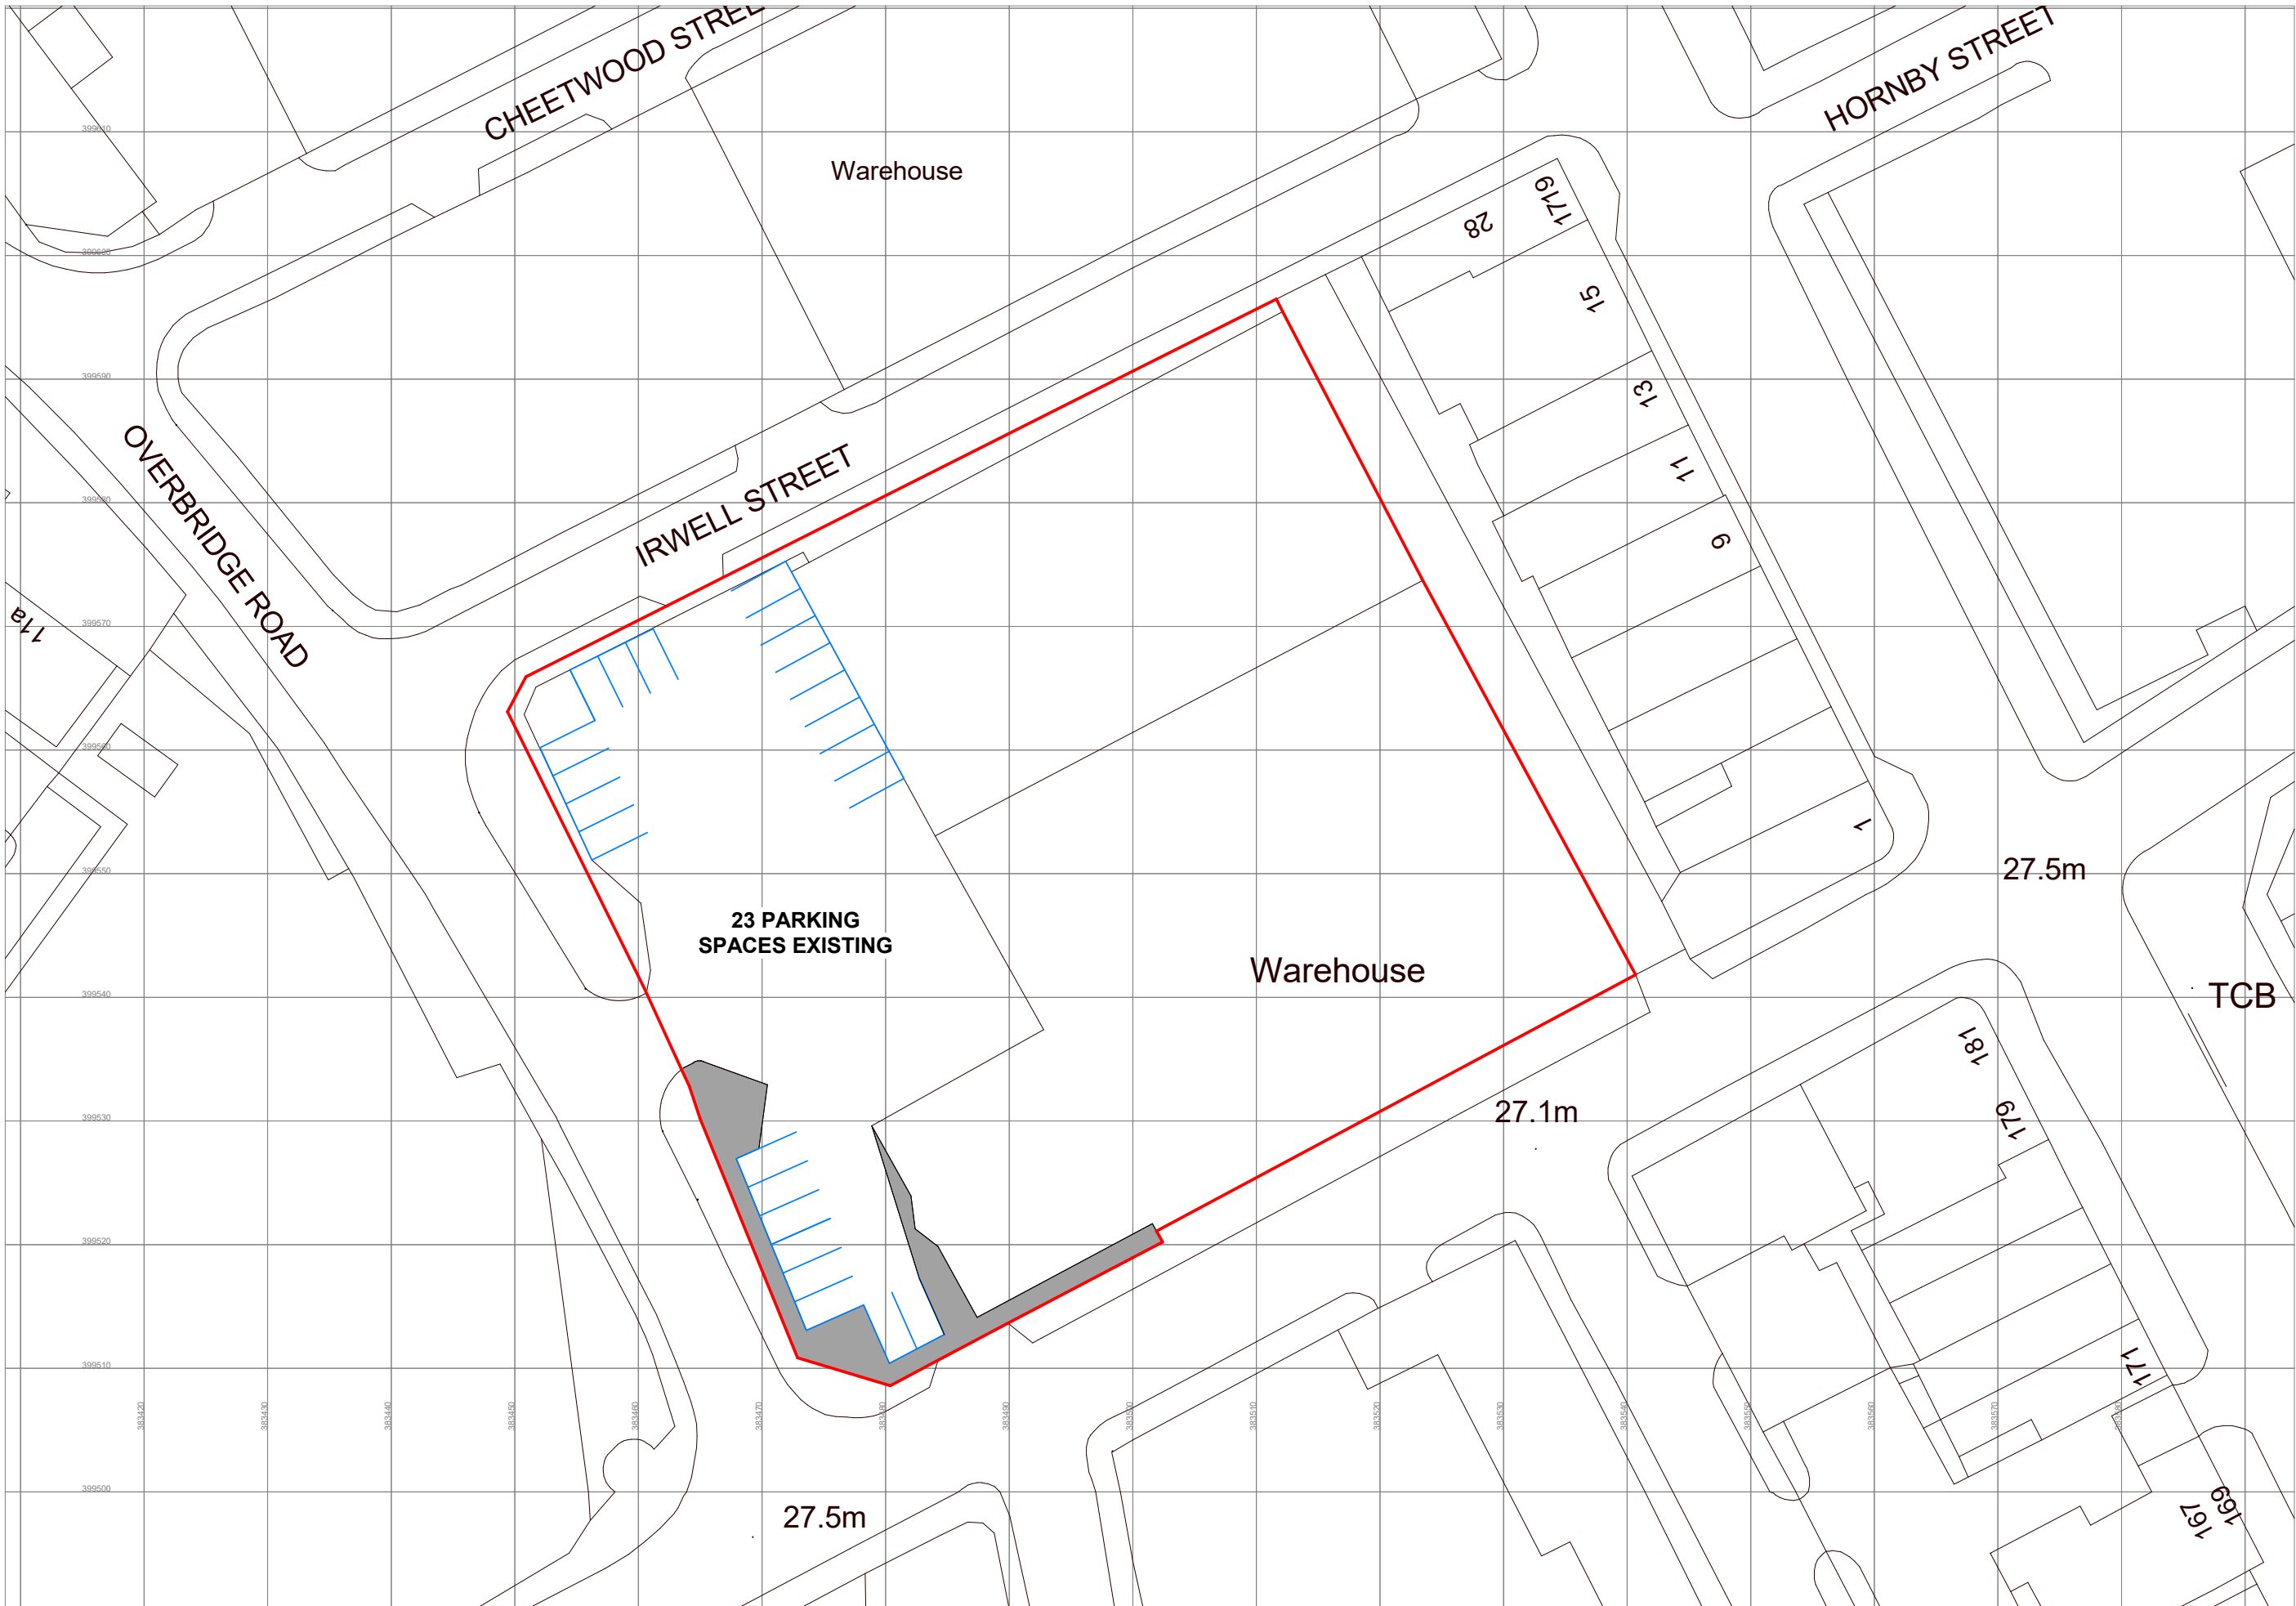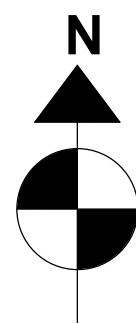

EXISTING SITE PLAN
1 : 500

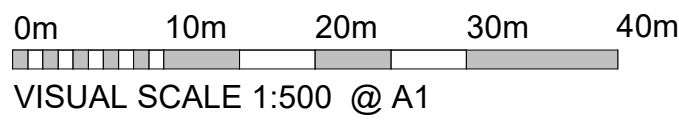

VISUAL SCALE 1:500 @ A1

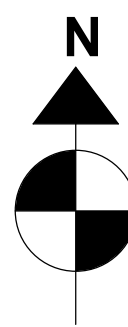

SITE AREA : 4531 m² / 48771 ft²

Client:
VELOURA PADEL LTD

Project:
11 SHERBORNE ST, CHEETHAM
HILL, MANCHESTER, M3 1JS

Drawing Title:
SITE LOCATION AND EXISTING

SITE PLAN

Drawing Status:
PLANNING


STUDIO
FRI
ARCHITECTURE
+ PLANNING

T: 01772 915868 E: info@studiofri.co.uk W: www.studiofri.co.uk


Drawing No. 26-015.001				Revision
Drawn II	Checked II	Paper Size A1	Scale As indicated	Date 25.03.26




EXISTING GF PLAN
1 : 200

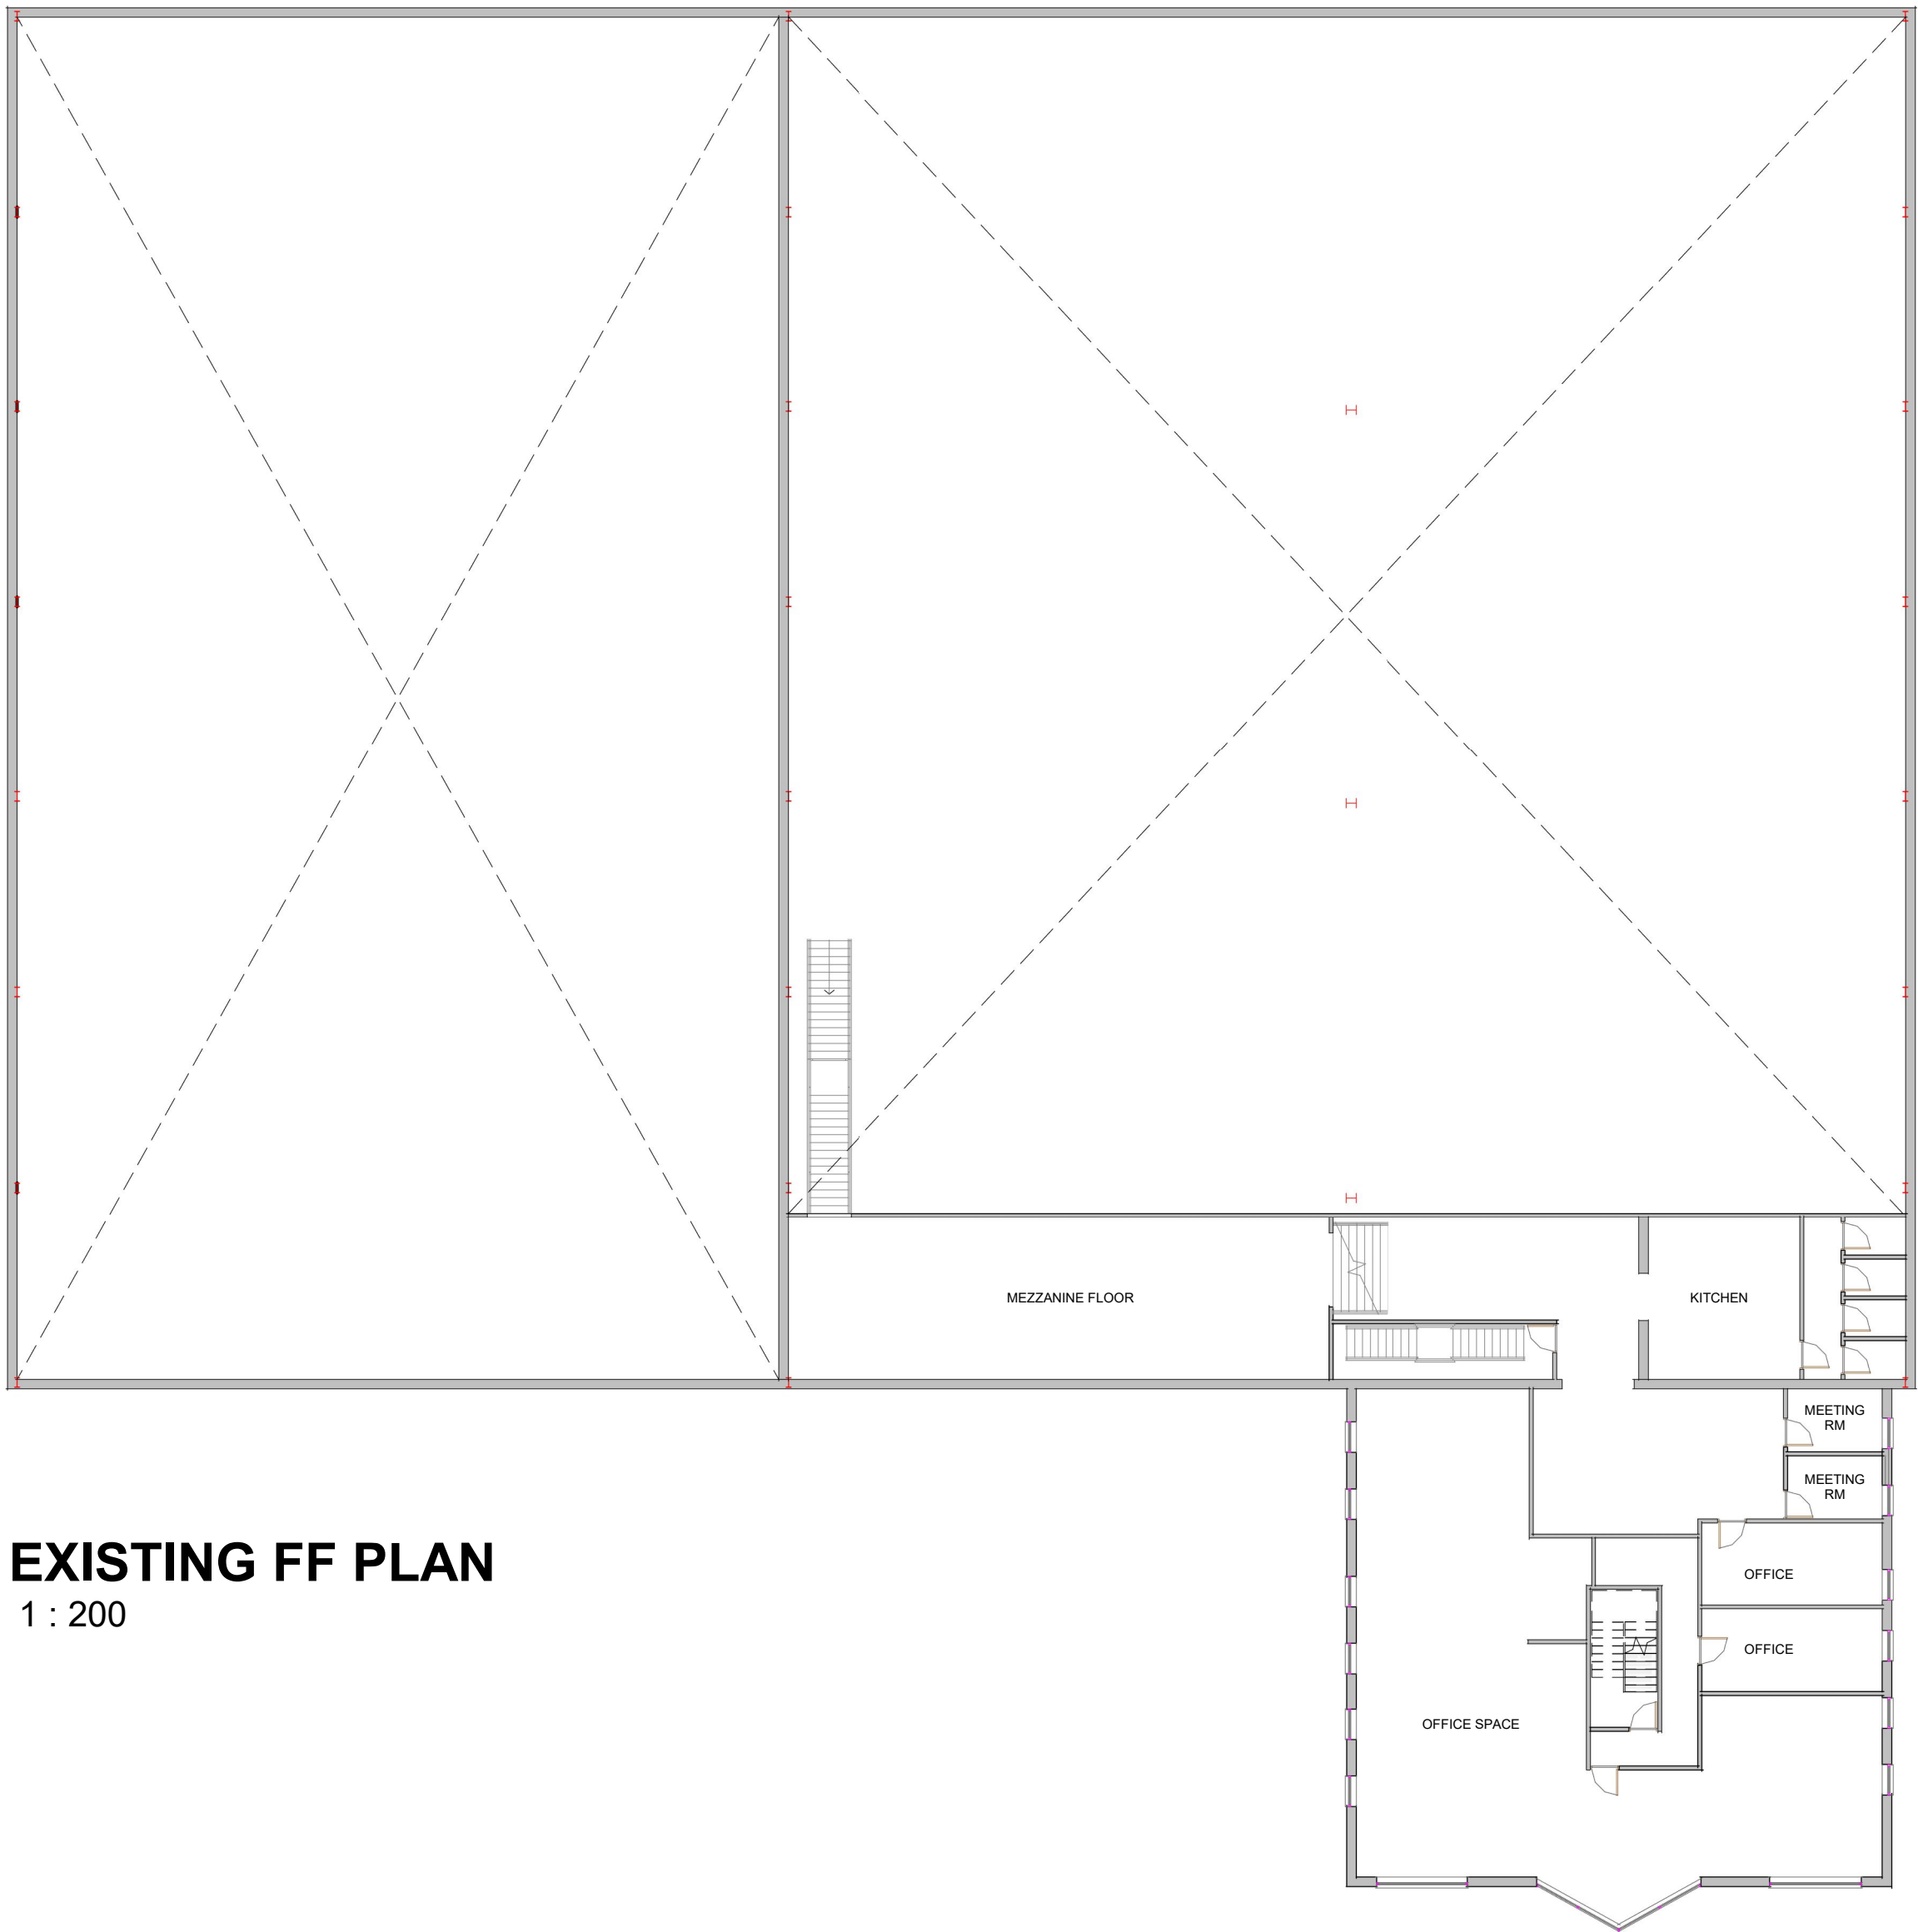


EXISTING FF PLAN
1 : 200

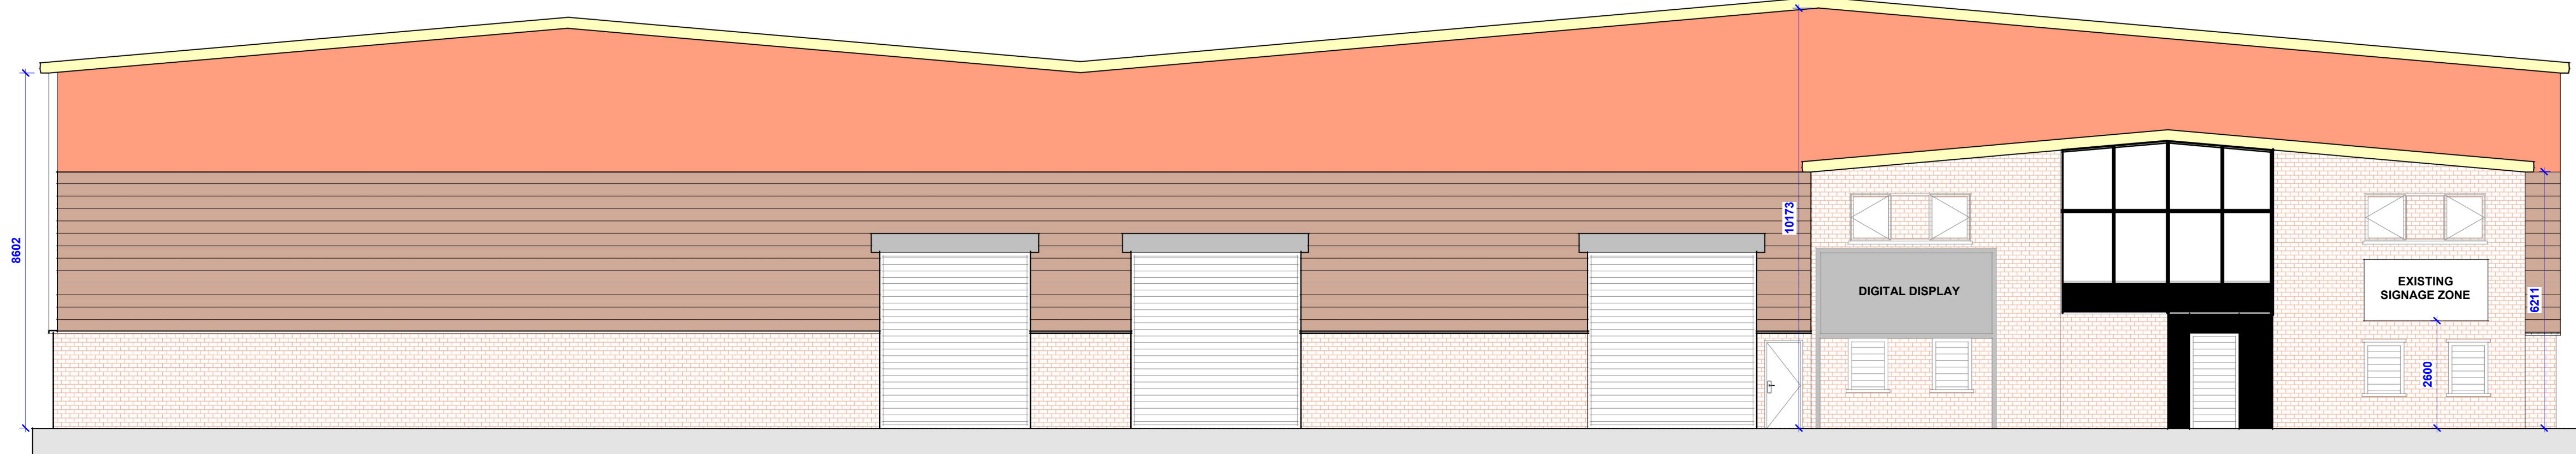


EXISTING FRONT ELEVATION
1 : 100

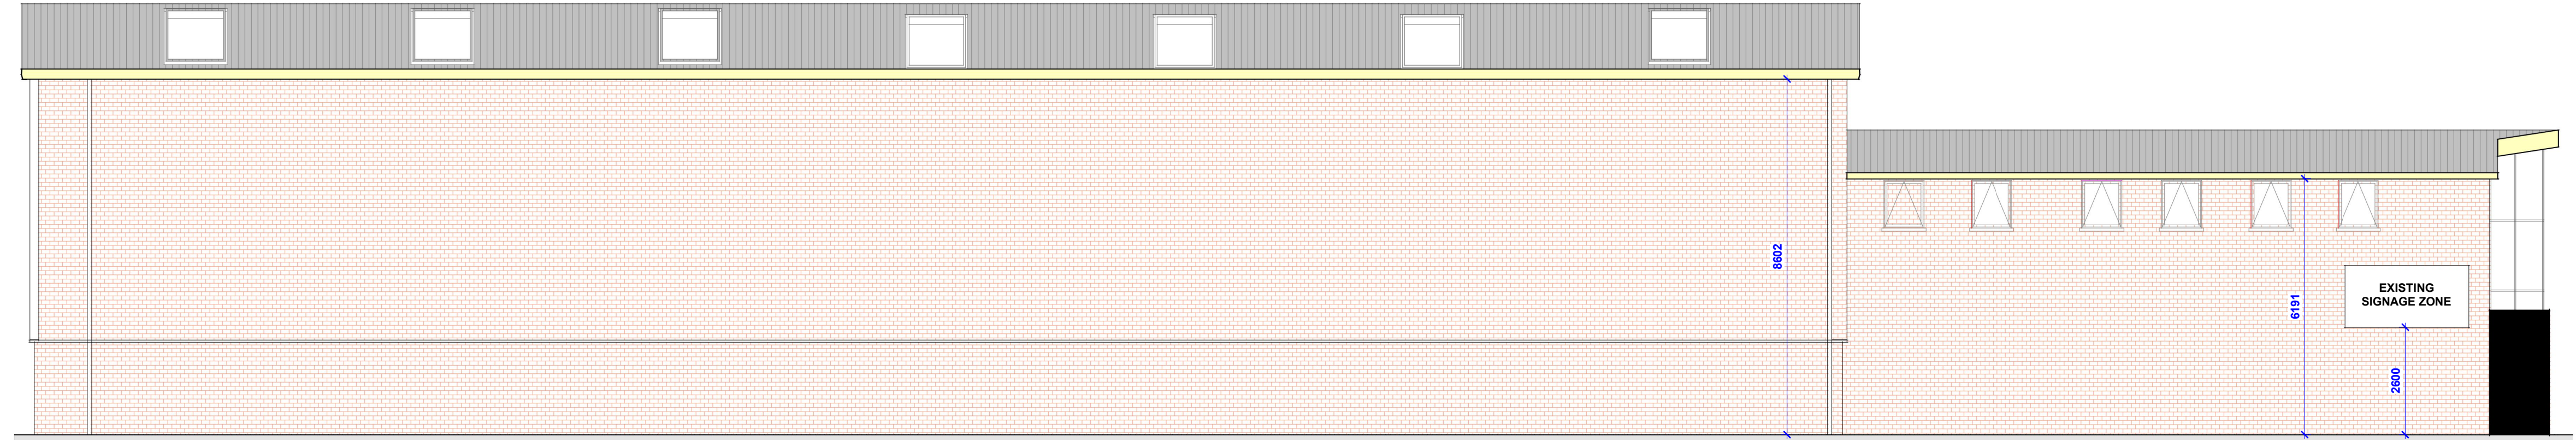

EXISTING SIDE ELEVATION 1
1 : 100

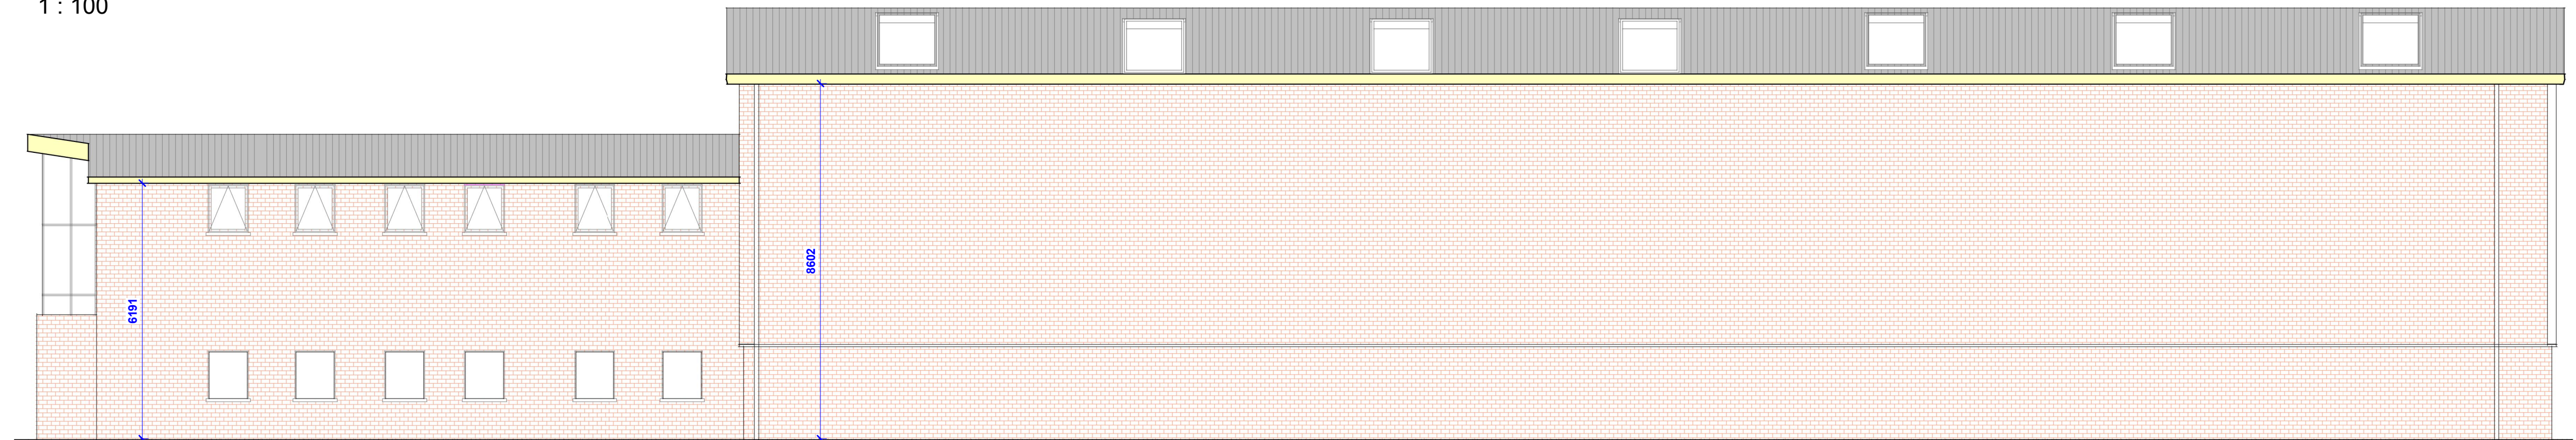

EXISTING SIDE ELEVATION 2
1 : 100

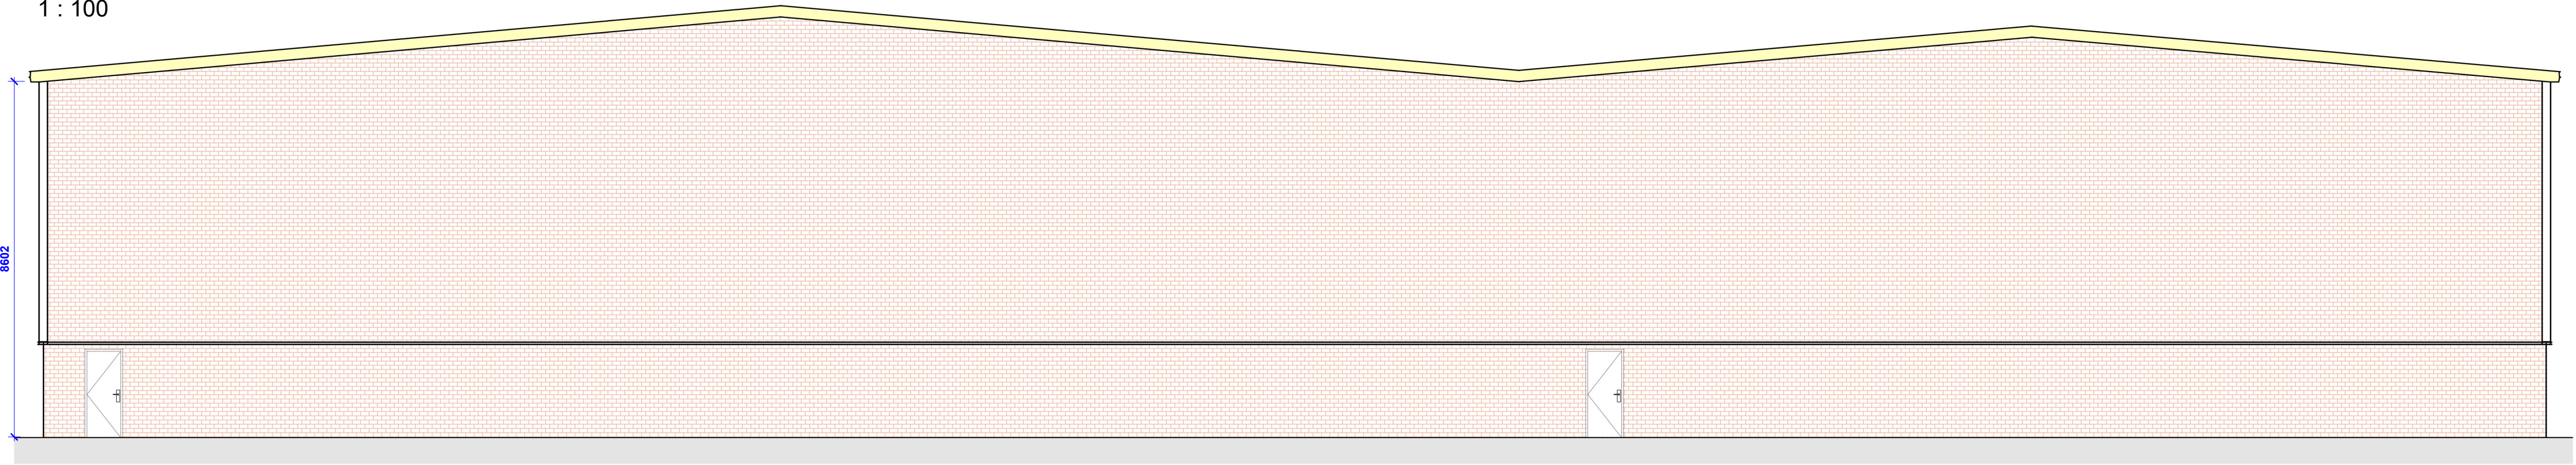

EXISTING REAR ELEVATION
1 : 100

0m2m4m6m8m

VISUAL SCALE 1:100 @ A1

The copyright of this drawing is vested with Studio FRI and must not be copied or reproduced without the consent of the company.

Rev.	Description	Date	Drw.	Chk.

Client:
VELOURA PADEL LTD

Project:
11 SHERBORNE ST, CHEETHAM
HILL, MANCHESTER, M3 1JS

Drawing Title:
EXISTING ELEVATIONS


Drawing Status:
PLANNING

STUDIO
FRI
ARCHITECTURE
+ PLANNING

T: 01772 915868 E: info@studiofri.co.uk W: www.studiofri.co.uk


Drawing No.
26-015.004

Drawn	Checked	Paper Size	Scale	Date
II	II	A1	1 : 100	25.03.26

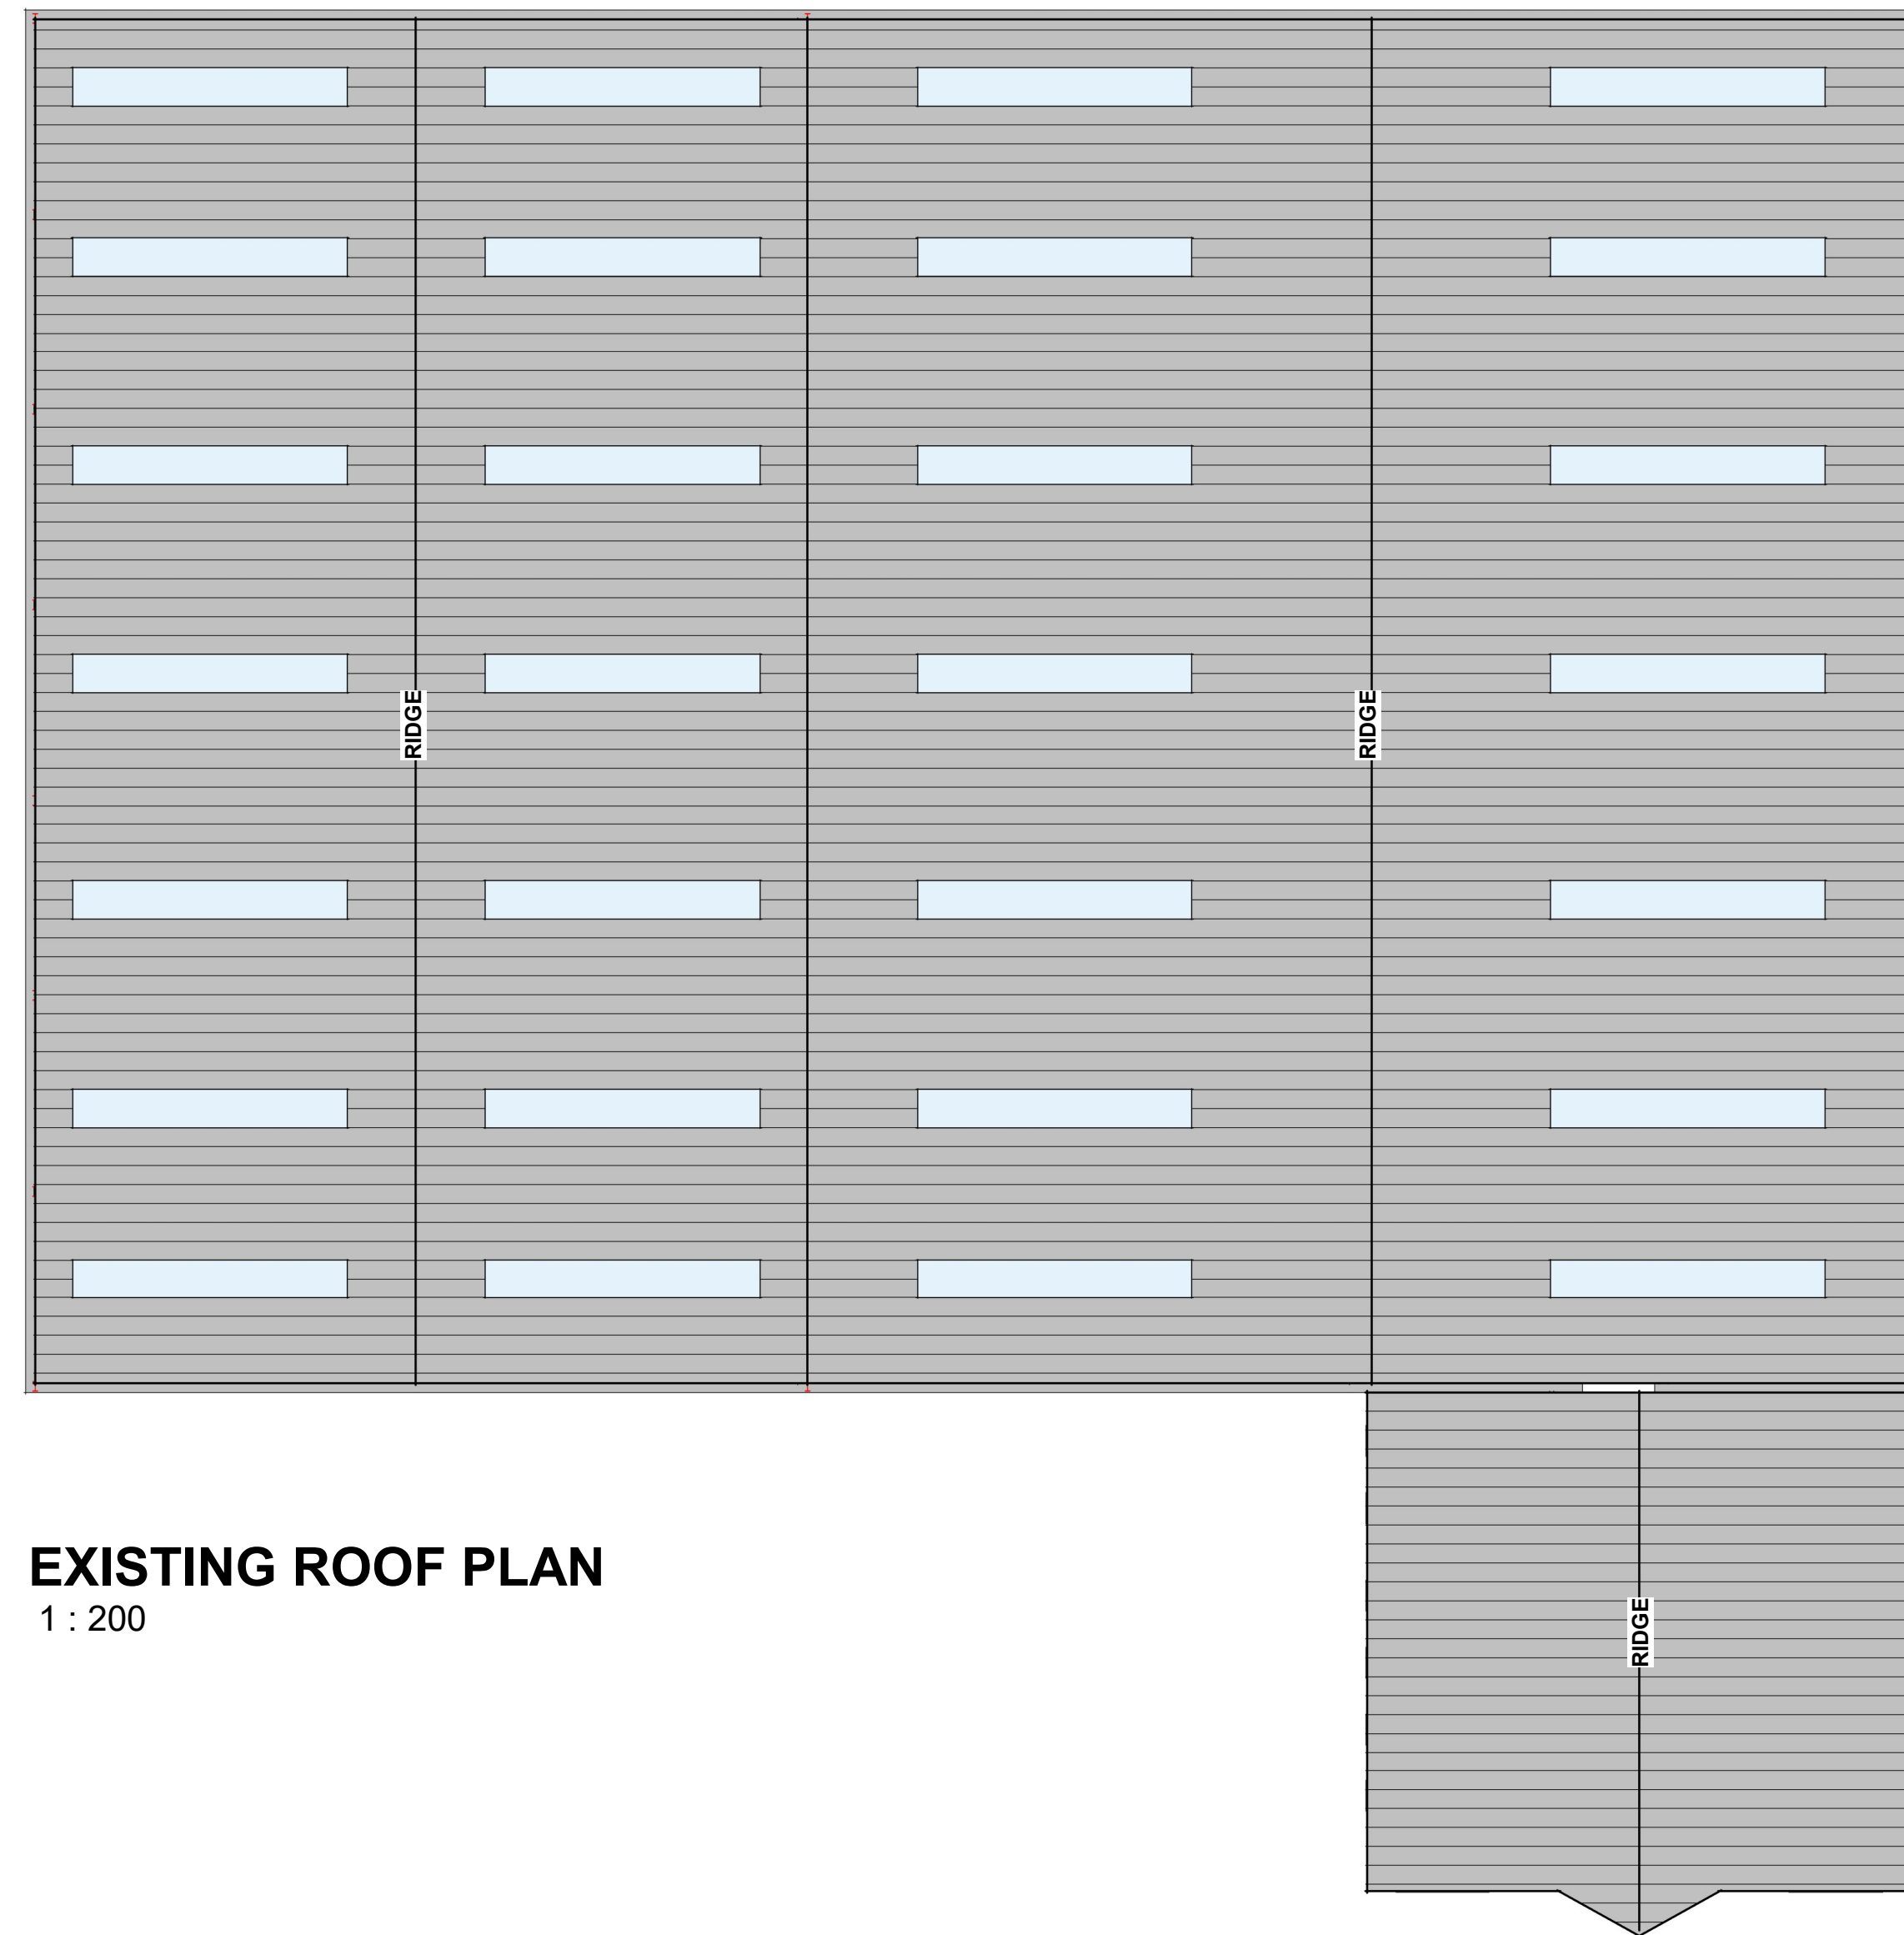

EXISTING ROOF PLAN

1 : 200

 

VISUAL SCALE 1:200 @ A1

The copyright of this drawing is vested with Studio FRI and must not be copied or reproduced without the consent of the company.

Rev.	Description	Date	Drw.	Chk.
------	-------------	------	------	------

Client:
VELOURA PADEL LTD

Project:
11 SHERBORNE ST, CHEETHAM
HILL, MANCHESTER, M3 1JS




Drawing Title:
EXISTING ROOF PLAN

Drawing Status:
PLANNING



Drawing No. 26-015.005	Revision
---------------------------	----------

Drawn	Checked	Paper Size	Scale	Date
II	II	A1	1 : 200	24.03.26

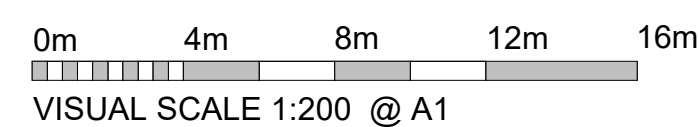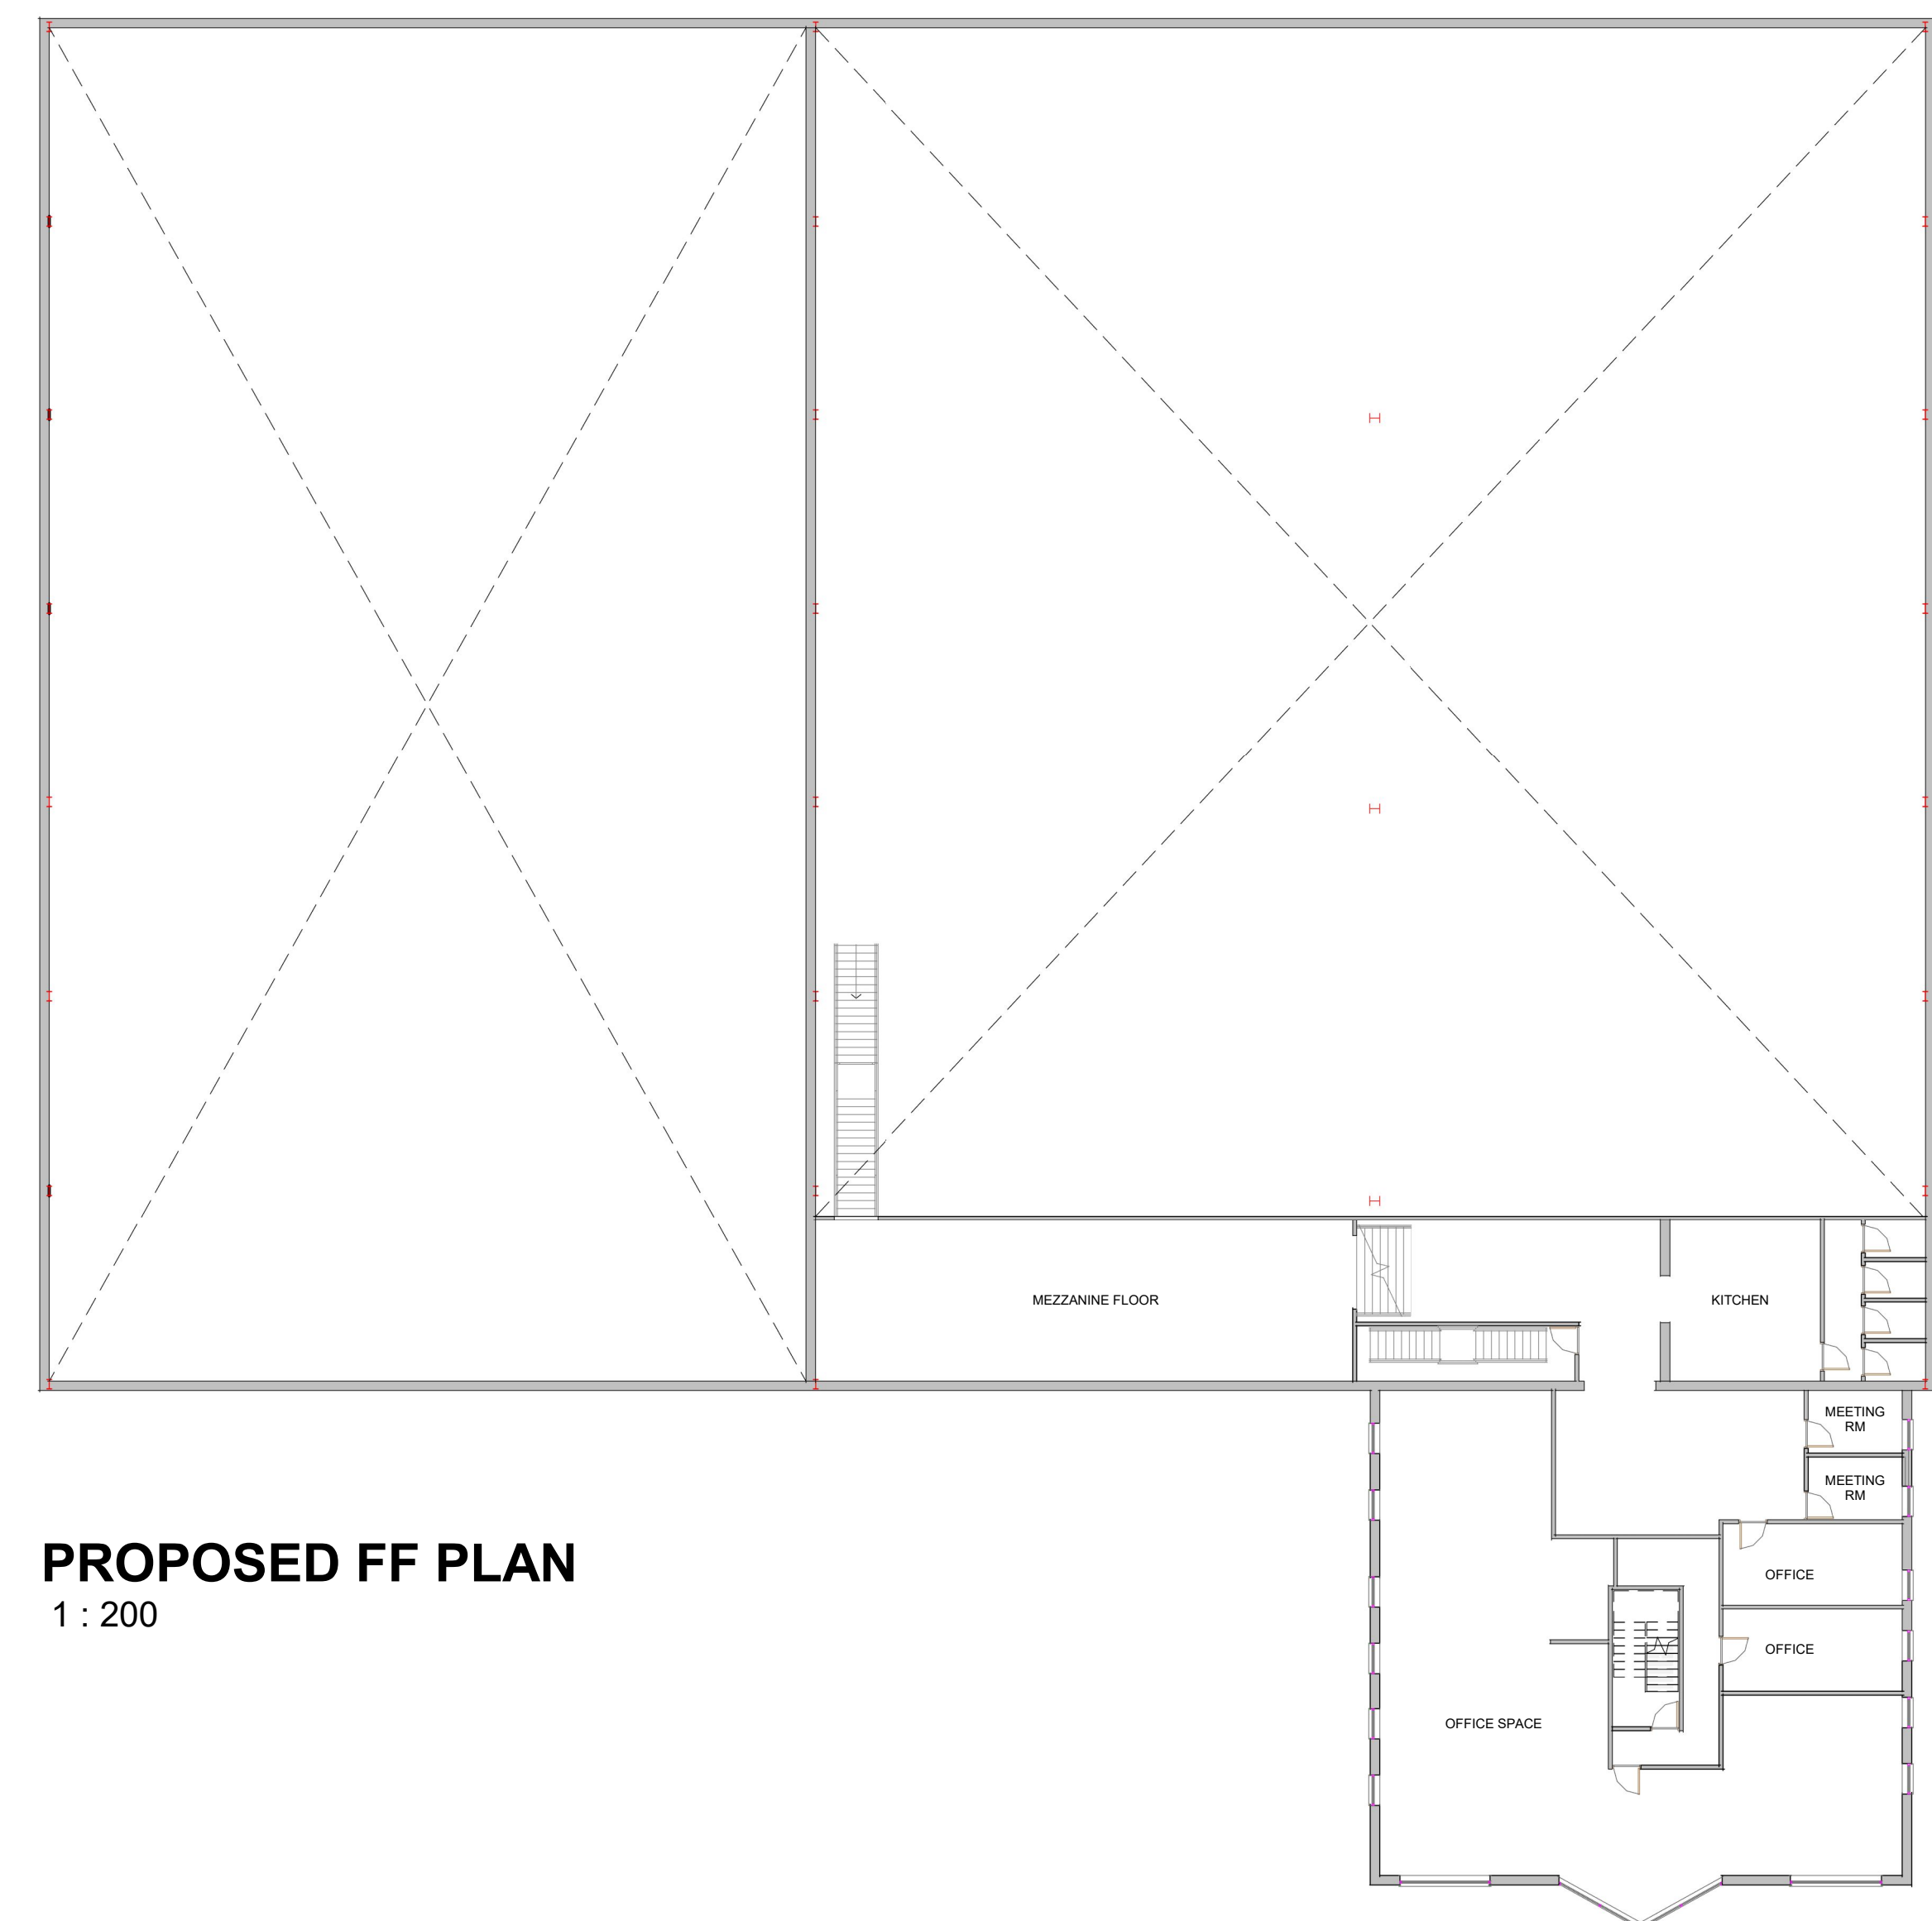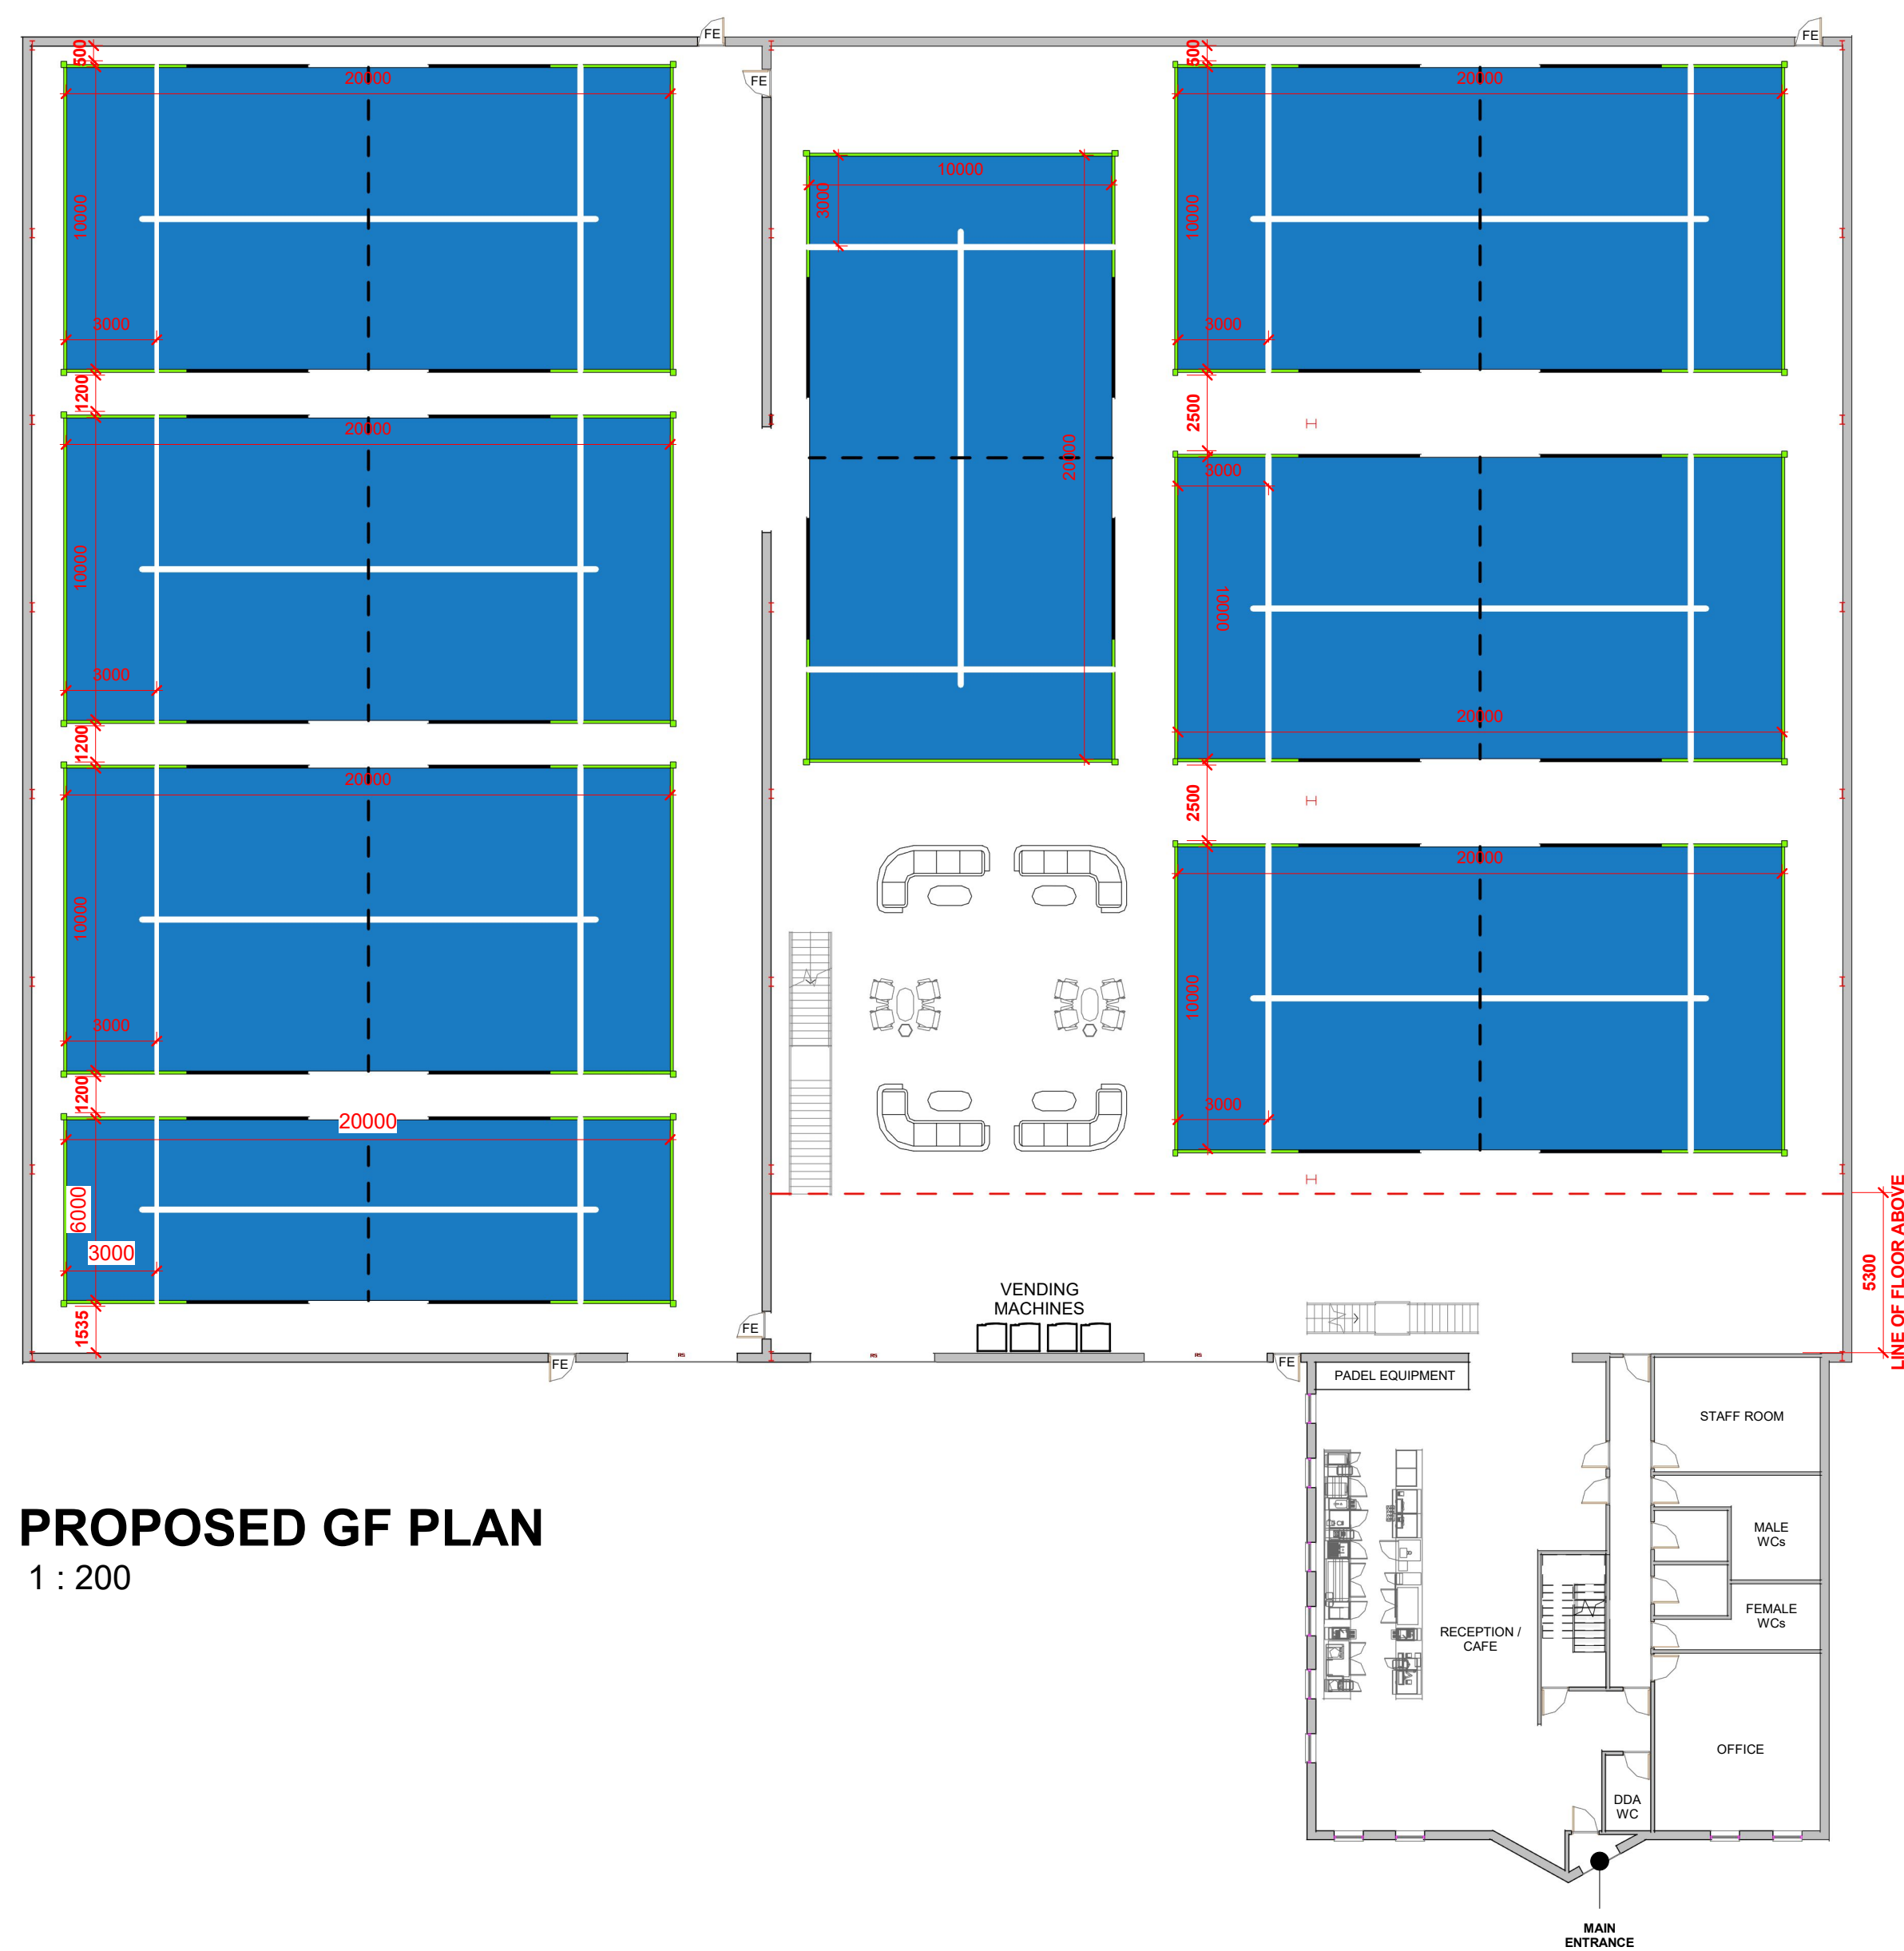

The copyright of this drawing is vested with Studio FRI and must not be copied or reproduced without the consent of the company.

Rev.	Description	Date	Drw.	Chk.
------	-------------	------	------	------

Area Schedule (GIA)	
Name	Area
GF GIA	2864 m ²
FF GIA	450 m ²

Client:
VELOURA PADEL LTD

Project:
11 SHERBORNE ST, CHEETHAM
HILL, MANCHESTER, M3 1JS


Drawing Title:
PROPOSED PLANS

Drawing Status:
PLANNING


STUDIO
FR ARCHITECTURE
+ PLANNING

T: 01772 915868 E: info@studiofri.co.uk W: www.studiofri.co.uk


Drawing No. 26-015.006				Revision
Drawn II	Checked II	Paper Size A1	Scale 1 : 200	Date 25.03.26

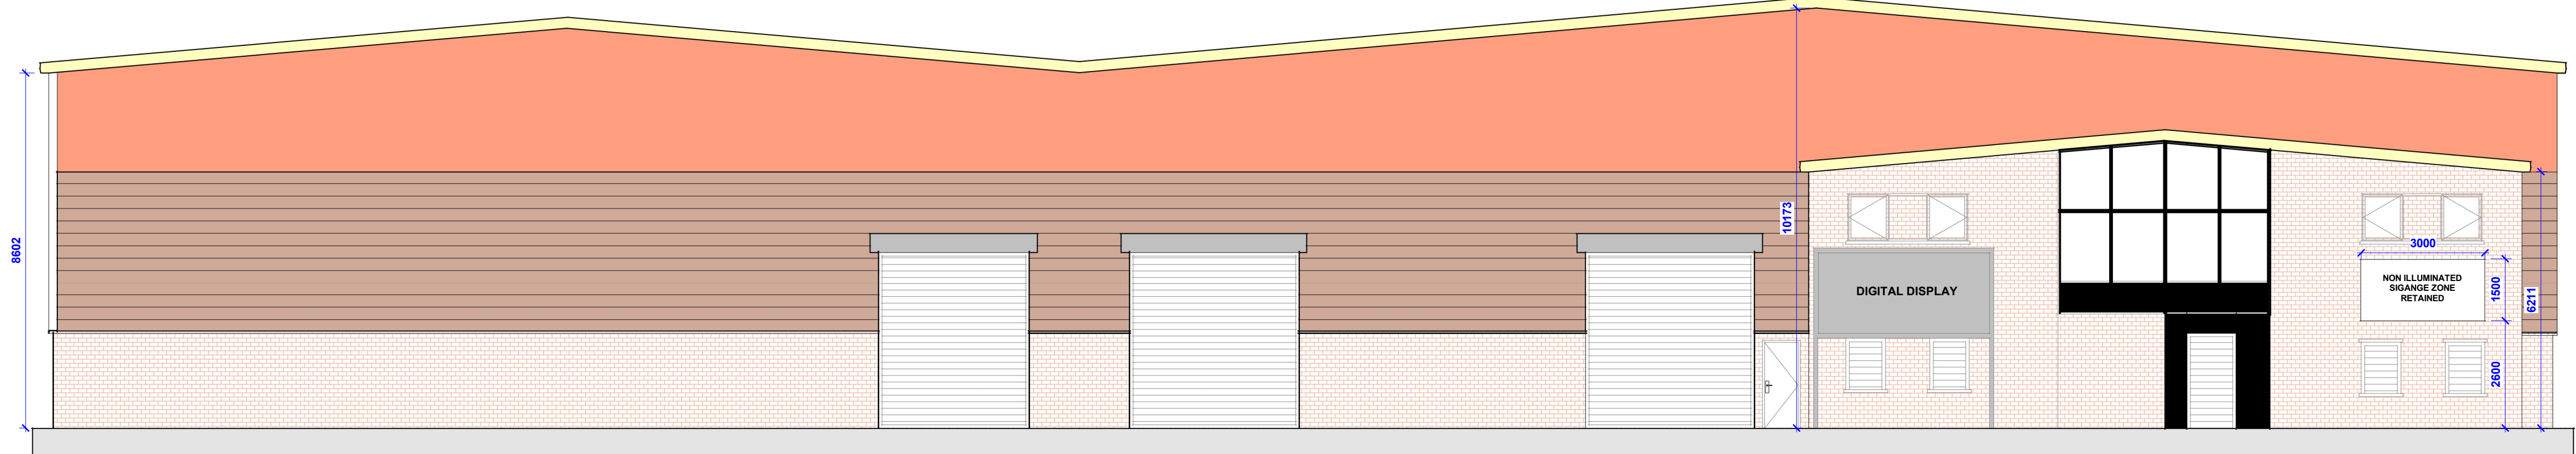


PROPOSED FRONT ELEVATION
1 : 100

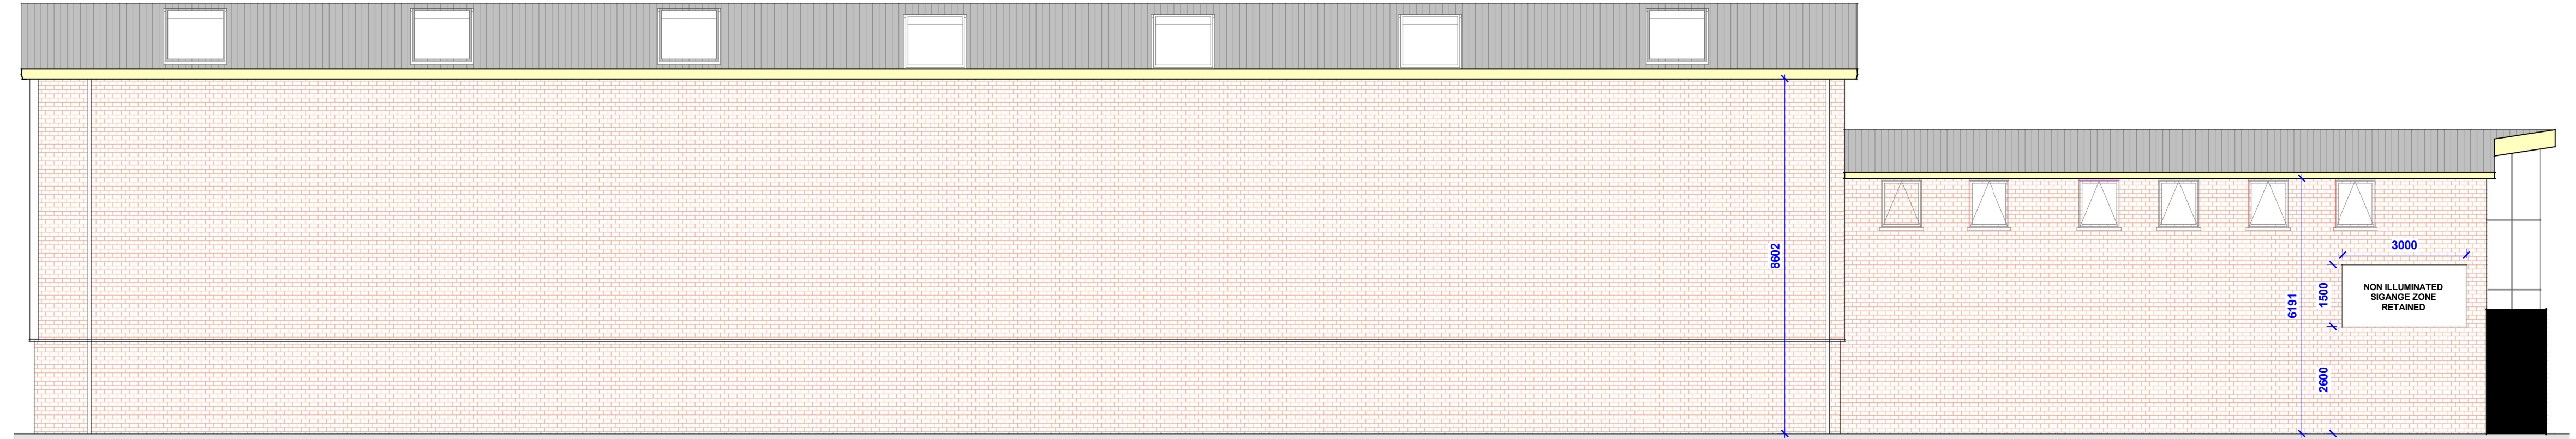


PROPOSED SIDE ELEVATION 1
1 : 100

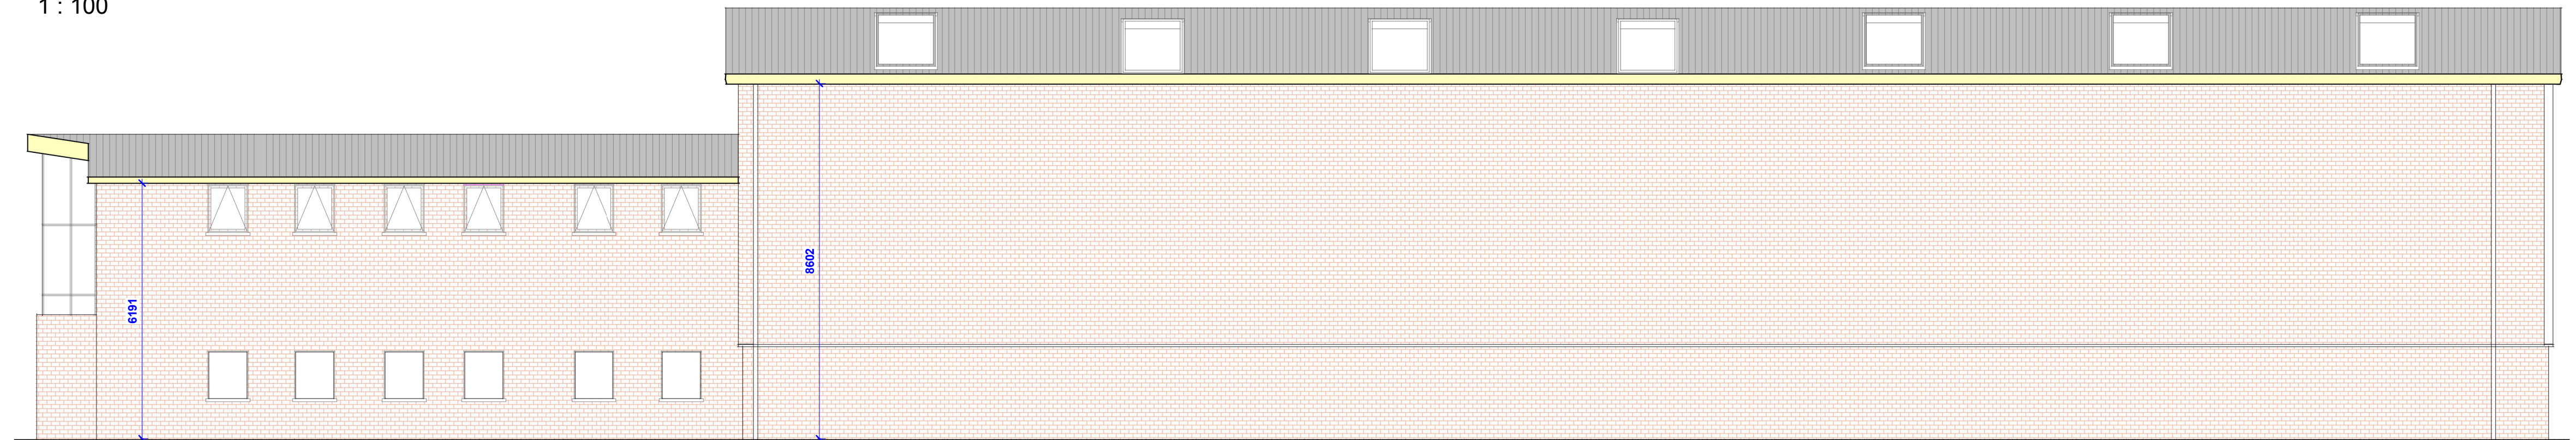

PROPOSED SIDE ELEVATION 2
1 : 100

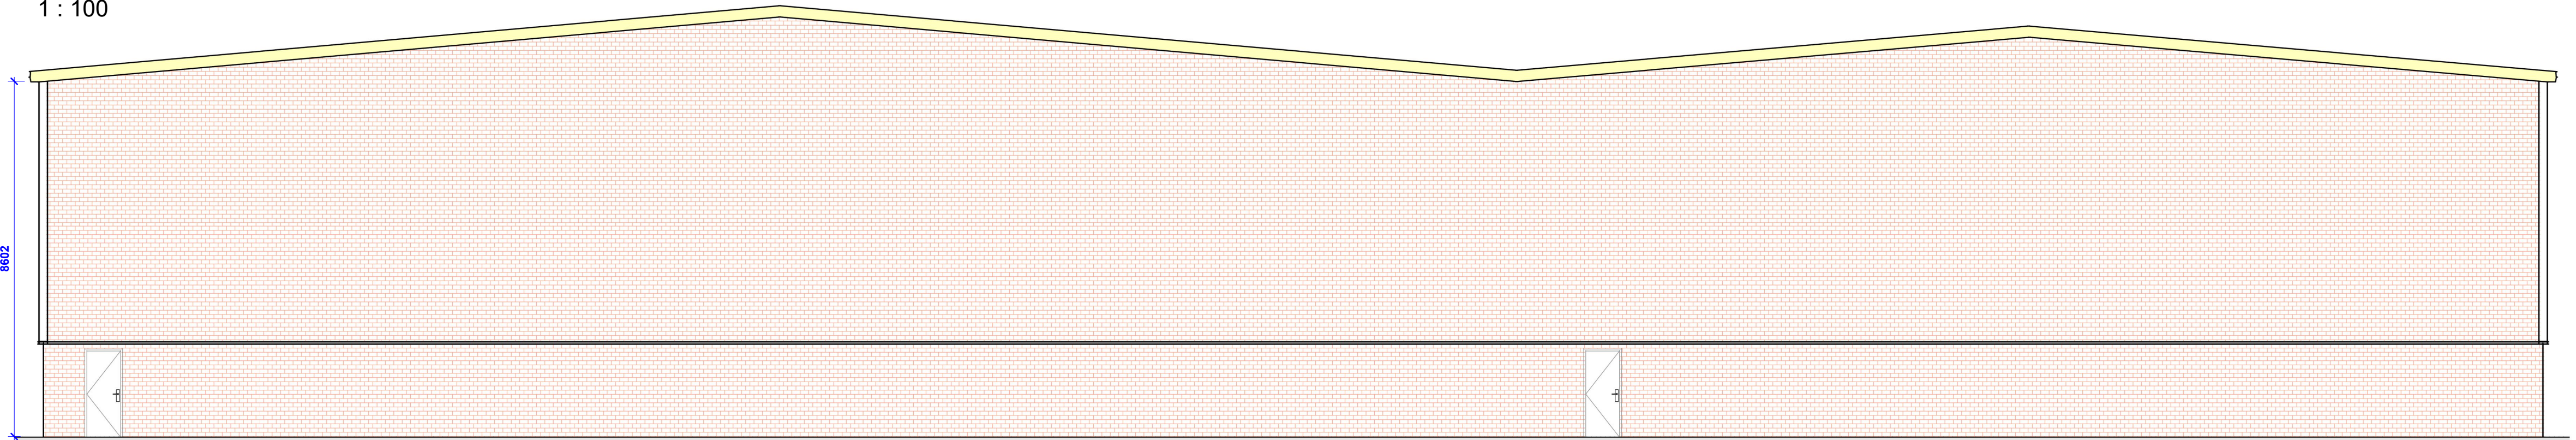


PROPOSED REAR ELEVATION
1 : 100

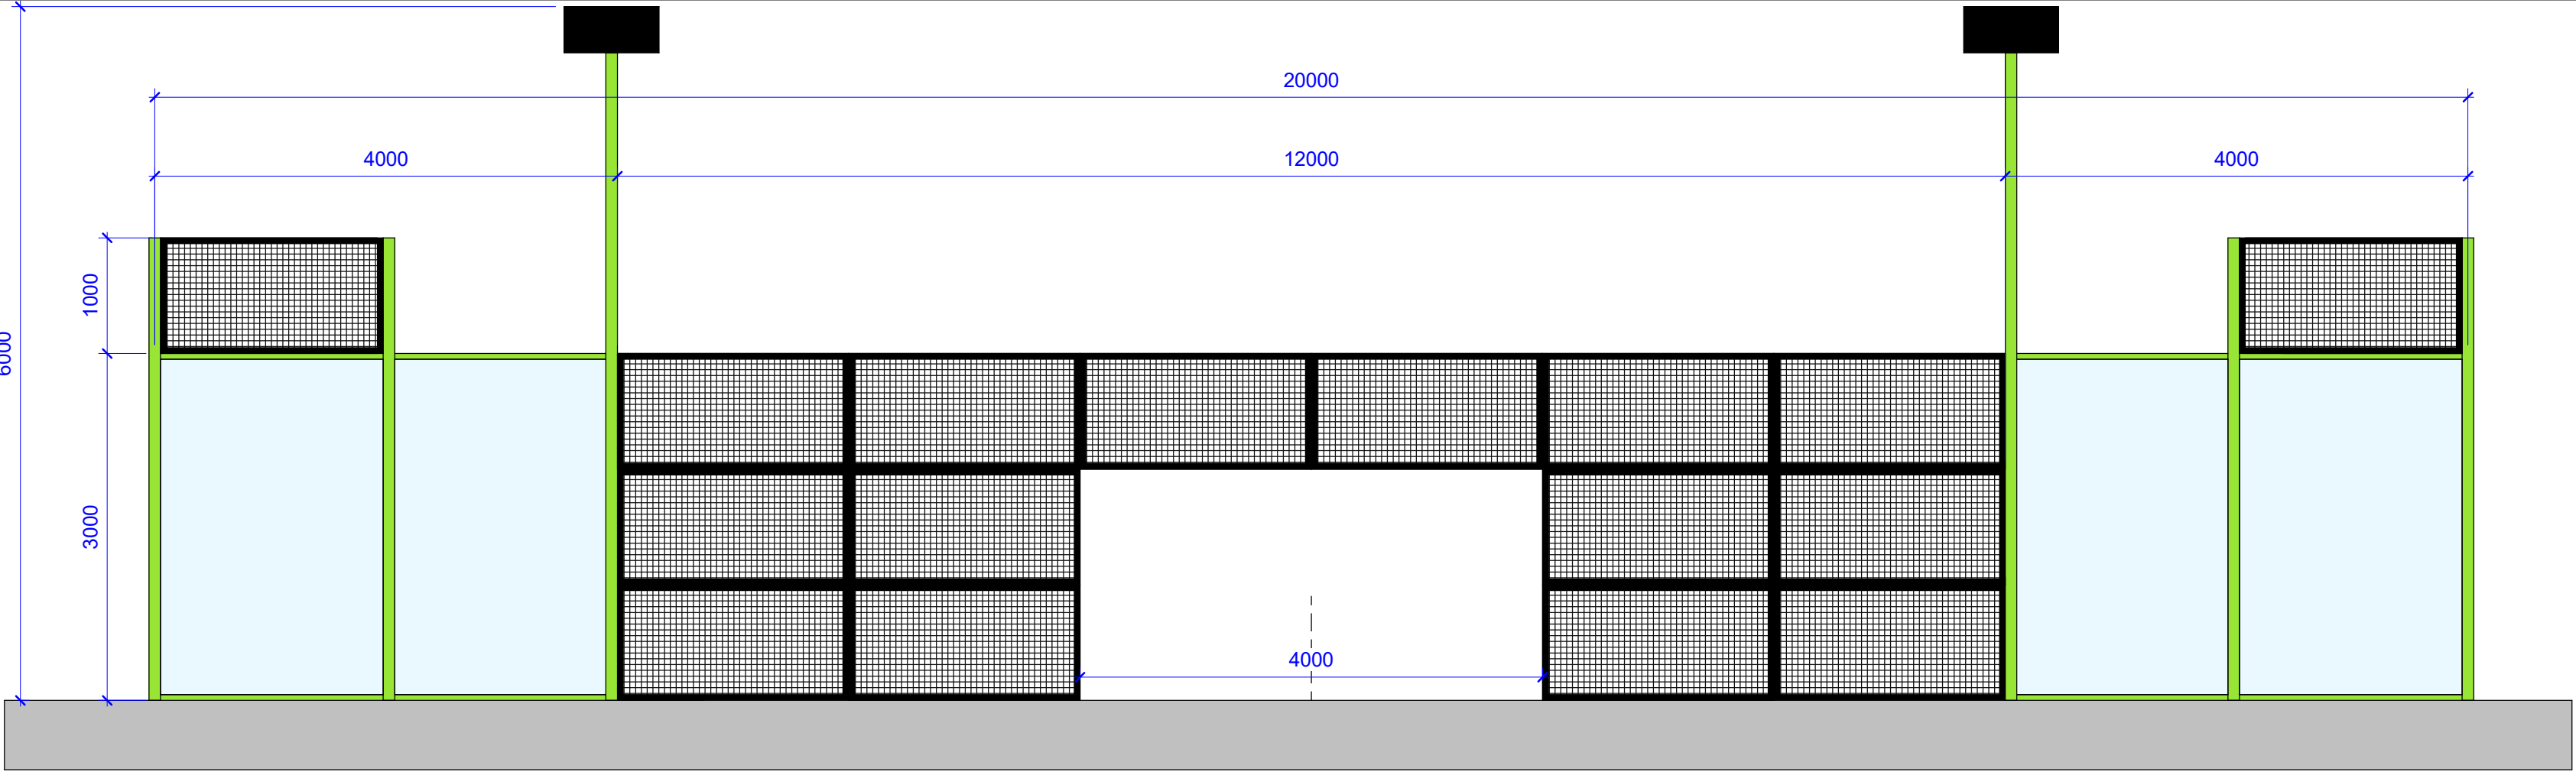


SIDE ELEVATION (COURT ACCESS)

1 : 50

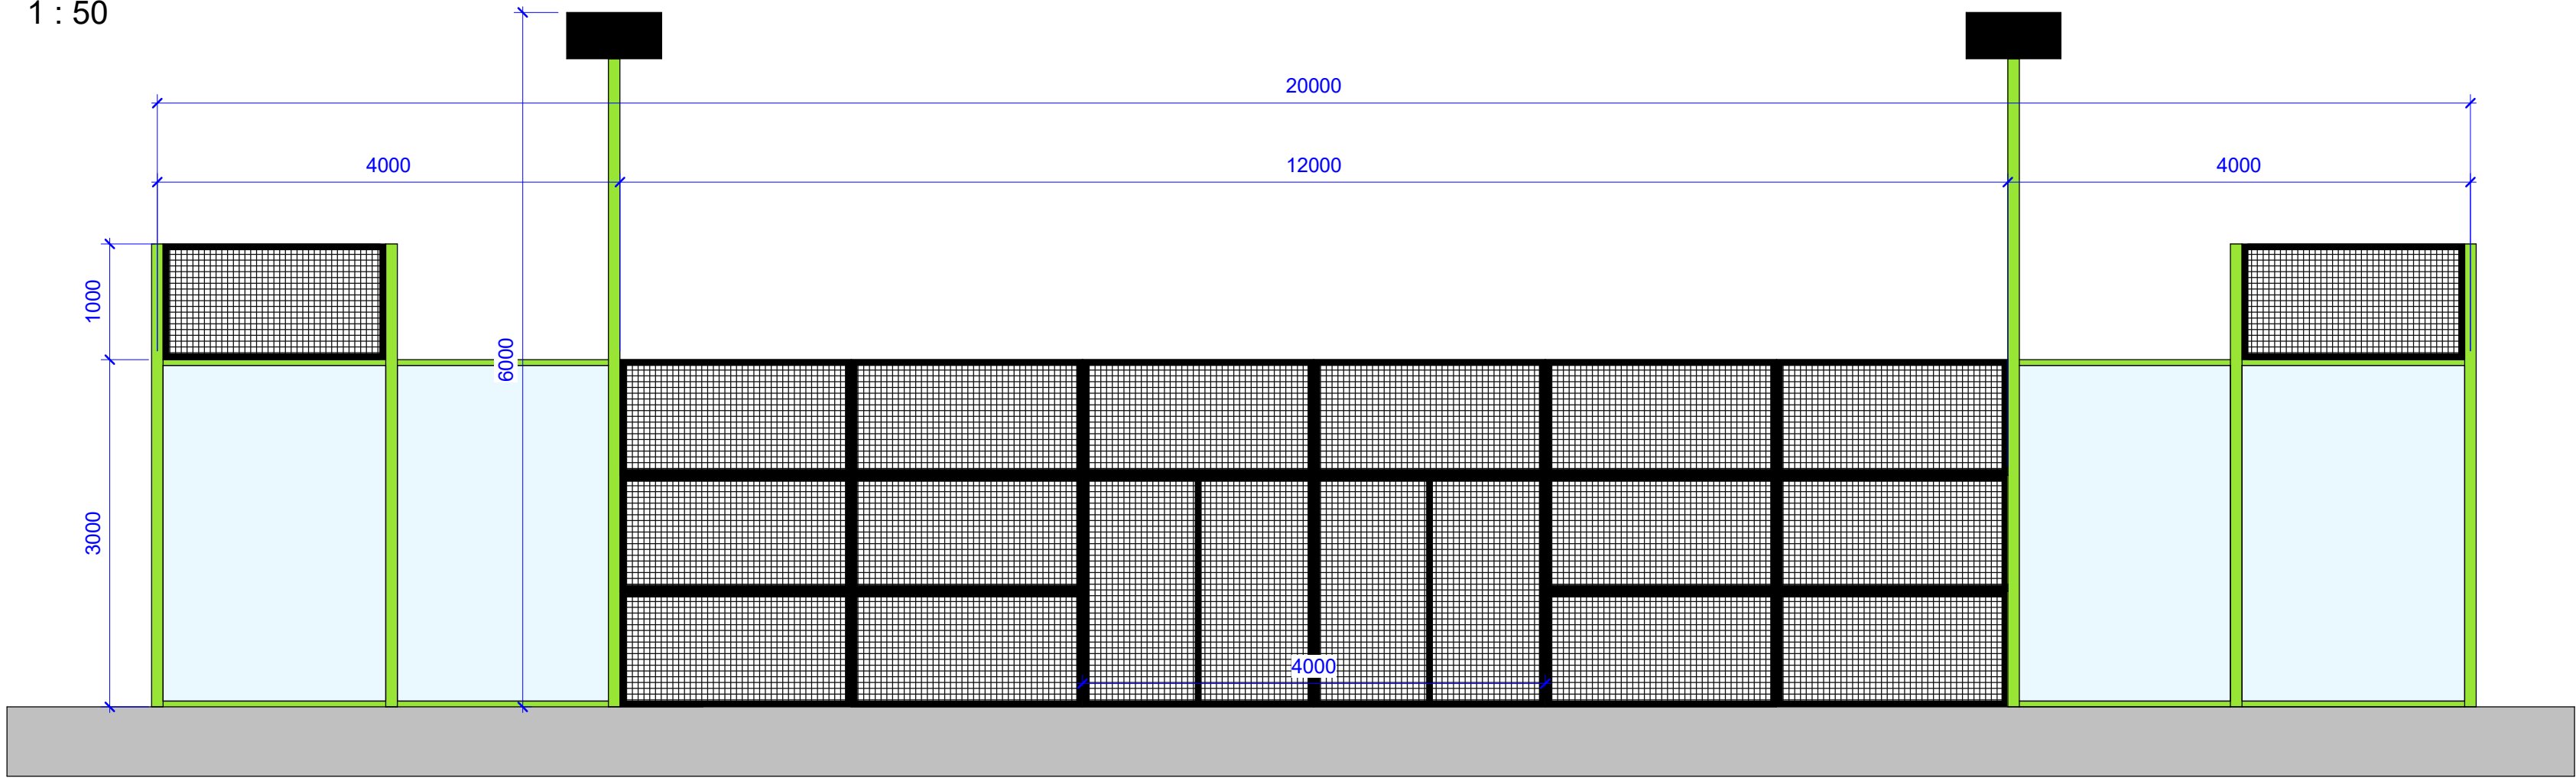


SIDE ELEVATION (ENCLOSED)

1 : 50

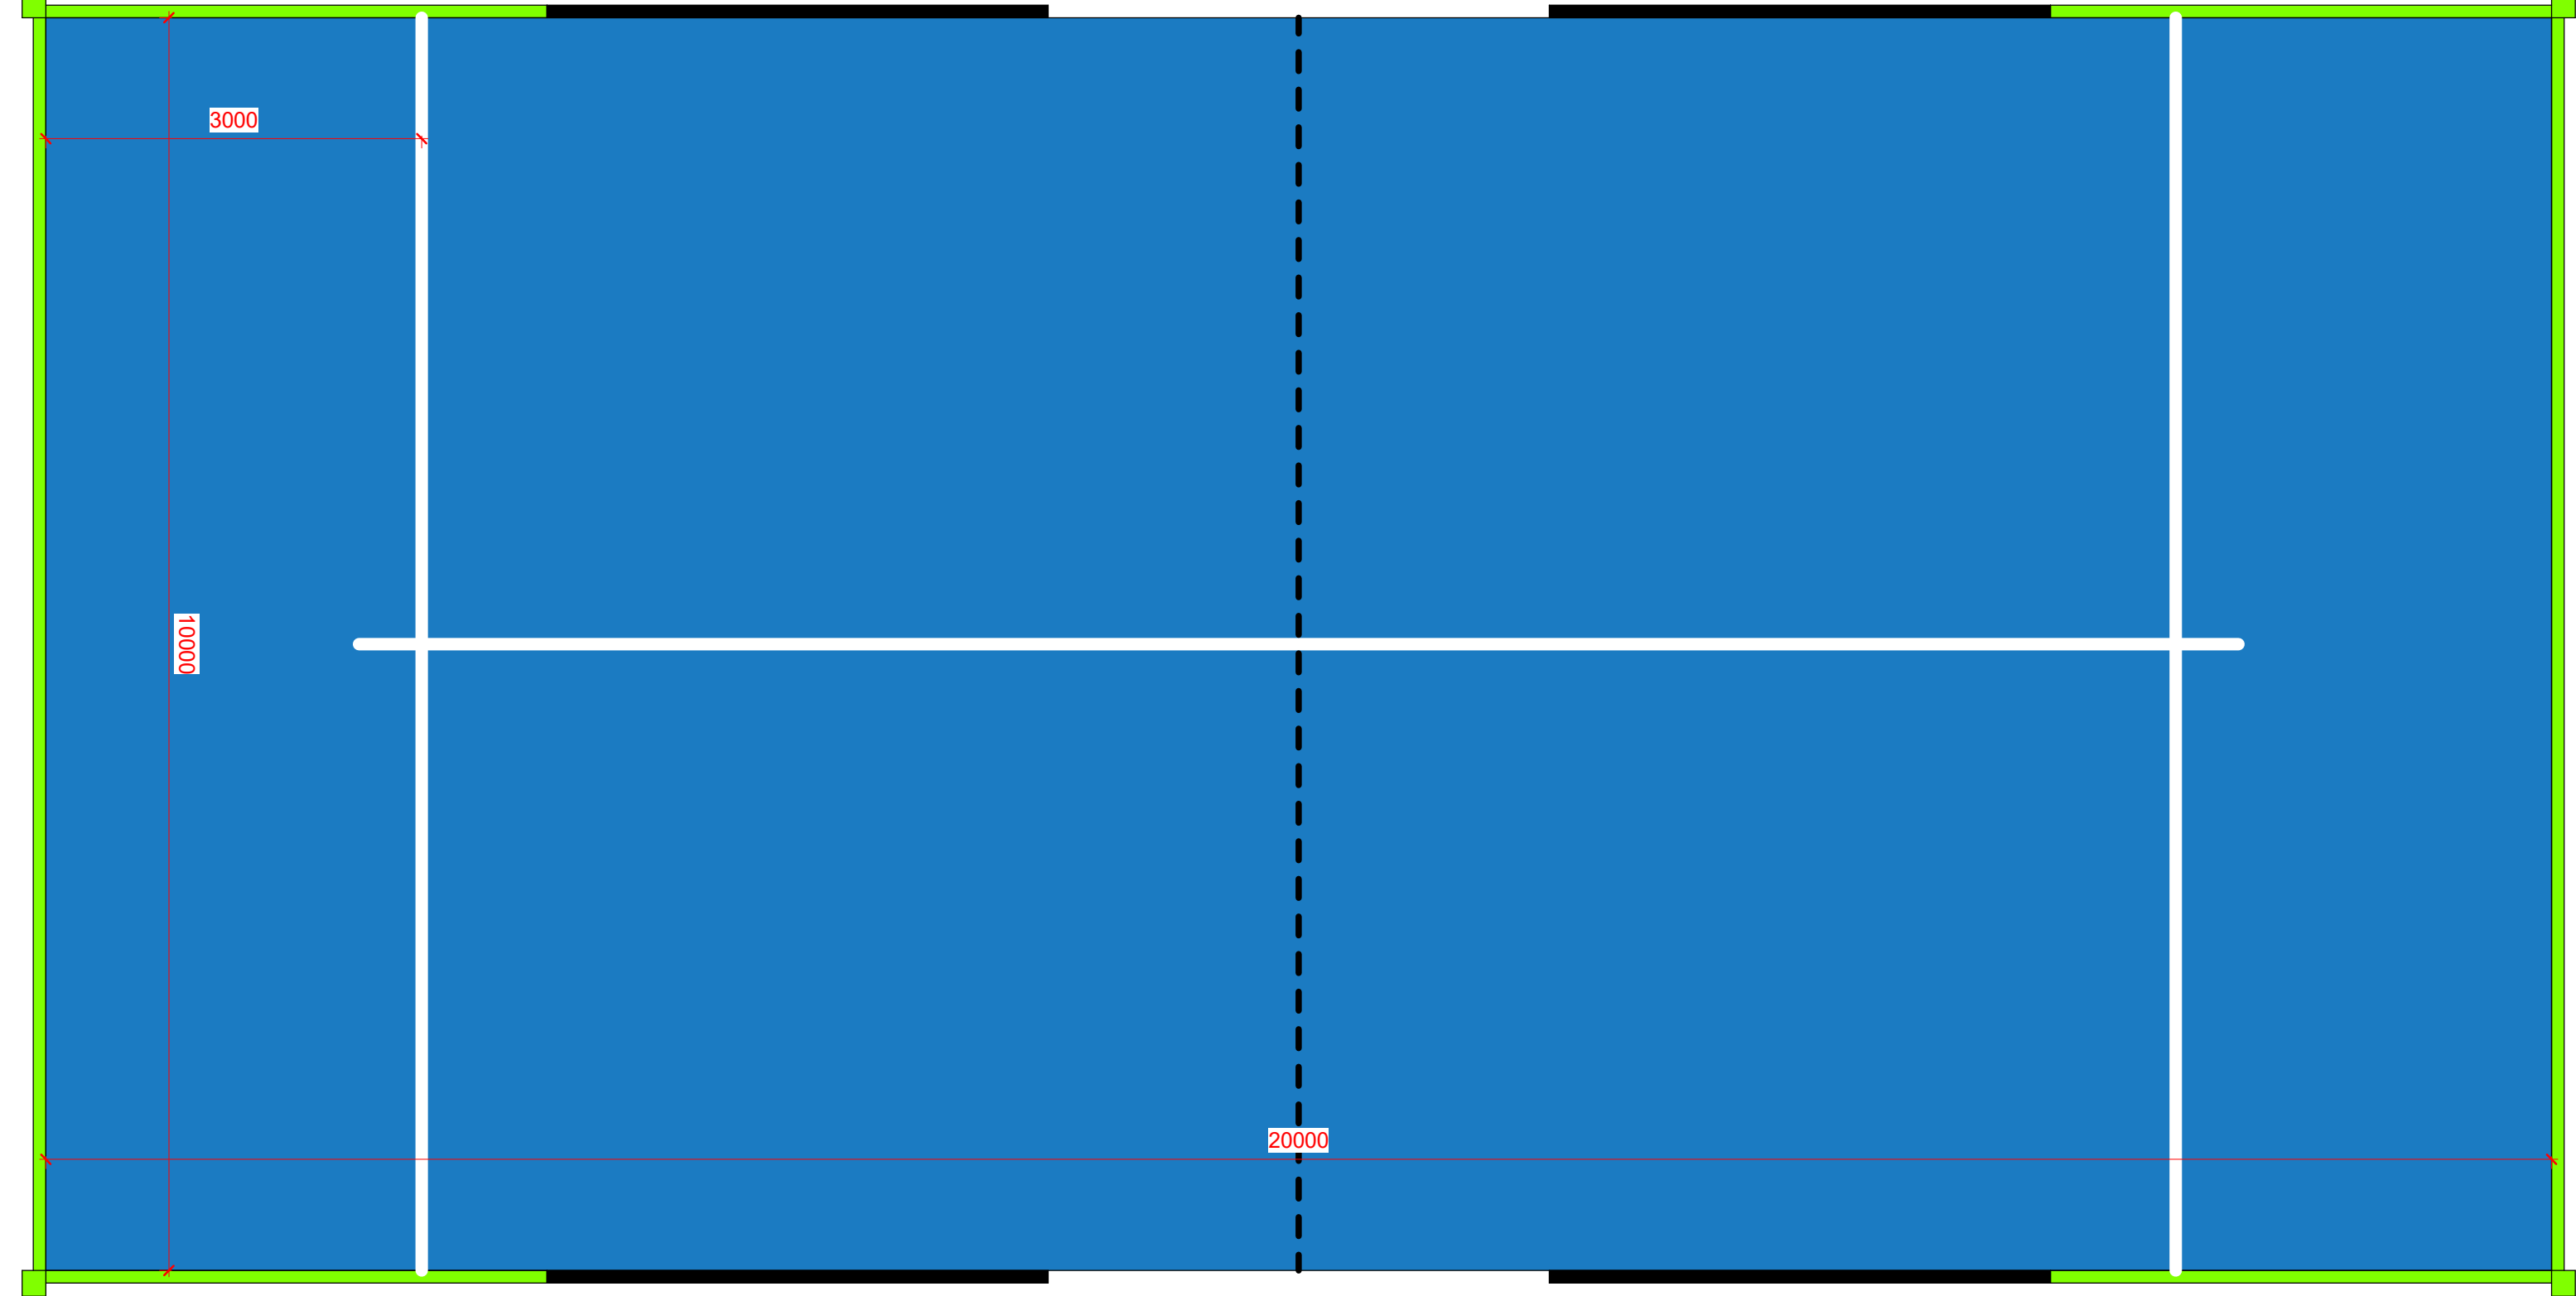

PADEL COURT PLAN

1 : 50

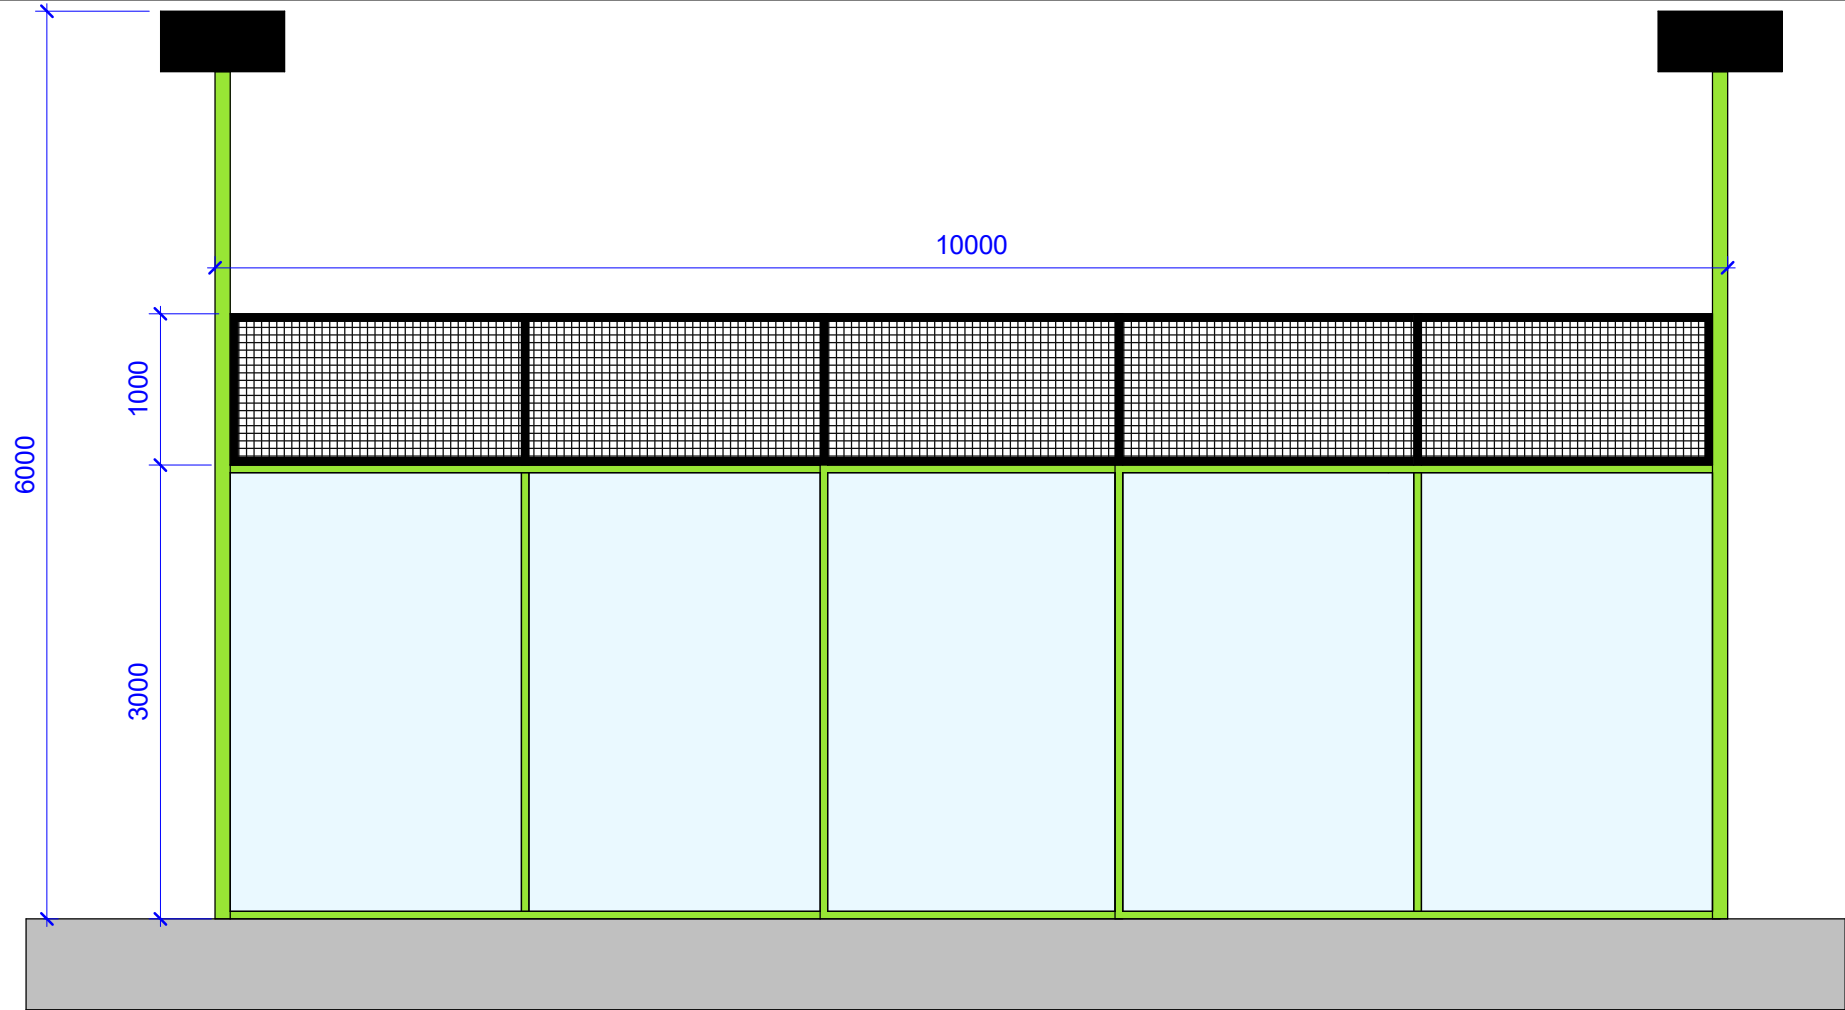


FRONT AND REAR ELEVATIONS

1 : 50

LIGHT POST	4 tubes with 3 meters high, fitting with trim and tube up to 6 meters, Z style and C style for option
LED LIGHT	4 lighting towers with 8pcs LED light 200W/300Lux/IP65
COMPONENTS	Stainless Steel 304 Rubber pad, Bolt Glass fitting, etc
PILLAR & MESH	PILLAR: Q235 steel square tube 4 double pillars 80x60mm making 160*60mm with 4m height and other pillars with 60*80mm with 4m height FRAME: Q235 steel square tube 20*40mm MESH: mesh diameter 4mm, mesh distance 50*50mm and framed with curved rod.
TEMPERED GLASS	Tempered glass with 12mm thickness with standard EN12150-2:2004 16pcs of 1996*3000mm
ARTIFICIAL GRASS	KDK Monofilament curly grass. HEIGHT: 12mm DENSITY: 52500stitches/m ² GAUGE: 3/16" DTEX: 9000D BACKING: PP+Net COATING: Latex STANDARD: En14041:2008 FILLER: Quartz sand Ø1.6mm-1.25mm, 10kgs/m ² , visible fiber 2mm-3mm
NET WITH POLE	NET MATERIAL: Synthetic fiber SIZE: 10 meters long and 0.88m high at the center, rising to 0.92 meters at the ends, with a maximumtolerance of 0.005 meters.

PADEL COURT SPECIFICATION


1 : 50

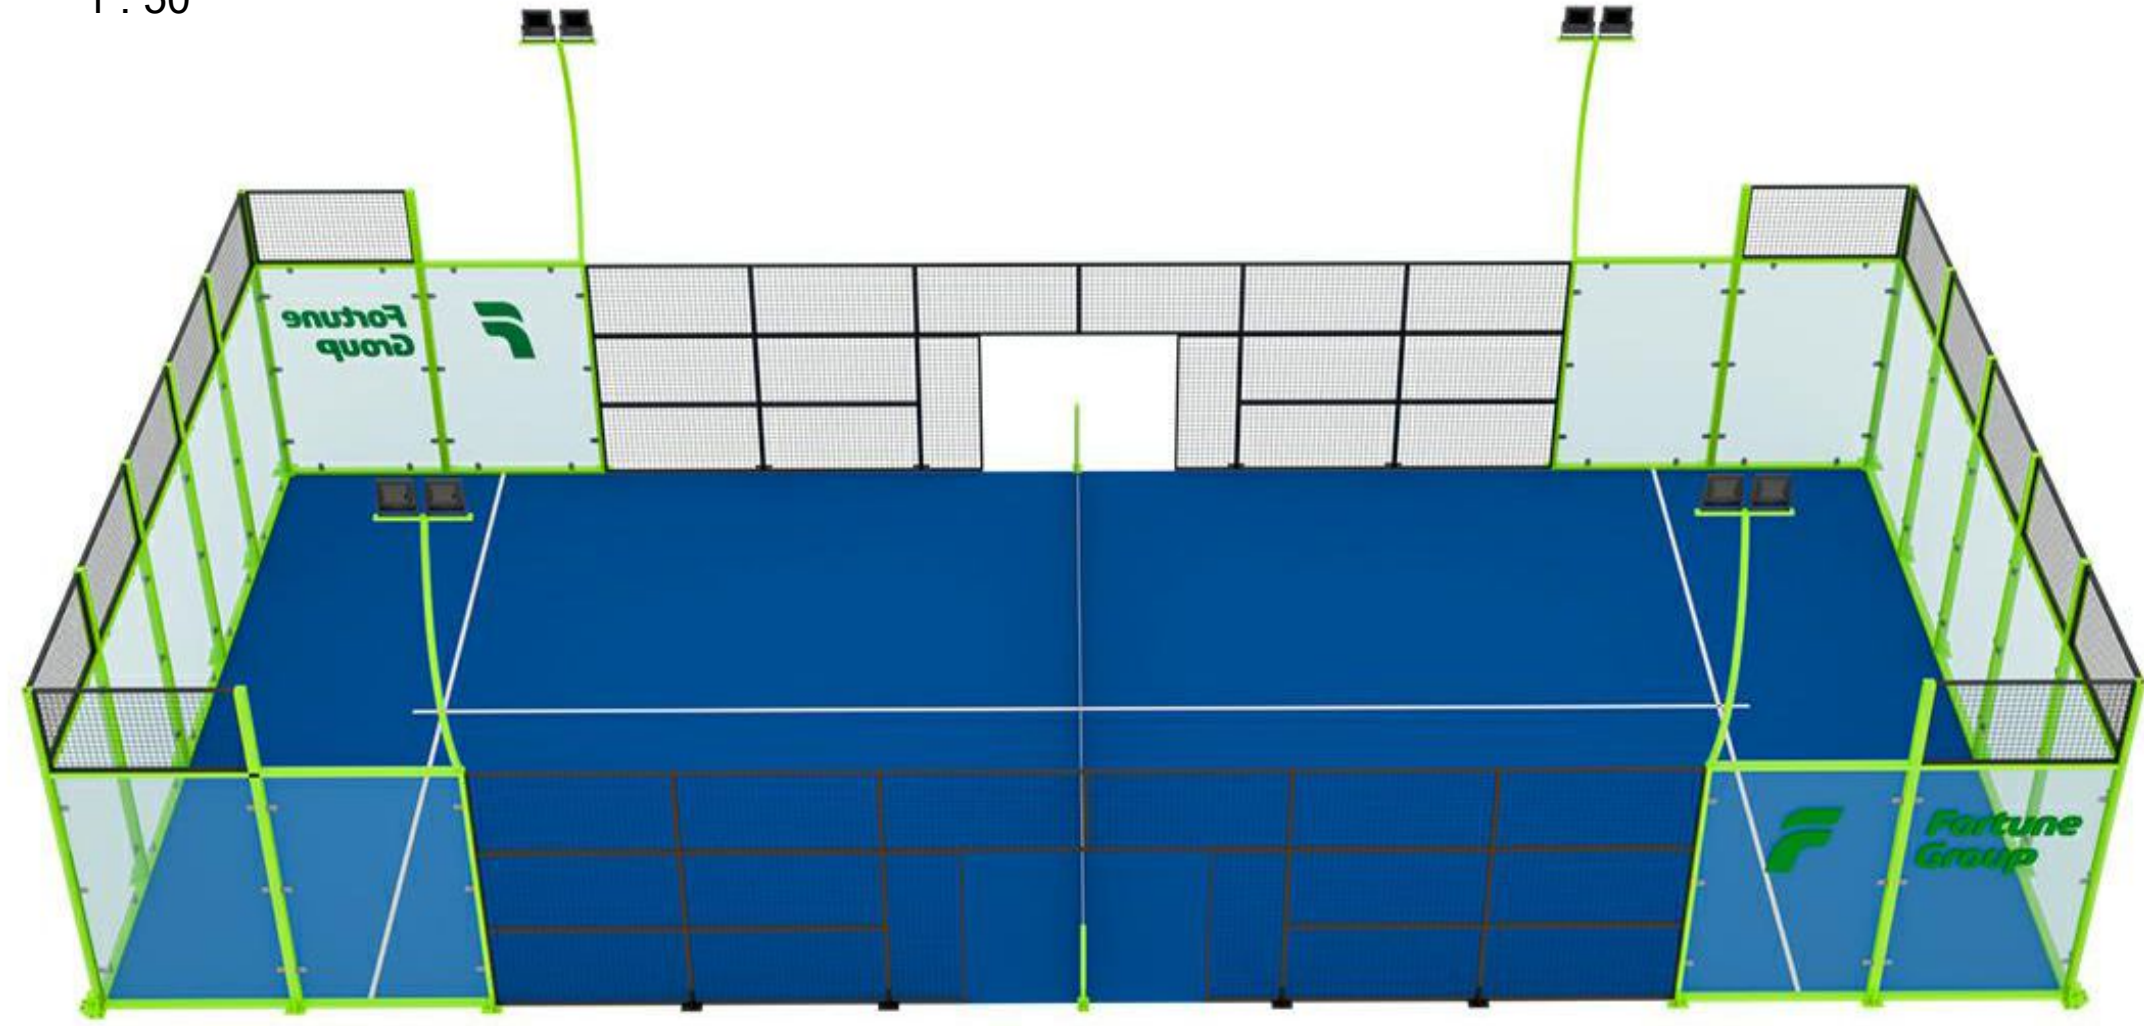


INDICATIVE 3D IMAGE

1 : 50

1:50 0m1m2m3m4m VISUAL SCALE 1:50 @ A1 The copyright of this drawing is vested with Studio FRI and must not be copied or reproduced without the consent of the company.											Client:					STUDIO FRI ARCHITECTURE + PLANNING T: 01772 915868 E: info@studiofri.co.uk W: www.studiofri.co.uk																												
											Project:																																	
											Drawing Title:					Drawing No.																												
											PROPOSED PADEL COURT PLAN AND ELEVATIONS					26-015.008																												
											Drawing Status:					Revision																												
					Rev. Description					Date					Drawn					Checked					Paper Size					Scale					Date									
																				II					II					A1					1 : 50					25.03.26				

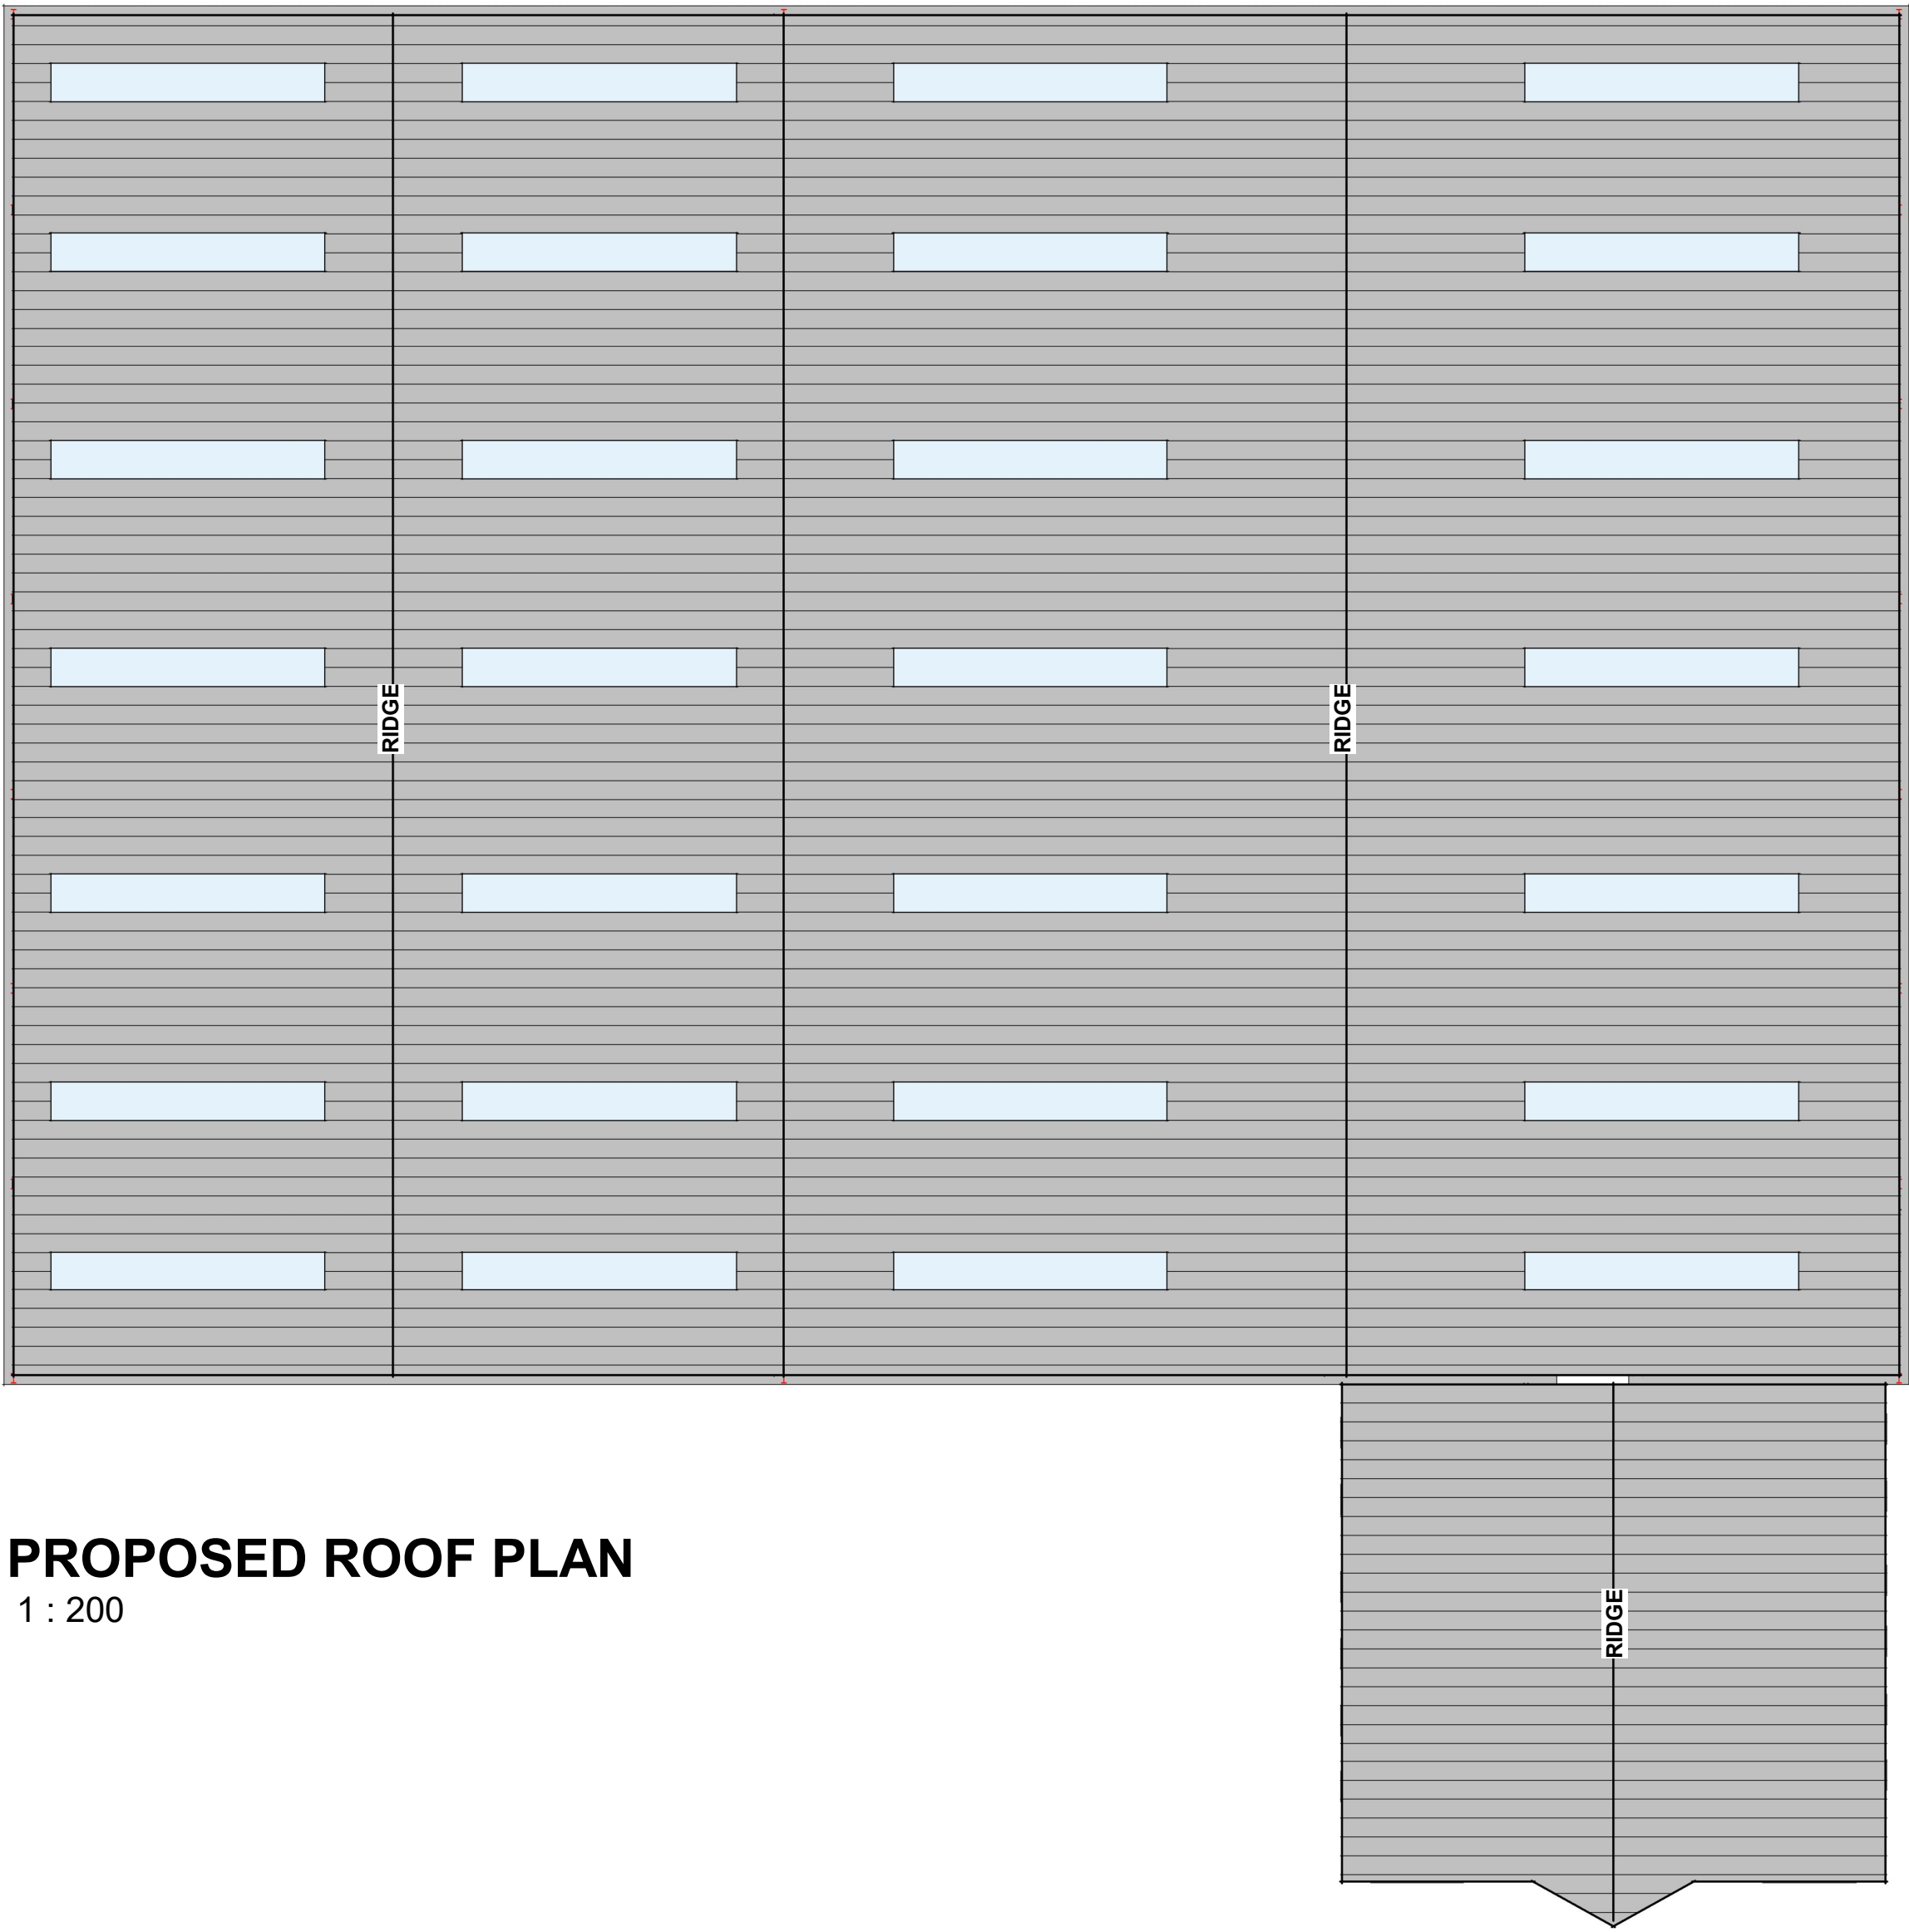

PROPOSED ROOF PLAN
1 : 200

 

VISUAL SCALE 1:200 @ A1

The copyright of this drawing is vested with Studio FRI and must not be copied or reproduced without the consent of the company.

Rev.	Description	Date	Drw.	Chk.
------	-------------	------	------	------

Client:
VELOURA PADEL LTD

Project:
11 SHERBORNE ST, CHEETHAM
HILL, MANCHESTER, M3 1JS

Drawing Title:
PROPOSED ROOF PLAN

Drawing Status:
PLANNING

STUDIO
FRI ARCHITECTURE
+ PLANNING

T: 01772 915868 E: info@studiofri.co.uk W: www.studiofri.co.uk

Drawing No.
26-015.009

Drawn	Checked	Paper Size	Scale	Date
II	II	A1	1 : 200	24.03.26